




PROPOSED - FOR PLANNING

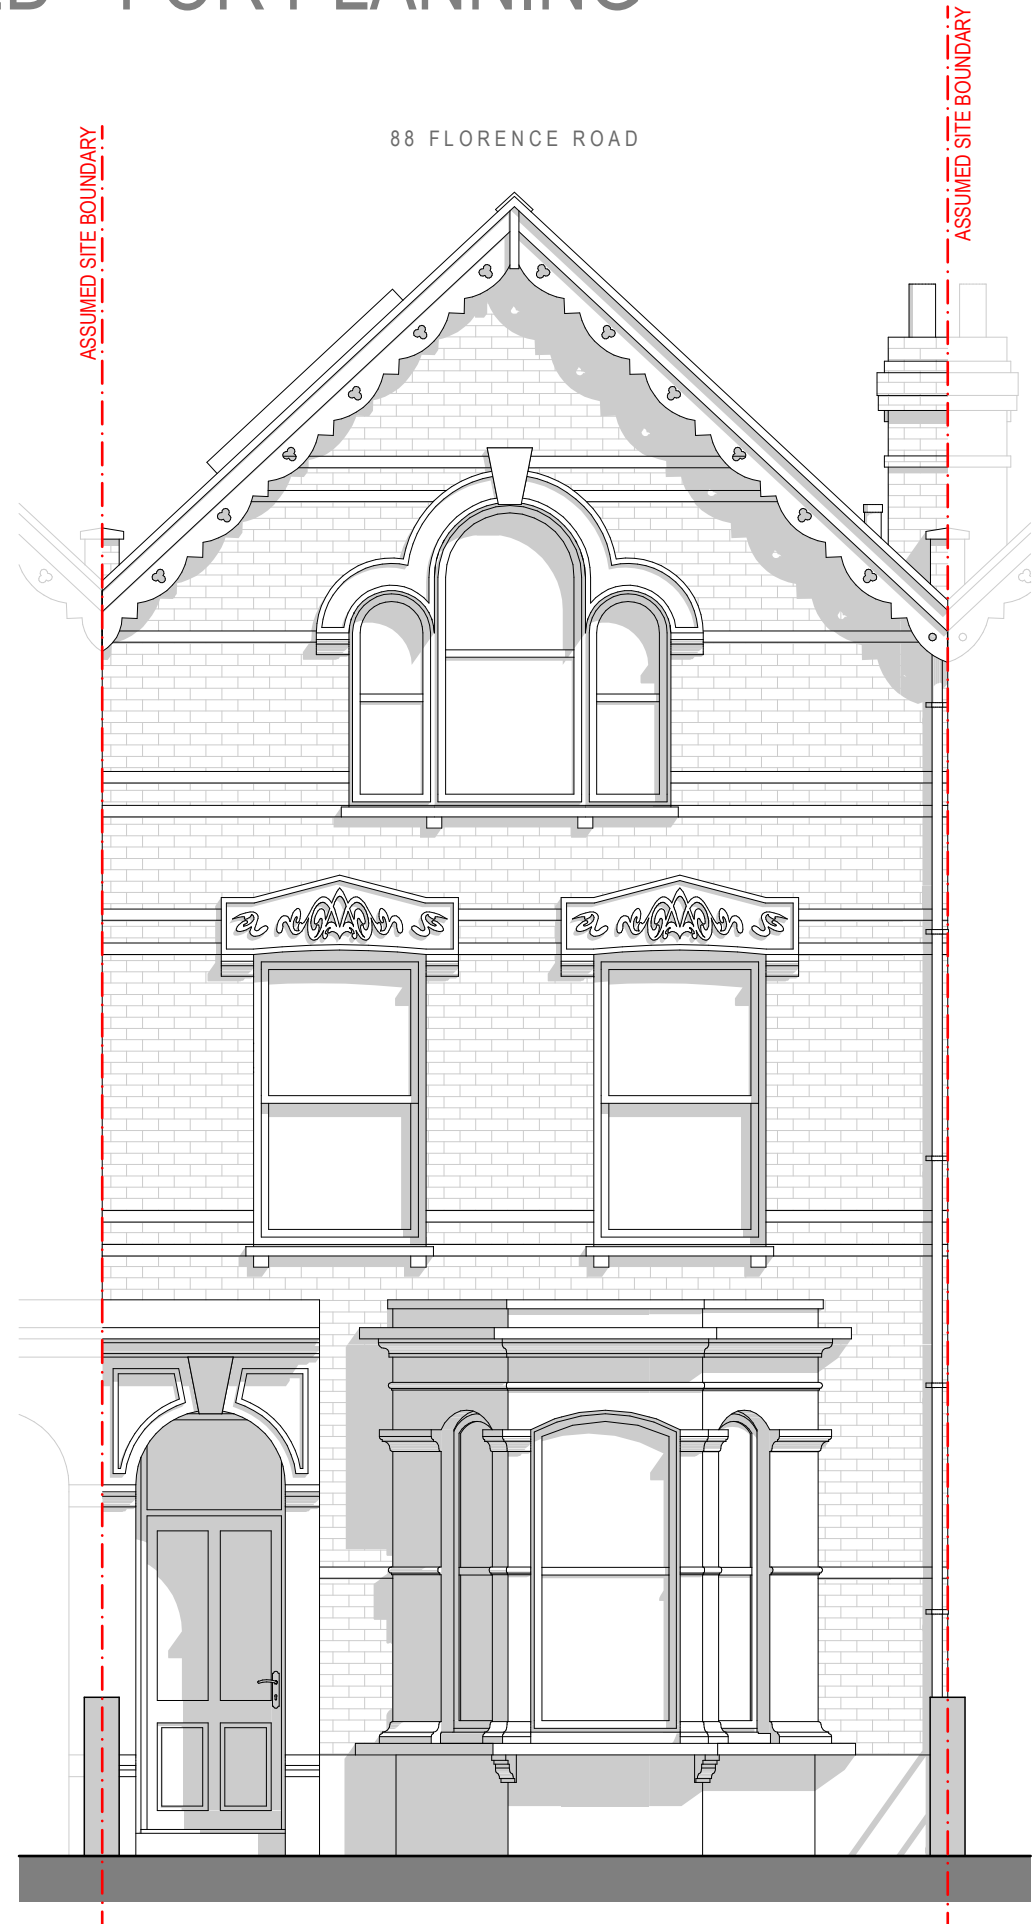


PROPOSED FRONT ELEVATION
SCALE 1:50 @ A1

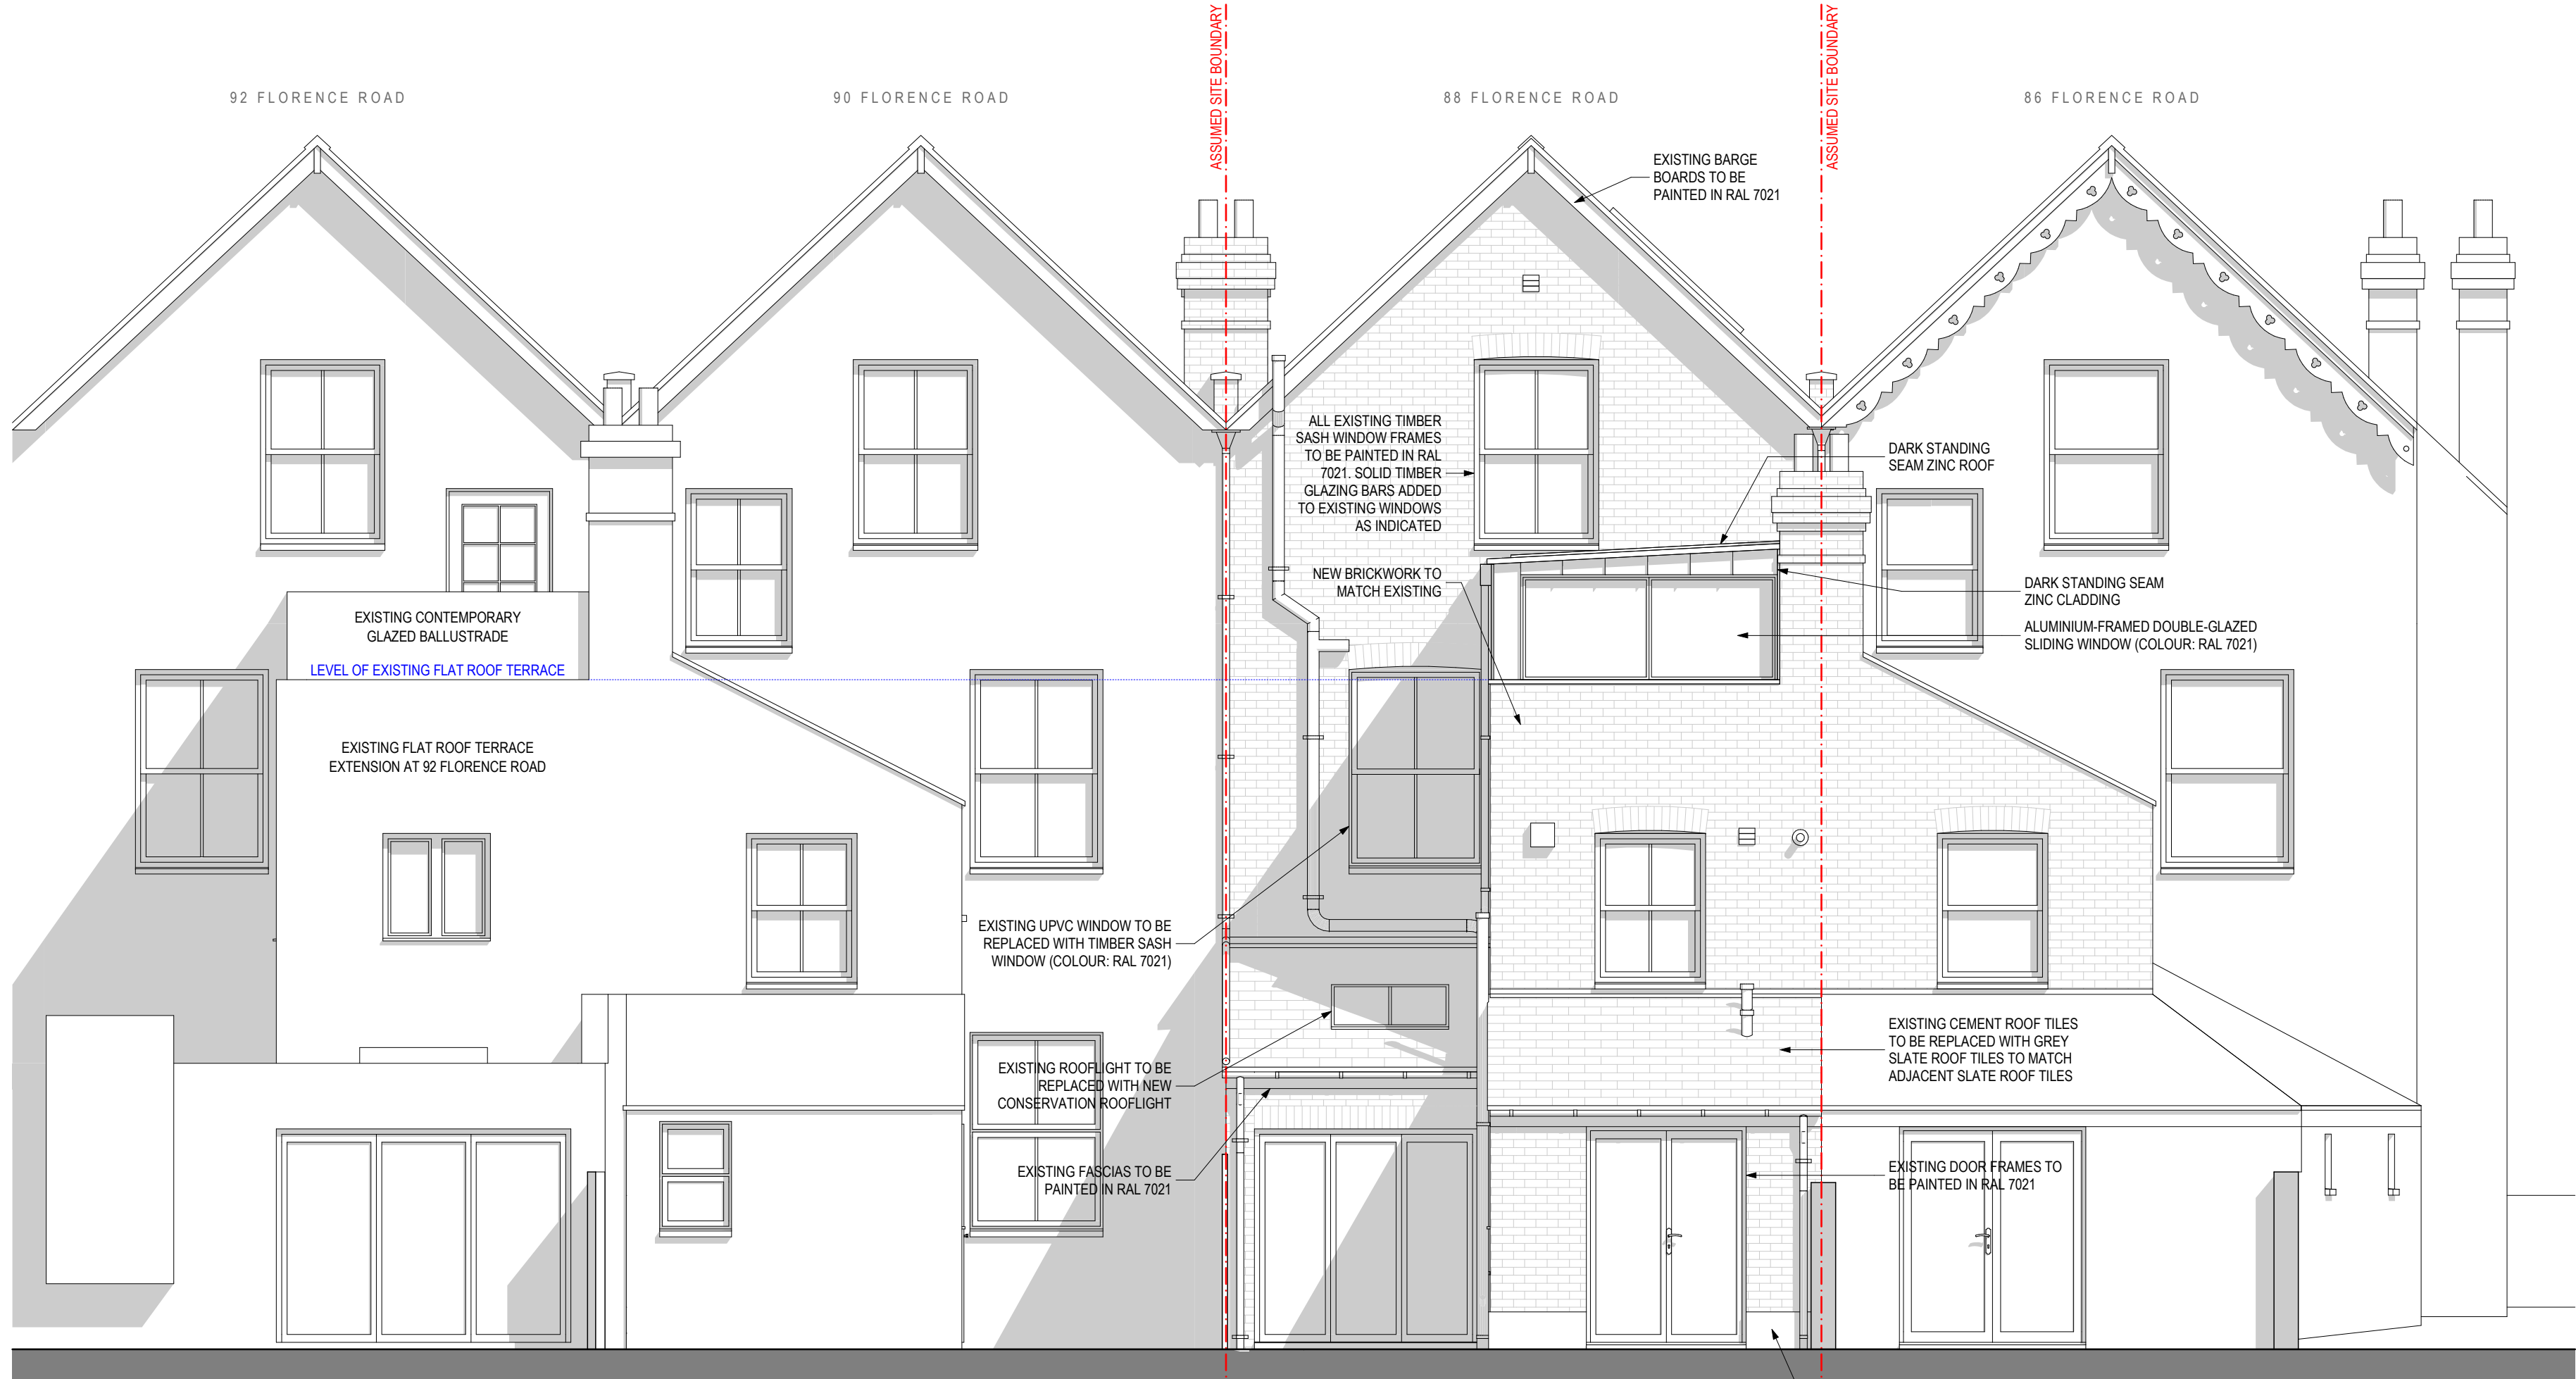


PROPOSED REAR ELEVATION
SCALE 1:50 @ A1

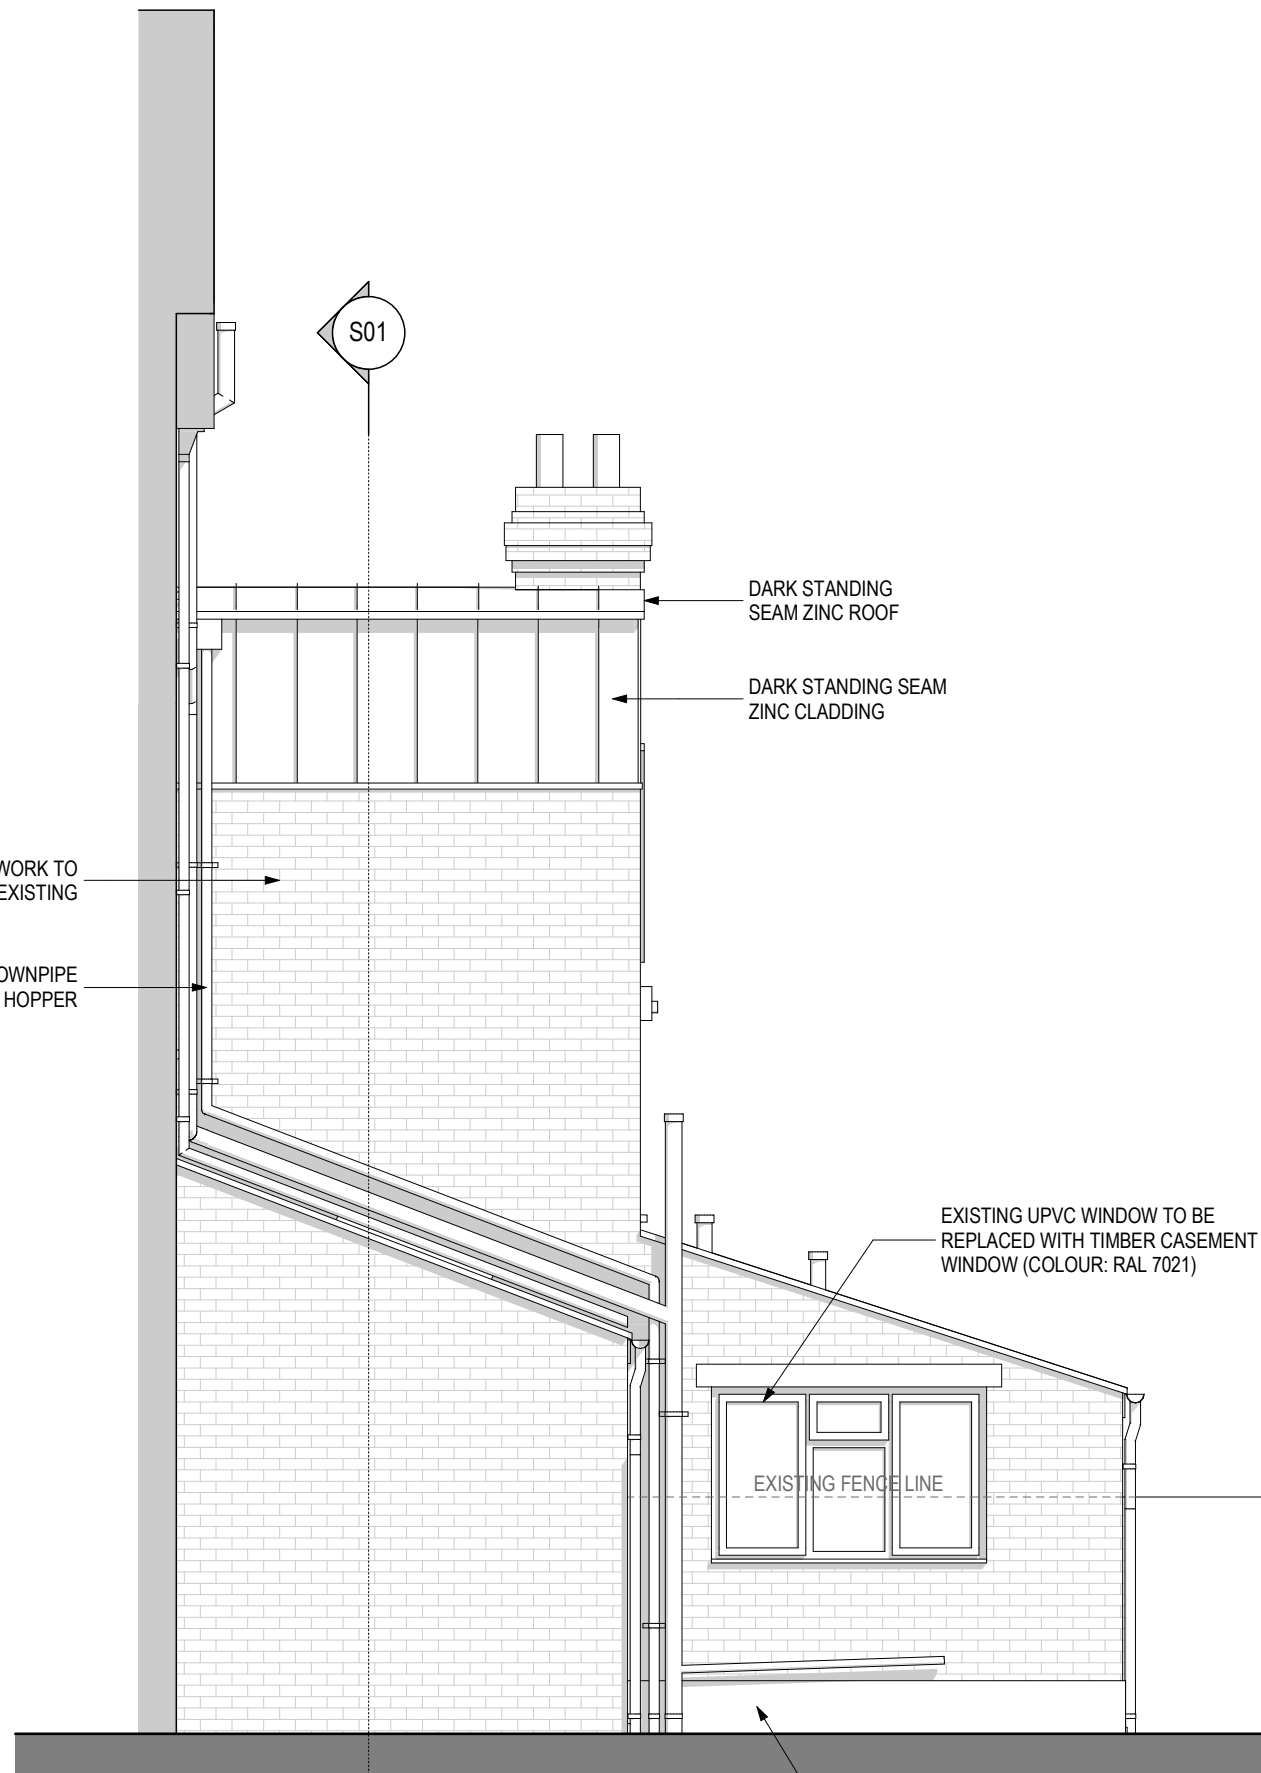

PROPOSED SIDE ELEVATION 1
SCALE 1:50 @ A1

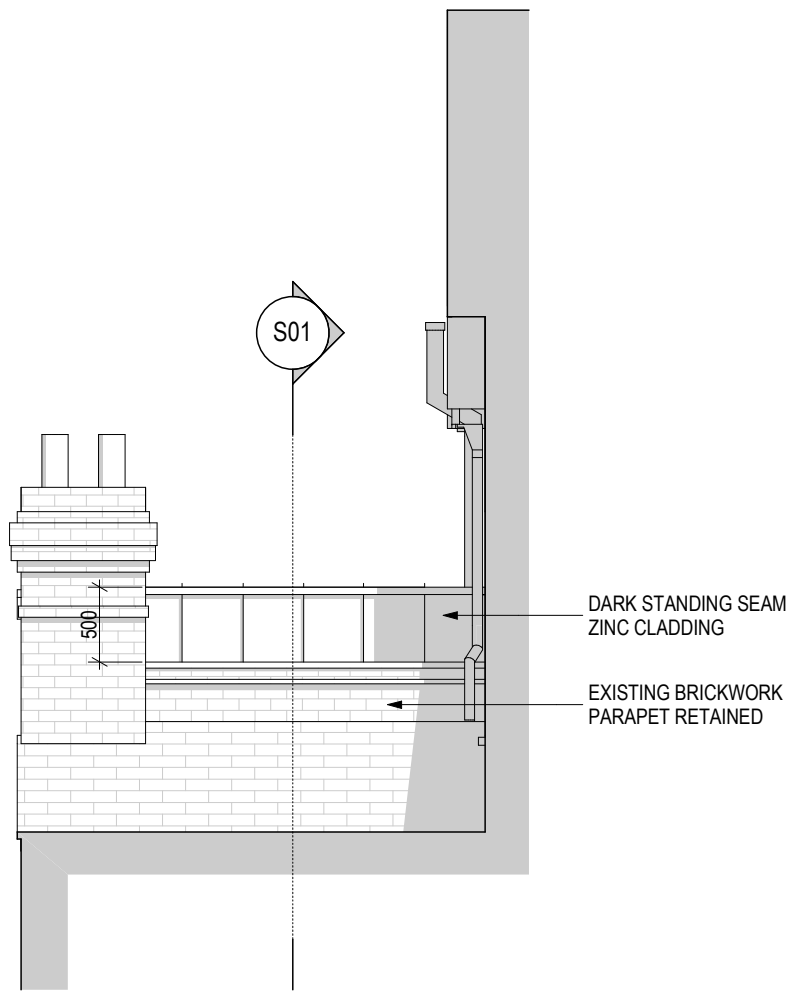

PROPOSED SIDE ELEVATION 2
SCALE 1:50 @ A1

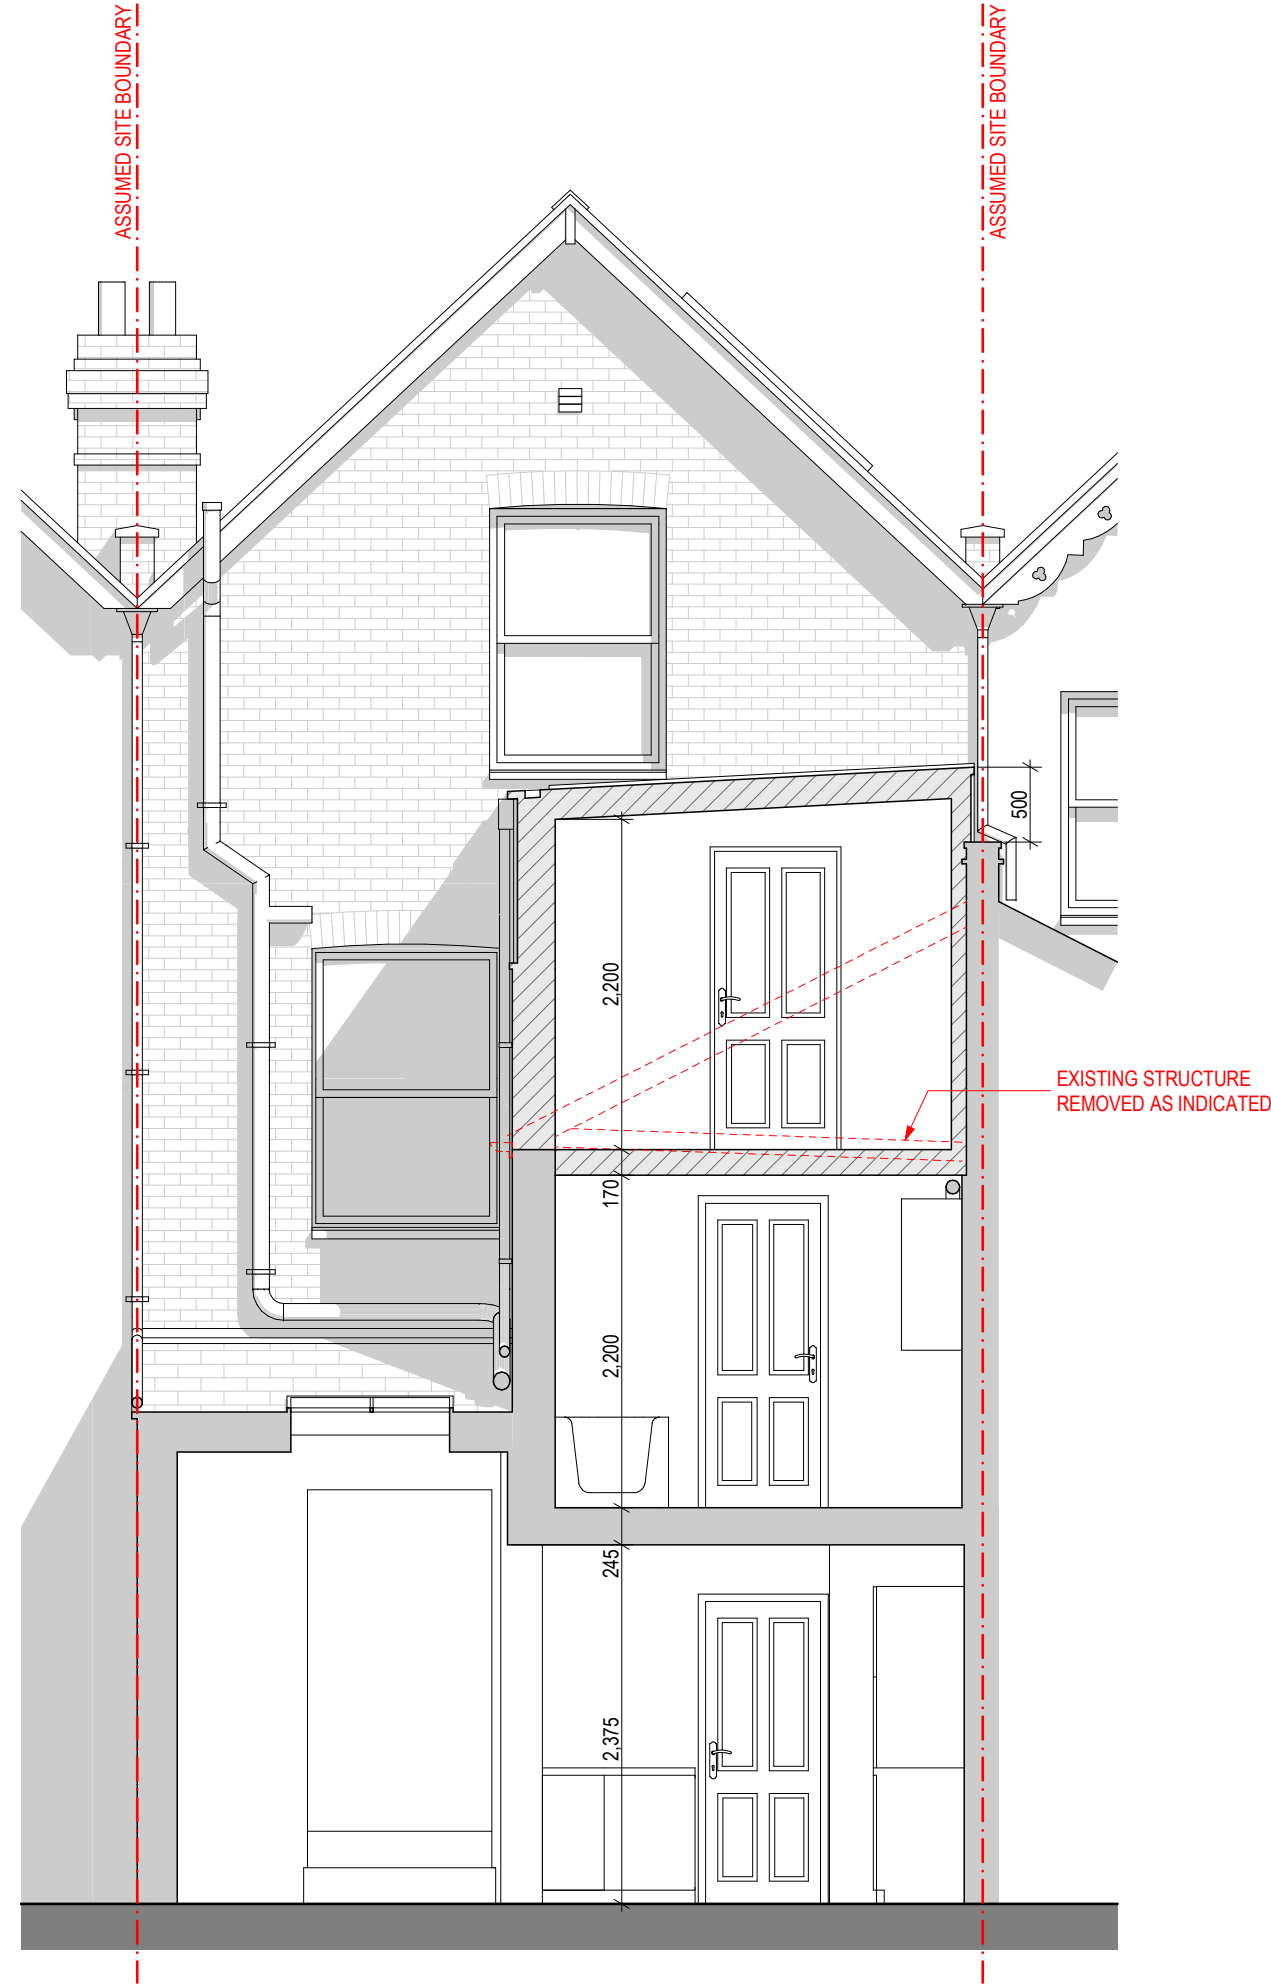

PROPOSED SECTION S01
SCALE 1:50 @ A1

DESIGN COPYRIGHT IS THE PROPERTY OF GRIP ARCHITECTURE + DESIGN LTD AND MUST NOT BE COPIED WITHOUT PRIOR WRITTEN CONSENT.

DO NOT SCALE FROM THIS DRAWING UNLESS FOR PLANNING PURPOSES ONLY. ALL DIMENSIONS TO BE CHECKED ON-SITE AND ANY DISCREPANCIES TO BE REPORTED TO GRIP ARCHITECTURE + DESIGN LTD. REFER TO LARGER SCALE DRAWINGS IF AVAILABLE.

REVISION NOTES		
Rev	Date	Info
A	18.11.2022	Minor Revisions
B	03.03.2023	Privacy glazing added to side elevation of proposed second floor extension
C	04.03.2023	Proposed extension glazing arrangement revised
D	06.03.2023	Timber glazing bars added to sash windows

