
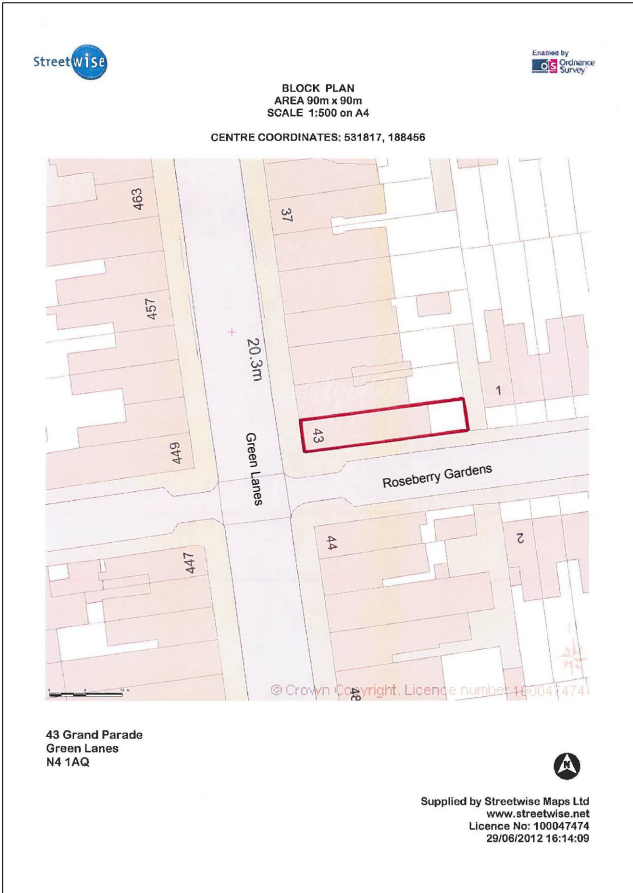


Notes


All dimensions to be checked by the Contractor before construction proceeds.

This drawing is the copyright of IntelliArch Limited and shall not be anyway used or reproduced without their prior written consent.

rev.	date.	dwn.

 

Site Plan

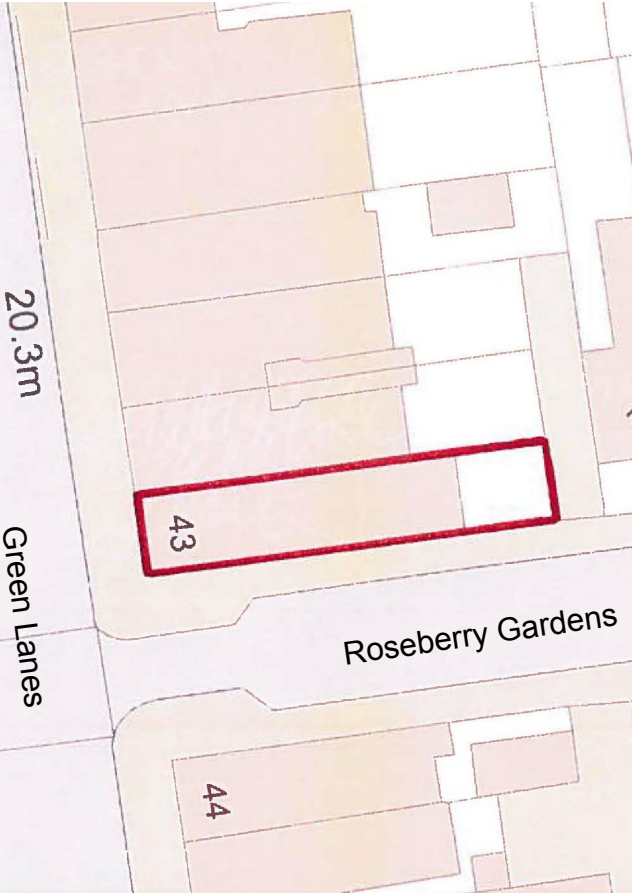

Block Plan

FOR PLANNING

IntelliArch Ltd

 Intelligent Architecture and Surveying

52 Southbury Road, Enfield EN1 1YB
T: 0204 537 37 11 M: 07956 296 076 E: info@i-arch.co.uk
W: www.i-arch.co.uk

project 43 Grand Parade London N4 1AQ	
title Site Plan	
scale 1:500 @ A3	dwn MA
date 28 January 2023	chk
drg no. 1073-100	rev