




Scale: 1:100

Notes


All dimensions to be checked by the Contractor before construction proceeds.

This drawing is the copyright of IntelliArch Limited and shall not be anyway used or reproduced without their prior written consent.

rev.		date.	dwn.
------	--	-------	------

 

Existing Ground Floor Plan

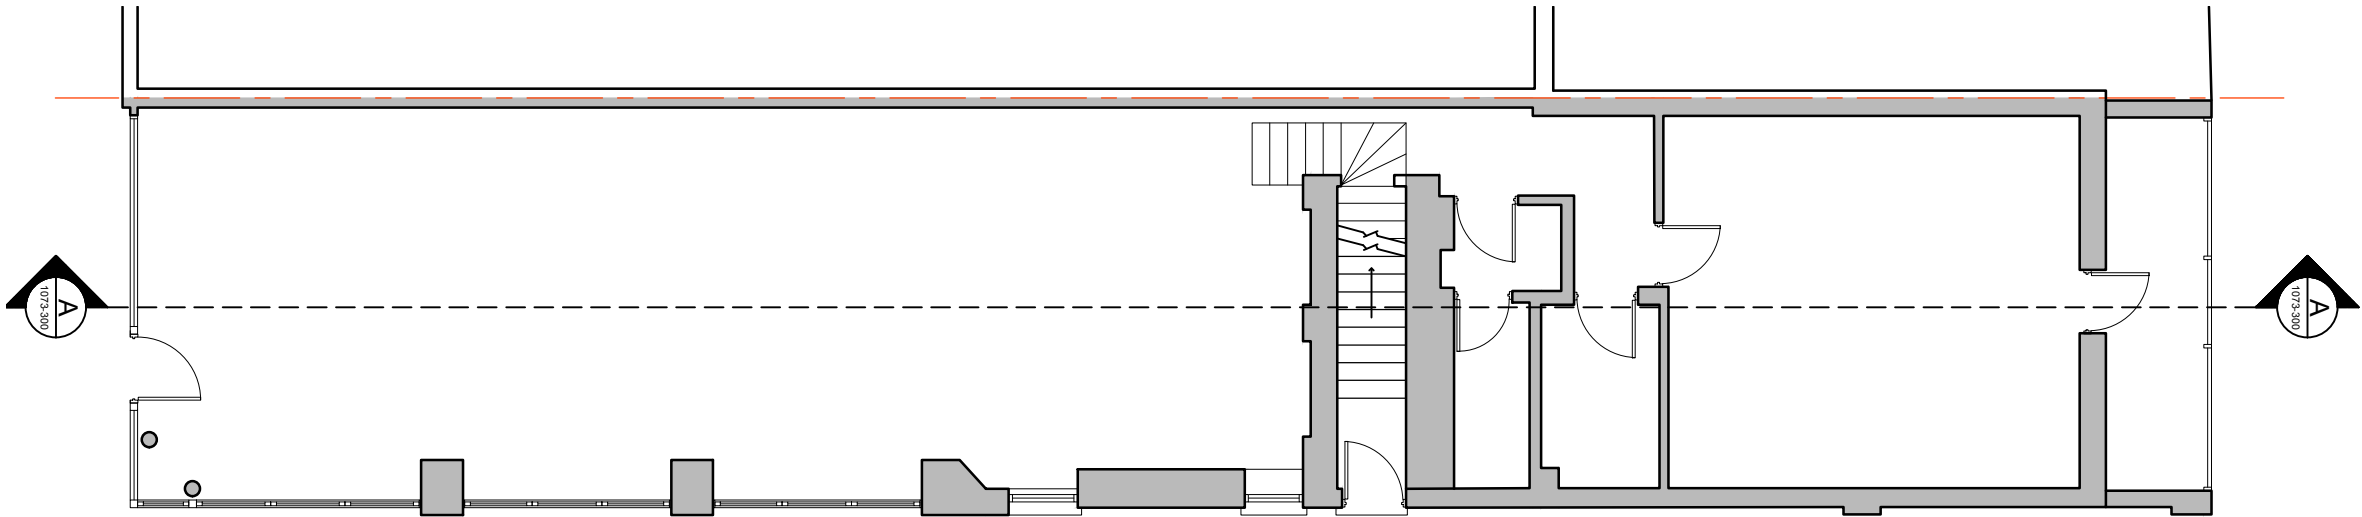

Full site boundaries (149m²)

Proposed new walls

Existing walls

Walls to be removed

FOR PLANNING

IntelliArch Ltd



Intelligent Architecture and Surveying
52 Southbury Road, Enfield EN1 1YB
T: 0204 537 37 11 M: 07956 296 076 E: info@i-arch.co.uk
W: www.i-arch.co.uk

project 43 Grand Parade London N4 1AQ	
title Existing Ground Floor Plan	
scale 1:100 @ A3	dwn MA
date 28 January 2023	chk
chg no. 1073-110	rev