

Notes

Revisions

AIVARS ARCHITECTS

Aivars Architect Ltd. Company No. 04648728

28 Eton Avenue . London NW3 3HL England
Tel 44(0)20 7794 5126 - Mob +44(0)7801535162
ca@aivarsarchitects.com

40 BANCROFT AVENUE
LONDON N2 0AS

Drawing Title

PROPOSED SITE +
ROOF PLAN

Scale 1:100@A3 Issued MARCH 2023

Status PLANNING

Job No.	Dwg. No.	Rev.
251	04	

approved planning application to 42 Bancroft Avenue
HGY/2022/1115 to replace existing garage



pond


pond

pool


shed

shed

 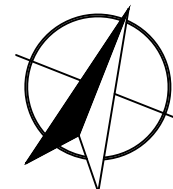


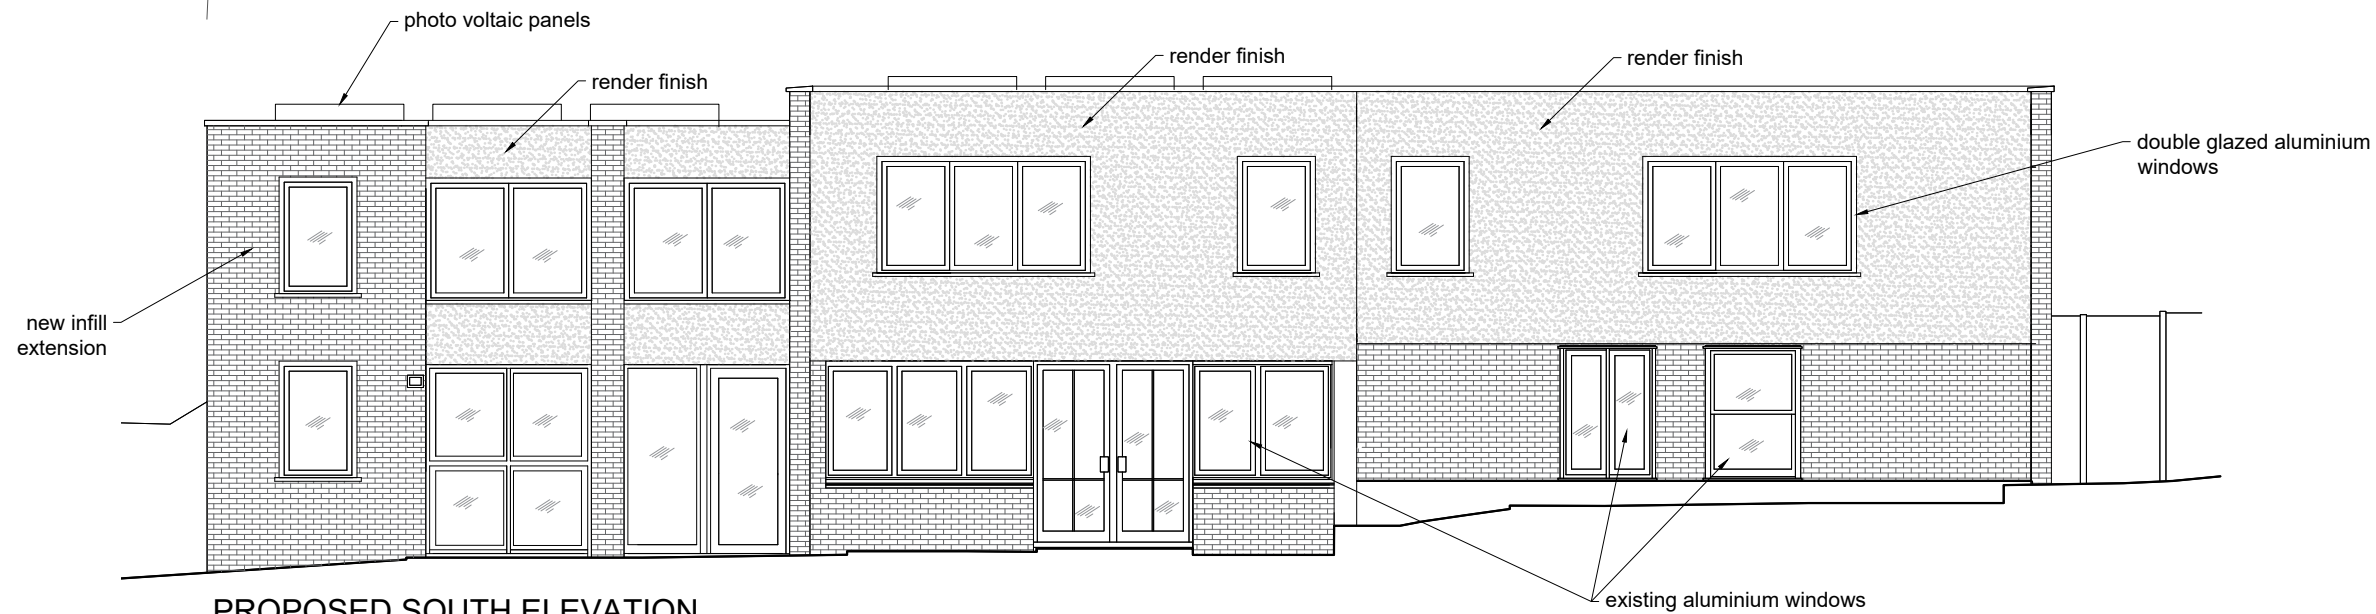


PROPOSED SOUTH ELEVATION

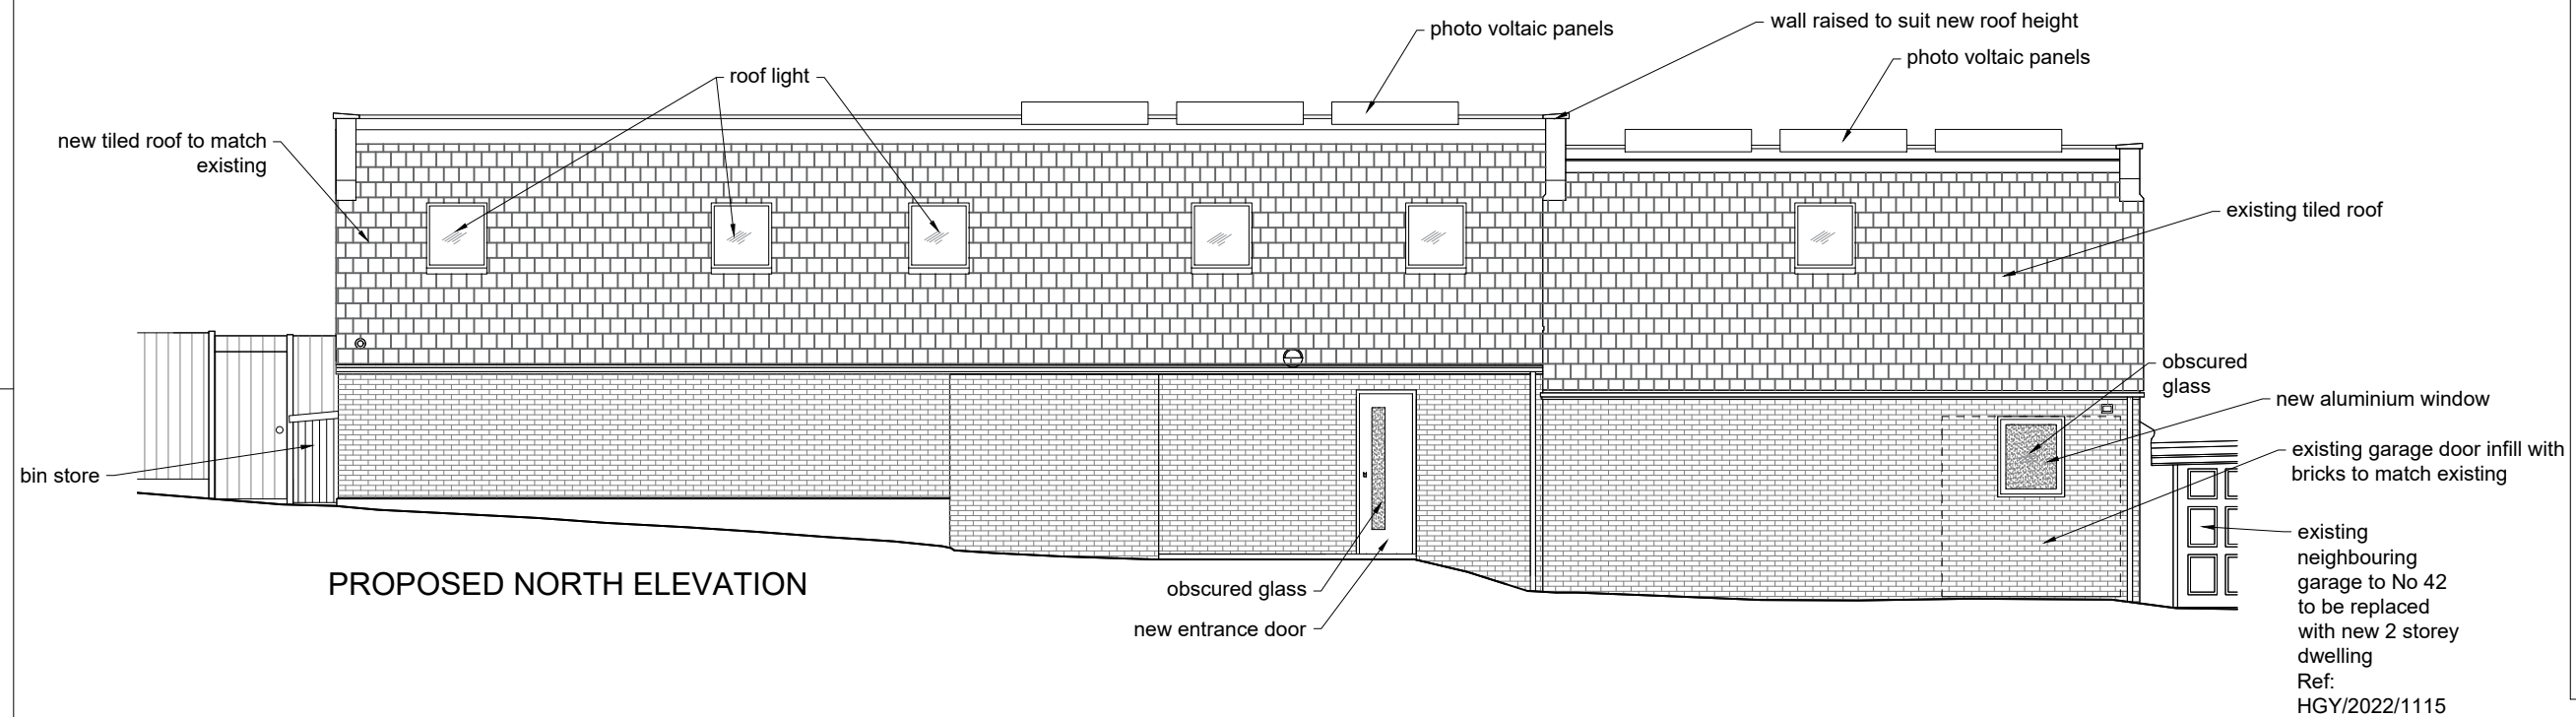


PROPOSED NORTH ELEVATION

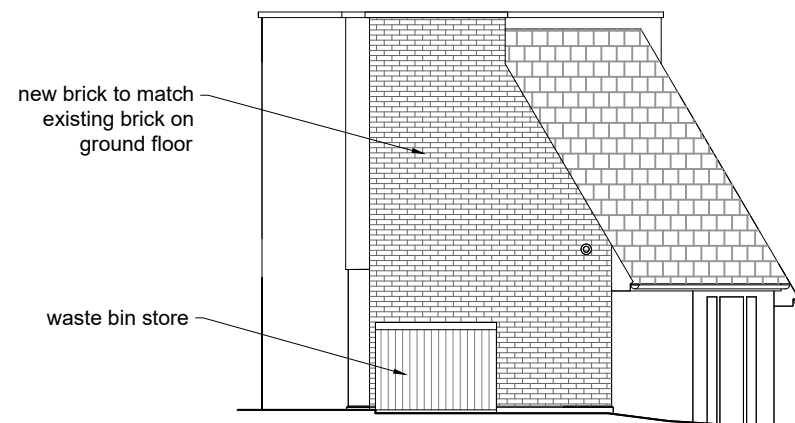

PROPOSED EAST ELEVATION

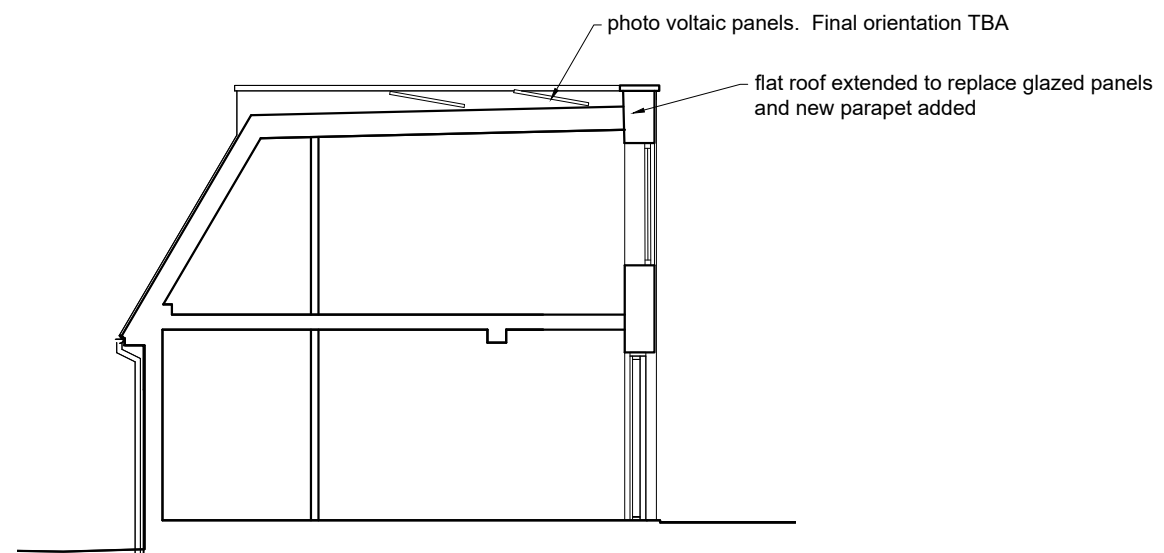

PROPOSED SECTION A-A

 **AIVARS ARCHITECTS**

Aivars Architect Ltd. Company No. 04648728

28 Eton Avenue . London NW3 3HL England
Tel 44(0)20 7794 5126 - Mob +44(0)7801535162
ca@aivarsarchitects.com**40 BANCROFT AVENUE
LONDON N2 0AS**

Drawing Title

PROPOSED

Scale

1:100@A3

Issued

MARCH 2023

Status

PLANNING



Job No.

251

Dwg. No.

05

Rev.

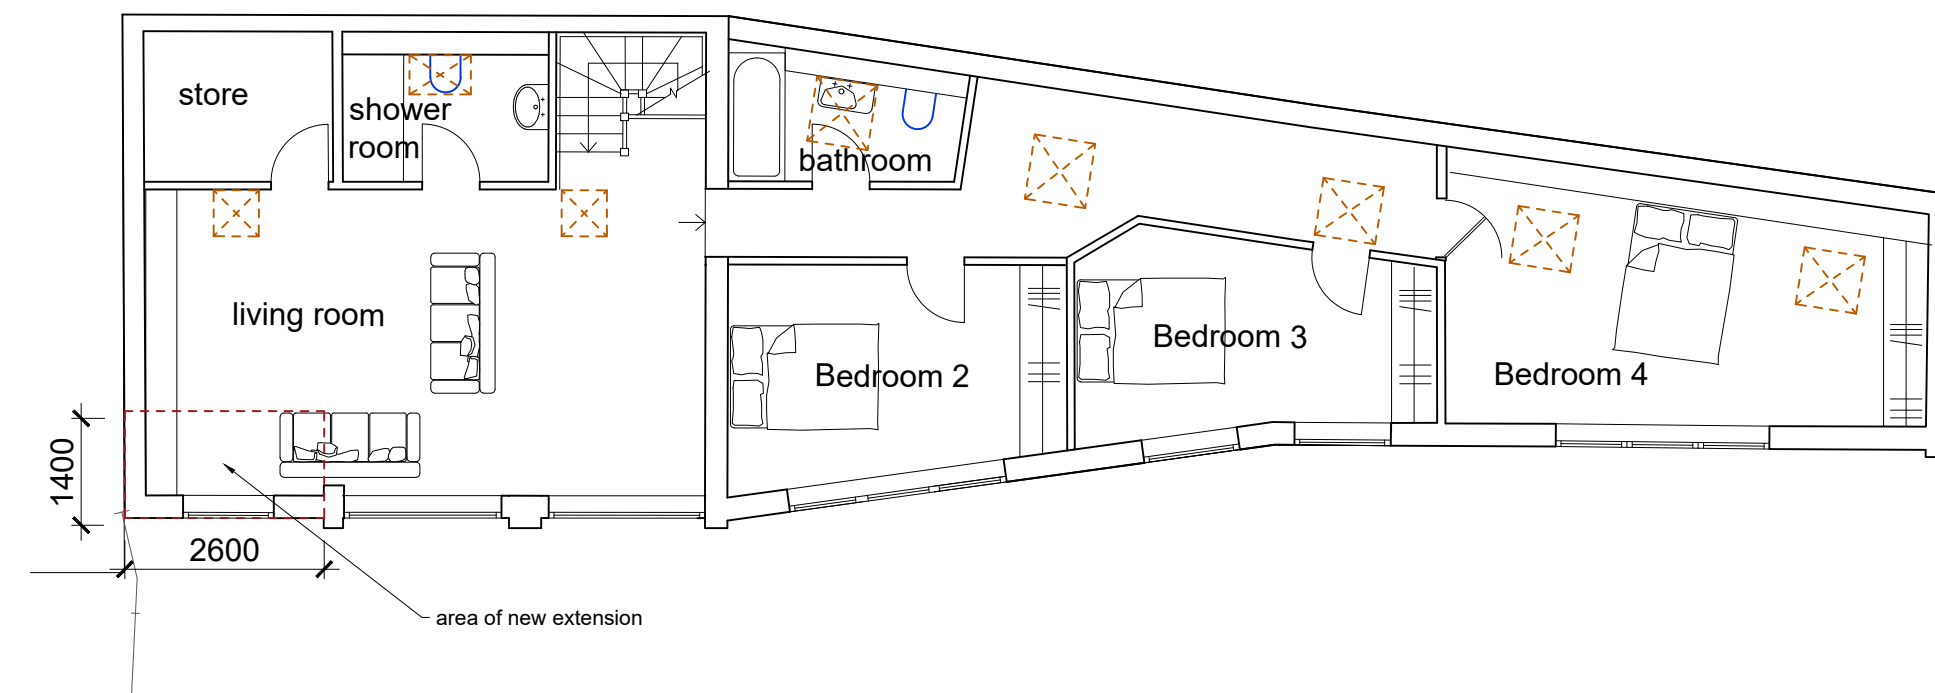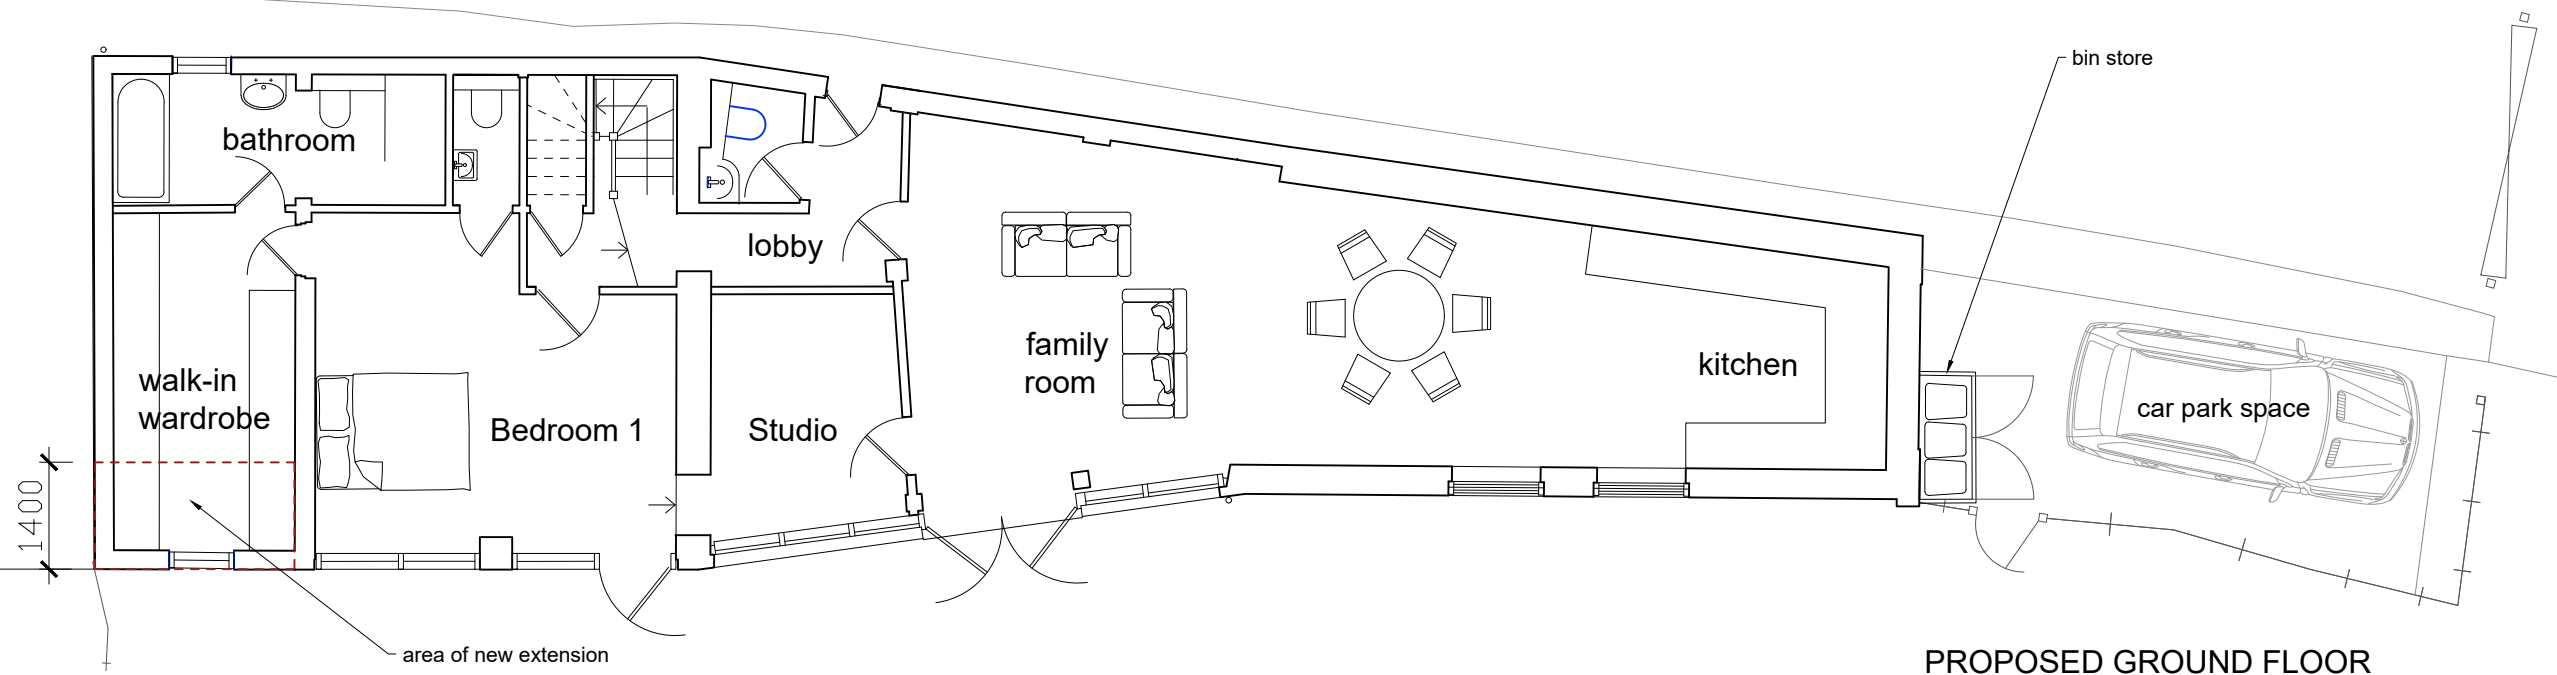

Revisions

AIVARS ARCHITECTS

Aivars Architect Ltd. Company No. 04648728

28 Eton Avenue . London NW3 3HL England
Tel 44(0)20 7794 5126 - Mob +44(0)7801535162
ca@aivarsarchitects.com**40 BANCROFT AVENUE
LONDON N2 0AS**

Drawing Title

PROPOSED PLANS

Scale 1:100@A3 Issued MARCH 2023

Status **PLANNING**

Job No.	Dwg. No.	Rev.
251	/ 06	

