





Scale: 1:100

Notes

All dimensions to be checked by the Contractor before construction proceeds.

This drawing is the copyright of IntelliArch Limited and shall not be anyway used or reproduced without their prior written consent.

|      |  |       |      |
|------|--|-------|------|
| rev. |  | date. | dwn. |
|------|--|-------|------|

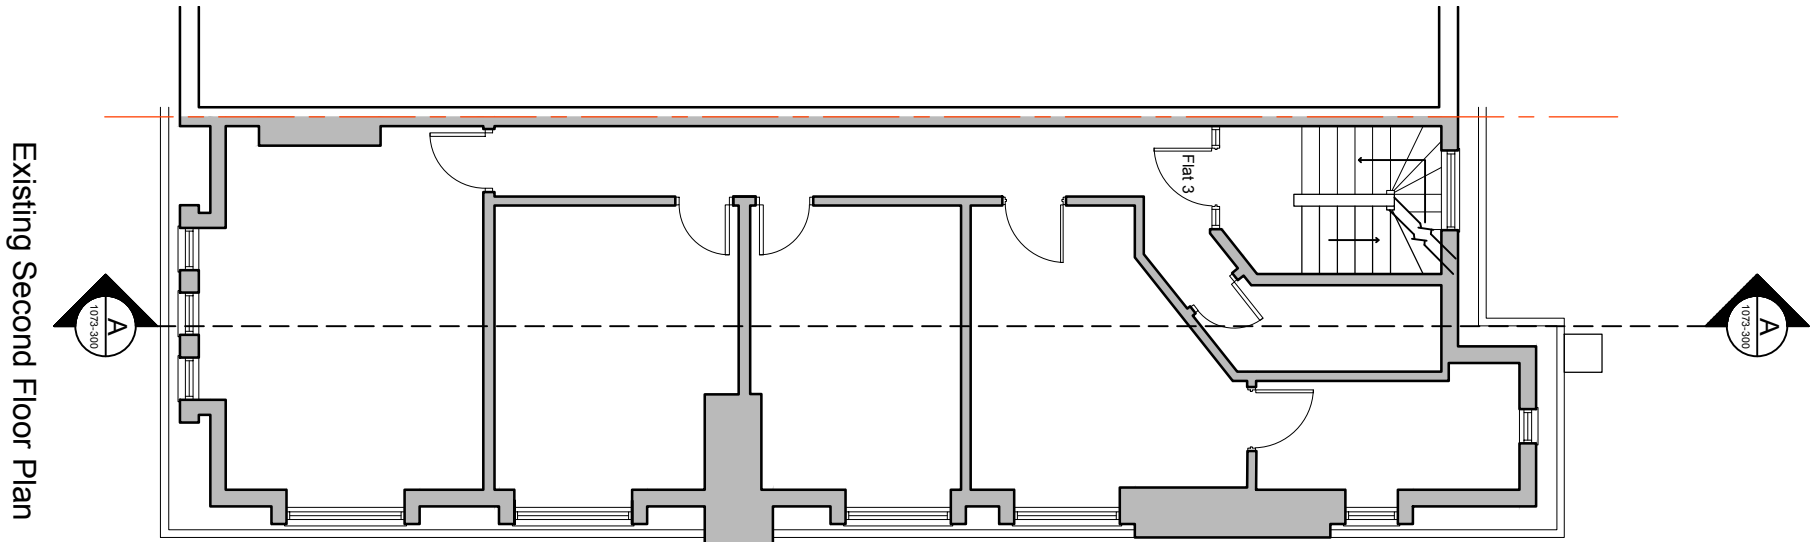 

Existing Second Floor Plan

Full site boundaries (149m<sup>2</sup>)

Proposed new walls

Existing walls

Walls to be removed

FOR PLANNING

IntelliArch Ltd



Intelligent Architecture and Surveying  
52 Southbury Road, Enfield EN1 1YB  
T: 0204 537 37 11 M: 07956 296 076 E: info@i-arch.co.uk  
W: www.i-arch.co.uk

|                                             |           |
|---------------------------------------------|-----------|
| project<br>43 Grand Parade<br>London N4 1AQ |           |
| title<br>Existing Third Floor Plan          |           |
| scale<br>1:100 @ A3                         | dwn<br>MA |
| date<br>28 January 2023                     | chk       |
| chg no.<br>1073-140                         | rev       |