





Scale: 1:100

Notes

All dimensions to be checked by the Contractor before construction proceeds.

This drawing is the copyright of IntelliArch Limited and shall not be anyway used or reproduced without their prior written consent.

rev.		date.	dwn.
------	--	-------	------

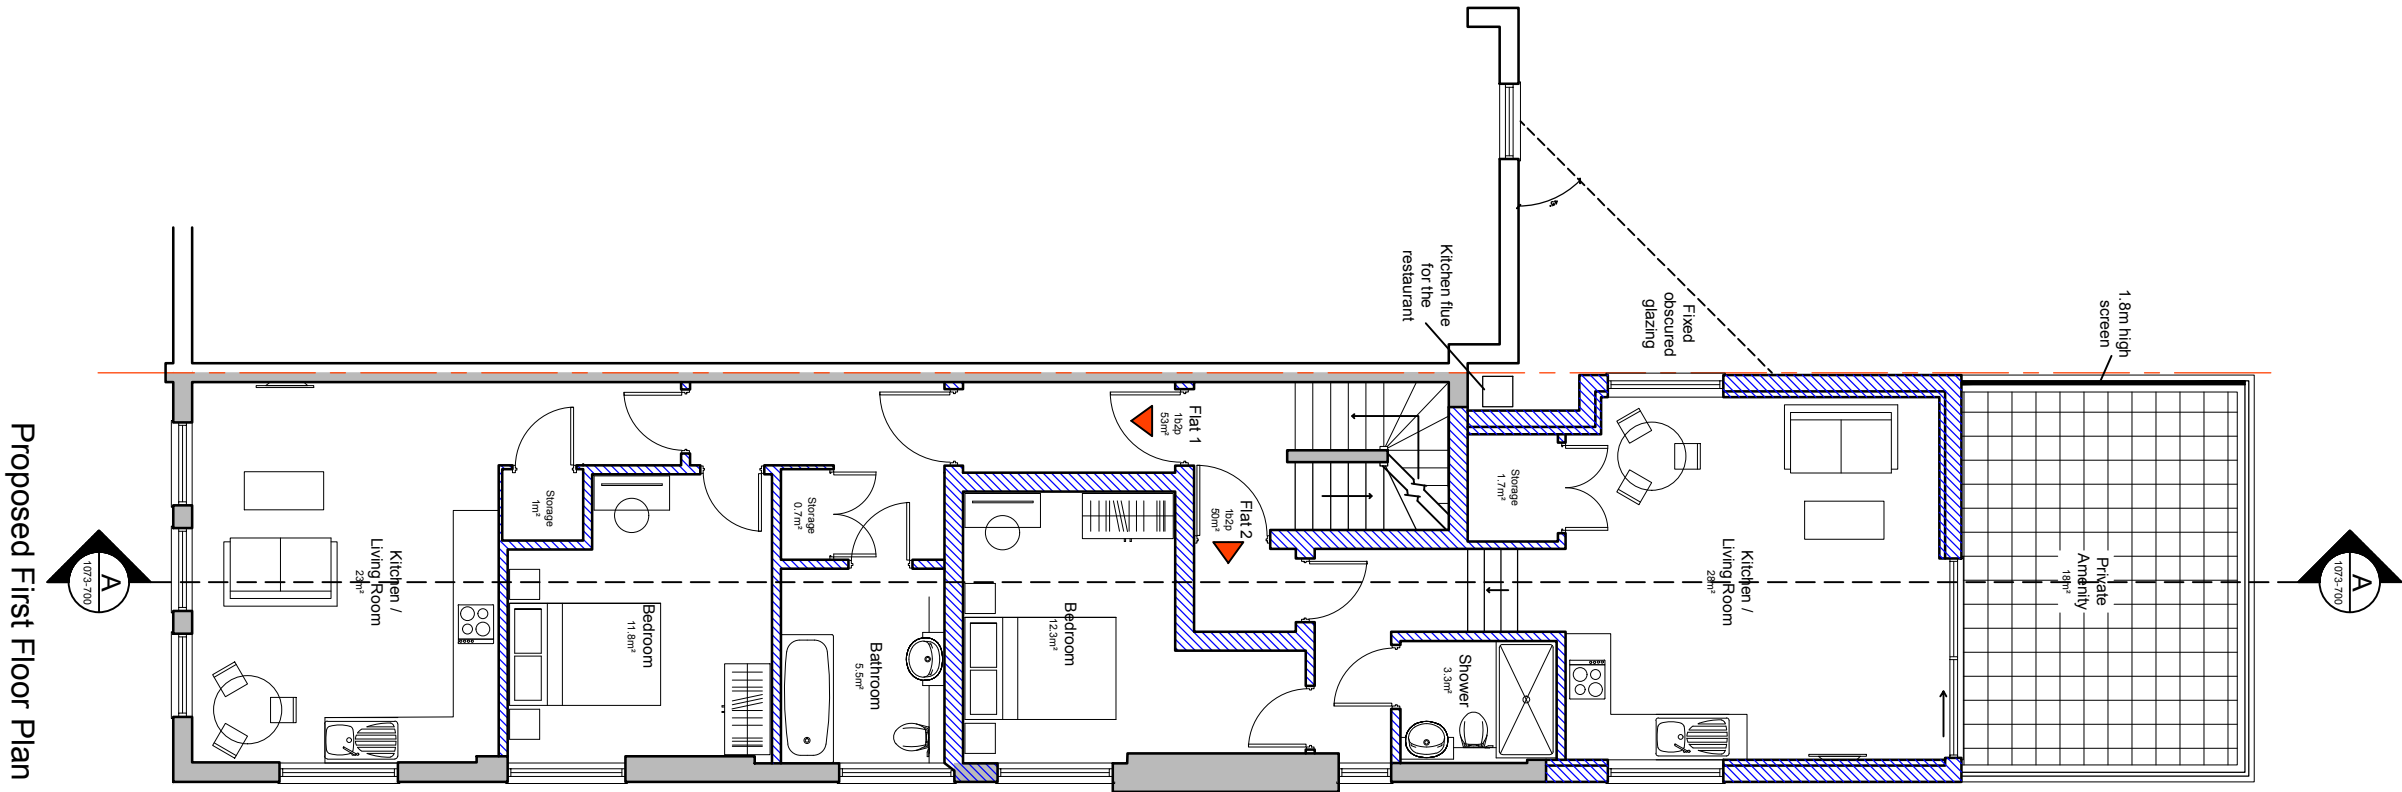 

Proposed First Floor Plan

- Full site boundaries (149m²)
- Proposed new walls
- Existing walls
- Walls to be removed

FOR PLANNING

IntelliArch Ltd



Intelligent Architecture and Surveying
52 Southbury Road, Enfield EN1 1YB
T: 0204 537 37 11 M: 07956 296 076 E: info@i-arch.co.uk
W: www.i-arch.co.uk

project	43 Grand Parade London N4 1AQ		
title	Proposed First Floor Plan		
scale	1:100 @ A3	dwn	MA
date	28 January 2023	chk	
drg no.	1073-520	rev	