



Scale: 1:100

Key



Flat 1: 1b2p 53m²





Flat 2: 1b2p 50m²

Notes

All dimensions to be checked by the Contractor before construction proceeds.

This drawing is the copyright of IntelliArch Limited and shall not be anyway used or reproduced without their prior written consent.

rev.	date.	dwn.

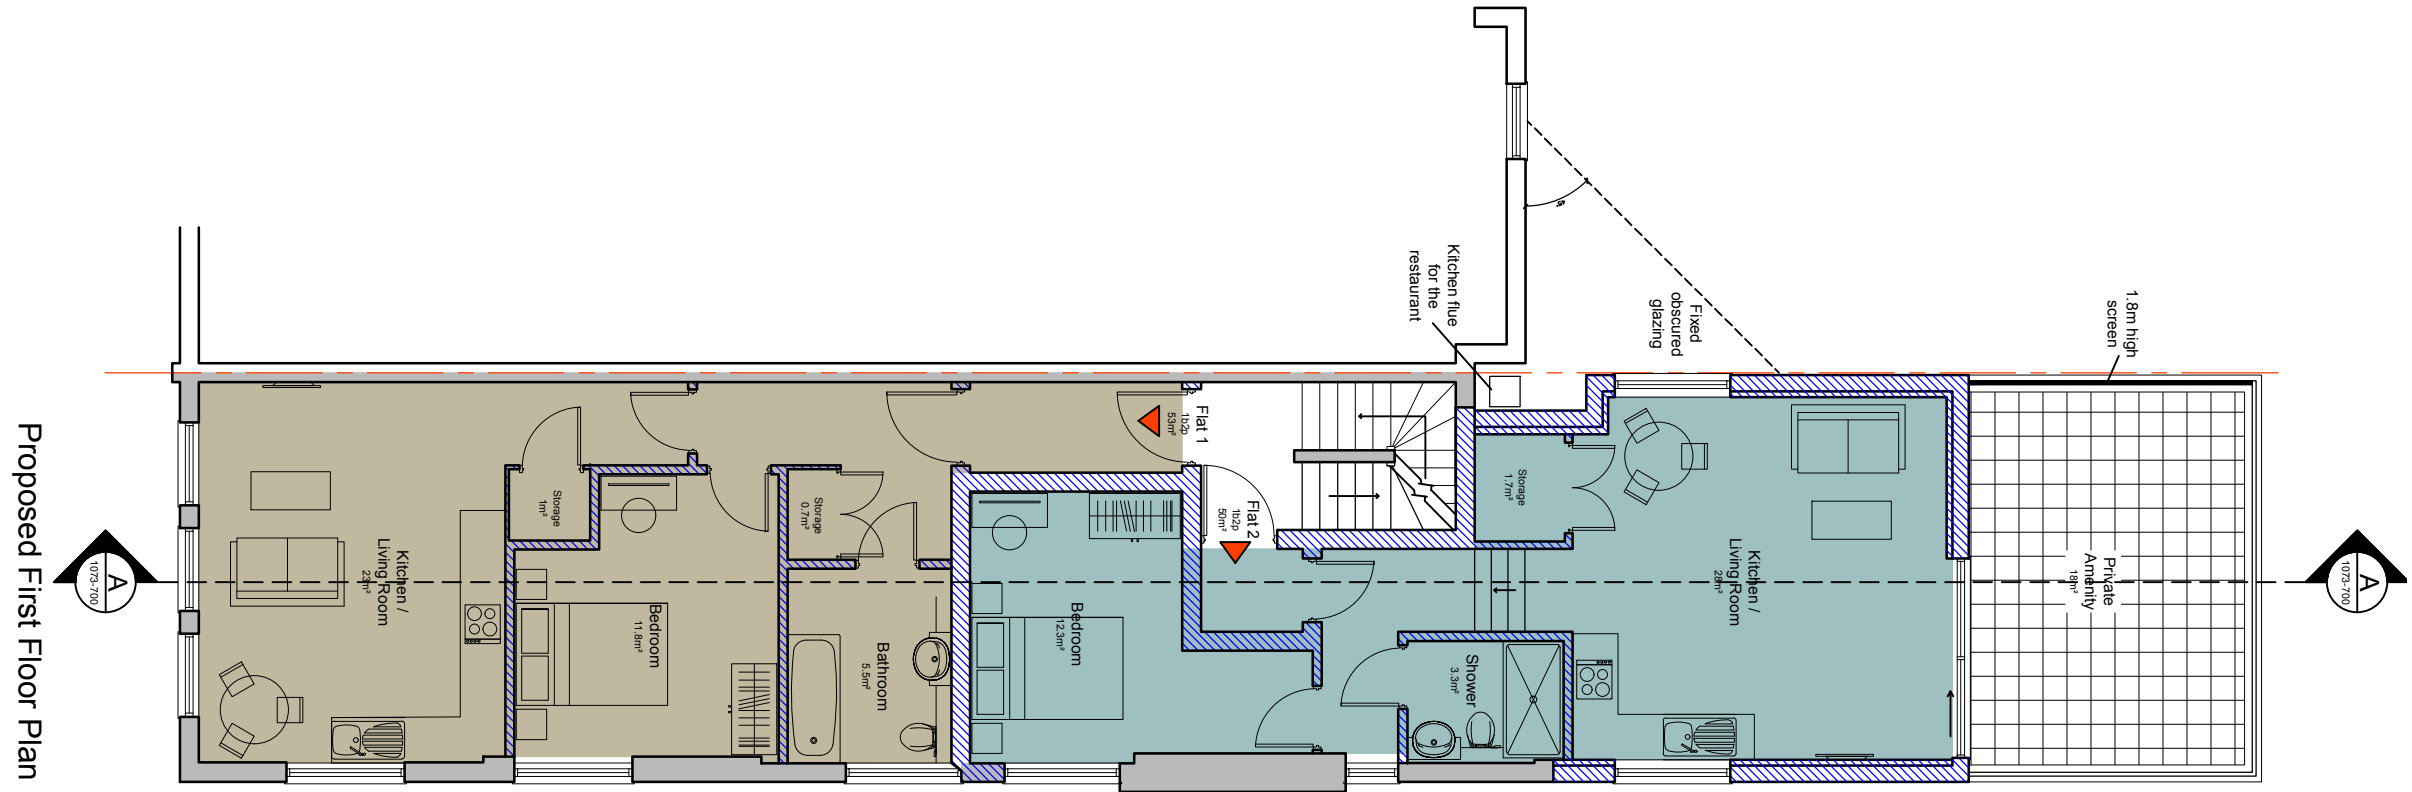 

Proposed First Floor Plan

- Full site boundaries (149m²)
- Proposed new walls
- Existing walls
- Walls to be removed

FOR PLANNING

IntelliArch Ltd



Intelligent Architecture and Surveying
52 Southbury Road, Enfield EN1 1YB
T: 0204 537 37 11 M: 07956 296 076 E: info@i-arch.co.uk
W: www.i-arch.co.uk

project
43 Grand Parade
London N4 1AQ

title
Proposed First Floor Flat Layout

scale	dwn
1:100 @ A3	MA
date	chk
28 January 2023	

drg no.	rev
1073-521	