




Scale: 1:100

Notes


All dimensions to be checked by the Contractor before construction proceeds.

This drawing is the copyright of IntelliArch Limited and shall not be anyway used or reproduced without their prior written consent.

rev.		date.	dwn.
------	--	-------	------

 

Proposed Roof Plan
(NO CHANGE)

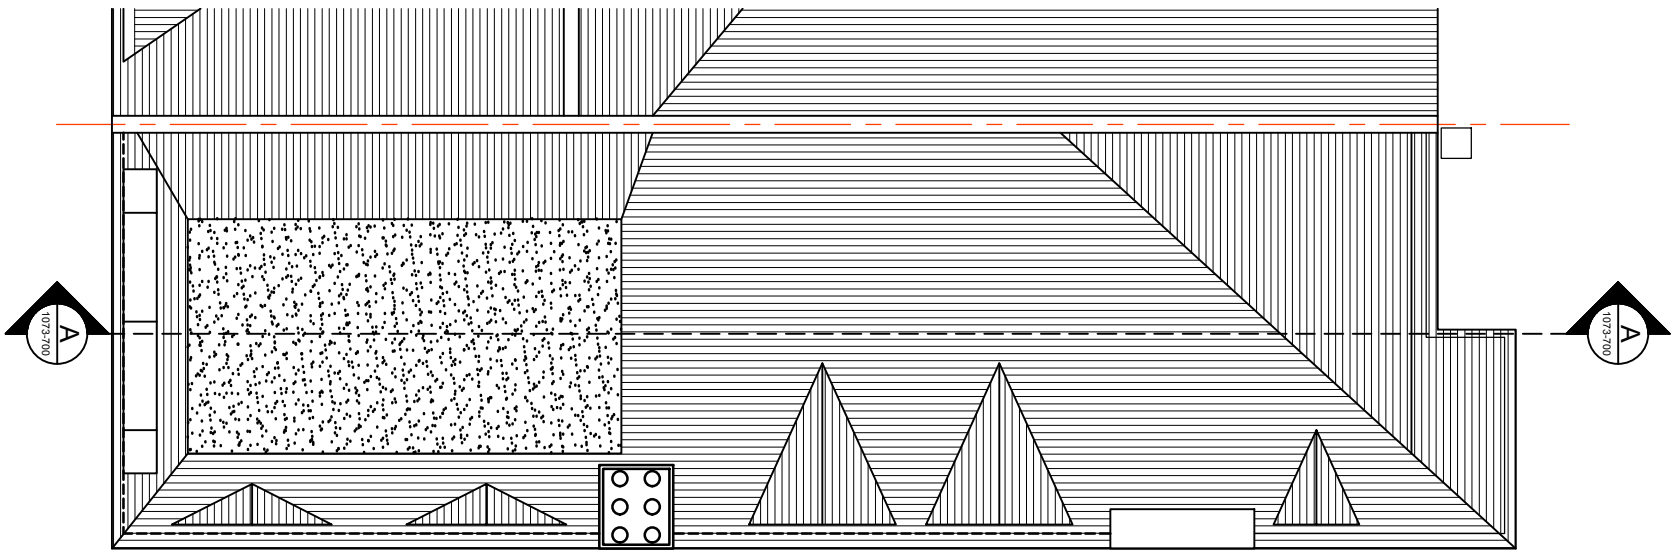

- Full site boundaries (149m²)
- Proposed new walls
- Existing walls
- Walls to be removed

FOR PLANNING

IntelliArch Ltd



Intelligent Architecture and Surveying

52 Southbury Road, Enfield EN1 1YB
T: 0204 537 37 11 M: 07956 296 076 E: info@i-arch.co.uk
W: www.i-arch.co.uk

project
43 Grand Parade
London N4 1AQ

title
Proposed Roof Plan

scale 1:100 @ A3	dwn MA
date 28 January 2023	chk

drg no. 1073-550	rev
---------------------	-----