




PROPOSED FRONT ELEVATION

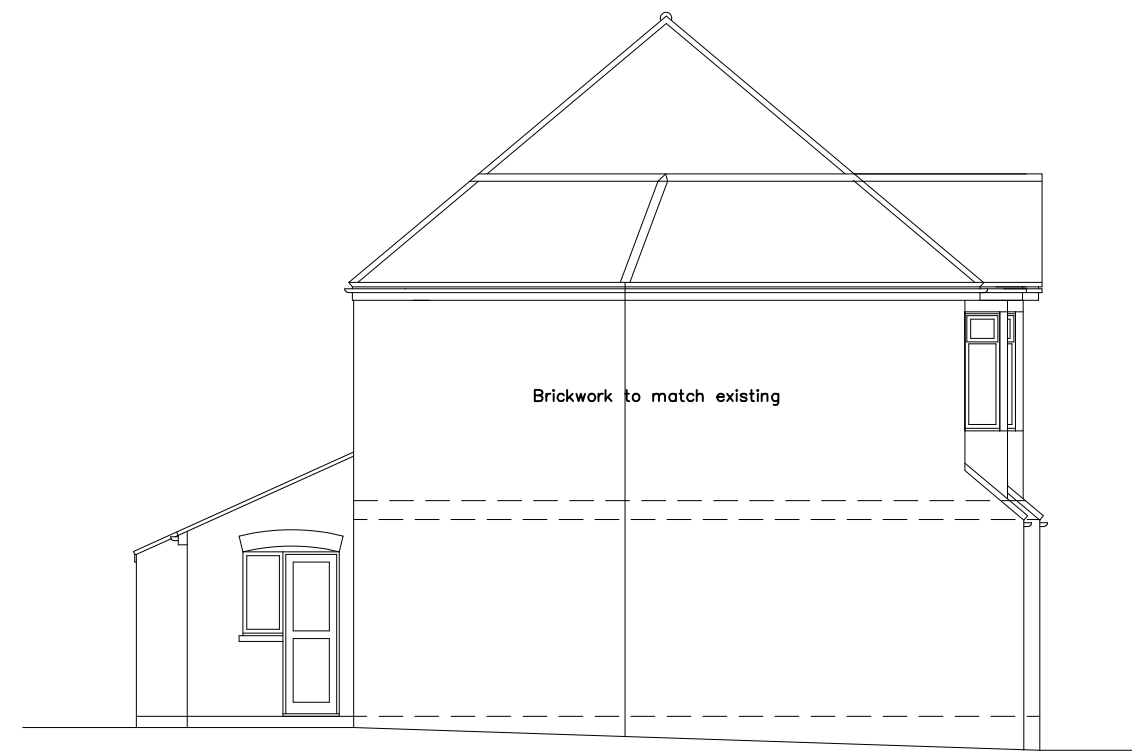


PROPOSED SIDE ELEVATION




PROPOSED REAR ELEVATION




PROPOSED CROSS SECTION

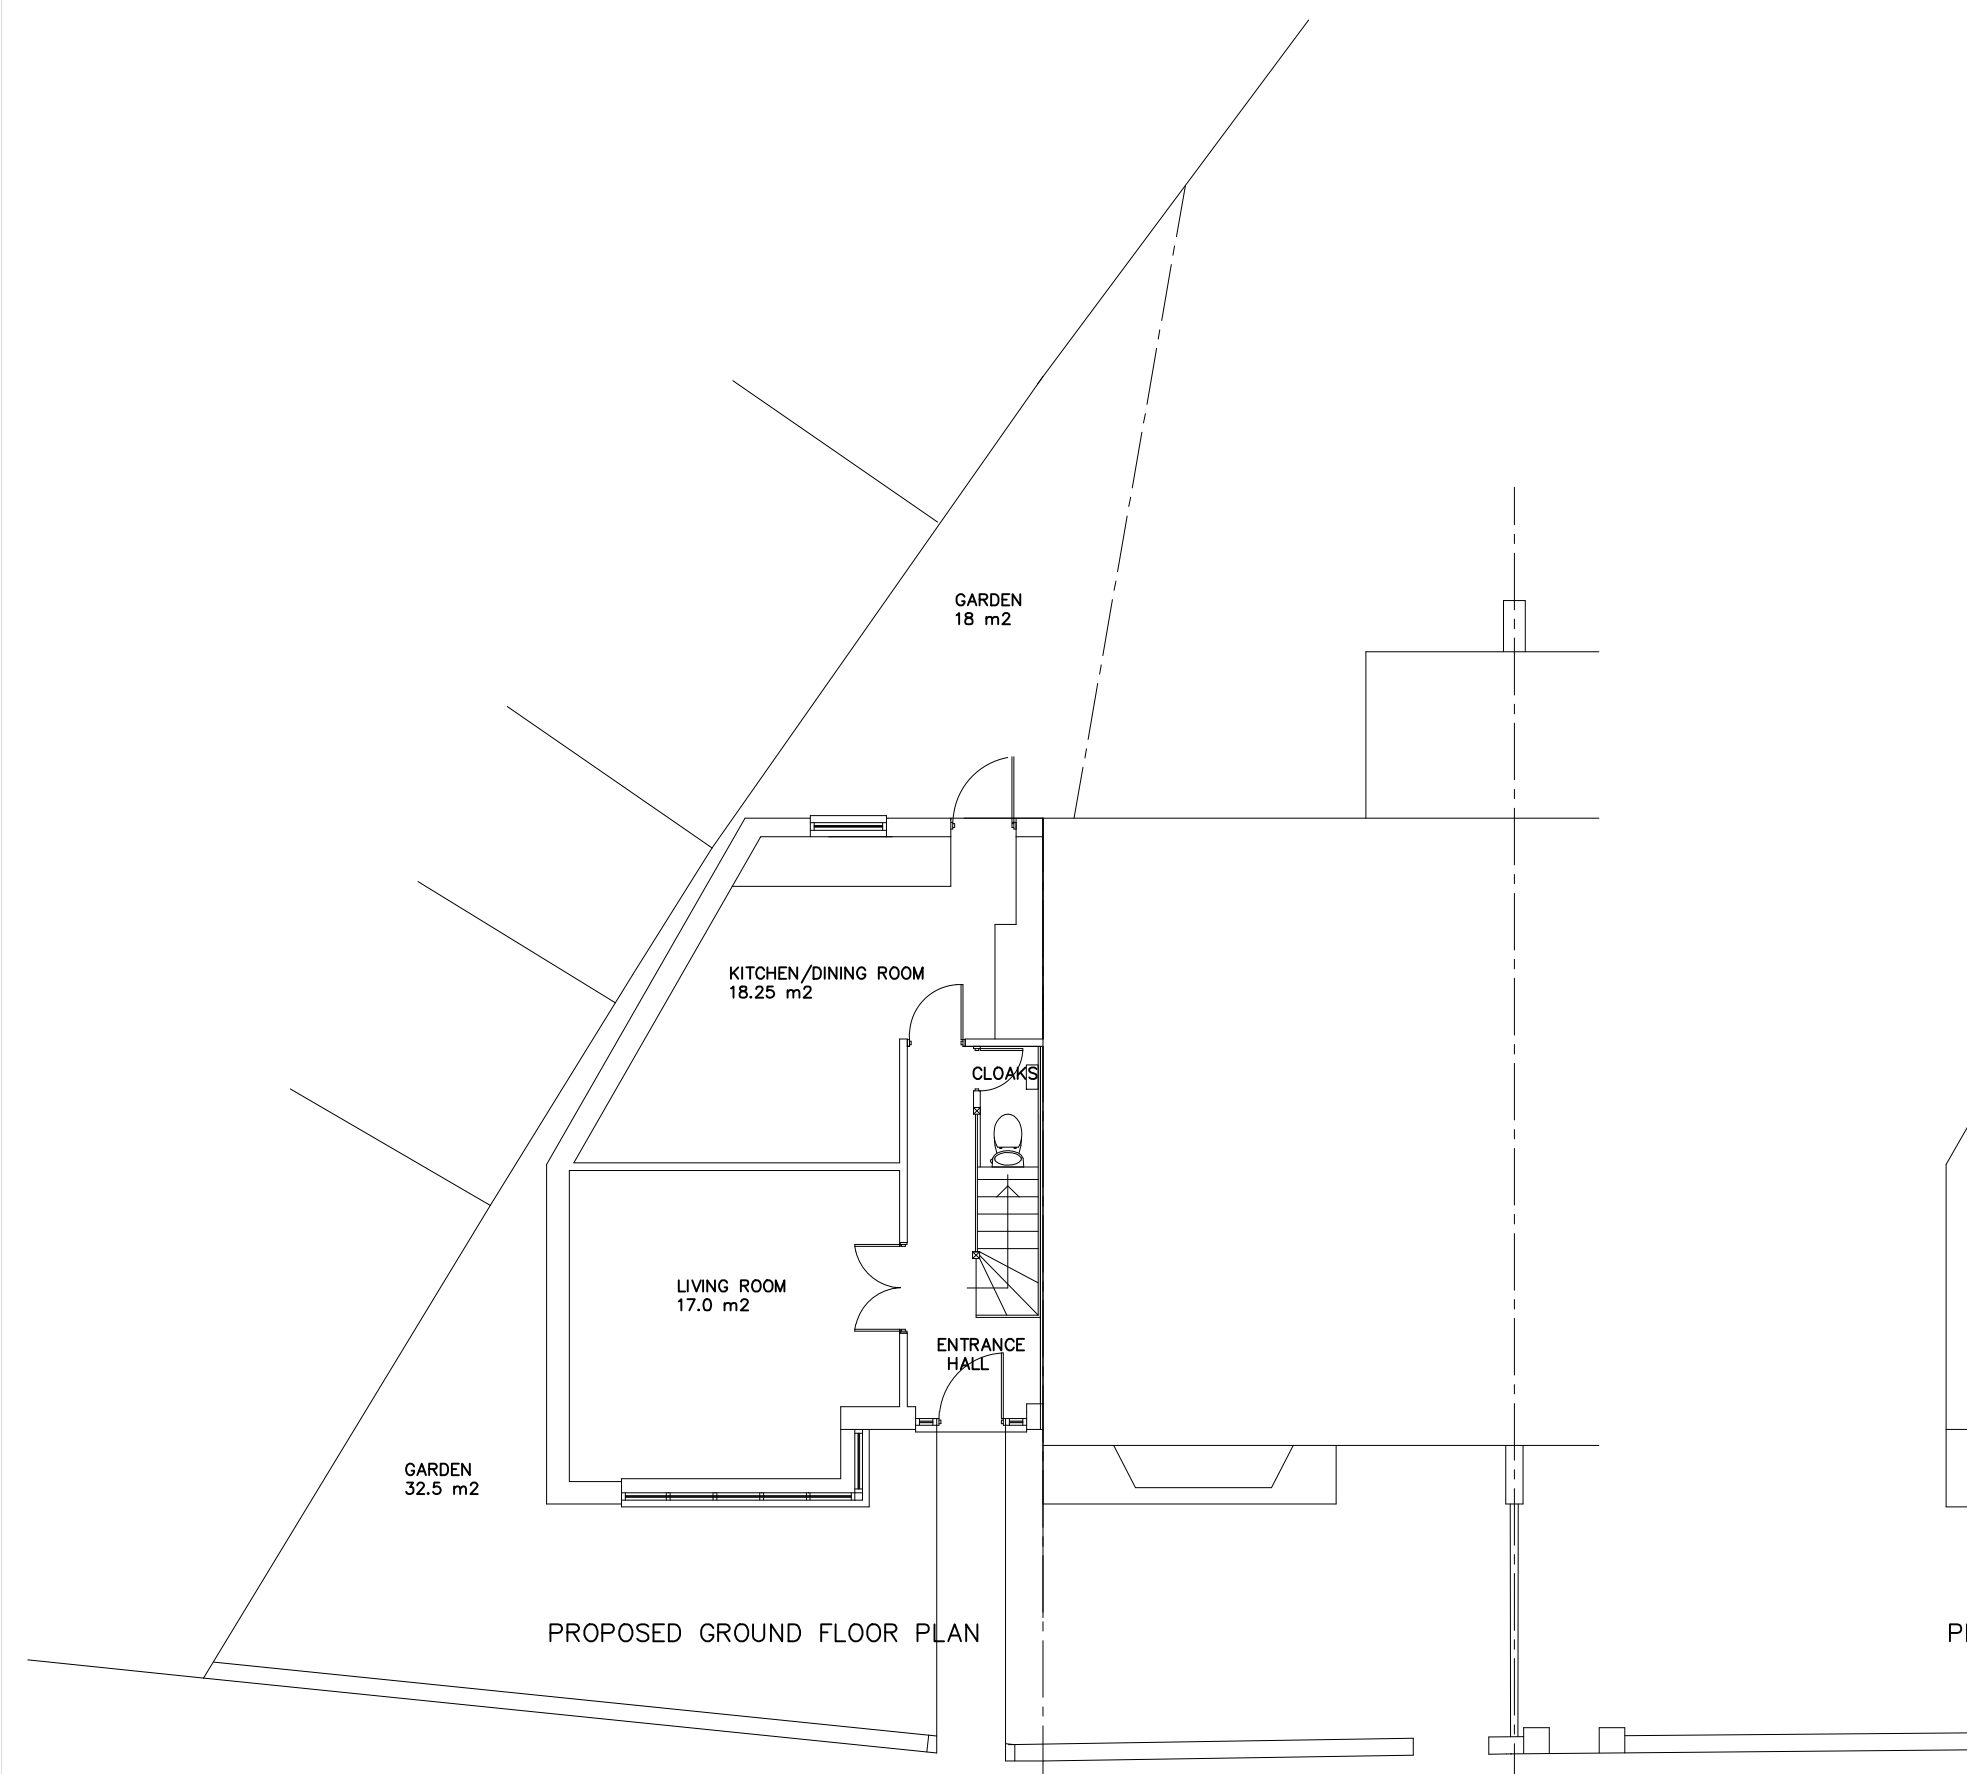

PROPOSED GROUND FLOOR PLAN

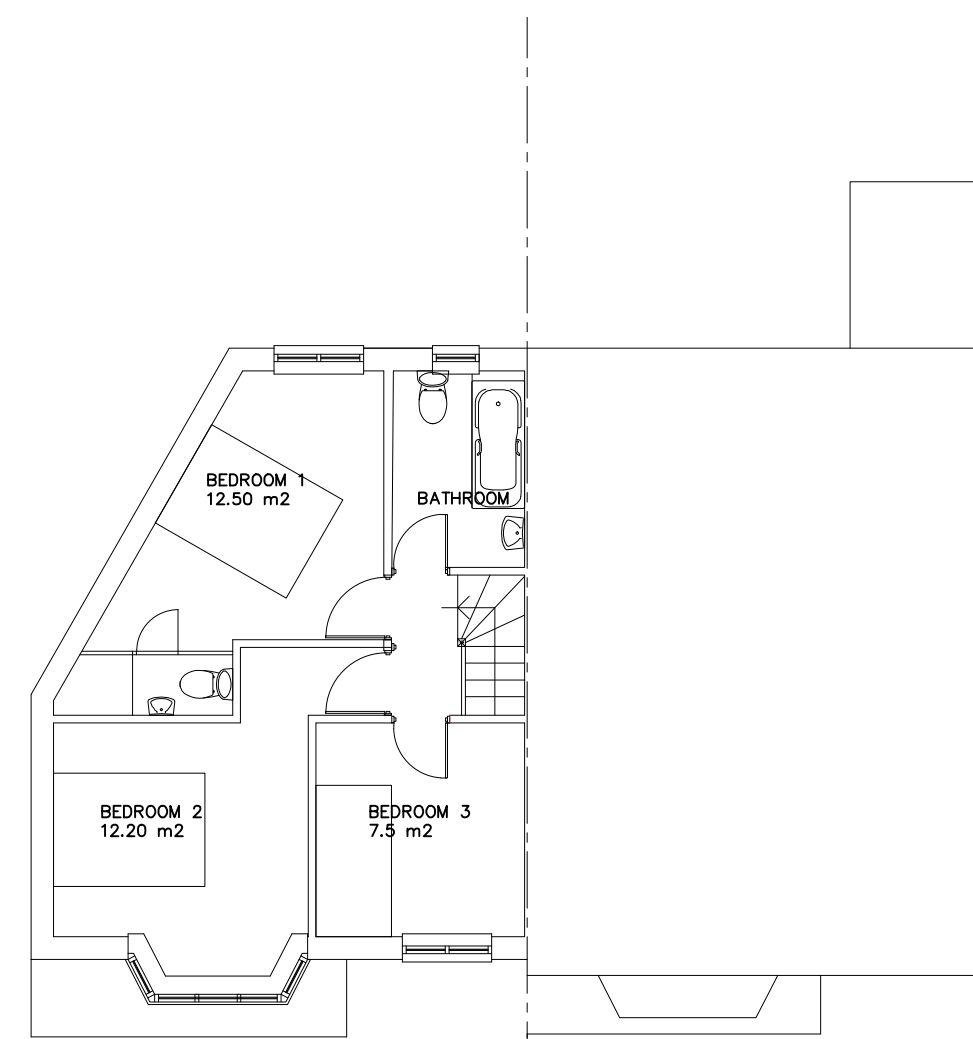


PROPOSED FIRST FLOOR PLAN

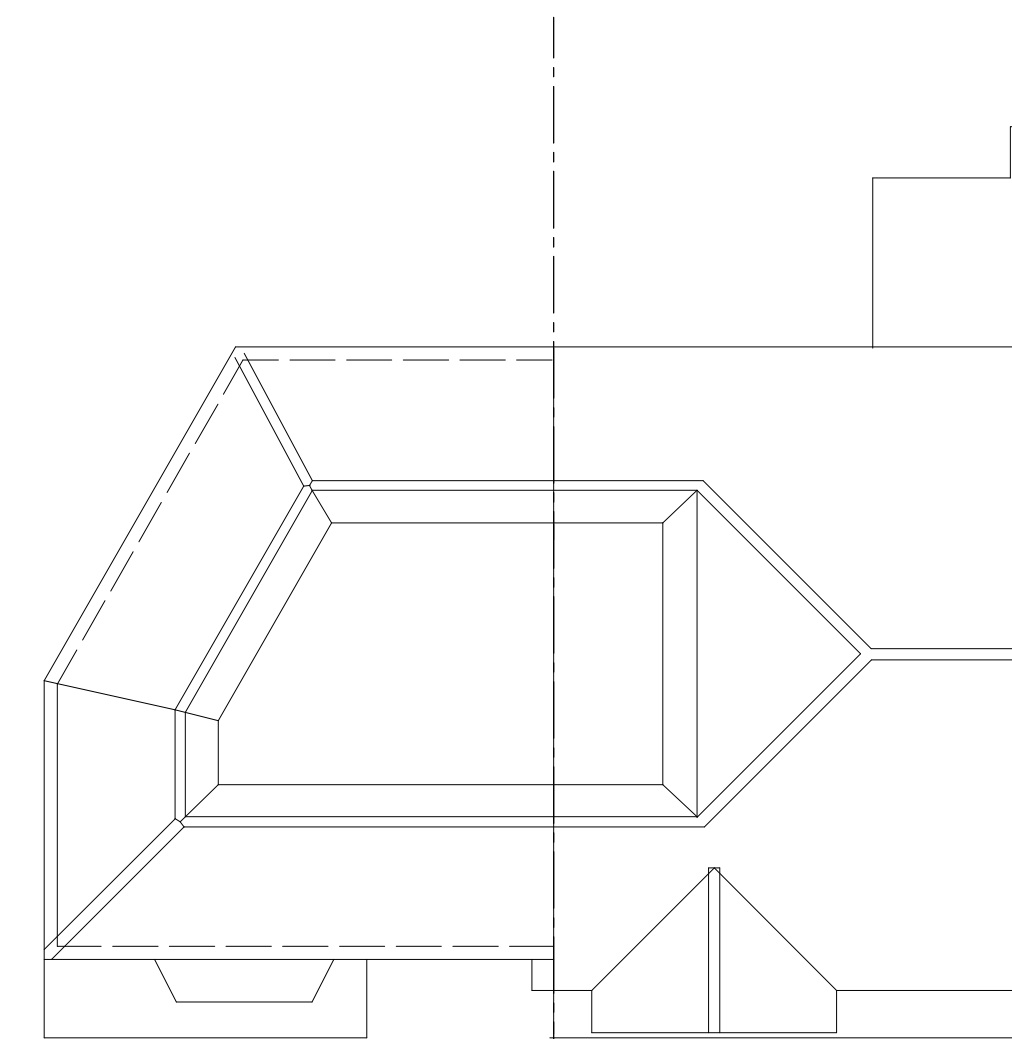

PROPOSED ROOF PLAN

SANDRINGHAM ROAD LONDON N22 6RB

Copyright: This drawing and any design therein is the copyright of Stanway Little Associates, and must not be reproduced or utilised without their written consent.

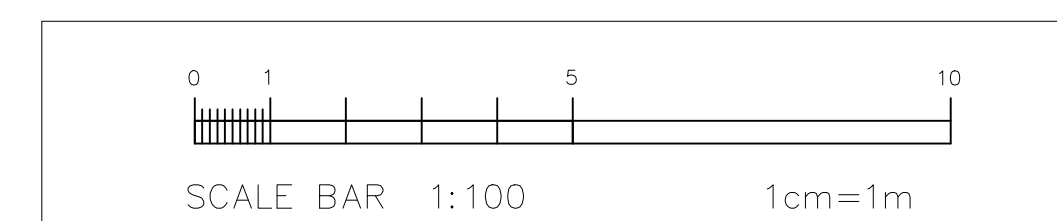

STANWAY LITTLE ASSOCIATES CHARTERED TOWN PLANNERS CHARTERED ARCHITECTS The Studios 7 Oakbrook 8 Court Downs Road Beckenham BR3 6LR Tel 07836 551911 Email peterstanway@peterstanway.com			
Project	REDEVELOPMENT OF EXISTING GARAGE TO PROVIDE A FAMILY HOUSE 2 SANDRINGHAM ROAD LONDON N22 6RB MR & MRS HUSEYIN		
Dwg. Title	PROPOSALS	Job No.	2028
Scale	1 : 100 @ A1	Date	November 2021
		Dwg. No.	PRO R1