


GABLE AND END OF TERRACE AT 101 DOWNHILLS WAY

Existing rendered panelled brick wall to be altered and extended

PROPOSED FRONT ELEVATION OF 2 SANDRINGHAM ROAD

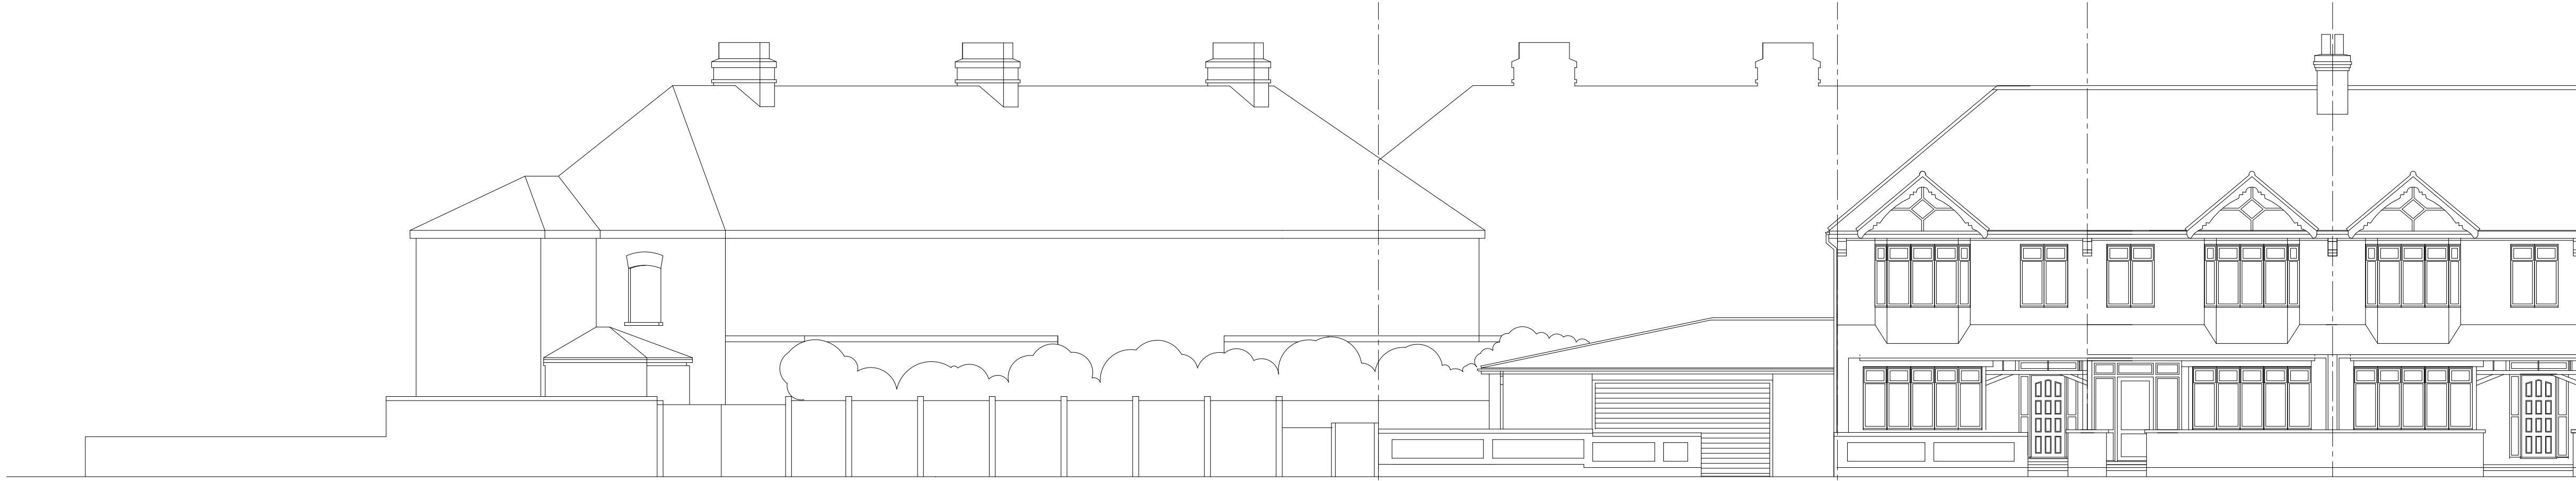


GABLE AND END OF TERRACE AT 101 DOWNHILLS WAY

Existing rendered panelled brick wall to be altered and extended

EXISTING FRONT ELEVATION OF 2 SANDRINGHAM ROAD

Copyright: This drawing and any design therein is the copyright of Stanway Little Associates, and must not be reproduced or utilised without their written consent.

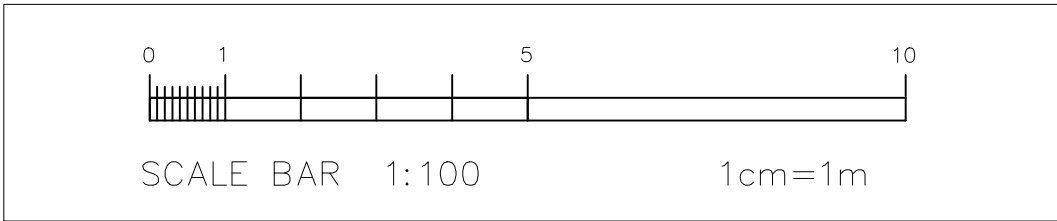

STANWAY LITTLE ASSOCIATES
CHARTERED TOWN PLANNERS CHARTERED ARCHITECTS
The Studios 7 Oakbrook 8 Court Downs Road Beckenham BR3 6LR
Tel 07836 551911 Email peterstanway@peterstanway.com

Project REDEVELOPMENT OF EXISTING GARAGE TO PROVIDE A FAMILY HOUSE
2 SANDRINGHAM ROAD LONDON N22 6RB
MR & MRS HUSEYIN
Dwg. Title CONTEXT DRAWING Job No. 2028
Scale 1 : 100 @ A1 Date March 2023 Dwg. No. CON 1