




Note: No dimensions to be scaled from this drawing.
All dimensions to be checked on site by contractor.
If in doubt contact architect.

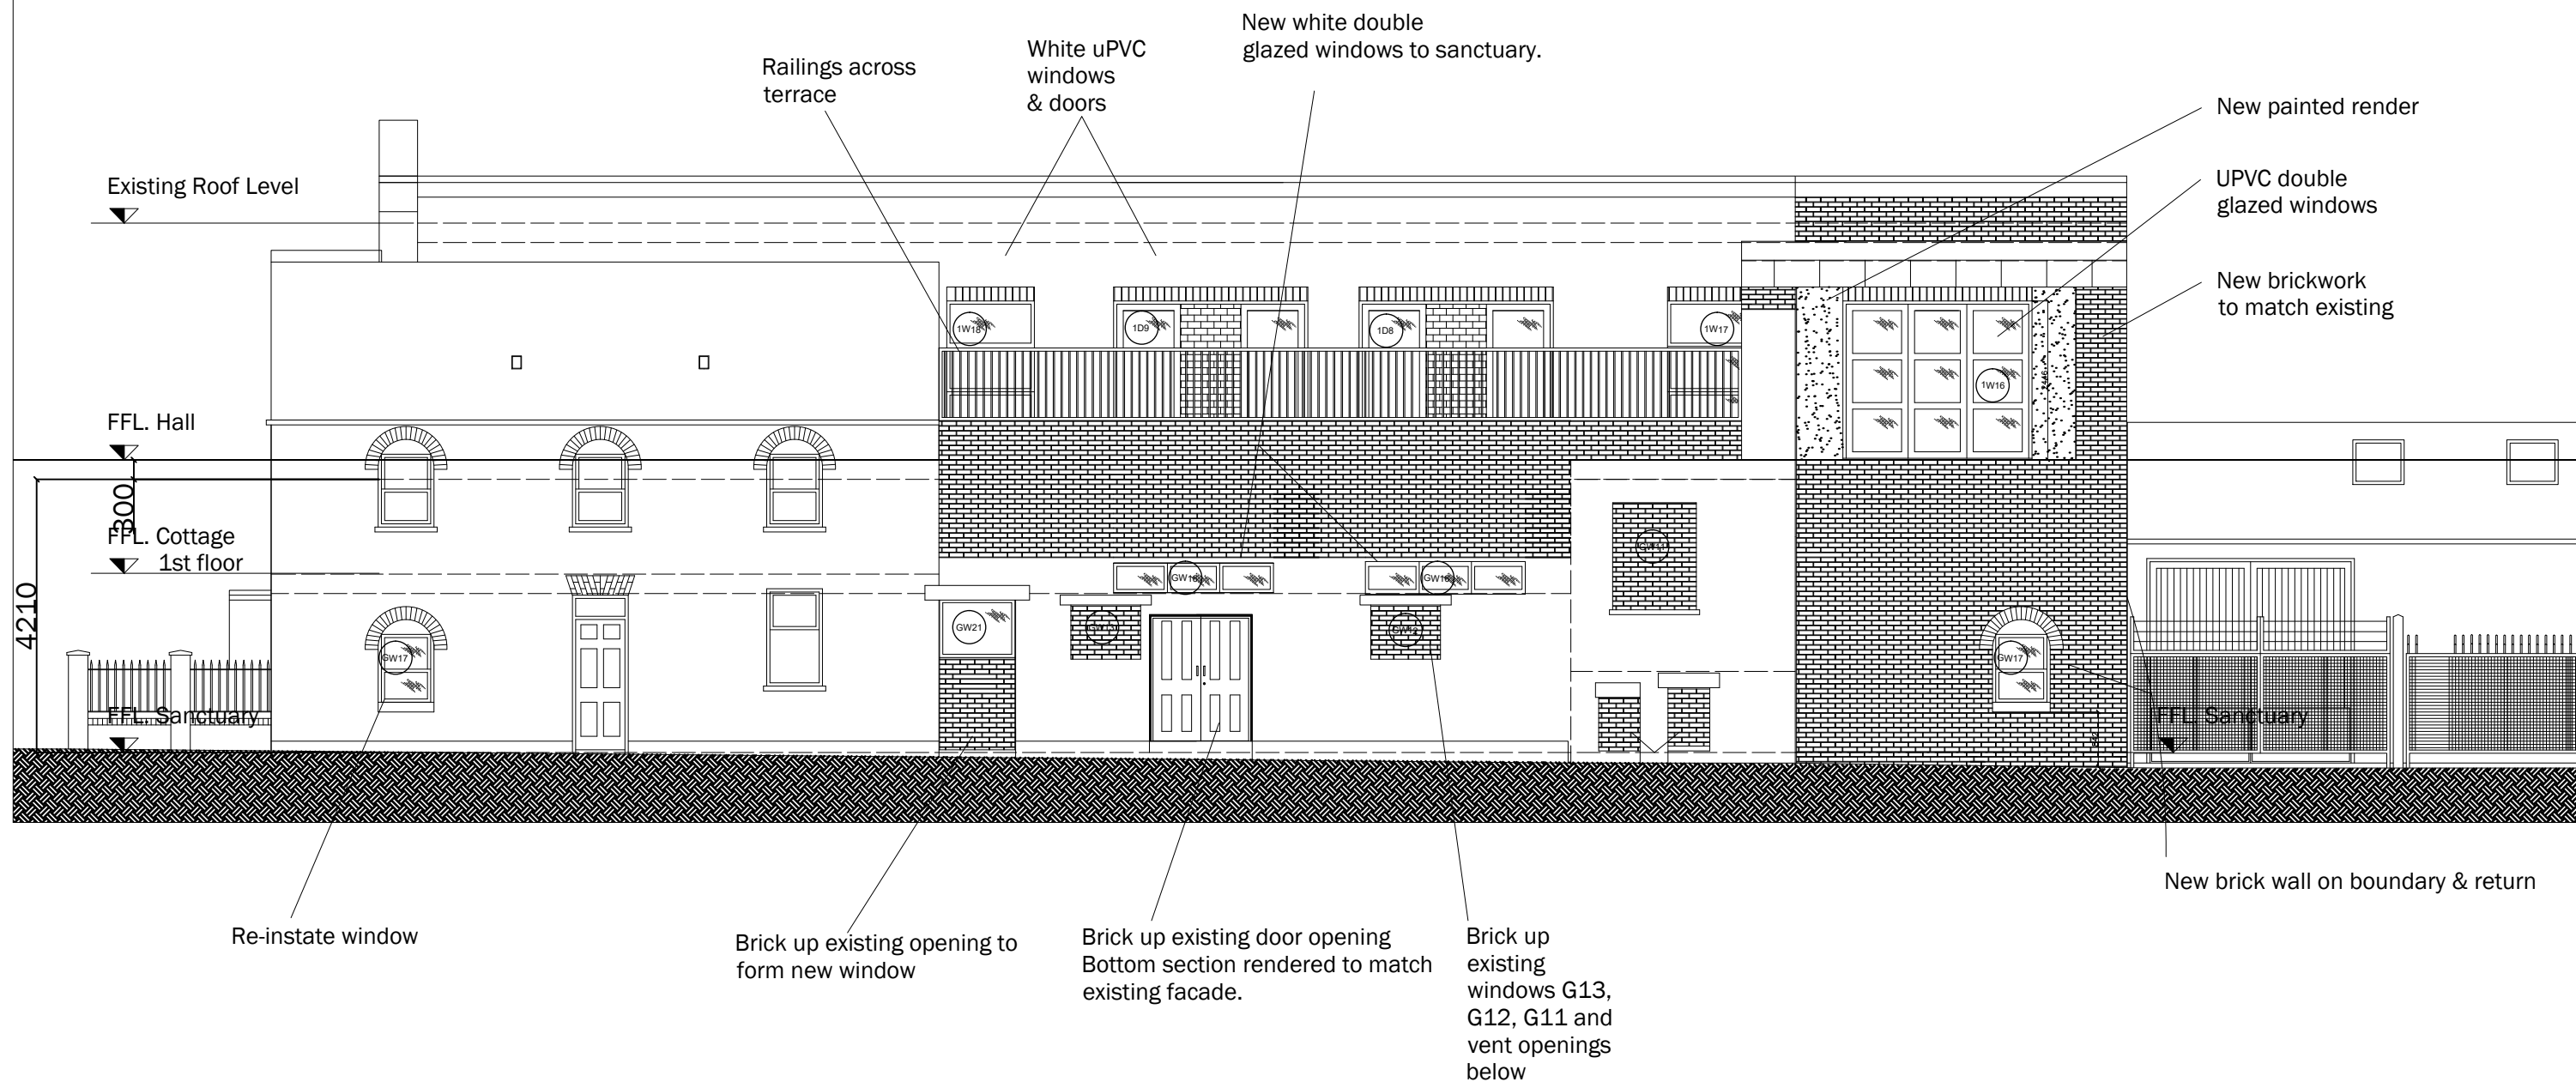

Proposed West Elevation
Scale 1:100

endymion architects

1 Nightingale Mews,
Hornsey, London
N8 7RA
Tel: 020 8340 0004
Email: ea@endymion-architects.com
Website: www.endymionarchitects.com

Project:
SDA Church
West Green Road,
N15 5EG

Client:
SDA Church

Drawing:
Proposed West
Elevation

Number:
334-2-07

Scale:
1:100 @ A3

Drawn:
OHC

Date:
01/05/15

Check:
JED

Revisions:
H-12/09/2018
Door openings revised onto terrace
J- Mesh revised to Railing and steeped
brickwork removed. 30.10.2019
K - Drawing update 30.08.2020
L - Drawing update 02.03.2023