
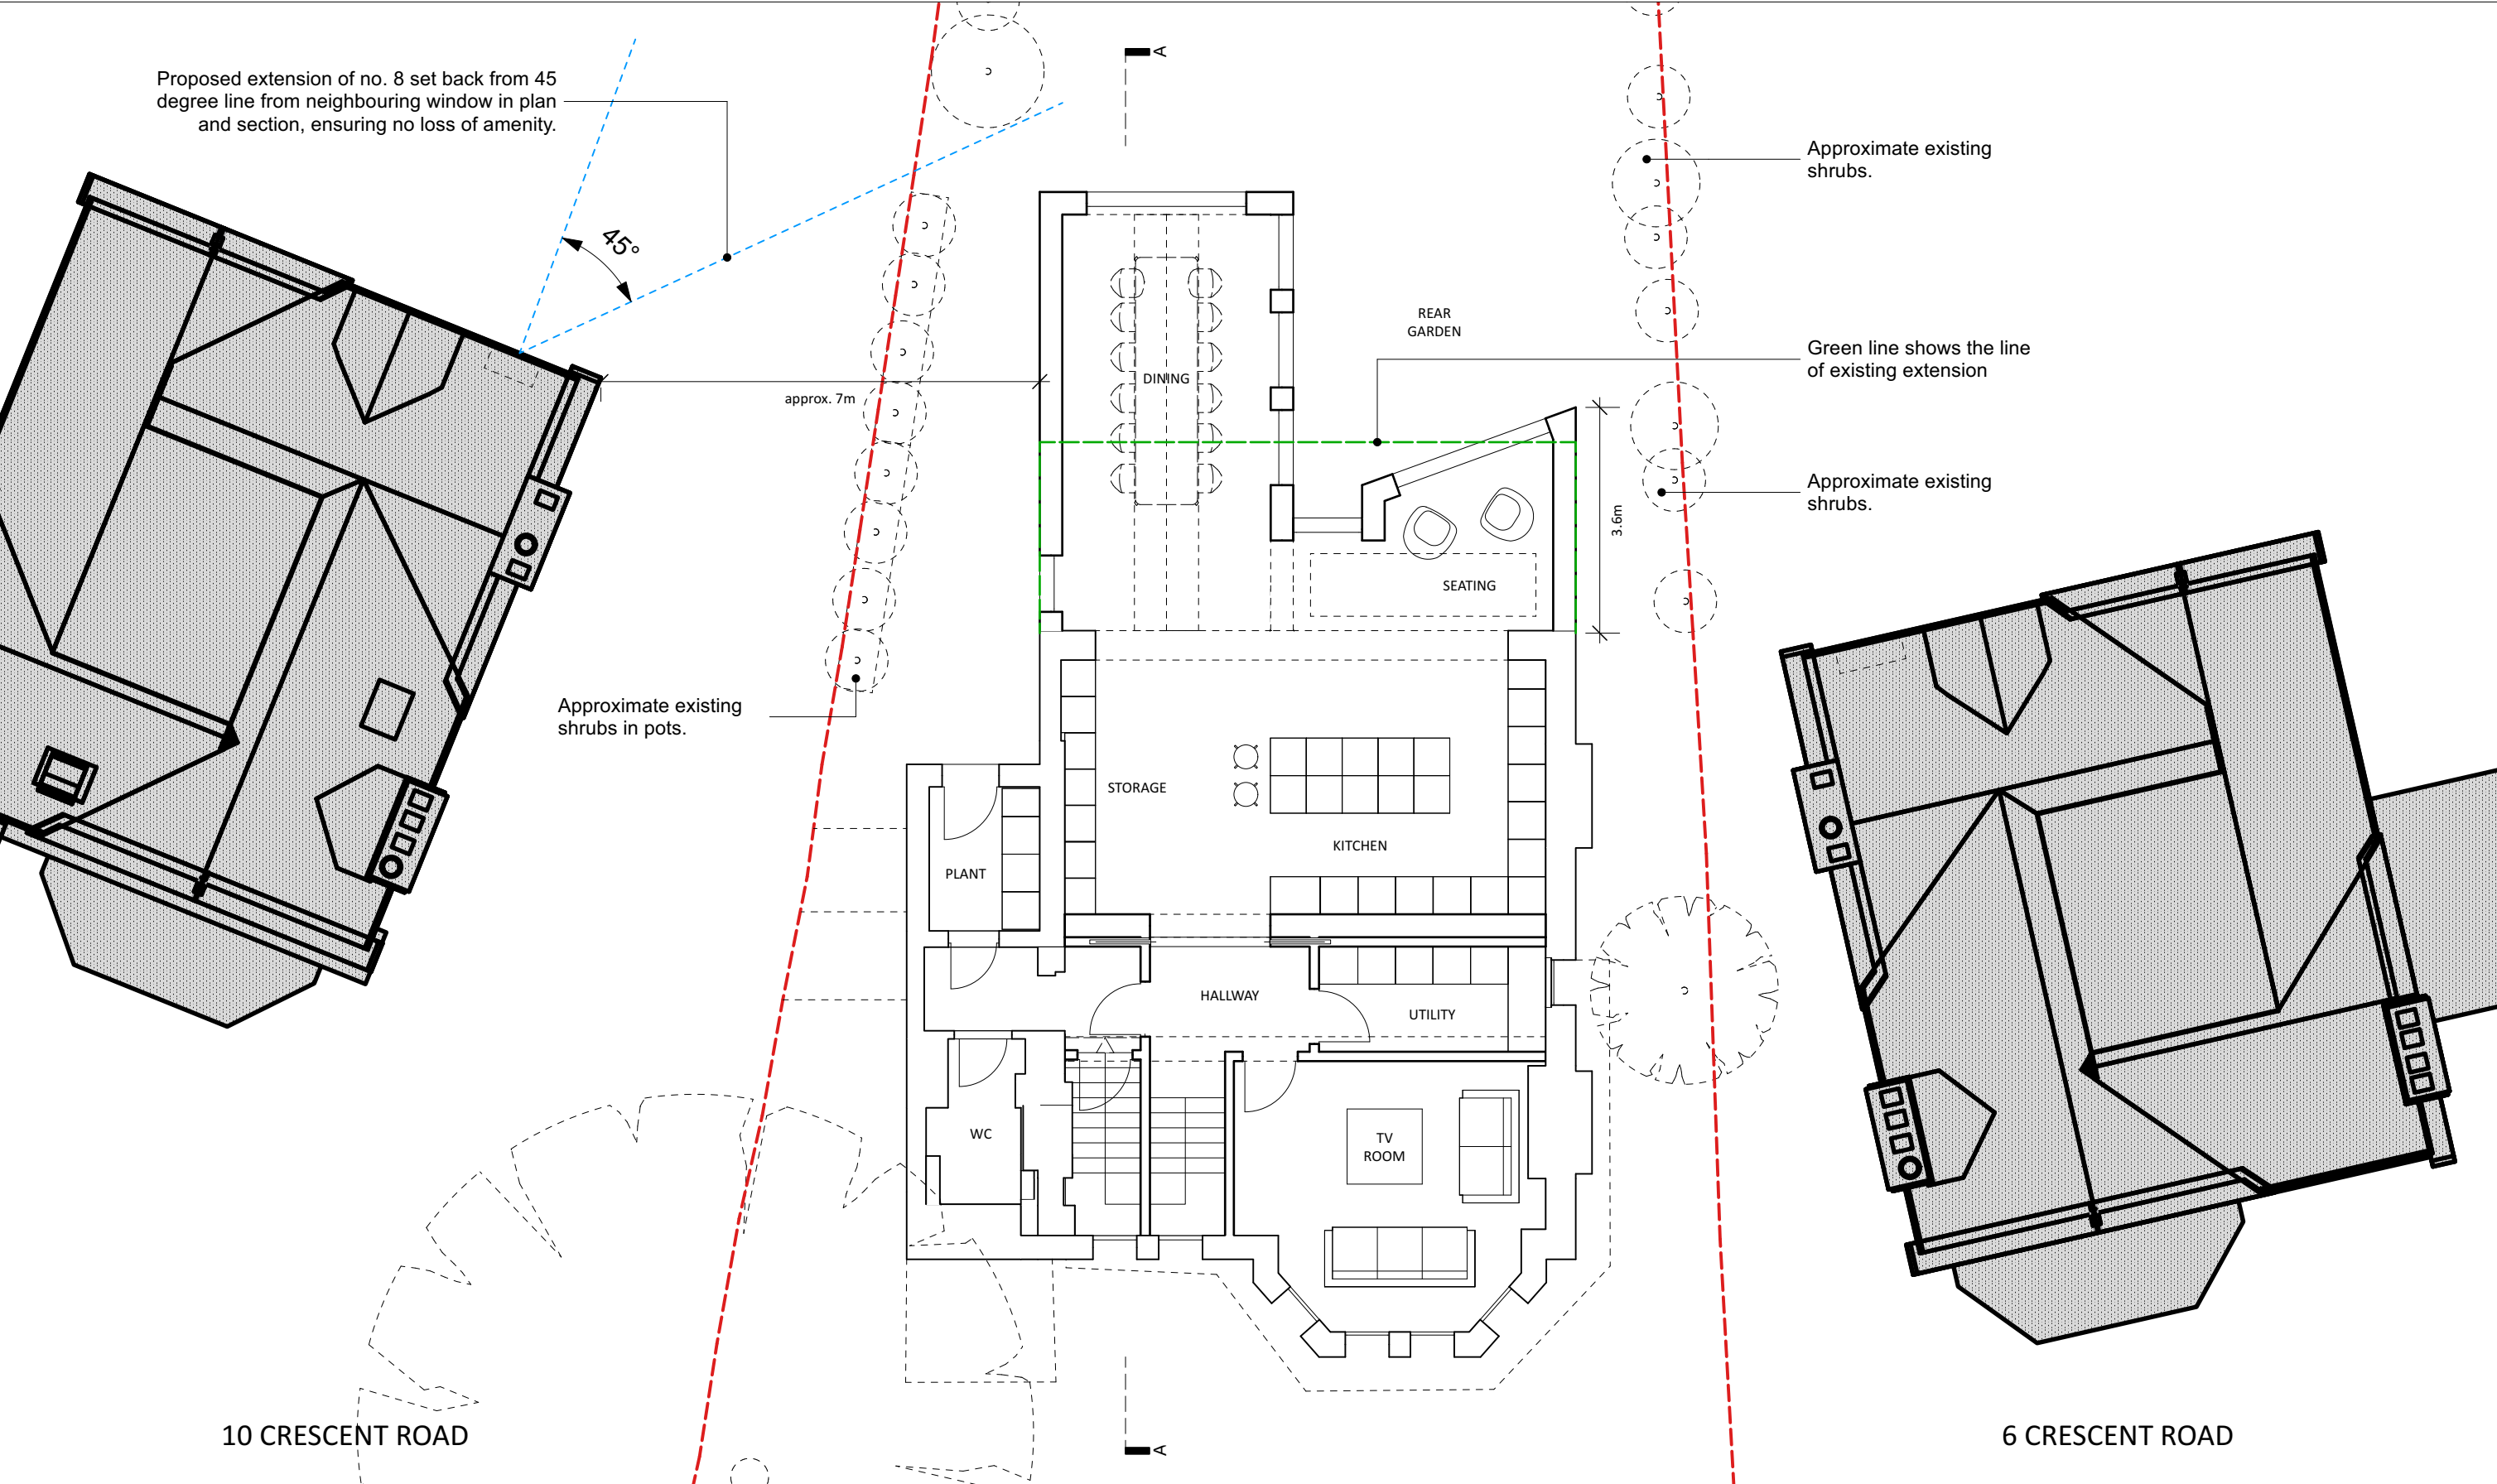


 

revisions P1 P2 P3	 05 M To be read in conjunction with all other information Do not scale off this drawing.	Mulroy 020 4530 9400 www.mulroyarchitects.com	project 8 Crescent Road, London, N8 8AT		
			for Jacqueline Powell and Jamil Farooqi		
			title Lower Ground Floor Plan - Proposed		
			status RIBA Stage 3		
scale	size	drawing number	P3		
1:100	A3	22049-3-109			