






Existing Site Location Plan
Scale 1:1250

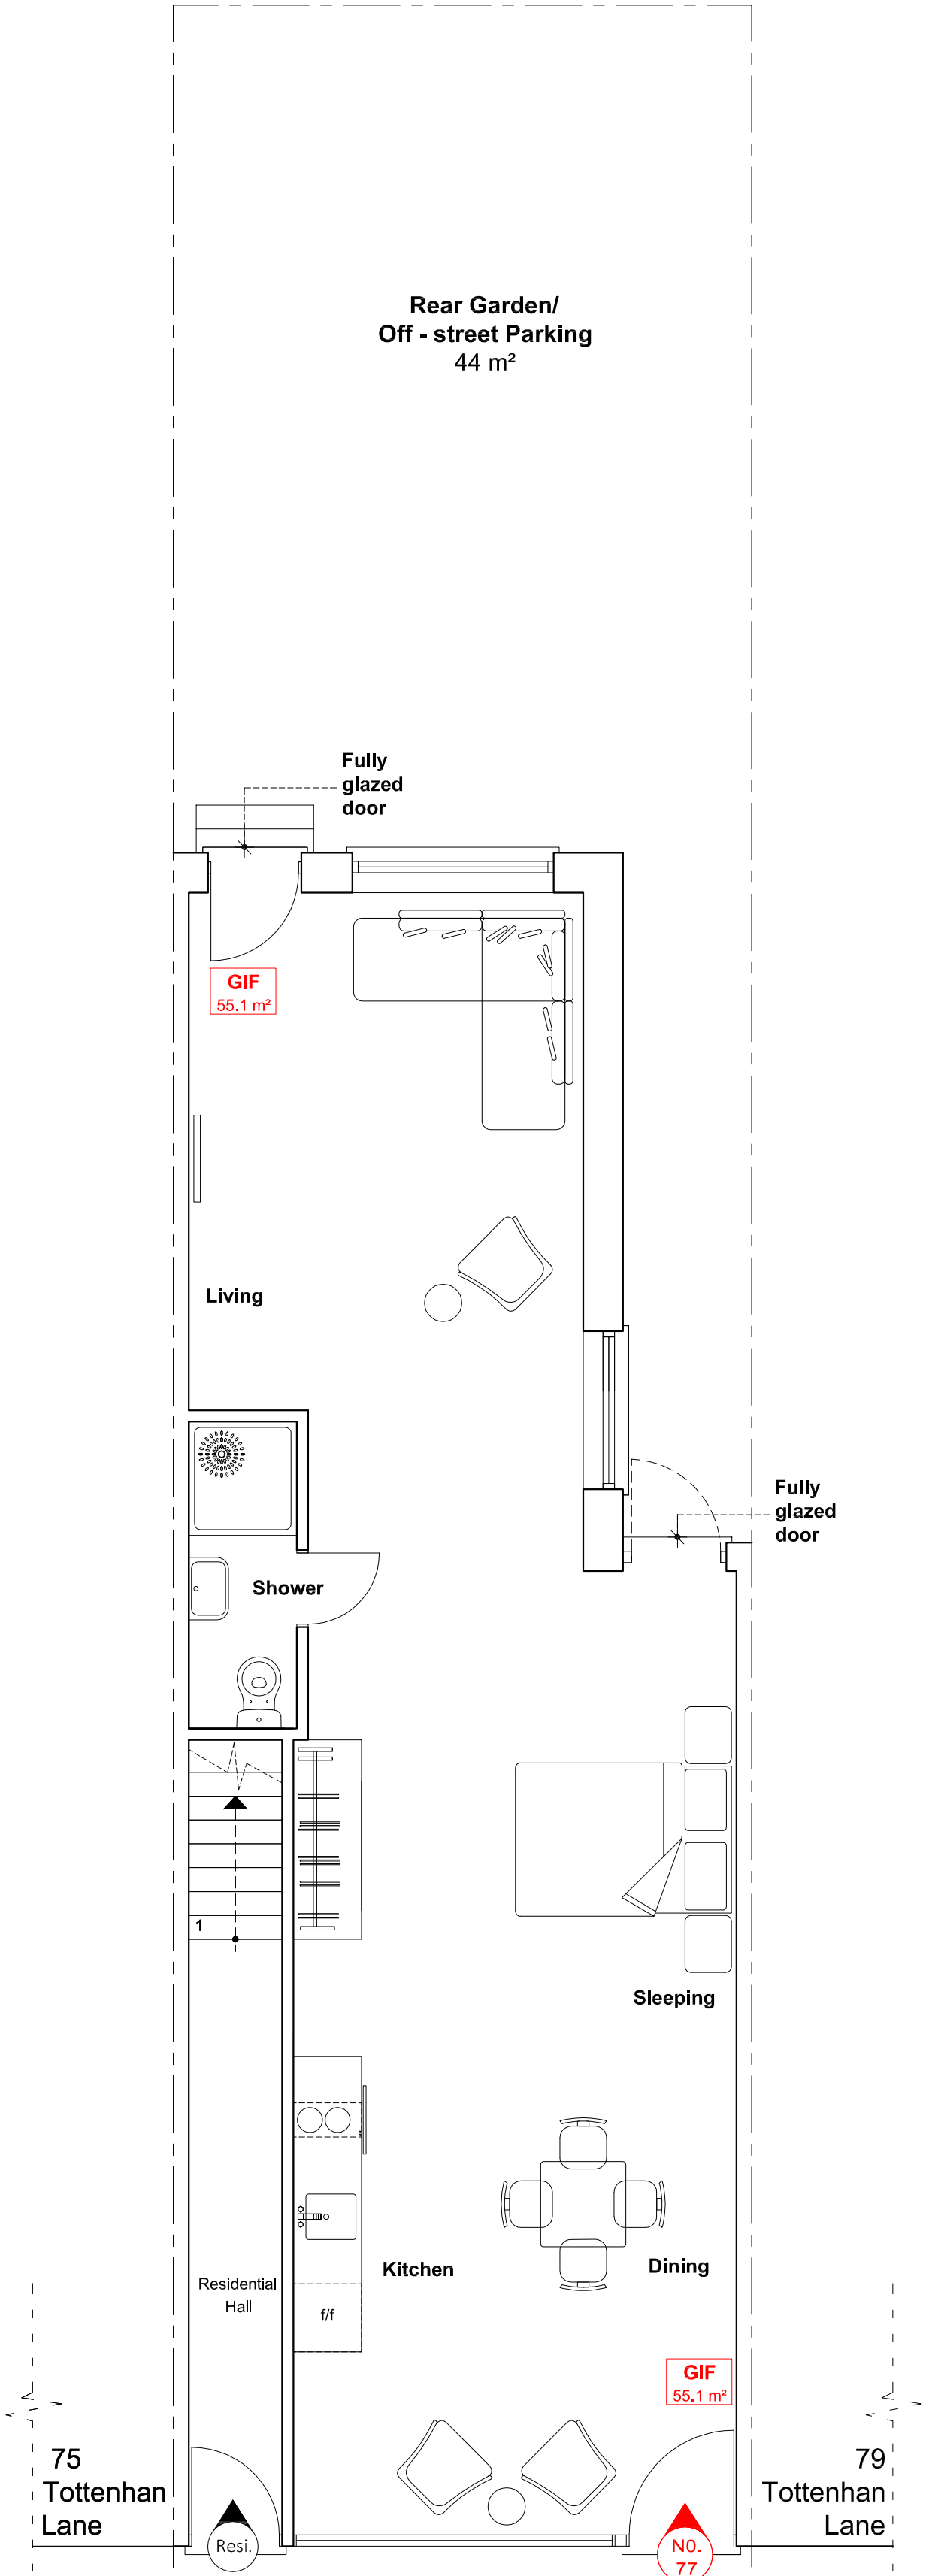

Existing Ground Floor Plan
Scale 1:50

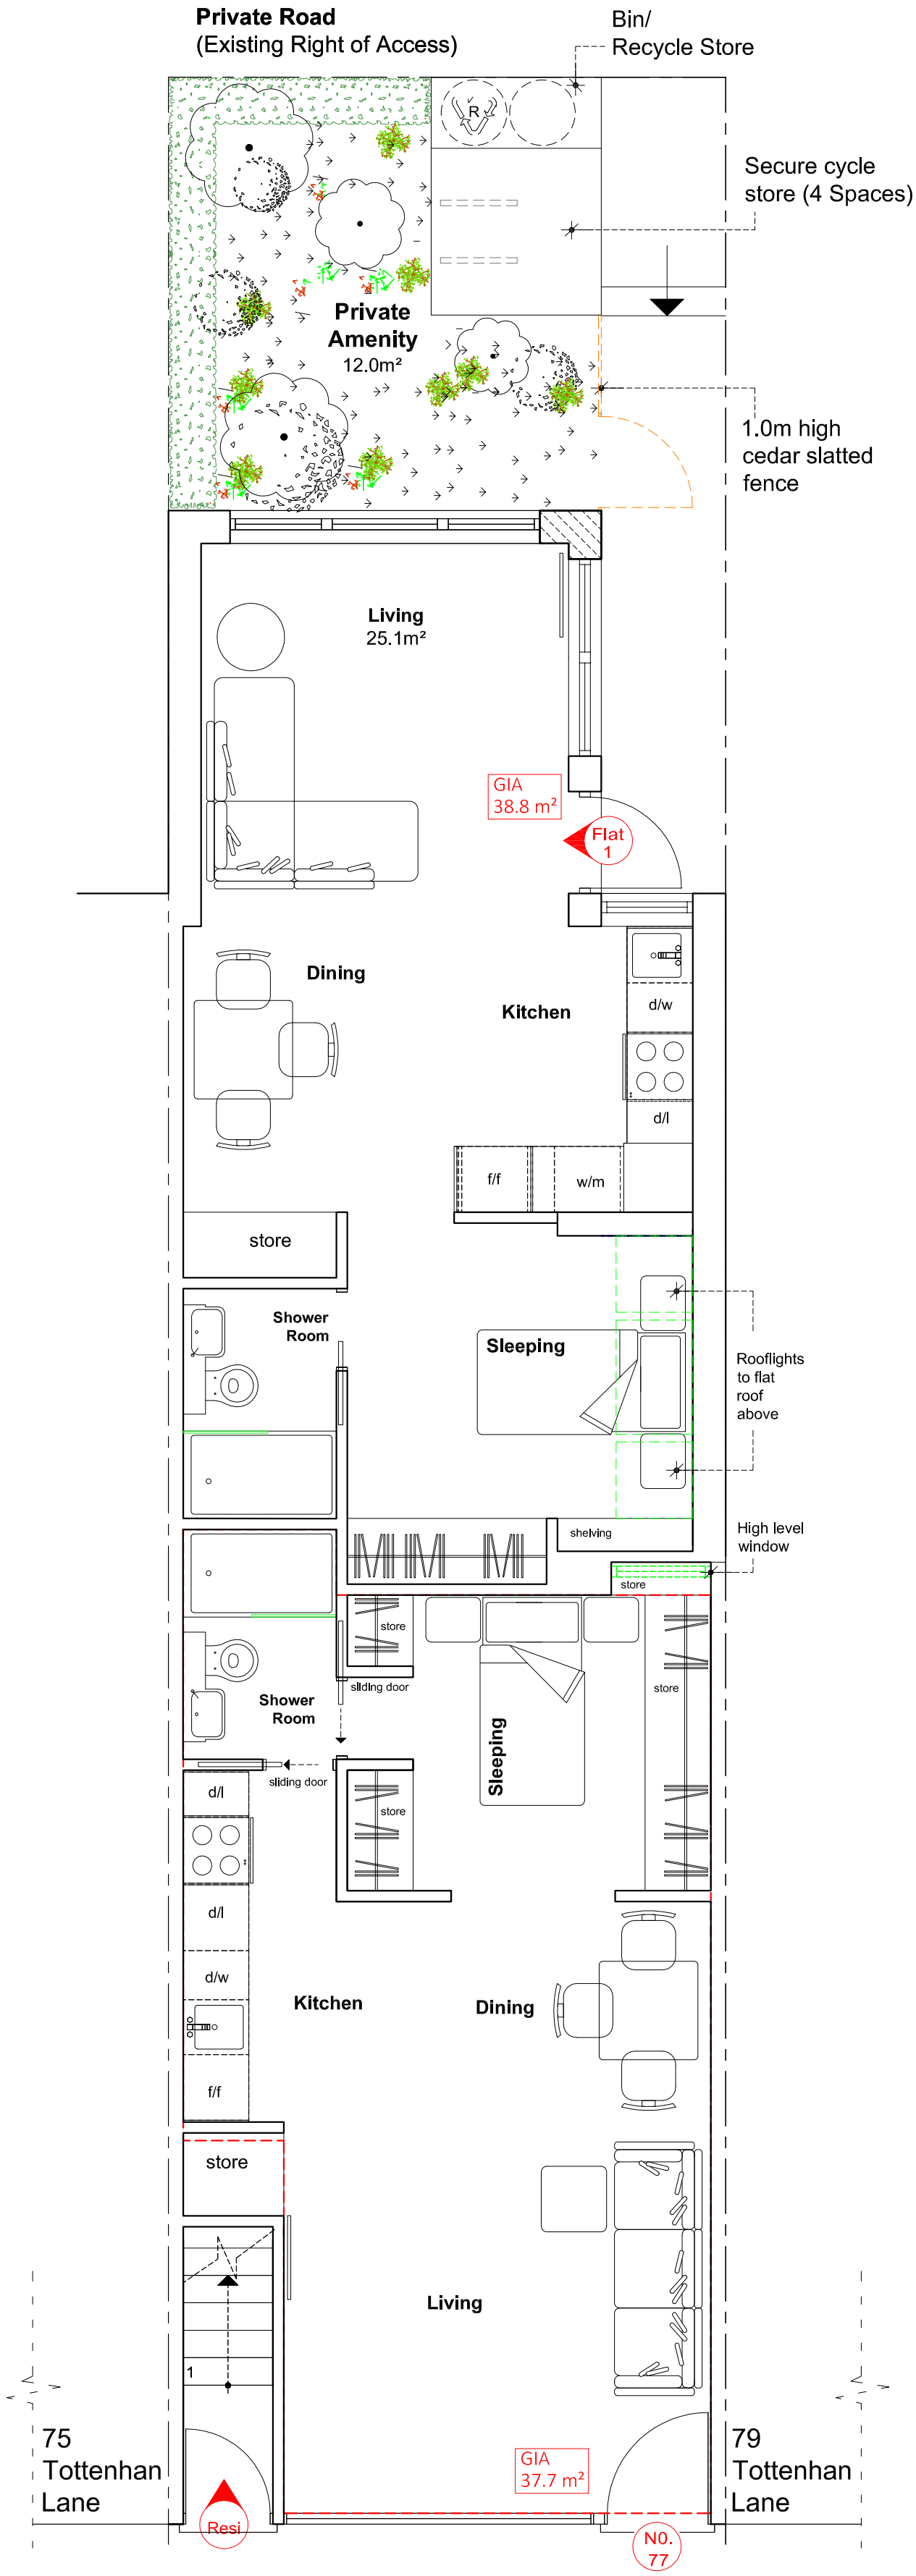

Proposed Ground Floor Plan
Scale 1:50

 

Notes
Report any discrepancies
Copyright owned by Andreas + Buxton Associates
For planning purposes only

Andreas + Buxton Associates
CHARTERED ARCHITECT + INTERIOR DESIGNERS
22 Woodside Buckhurst Hill IG9 5DR
m: 078687 15430 e-mail: andreas@73@me.com

Rev.	Date	Drawing Status	Project	Project Description	Drawing Name	Date	Scale	Dwg. No.	Rev.
			77 Tottenham Lane London N8 9BE	Proposed Works	Existing Site Location Plan, GF Plan + elevations	10.03.23	1:1250 + 1:50 @ A2	Tott/23/P/01	