


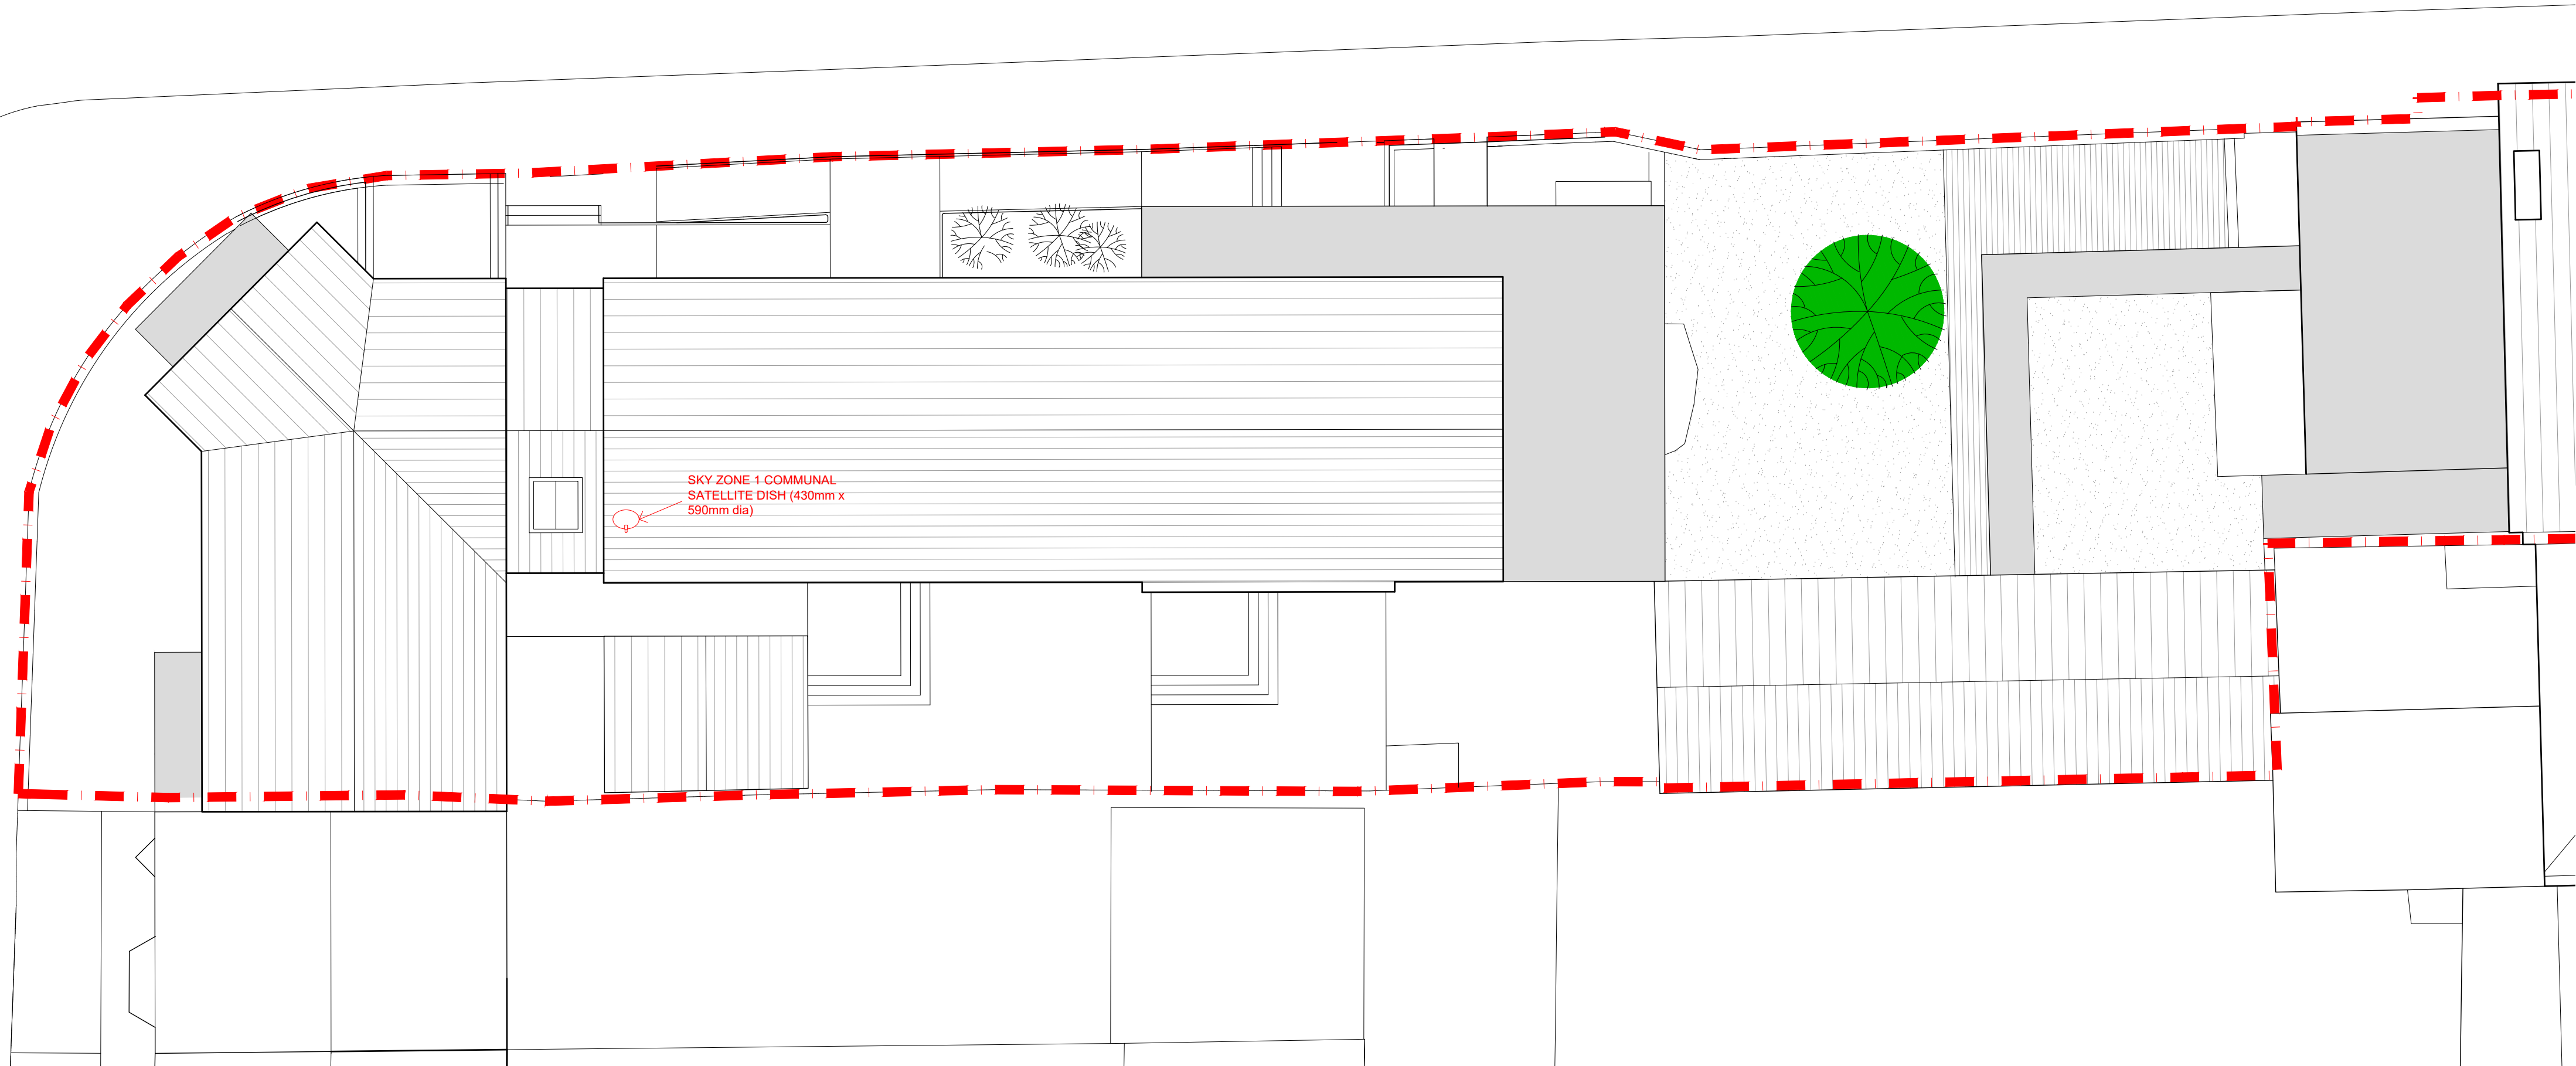

roof plan



east elevation

Note
1. Figures in brackets are levels as existing.

Materials

- ① pale buff brickwork
- ② warm grey timber cladding
- ③ grey aluminium framed glazing
- ④ screen printed glass rainscreen cladding
- ⑤ glass balustrading
- ⑥ opaque glazing
- ⑦ grey roof slate
- ⑧ metal facing / cladding
- ⑨ frameless glazing
- ⑩ profiled metal roofing
- ⑪ timber / composite door
- ⑫ textured brickwork panel
- ⑬ through colour render
- ⑭ metal railing

SCHEME DESIGN SUBJECT TO
STRUCTURAL ENGINEER / SERVICES ENGINEER,
& PLANNERS COMMENT

FOR PLANNING

BB PARTNERSHIP LTD
CHARTERED ARCHITECTS

Studios 33-34, 10 Hornsey St, London. N7 8EL
Tel 020 7336 6555 - e-mail - architect@bbpartnership.co.uk

client

project
Public House conversion and extension
and new apartments
102 Northumberland Park
London N17 0TS

drawing
Proposed communal satellite dish
shown on east (rear) elevation & roof plan

date Mar 2023	scale 1:100@A1	drawn by AS
------------------	-------------------	----------------

drg.no. FPT_51	revision -
-------------------	---------------

© 2015 BB PARTNERSHIP LIMITED - ALL RIGHTS RESERVED