



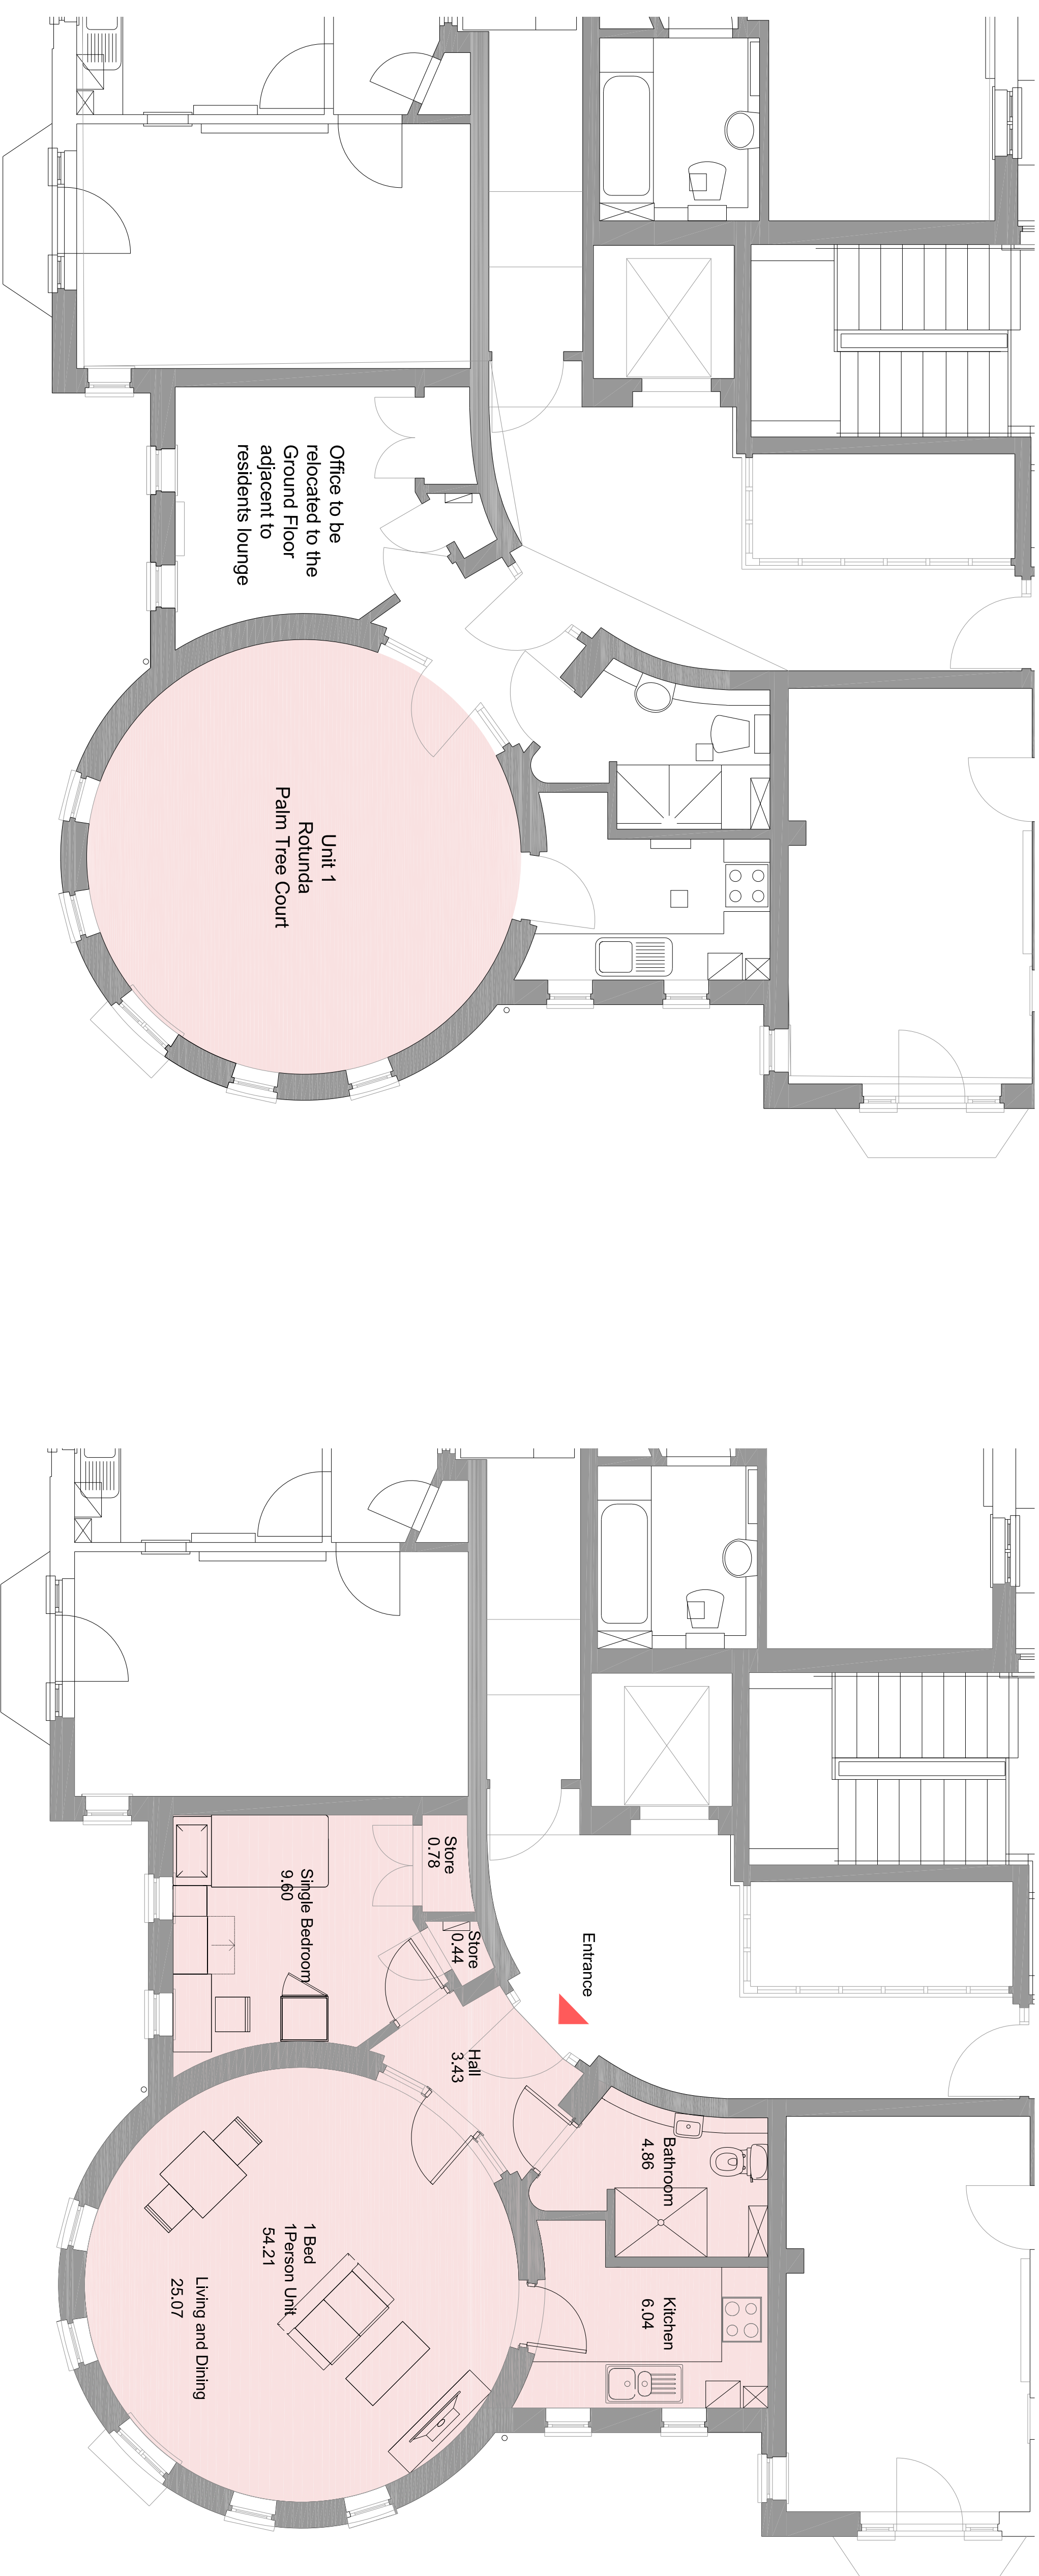


03 Palm Tree Court - Key Plan
1:1250

 

01 Palm Tree Court - Existing First Floor Plan
1:100

02 Palm Tree Court - Proposed First Floor Plan
1:100

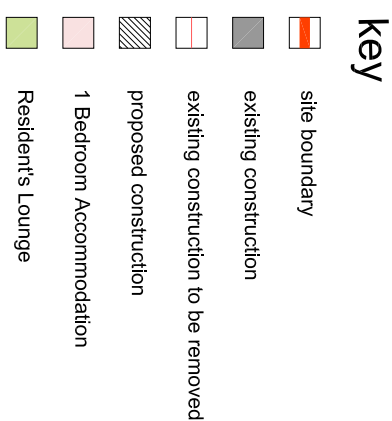

key

NOTES: 10.03.2023 - Revised to convert Guest Room to One Bedroom, One Person unit to reflect an updated client brief

drawing 110: **PALM TREE COURT**

Plans

PLANNING

Issue

A 10.03.2023

19

Factory Lane, Tottenham, N17 9F

hunters project number:	drawing number:	drawn by	checked by/	scale
M10079-HUN-PTC--1F-DR-A-APL-05-0003	JS	MB	1:100	@A

All drawings are to be printed in colour.

Use figured dimensions only. All levels and dimensions to be checked on site. This drawing is to

relevant drawings and
Space One Beadon Road
T 020 8237 8200

name of Hunter & Partners Limited,
© Hunter & Partners Limited. All
www.hunters.co.uk

model re