



40 WISE LANE

MILL HILL

LONDON NW7 2RE

MOB: 07946 872537

www.homesdesignltd.co.uk

title

EXISTING 1st FLOOR AND ROOF PLAN

project

24 GRANGE ROAD LONDON N6 4AP

drawing no

ABC324/1002

drawn by

R. L

contract no.


ABC324

scale


1:100 @ A3

date

02/2023

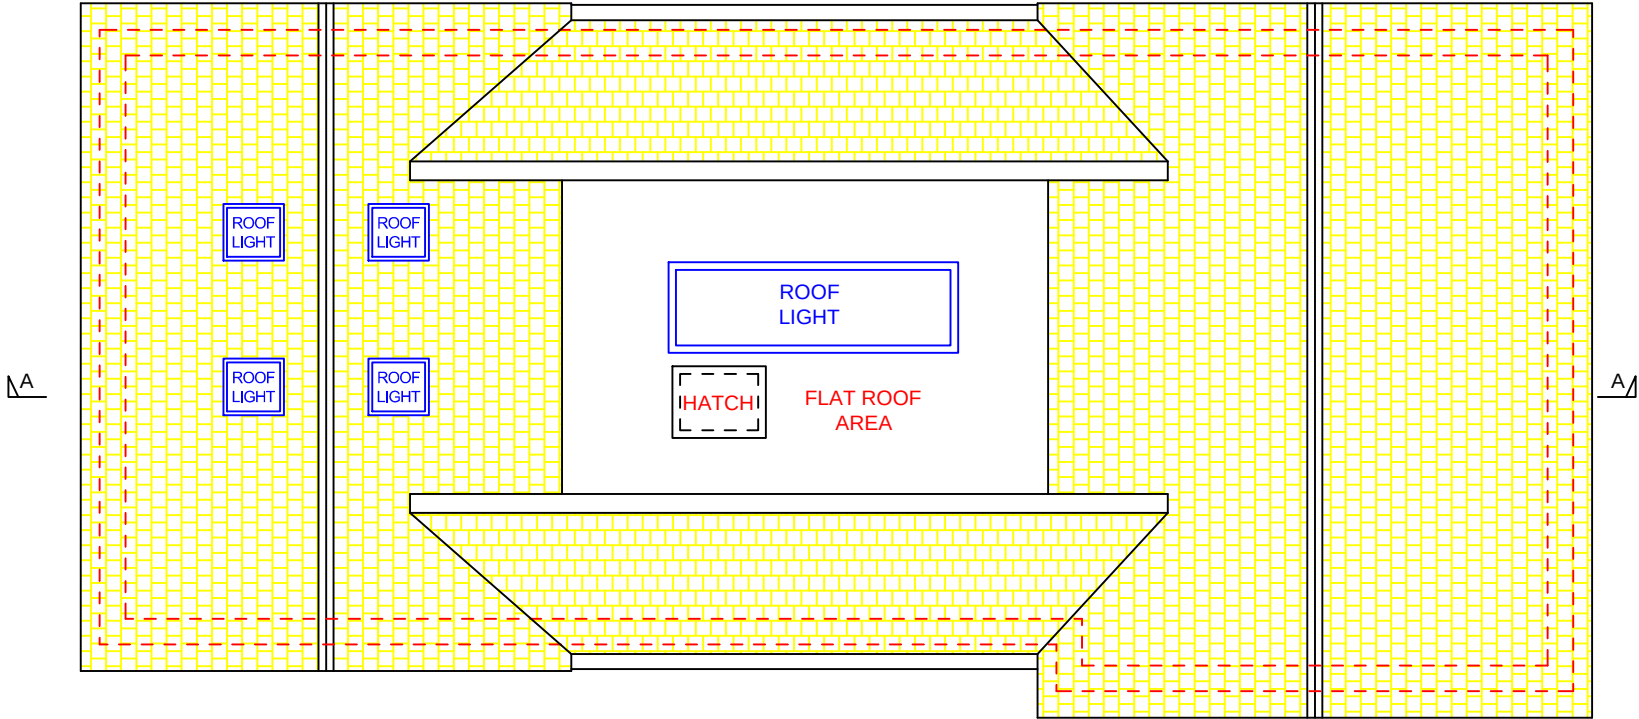

EXISTING ROOF PLAN

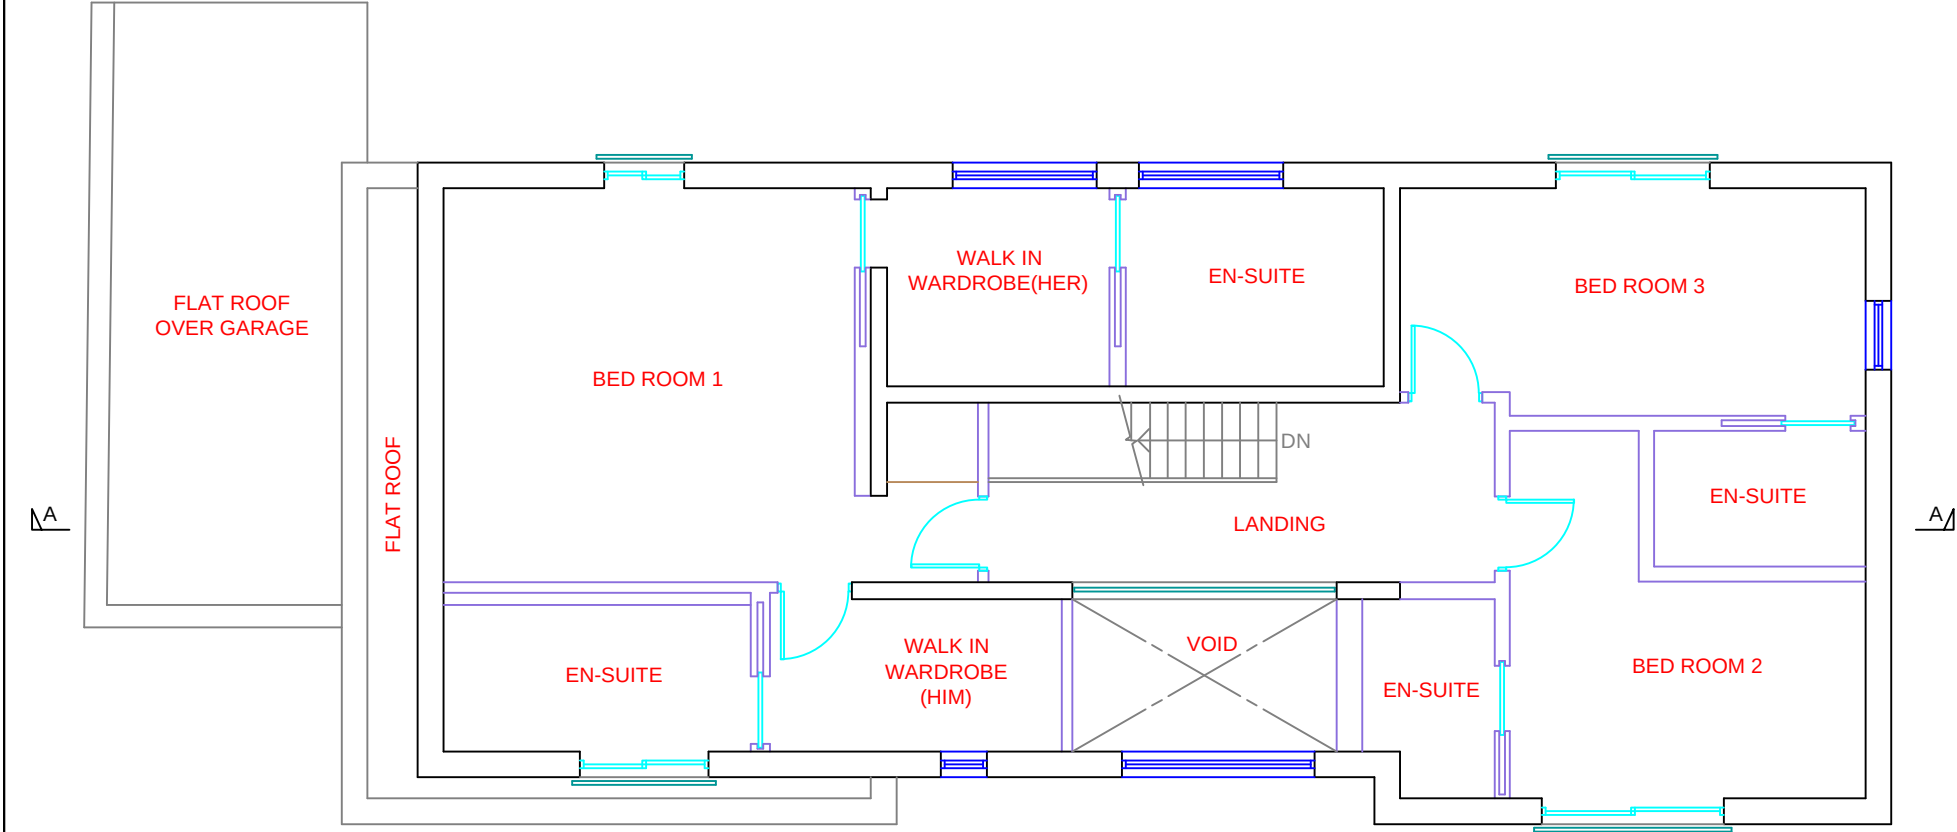

EXISTING FIRST FLOOR PLAN

