



HOMES DESIGN

40 WISE LANE
MILL HILL
LONDON NW7 2RE
MOB: 07946 872537

www.homesdesignltd.co.uk


title EXISTING REAR AND SIDE ELEVATIONS

project 24 GRANGE ROAD LONDON N6 4AP


drawing no ABC324/1004

drawn by R. L contract no. ABC324

scale 1:100 @ A3 date 02/2023

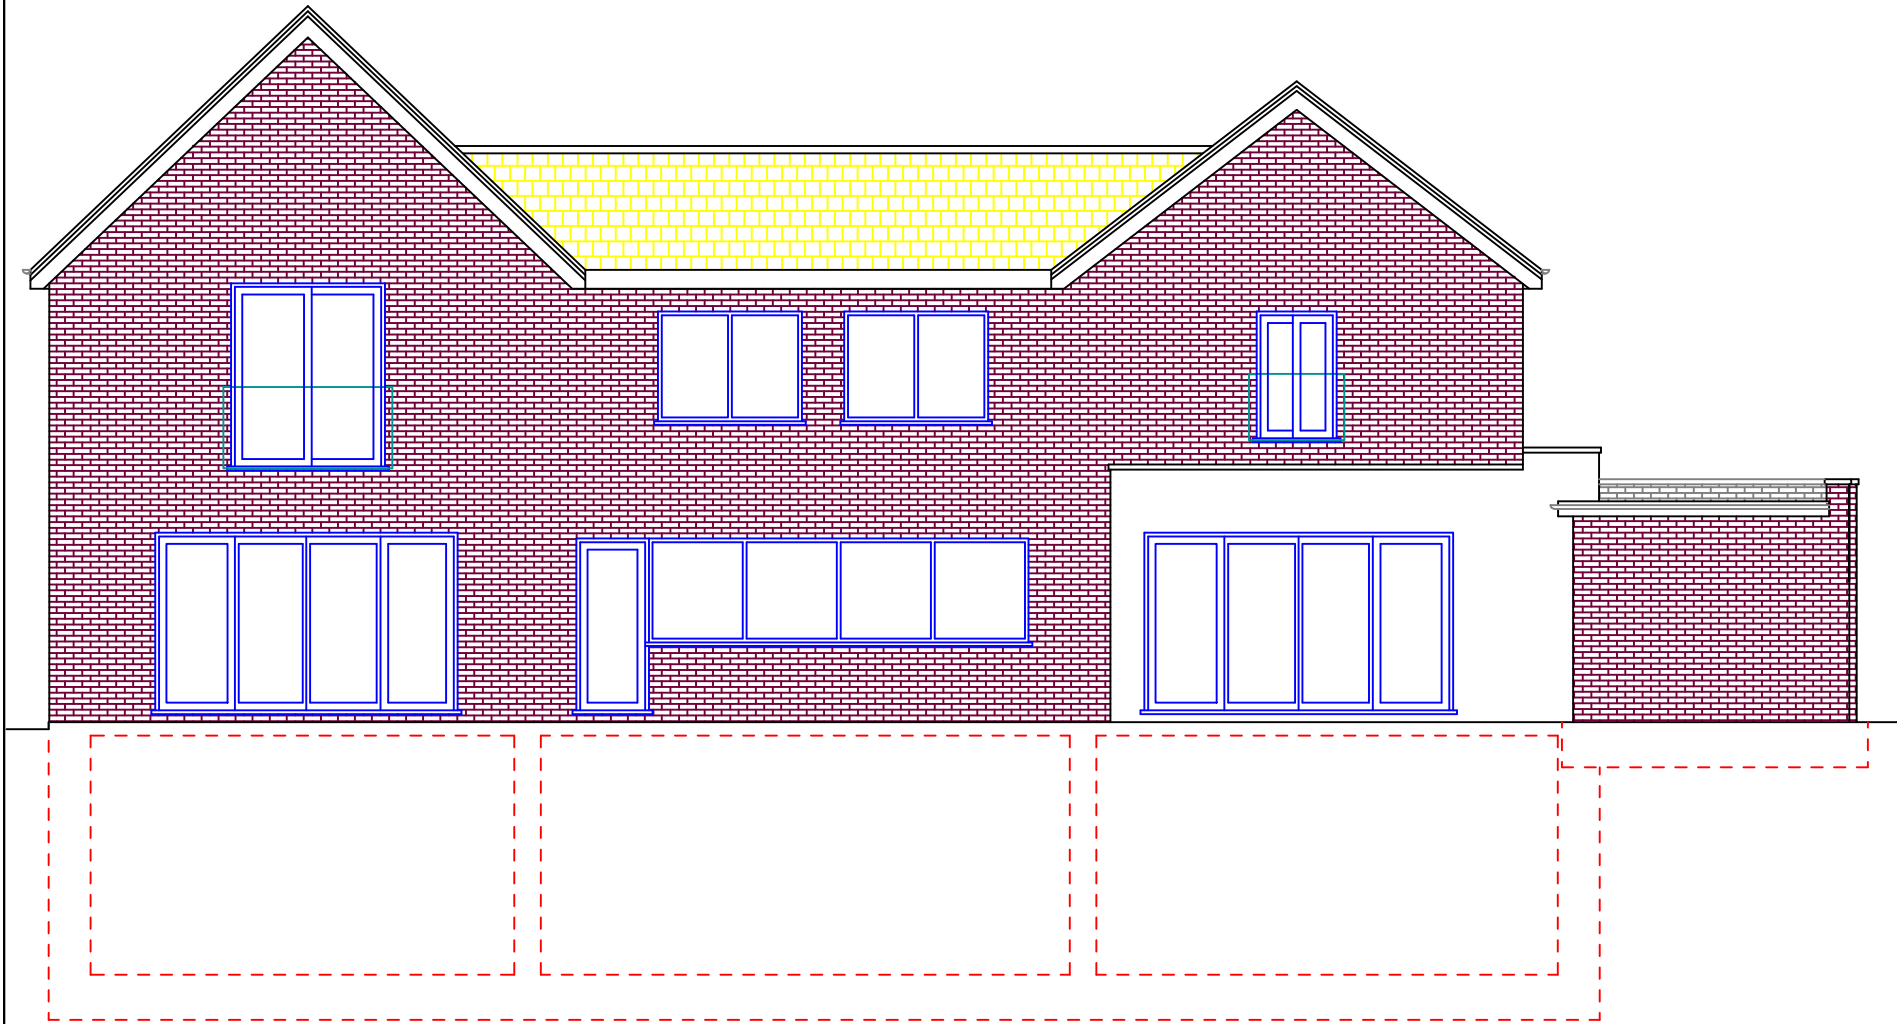

EXISTING REAR ELEVATION

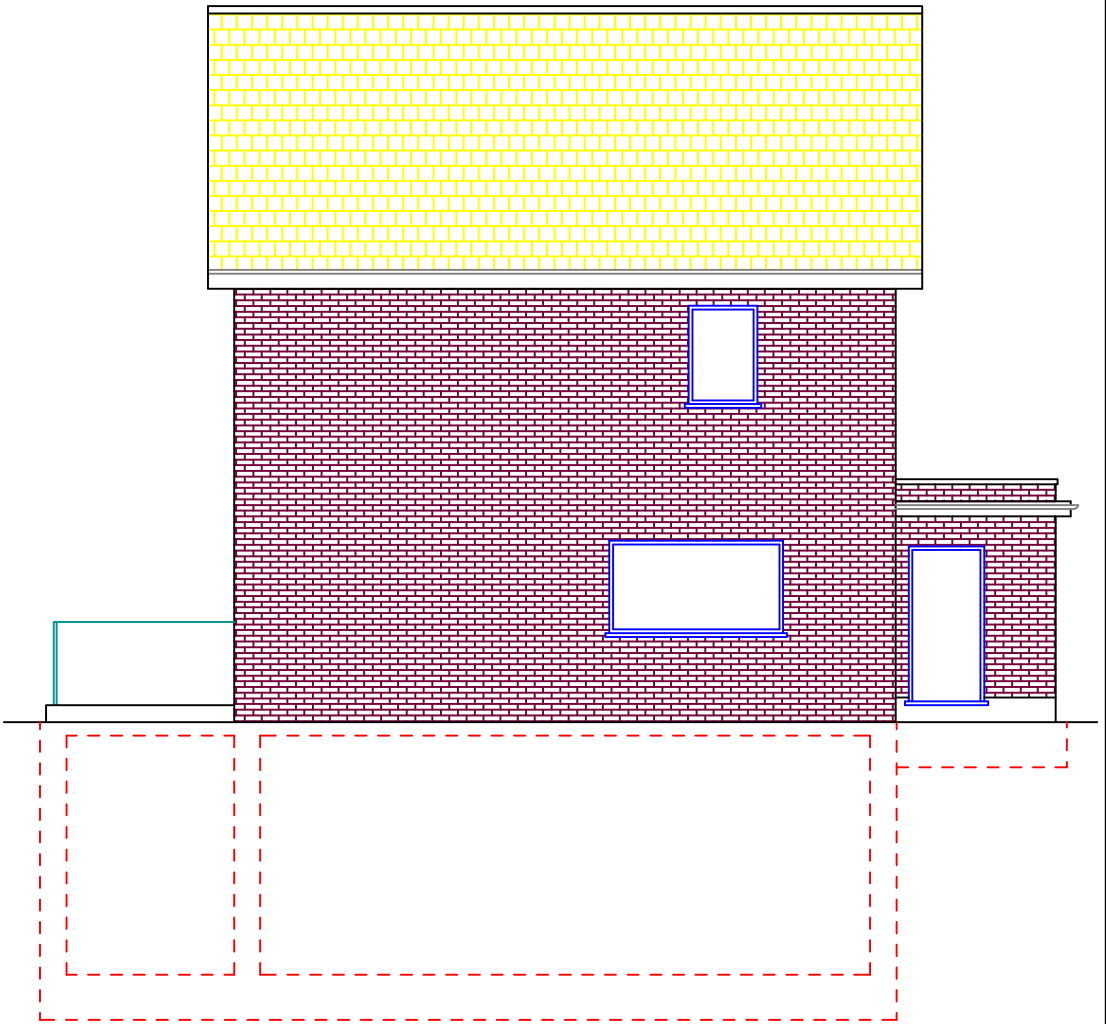

EXISTING RIGHT SIDE ELEVATION

