




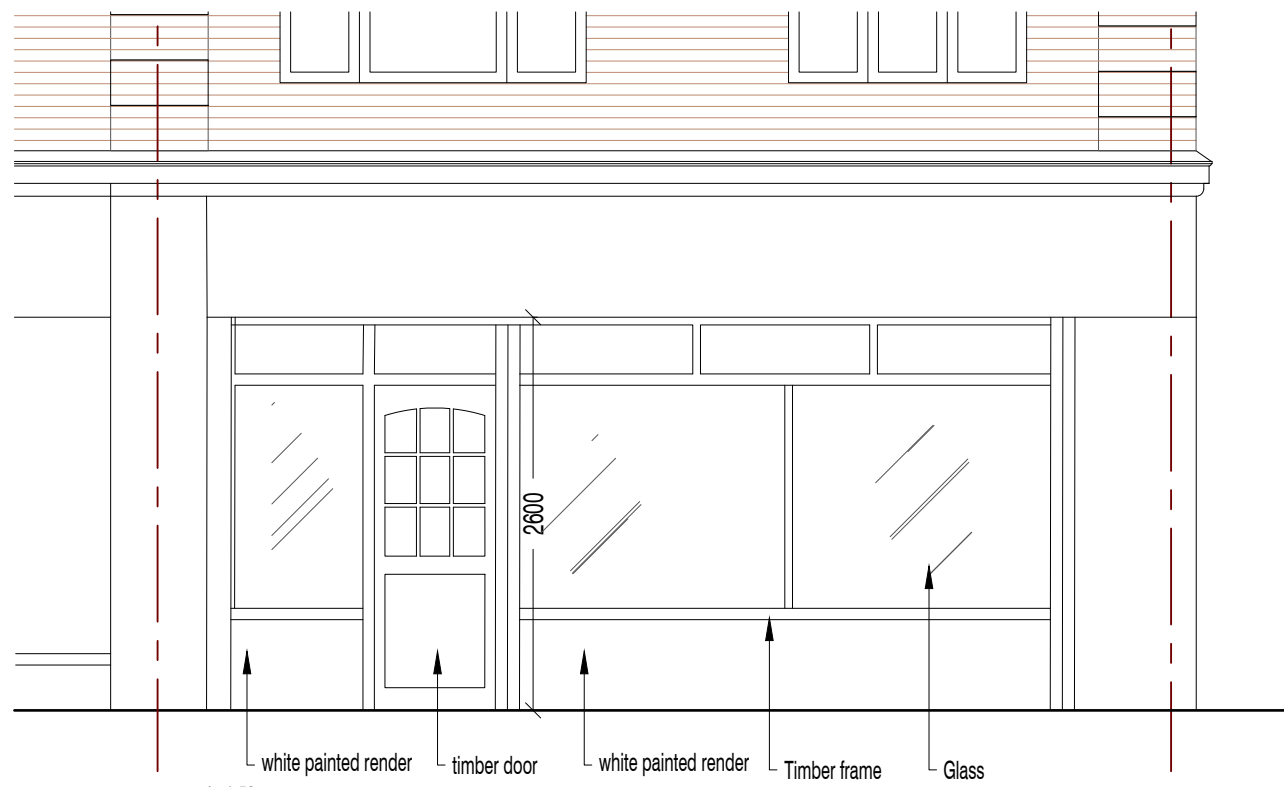


scale 1:50
0m 0.5m 1m 1.5m 2m 2.5m
Front Elevation - existing

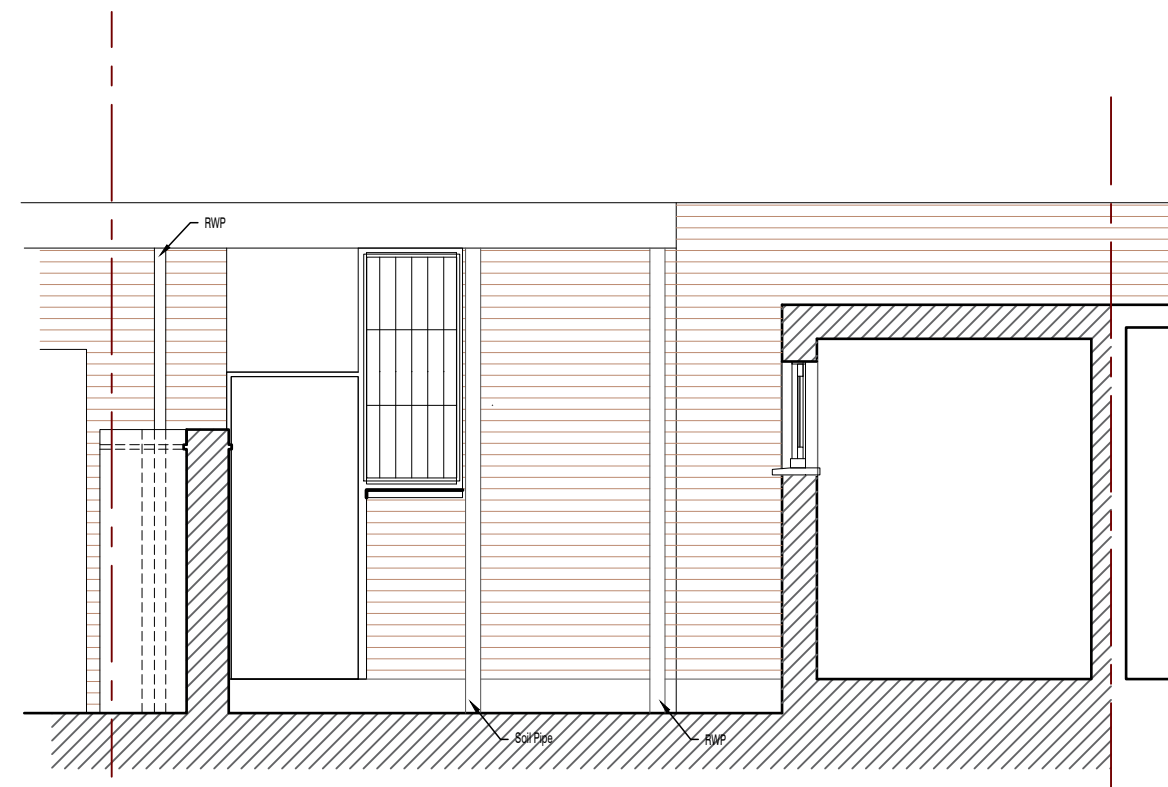

scale 1:50
0m 0.5m 1m 1.5m 2m 2.5m
Rear Elevation - existing

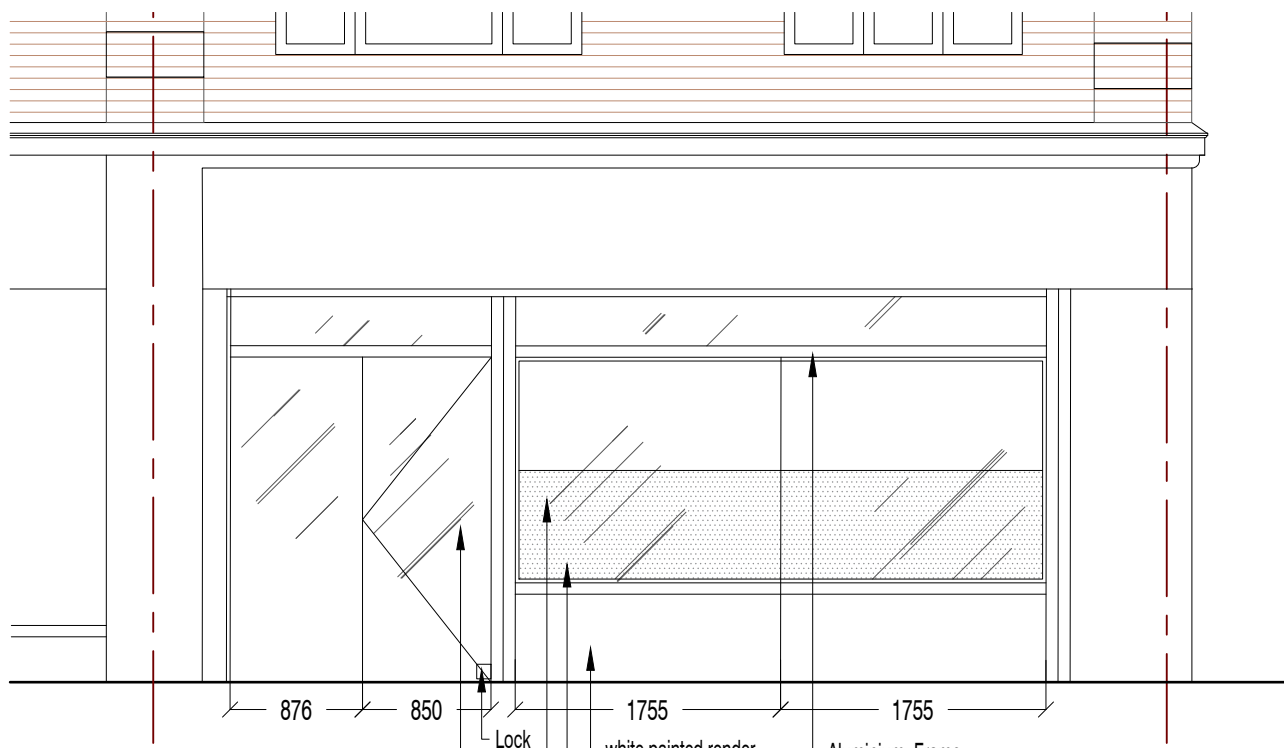

scale 1:50
0m 0.5m 1m 1.5m 2m 2.5m
Front Elevation - proposed

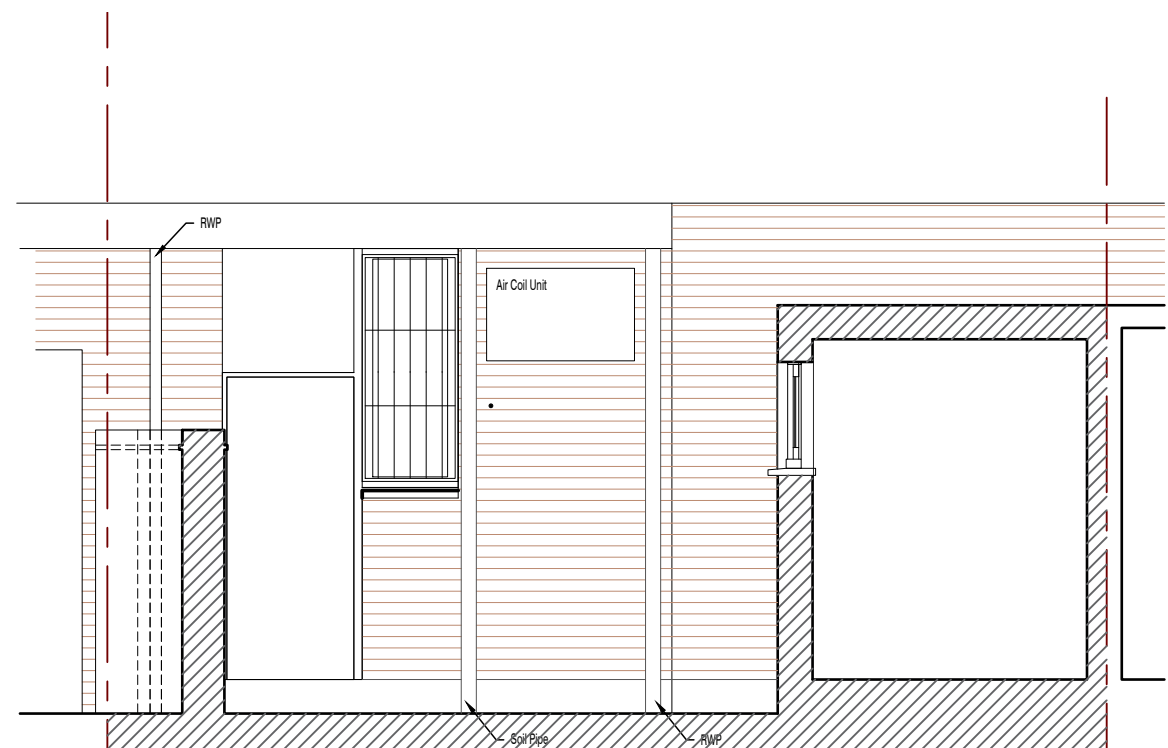

scale 1:50
0m 0.5m 1m 1.5m 2m 2.5m
Rear Elevation - proposed



RJF ARCHITECTURE
247 Philip Lane N15 4AE
TEL: 07984587345

Do not scale the drawing.
Use figured dimensions in all cases.
Check all dimensions on site.
Report any discrepancies in writing before proceeding.

project
Alterations to shop front and installation of Air Cooling Units at the rear
elevation (not visible from street or common rear yard)

client
Stoyan Petrov
created in
6/04/2020

site
532 Lordship Lane, N22 5YB
scale
1:50 @A3

title
Elevations - Existing and proposed

by
RJF

drawing number
RJF 2058 01

Rev
A