


No. 9B

MIDHURST COURT

Waverley Road

No. 9d

Midhurst Court

 

Client
**Midhurst Court
Resident Association**


Address
**Midhurst Court
London N8**

Drawing
Existing Plan


Revision	Date	Made by	Amendments

For Planning			
Date	07/2022	Drawn by	AI
Checked			
Scales	1:50 @A3	Job No.	22025
Drawing No.	01E	Revision	

Ecos Maclean Ltd
Engineering - materials, energy, structure
8A Chamberlain Street - London NW1 8XB - Tel: 020 7722 7525 - Fax: 020 7722 9711
Web-site: www.nickmaclean.co.uk - e-mail: office@ecosmaclean.co.uk

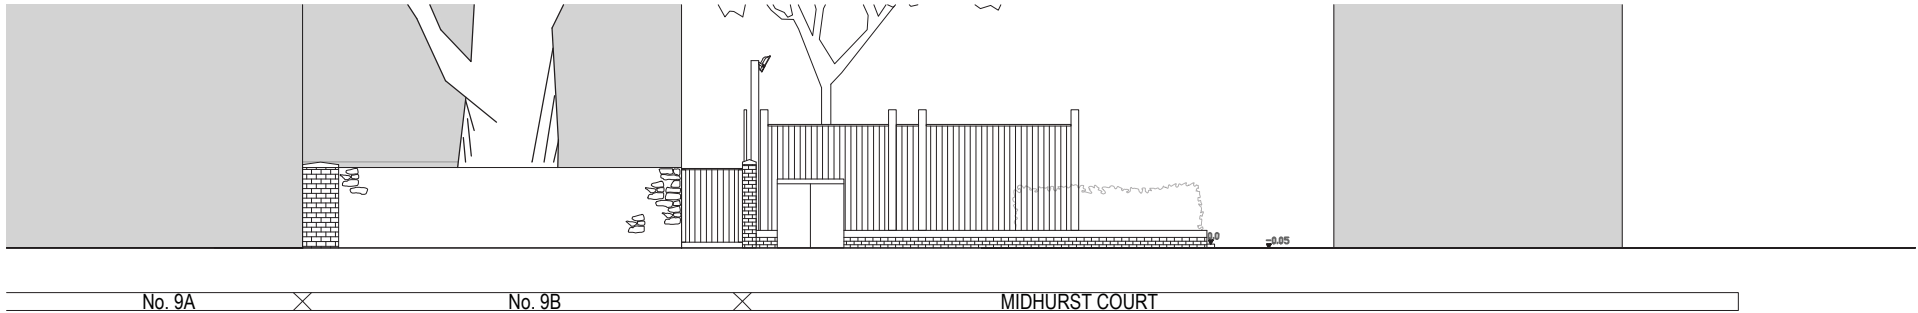

STREET VIEW
(WEST VIEW)
SCALE 1:100 @A3

 

Ecos Maclean Ltd
Engineering - materials, energy, structure
8A Chamberlain Street - London NW1 8XB - Tel: 020 7722 7525 - Fax: 020 7722 9711
Web-site: www.nickmaclean.co.uk - e-mail: office@ecosmaclean.co.uk



Client
**Midhurst Court
Resident Association**

Address
**Midhurst Court
London N8**

Drawing
Existing West Elevation

Revision	Date	Made by	Amendments

For Planning			
Date	07/2022	Drawn by	AI
Checked	NDM	Drawing No.	02E
Scales	1:50 @A3	Job No.	22025
Revision			

 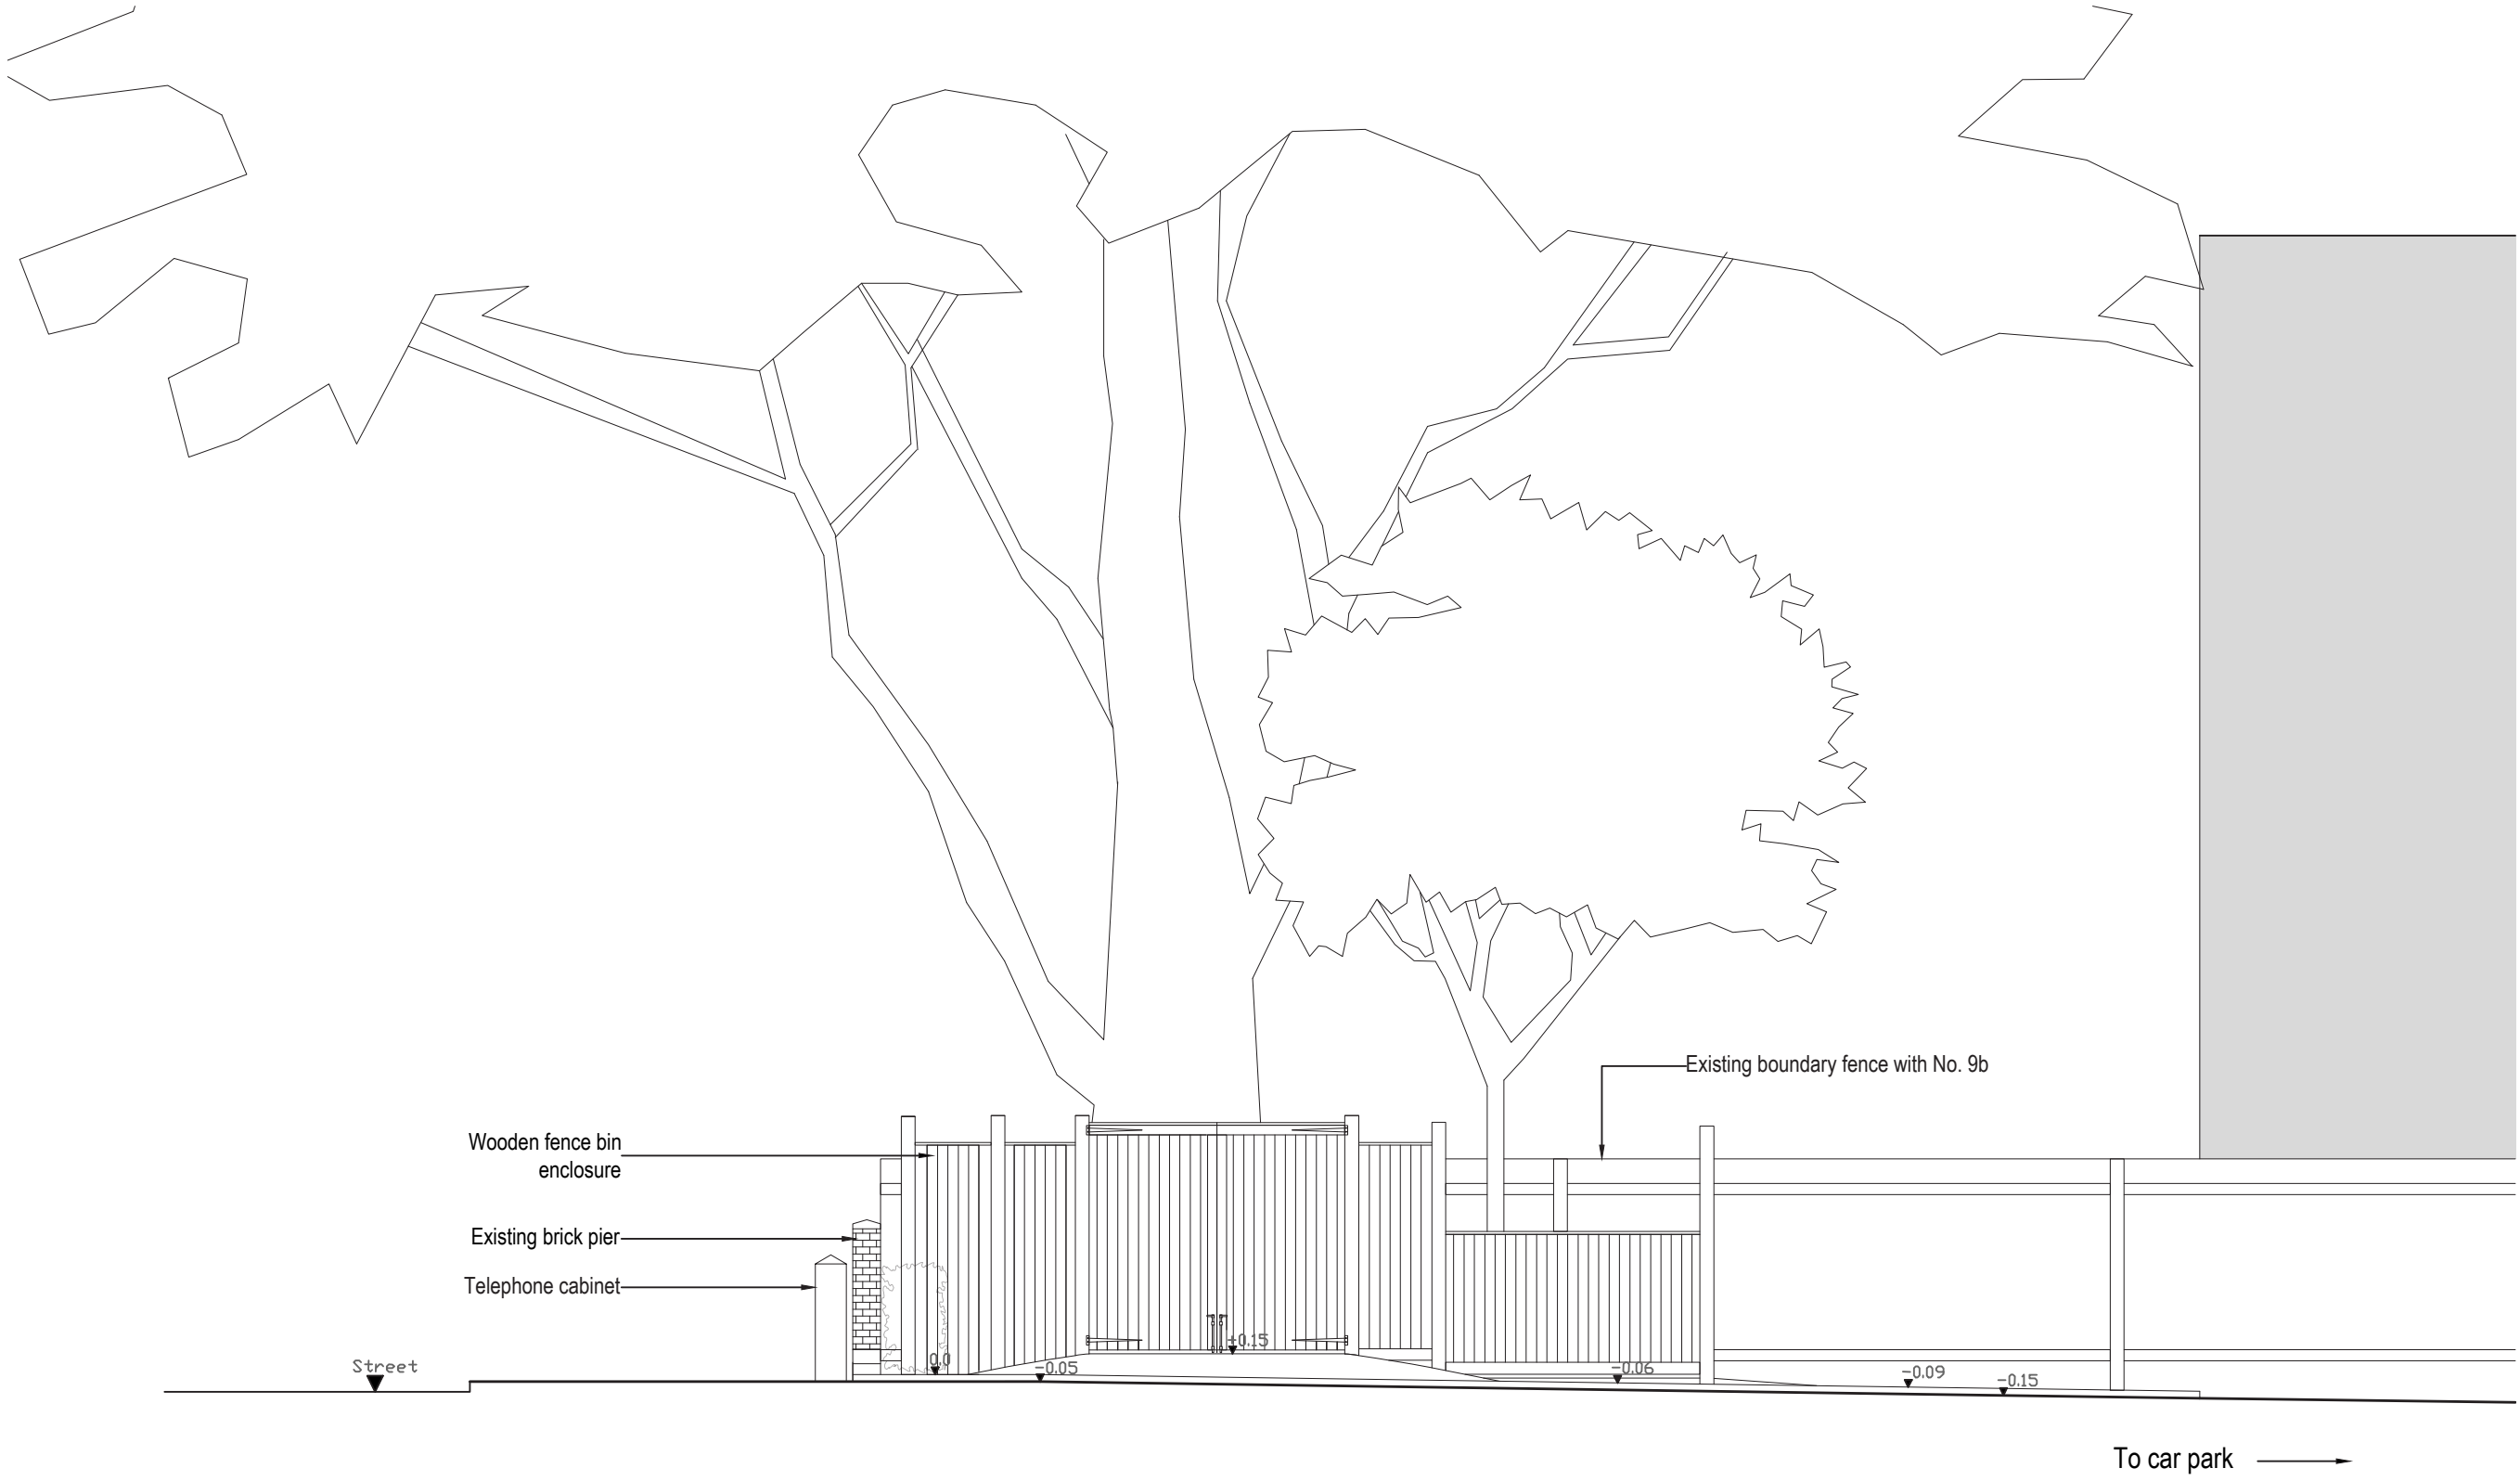

Ecos Maclean Ltd
Engineering - materials, energy, structure
8A Chamberlain Street ~ London NW1 8XB ~ Tel: 020 7722 7525 ~ Fax: 020 7722 9711
Web-site: www.nickmaclean.co.uk ~ e-mail: office@ecosmaclean.co.uk

Client
**Midhurst Court
Resident Association**


Address
**Midhurst Court
London N8**

Drawing
Existing South Elevation

Revision	Date	Made by	Amendments

For Planning

Date 07/2022	Drawn by AI	Checked NDM	
Scales 1:50 @A3	Job No. 22025	Drawing No. 03E	Revision

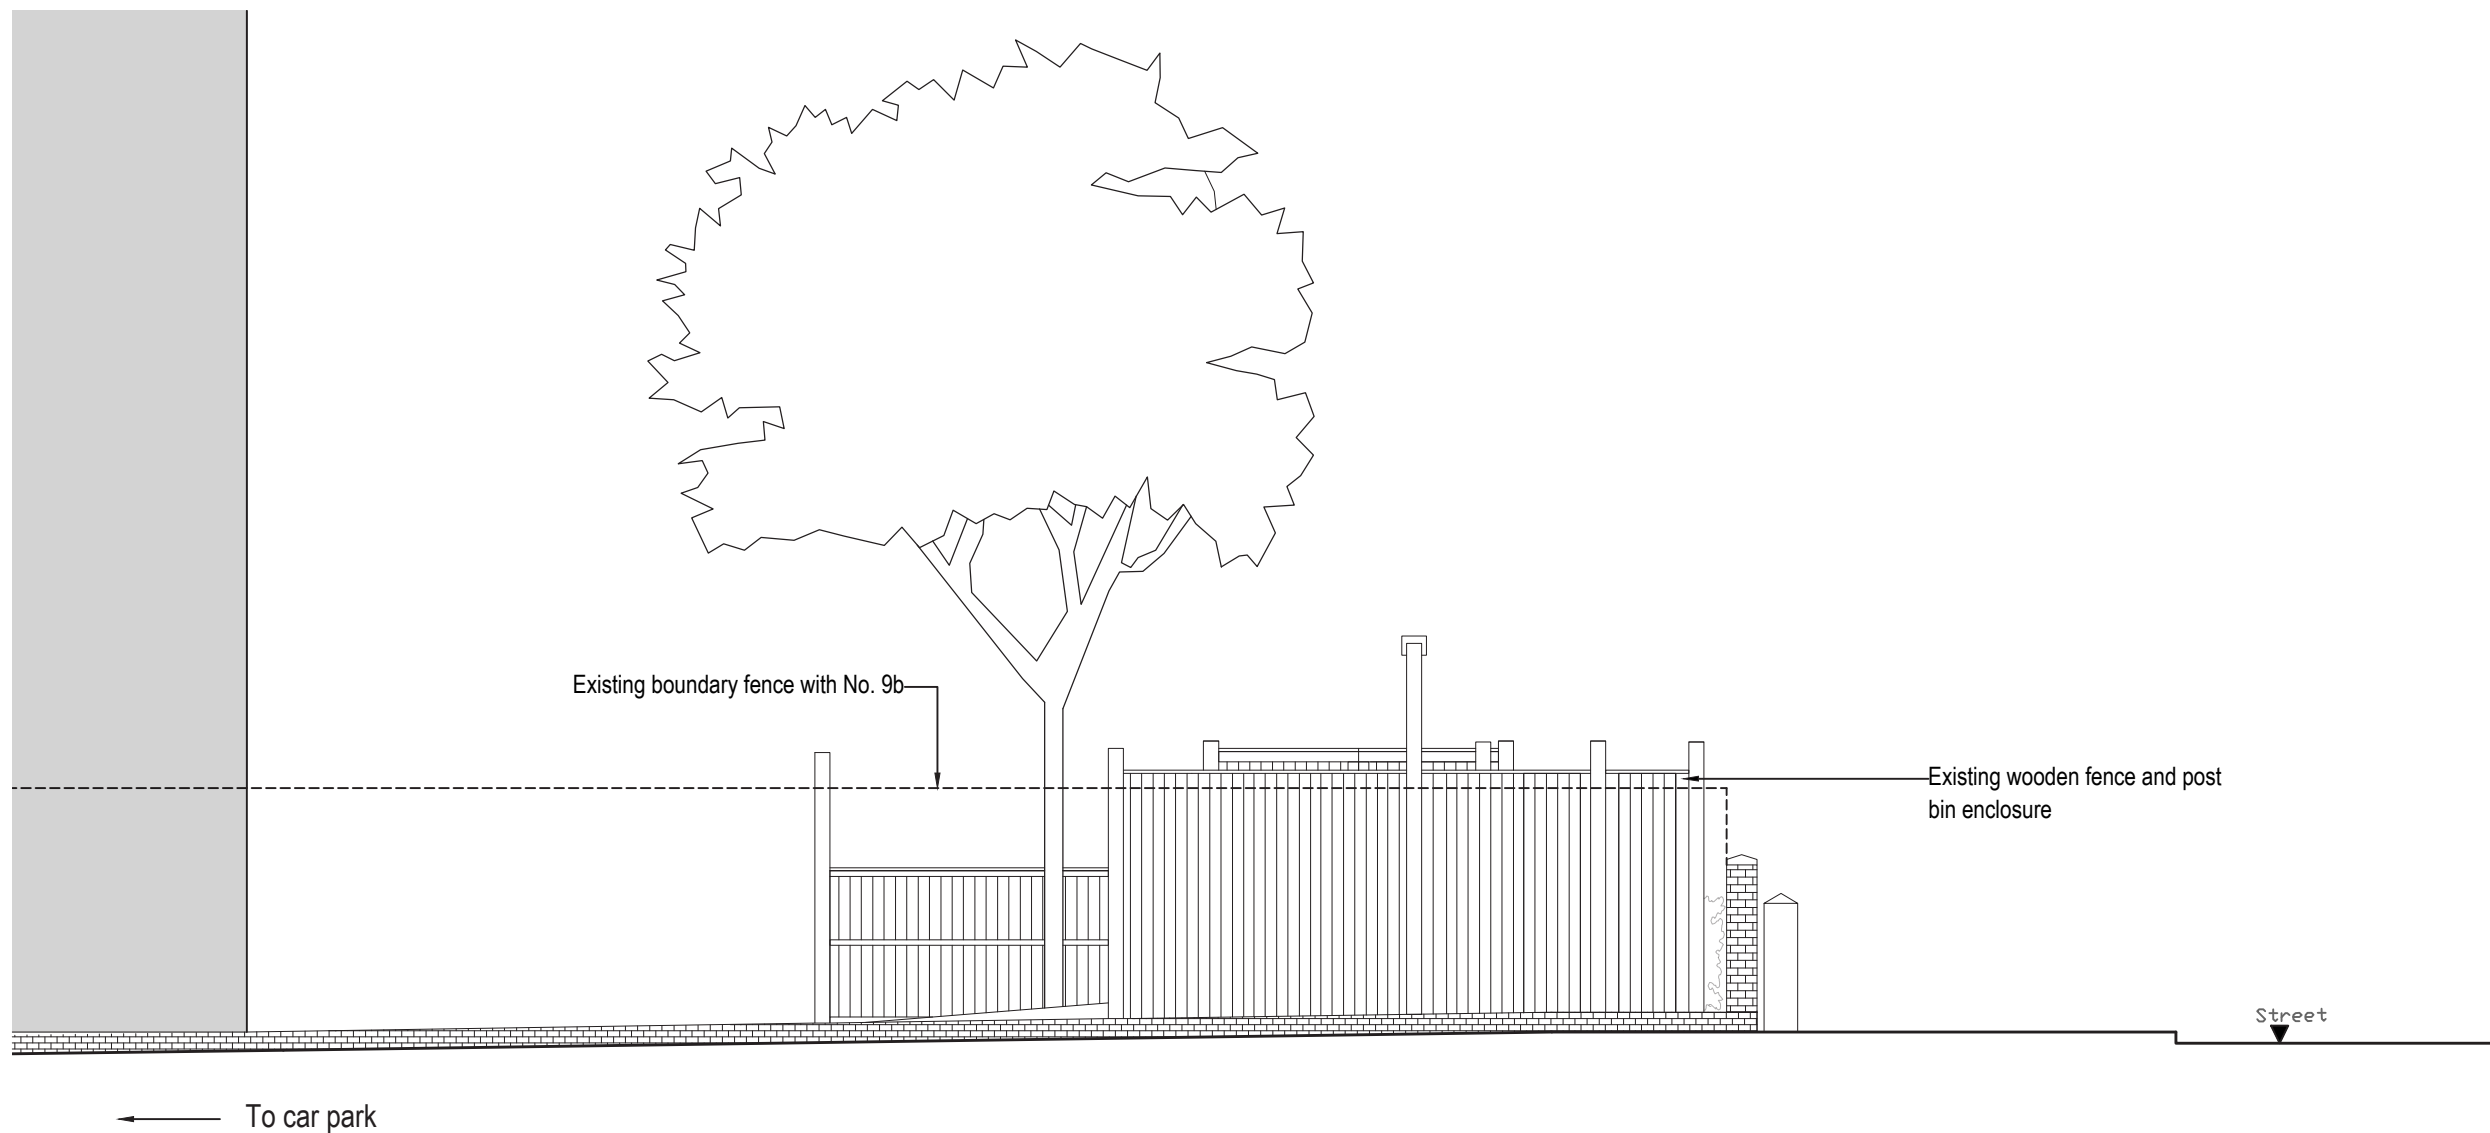


For Planning



MIDHURST COURT

No. 9B

 

Ecos Maclean Ltd
Engineering - materials, energy, structure
8A Chamberlain Street - London NW1 8XB - Tel: 020 7722 7525 ~ Fax: 020 7722 9711
Web-site: www.nickmaclean.co.uk ~ e-mail: office@ecosmaclean.co.uk

Client
**Midhurst Court
Resident Association**



Address
**Midhurst Court
London N8**

Drawing
Existing East Elevation

Revision	Date	Made by	Amendments

For Planning

Date 07/2022	Drawn by AI	Checked NDM	
Scales 1:50 @A3	Job No. 22025	Drawing No. 05E	Revision

 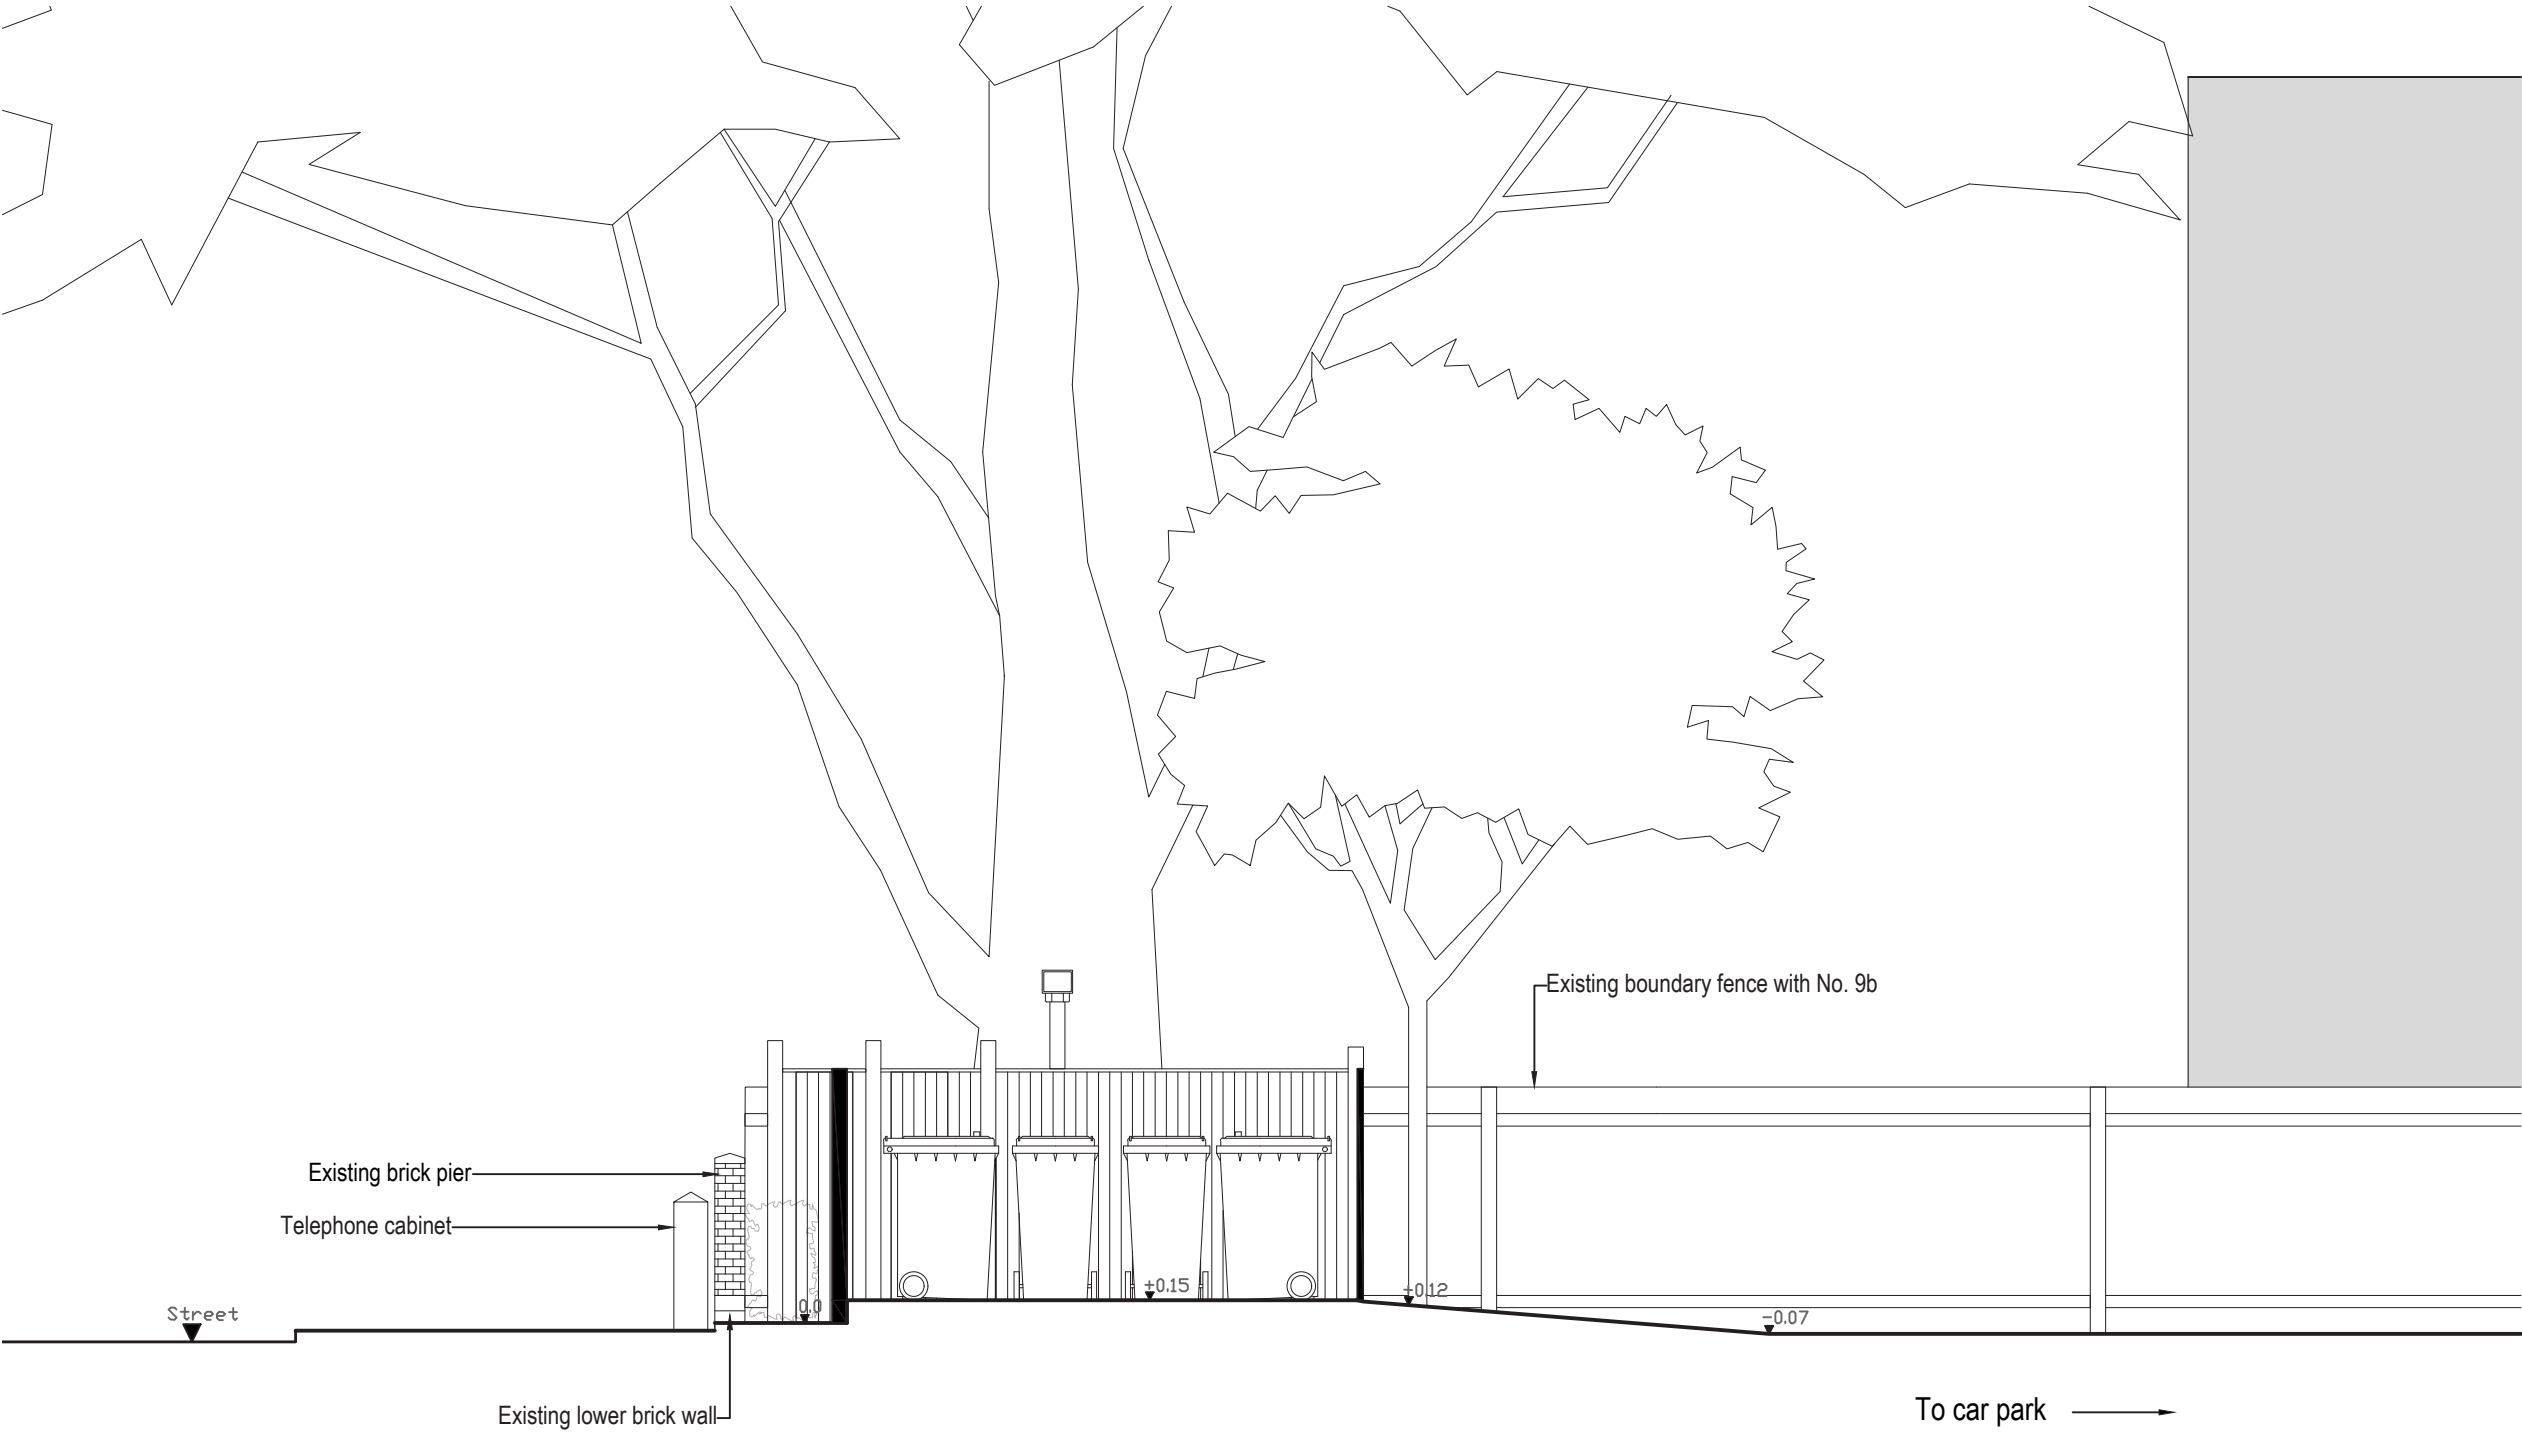

Ecos Maclean Ltd
Engineering - materials, energy, structure
8A Chamberlain Street ~ London NW1 8XB ~ Tel: 020 7722 7525 ~ Fax: 020 7722 9711
Web-site: www.nickmaclean.co.uk ~ e-mail: office@ecosmaclean.co.uk


Client
**Midhurst Court
Resident Association**

Address
**Midhurst Court
London N8**

Drawing
Existing Section A - A


Revision	Date	Made by	Amendments

For Planning			
Date	07/2022	Drawn by	AI
Checked	NDM		
Scales	Job No.	Drawing No.	Revision
1:50 @A3	22025	06E	

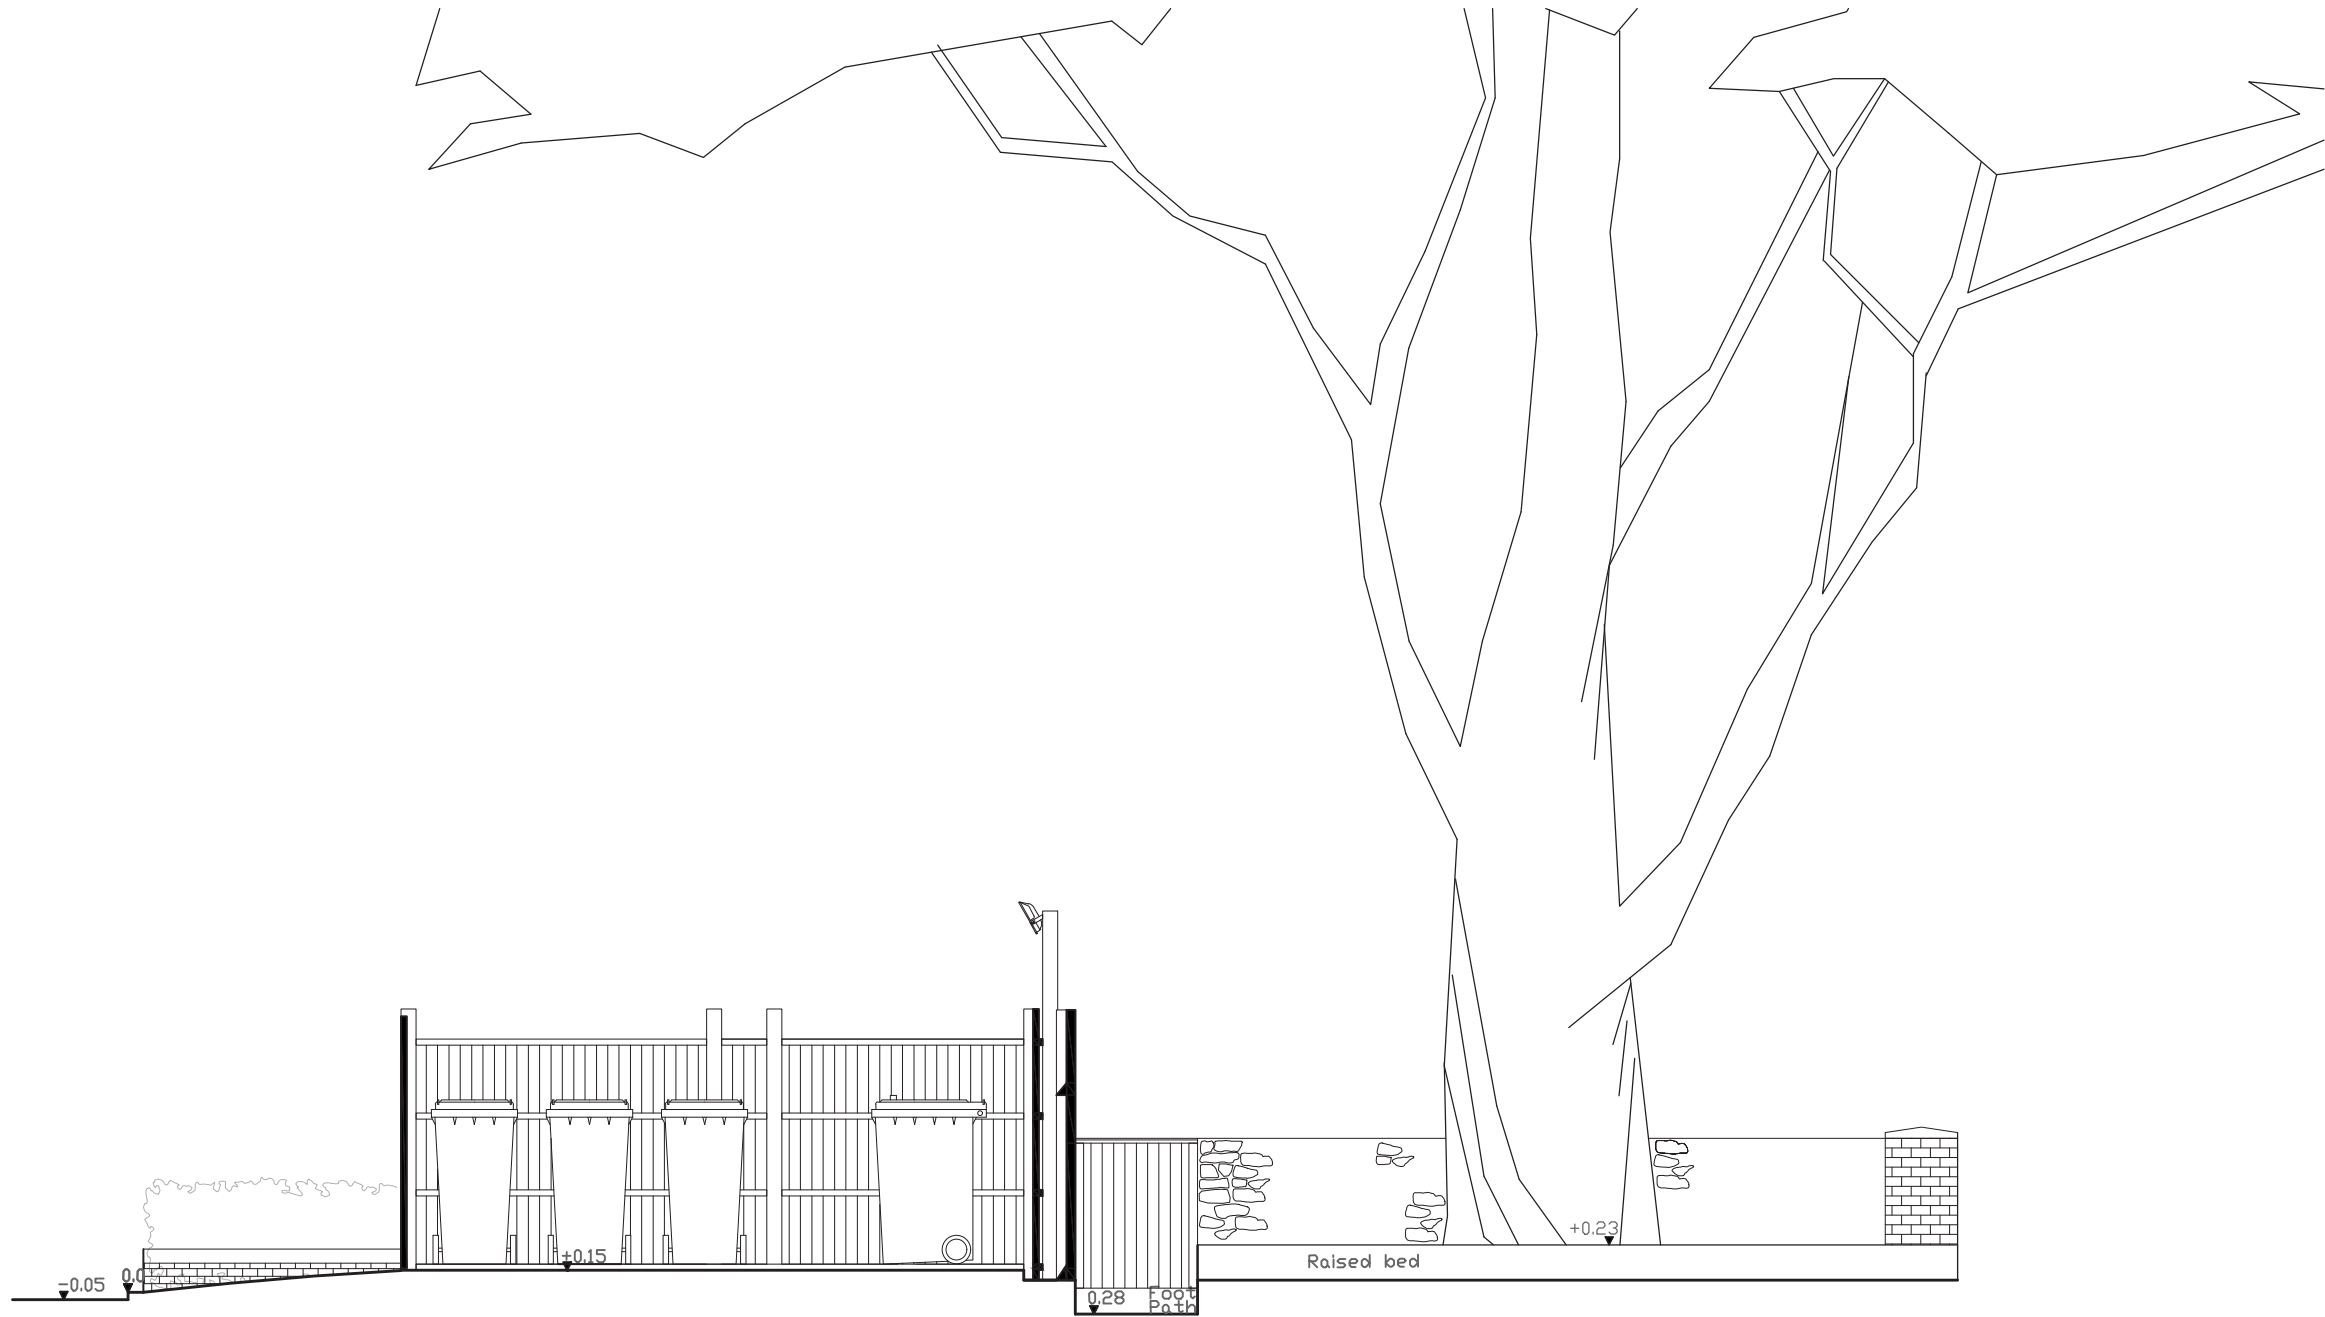

MIDHURST COURT

No. 9B

 

Ecos Maclean Ltd

Engineering - materials, energy, structure

8A Chamberlain Street ~ London NW1 8XB ~ Tel: 020 7722 7525 ~ Fax: 020 7722 9711

Web-site: www.nickmaclean.co.uk ~ e-mail: office@ecosmaclean.co.uk

Client

Midhurst Court
Resident Association

Address

Midhurst Court
London N8

Drawing

Existing Section B - B

Revision	Date	Made by	Amendments

For Planning

Date	07/2022	Drawn by	AI	Checked	NDM
Scales	1:50 @A3	Job No.	22025	Drawing No.	07E
				Revision	