


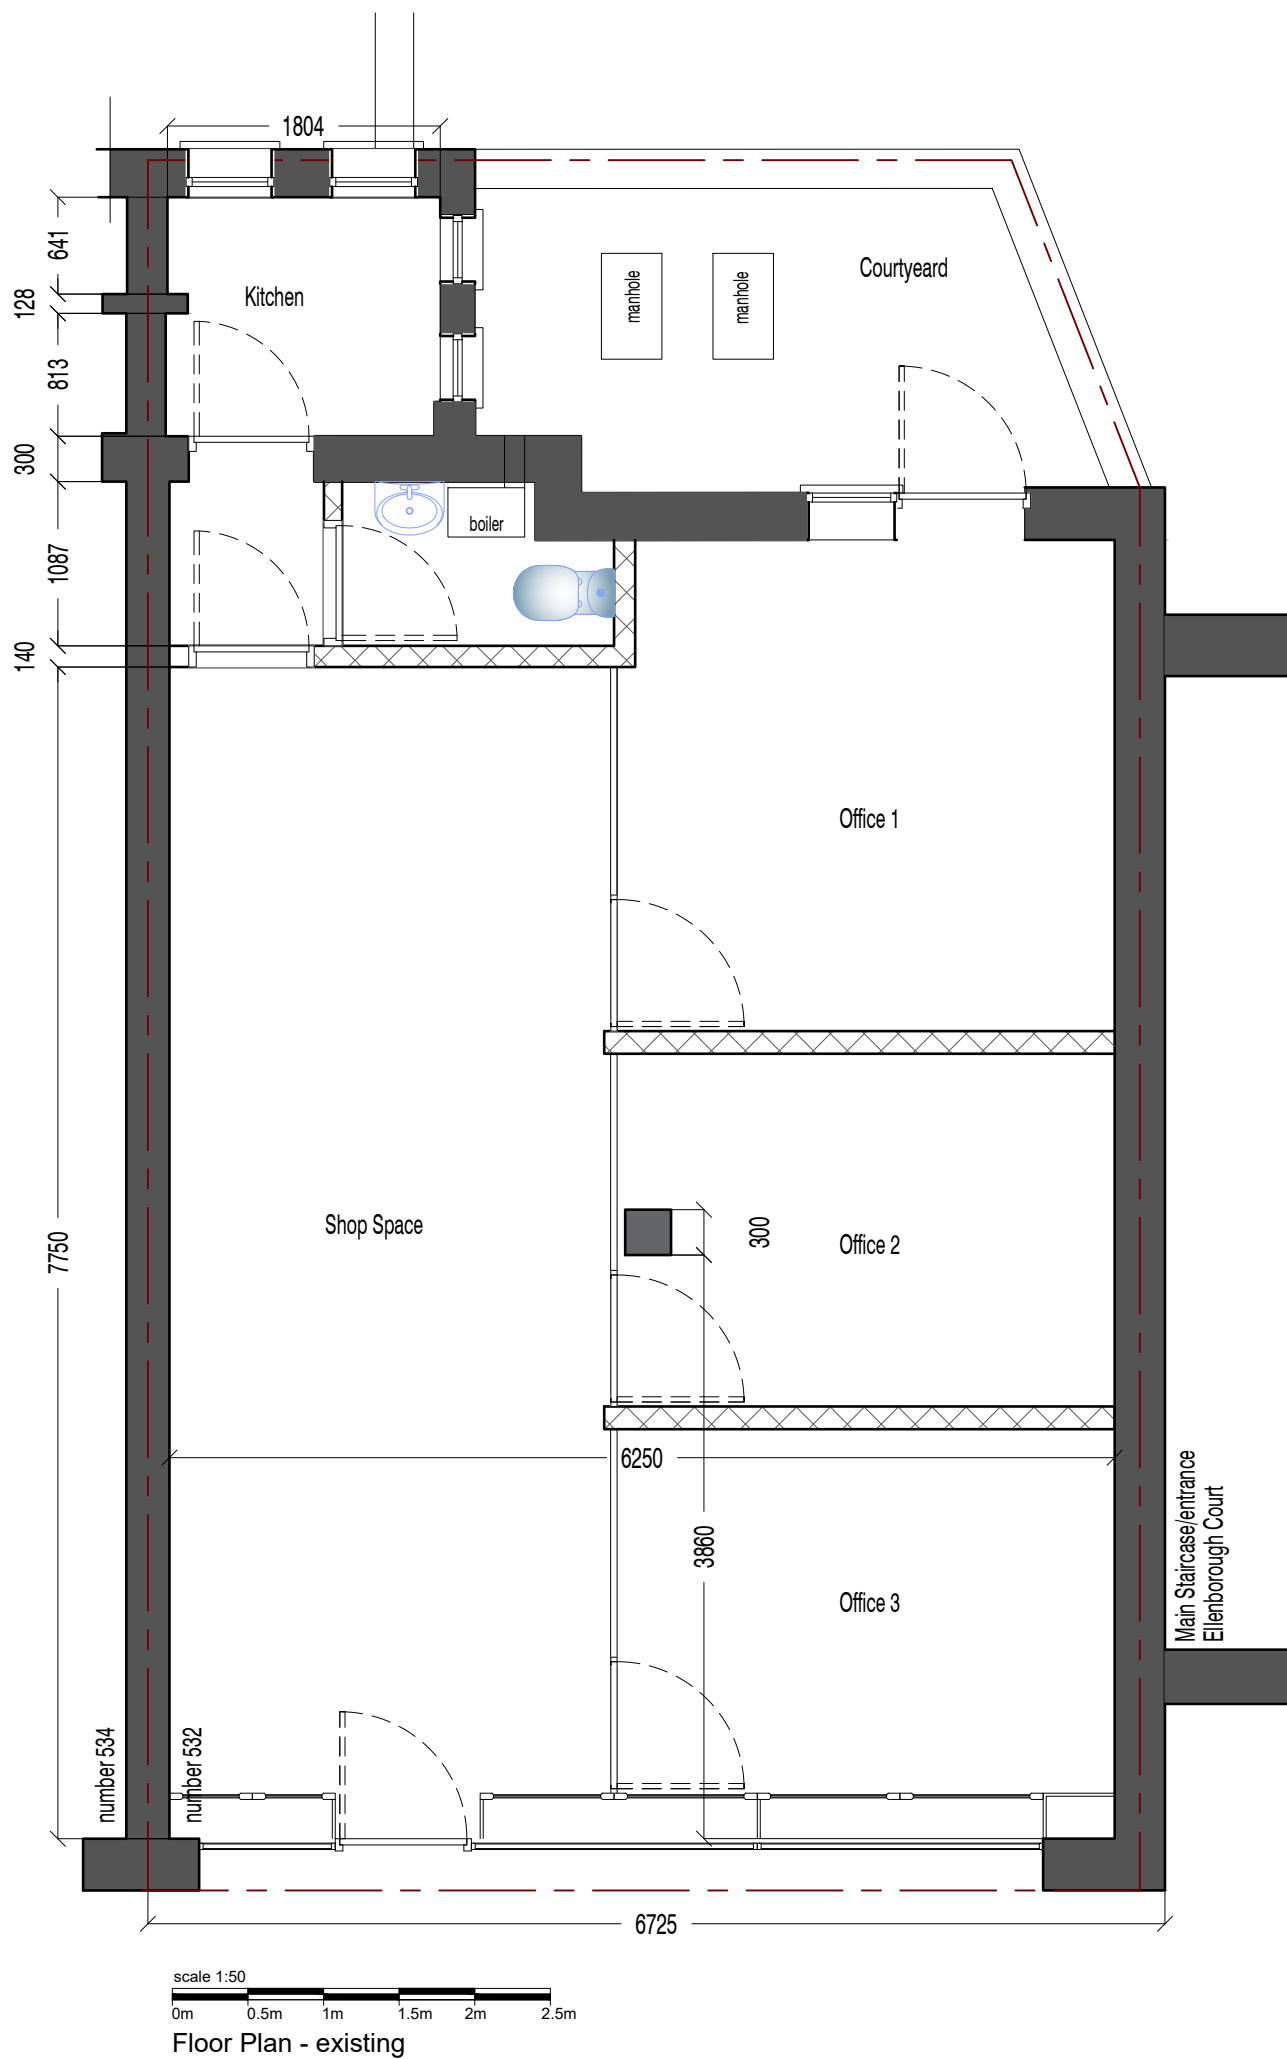

RJF ARCHITECTURE
247 Philip Lane N15 4AE
TEL: 07984587345

Do not scale the drawing.
Use figured dimensions in all cases.
Check all dimensions on site.

Report any discrepancies in writing before proceeding.

project

Alterations to shop front and installation of Air Cooling Units at the rear elevation (not visible from street or common rear yard)

client

Stoyan Petrov

created in

6/04/2020

site

532 Lordship Lane, N22 5YB

scale

1:50 @A3

title

Floor Plan - Existing

by

RJF

drawing number

RJF 2058 01

Rev

A