


STREET VIEW
(WEST VIEW)
SCALE 1:100 @A3

 

Ecos Maclean Ltd
Engineering - materials, energy, structure
8A Chamberlain Street ~ London NW1 8XB ~ Tel: 020 7722 7525 ~ Fax: 020 7722 9711
Web-site: www.nickmaclean.co.uk ~ e-mail: office@ecosmaclean.co.uk



Client
Midhurst Court
Resident Association

Address
Midhurst Court
London N8

Drawing
West Elevation
(No changes made)

Revision	Date	Made by	Amendments

For Planning			
Date	07/2022	Drawn by	AI
Checked	NDM		
Scales	1:50 @A3	Job No.	22025
Drawing No.	02	Revision	

 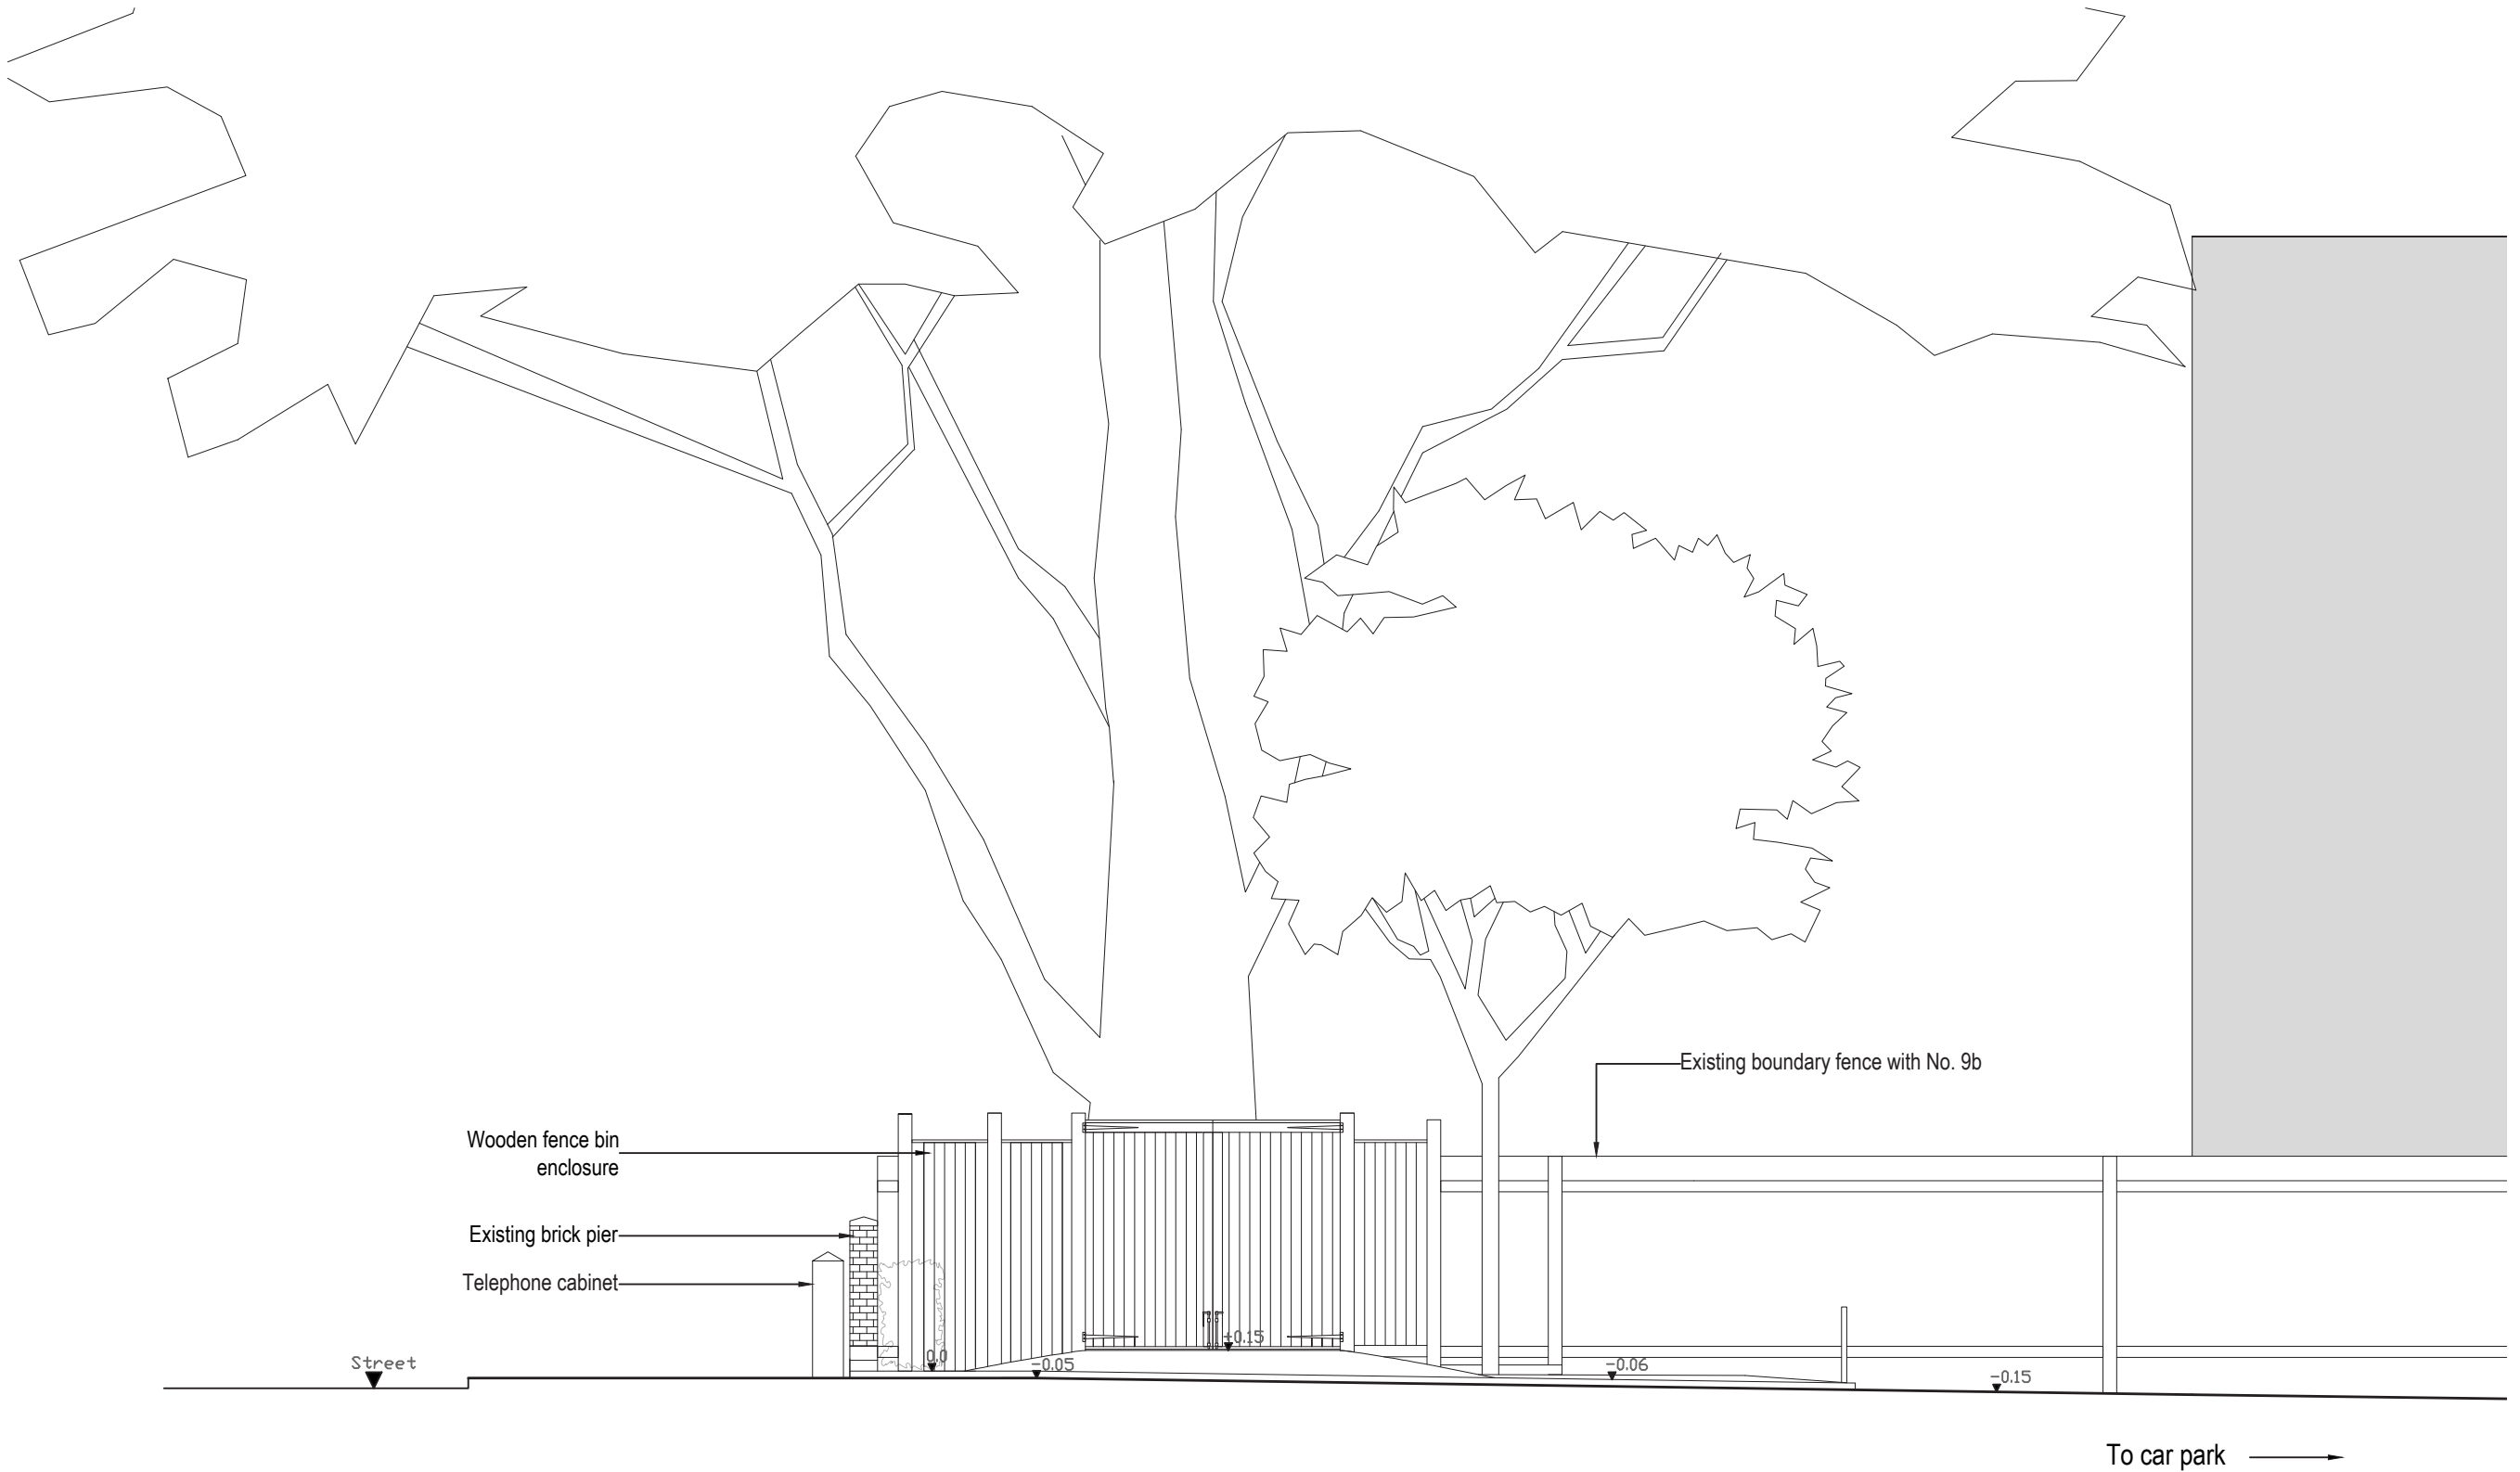

Ecos Maclean Ltd
Engineering - materials, energy, structure
8A Chamberlain Street ~ London NW1 8XB ~ Tel: 020 7722 7525 ~ Fax: 020 7722 9711
Web-site: www.nickmaclean.co.uk ~ e-mail: office@ecosmaclean.co.uk


Client
**Midhurst Court
Resident Association**

Address
**Midhurst Court
London N8**

Drawing
Proposed South Elevation

Revision	Date	Made by	Amendments

For Planning			
Date	07/2022	Drawn by	AI
Checked	NDM		
Scales	1:50 @A3	Job No.	22025
Drawing No.	03	Revision	

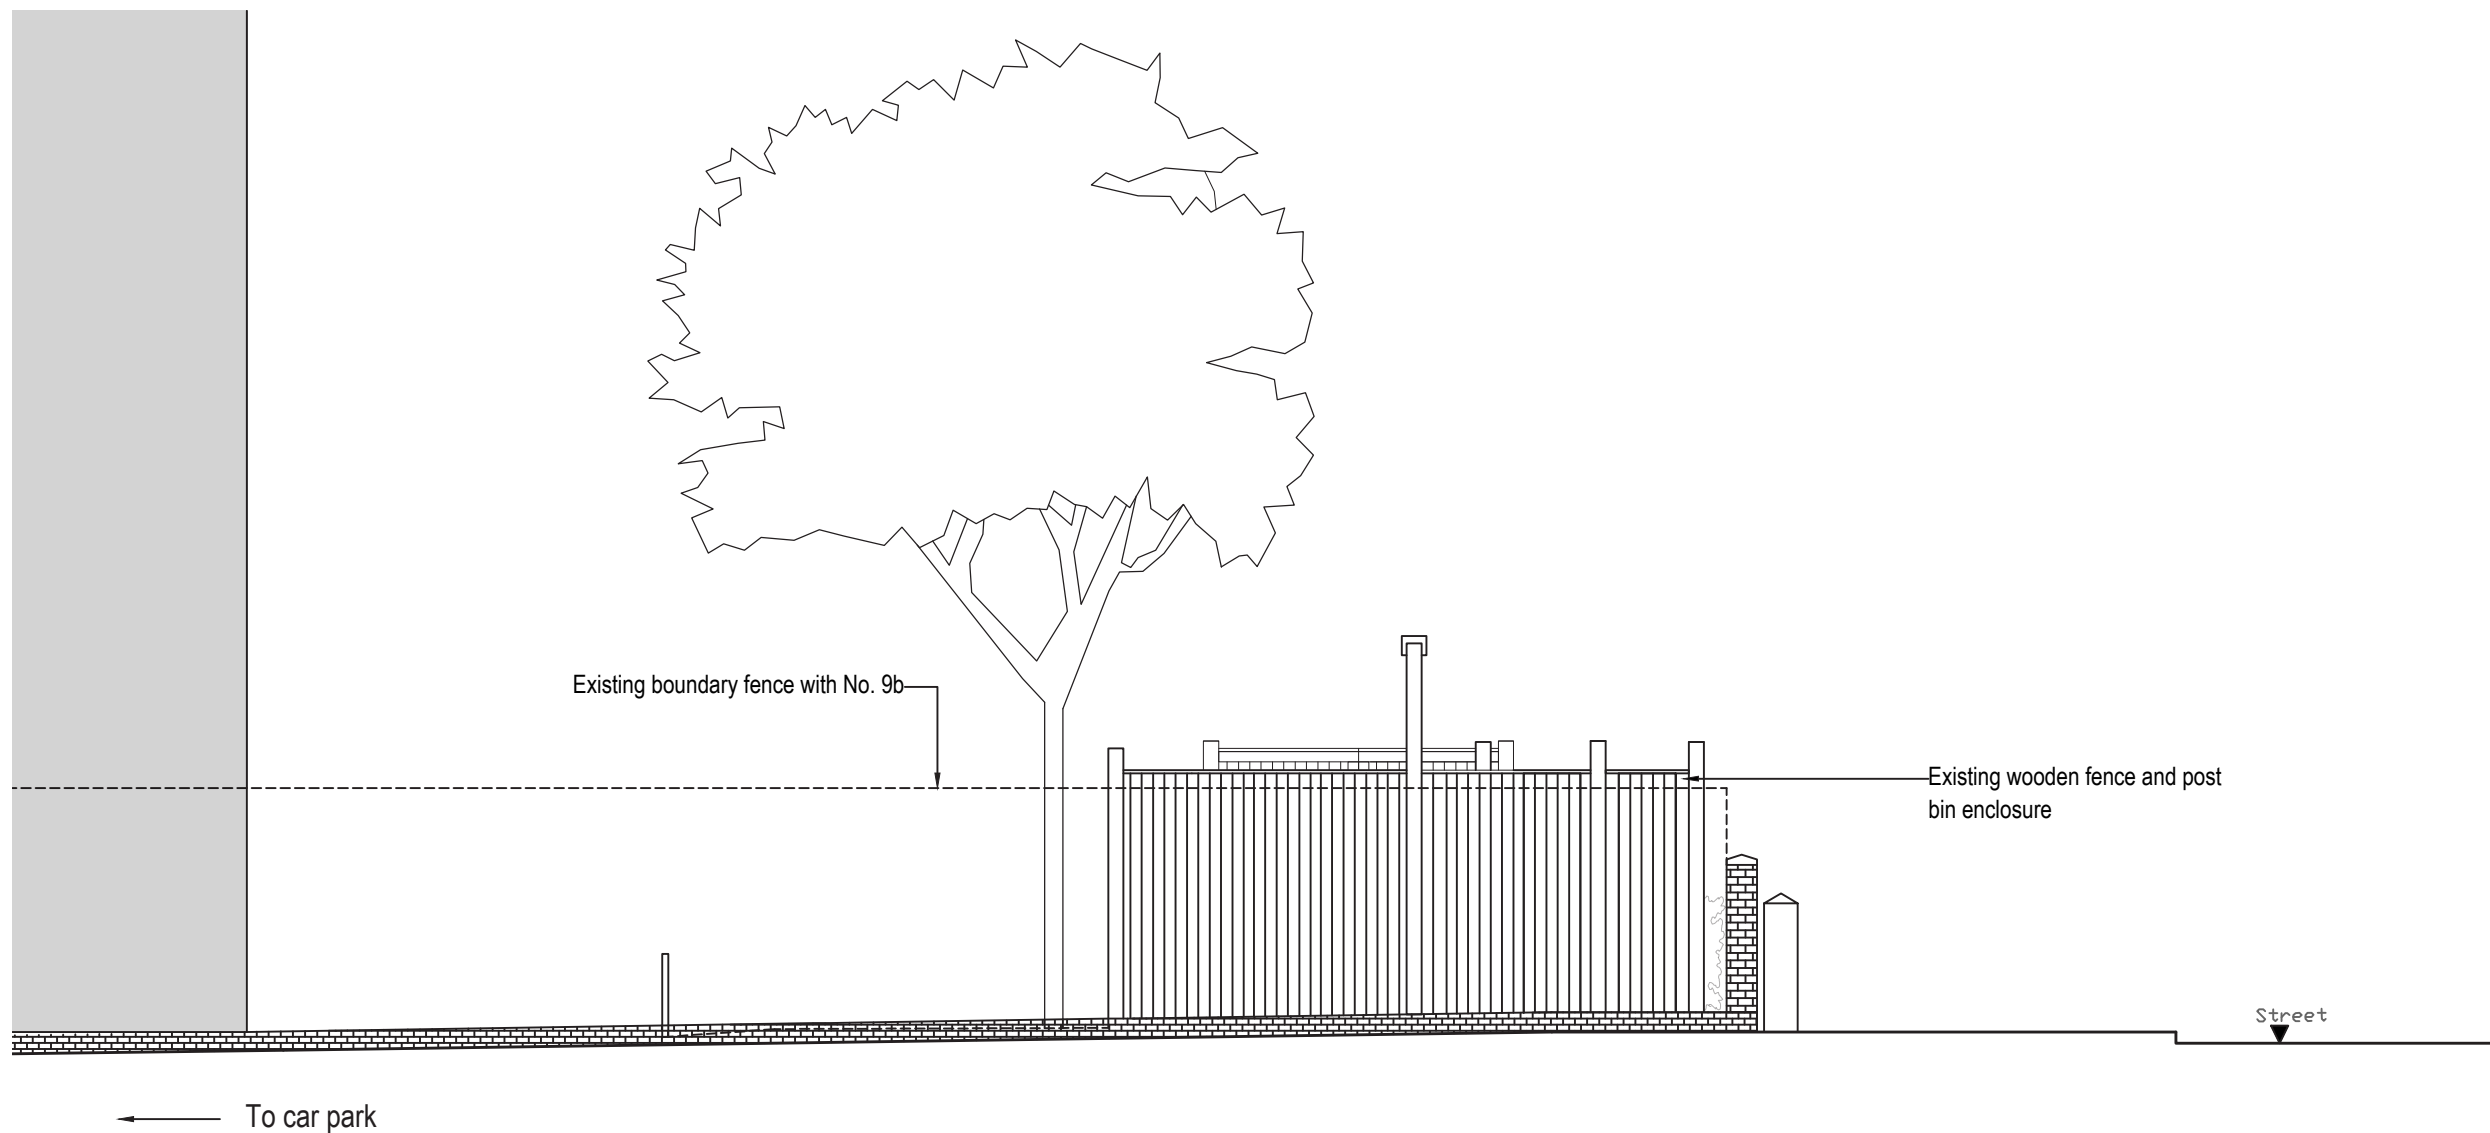

Ecos Maclean Ltd
Engineering - materials, energy, structure
8A Chamberlain Street ~ London NW1 8XB ~ Tel: 020 7722 7525 ~ Fax: 020 7722 9711
Web-site: www.nickmaclean.co.uk ~ e-mail: office@ecosmaclean.co.uk

Client
**Midhurst Court
Resident Association**

Address
**Midhurst Court
London N8**

Drawing
Proposed North Elevation


Revision	Date	Made by	Amendments

For Planning

Date 07/2022	Drawn by AI	Checked NDM	
Scales 1:50 @A3	Job No. 22025	Drawing No. 04	Revision



MIDHURST COURT No. 9B

 

Ecos Maclean Ltd
Engineering - materials, energy, structure
8A Chamberlain Street - London NW1 8XB - Tel: 020 7722 7525 ~ Fax: 020 7722 9711
Web-site: www.nickmaclean.co.uk ~ e-mail: office@ecosmaclean.co.uk

Client
Midhurst Court
Resident Association

Address
Midhurst Court
London N8

Drawing
Proposed East Elevation

Revision	Date	Made by	Amendments

For Planning			
Date	07/2022	Drawn by	AI
Checked	NDM	Drawing No.	05
Scales	1:50 @A3	Job No.	22025
Revision			