


Block Plan - Existing and Proposed

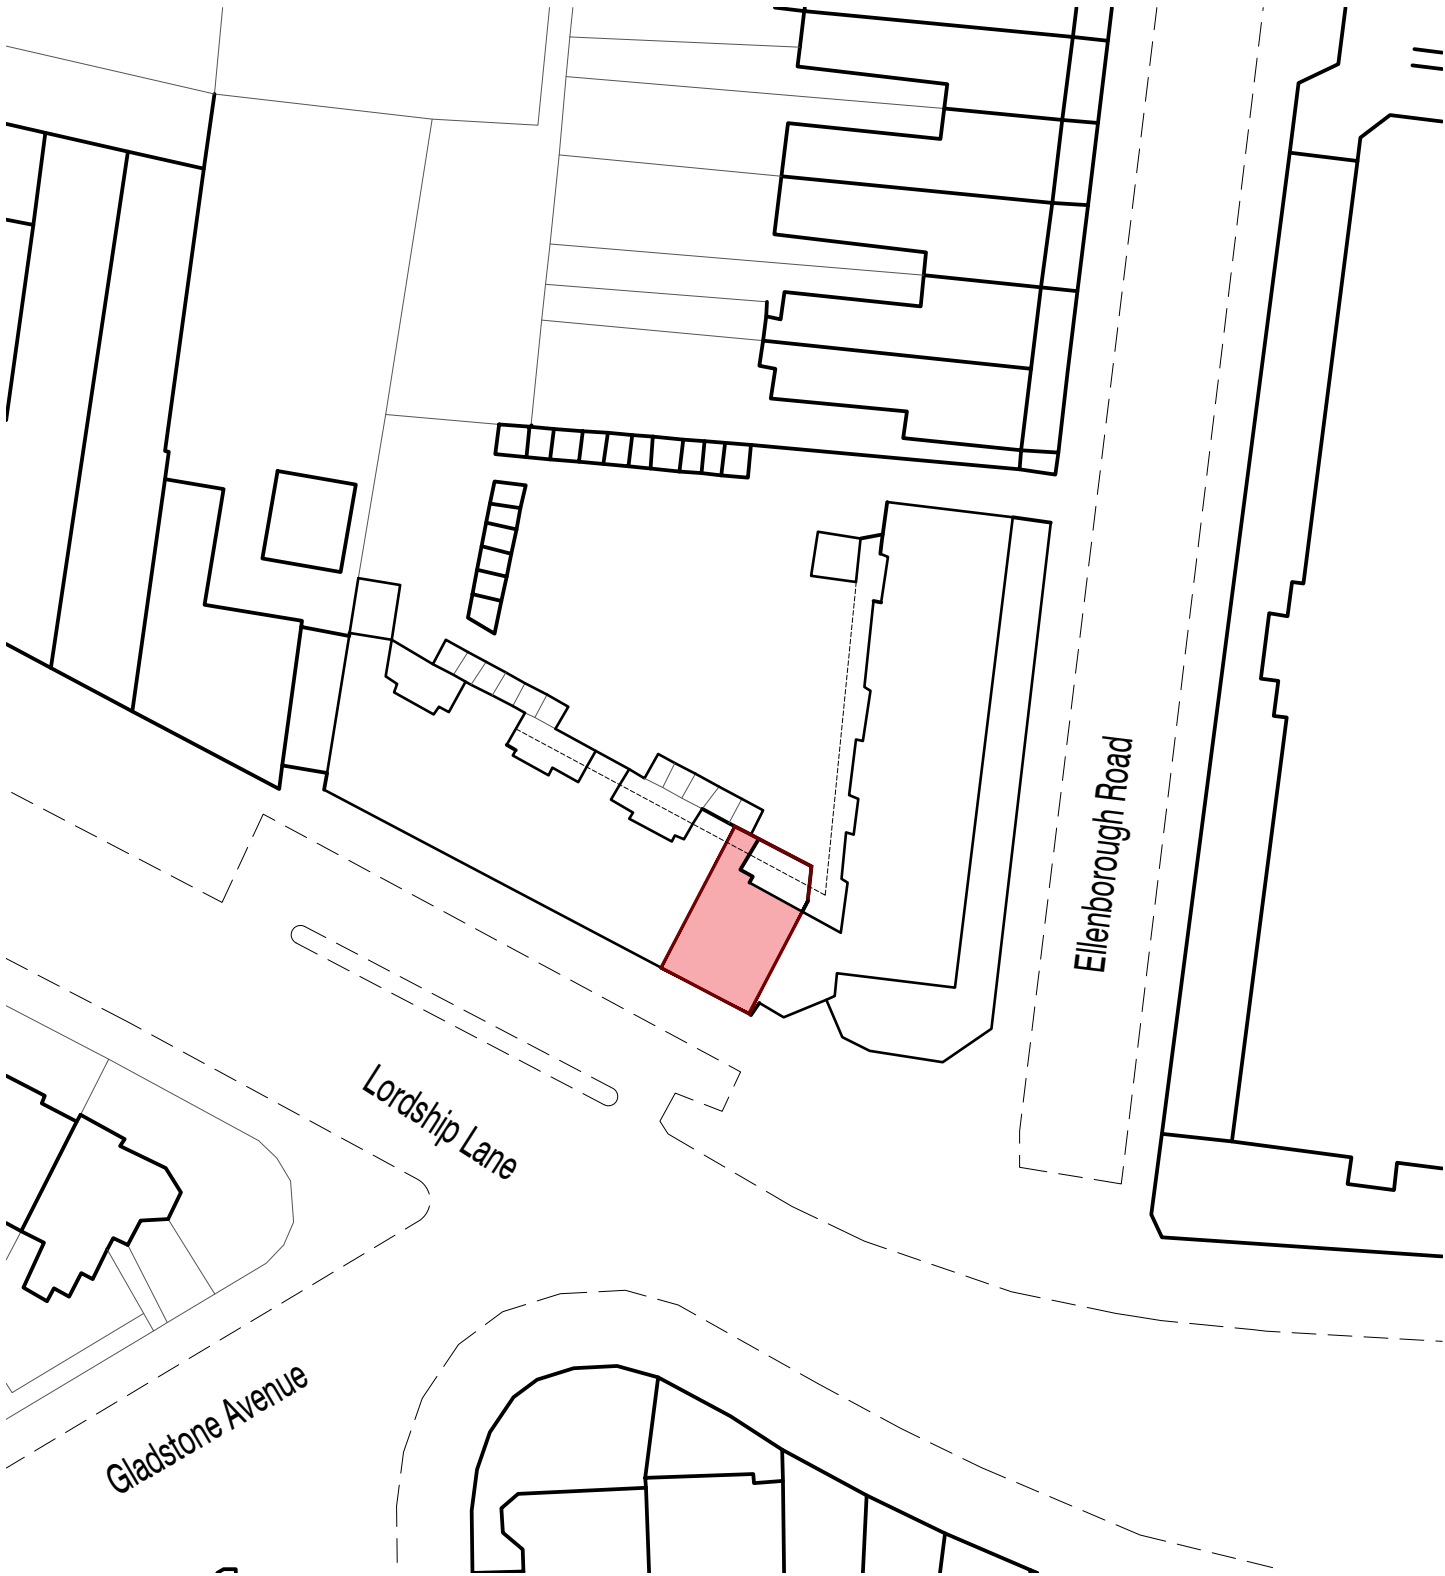

RJF ARCHITECTURE
247 Philip Lane N15 4AE
TEL: 07984587345

Do not scale the drawing.
Use figured dimensions in all cases.
Check all dimensions on site.
Report any discrepancies in writing before proceeding.

project		title		
Alterations to shop front and installation of Air Cooling Units at the rear elevation (not visible from street or common rear yard)		Elevations - Existing and proposed		
client	site			
Stoyan Petrov	532 Lordship Lane, N22 5YB			
created in	scale	by	drawing number	Rev
6/04/2020	1:500 @A3	RJF	RJF 2058 01	A