



HOMES DESIGN


40 WISE LANE
MILL HILL
LONDON NW7 2RE
MOB: 07946 872537

www.homesdesignltd.co.uk

title		EXISTING FRONT AND SIDE ELEVATIONS	
project		24 GRANGE ROAD LONDON N6 4AP	
drawing no		ABC324/1003	
drawn by	R. L	contract no. ABC324	
scale		1:100 @ A3	date
			02/2023

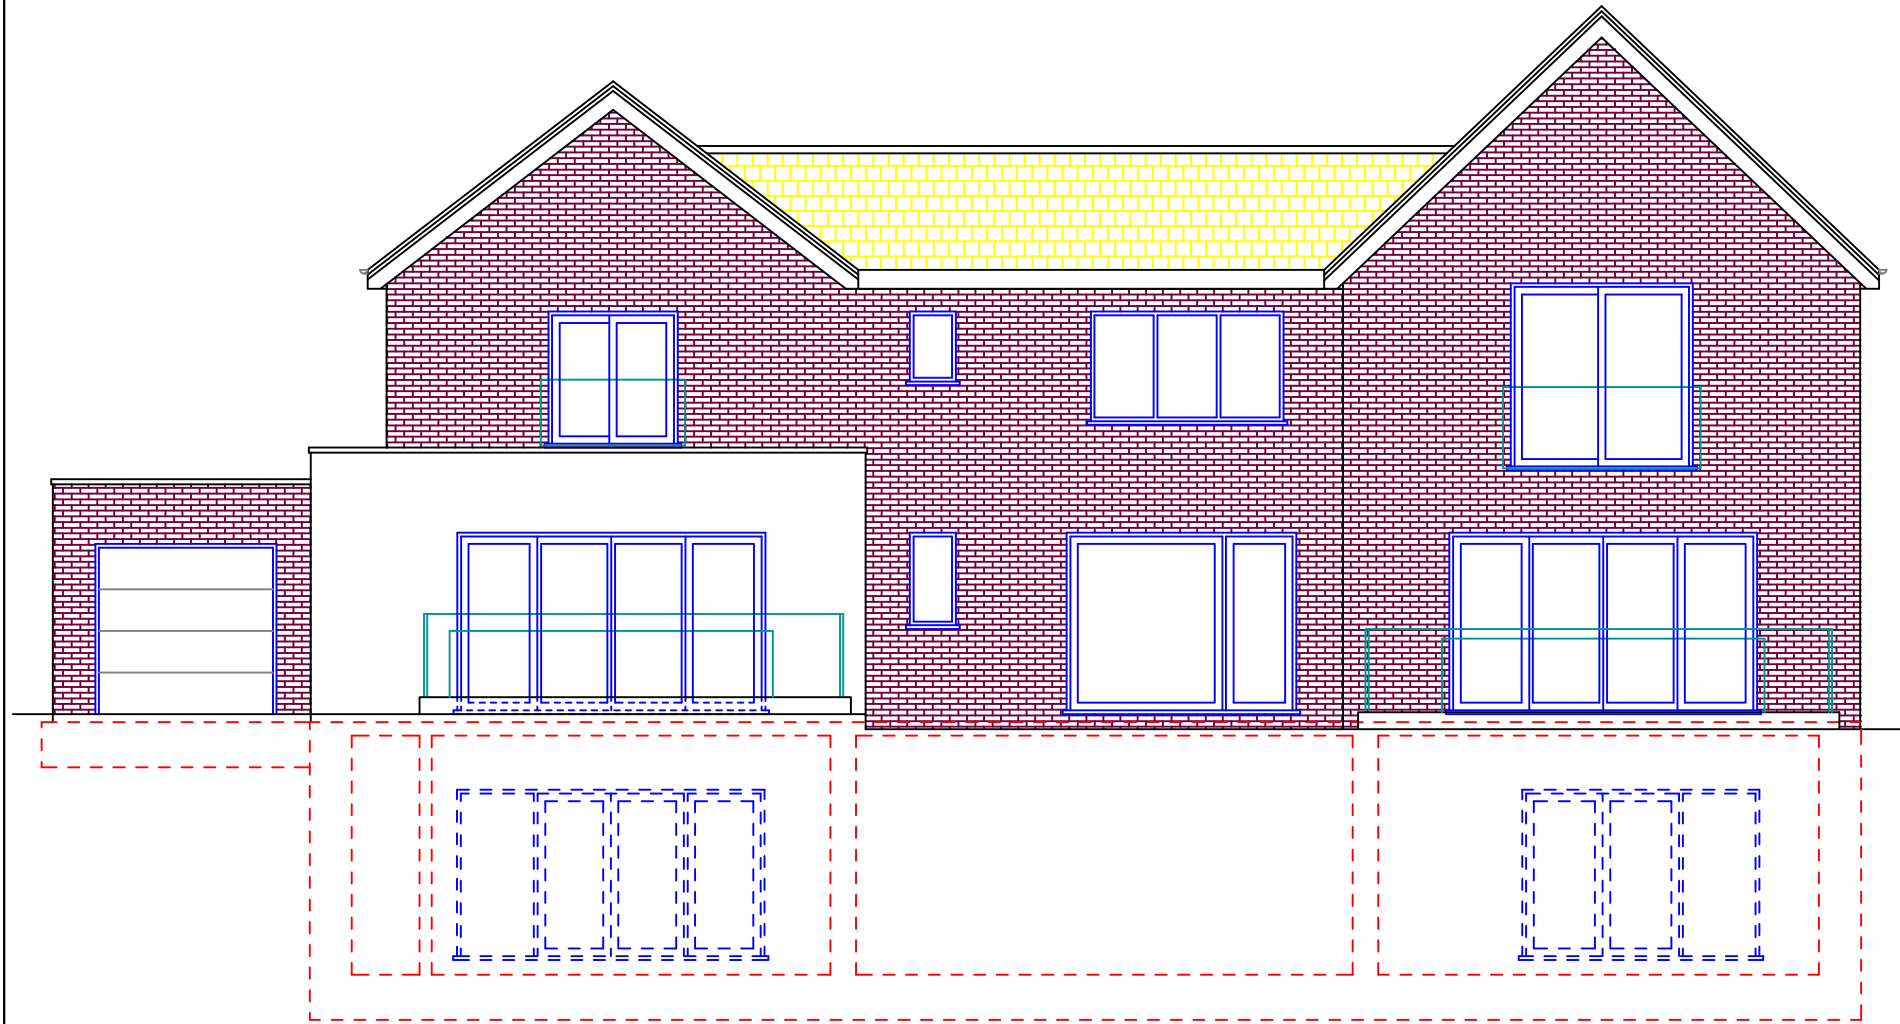

EXISTING FRONT ELEVATION

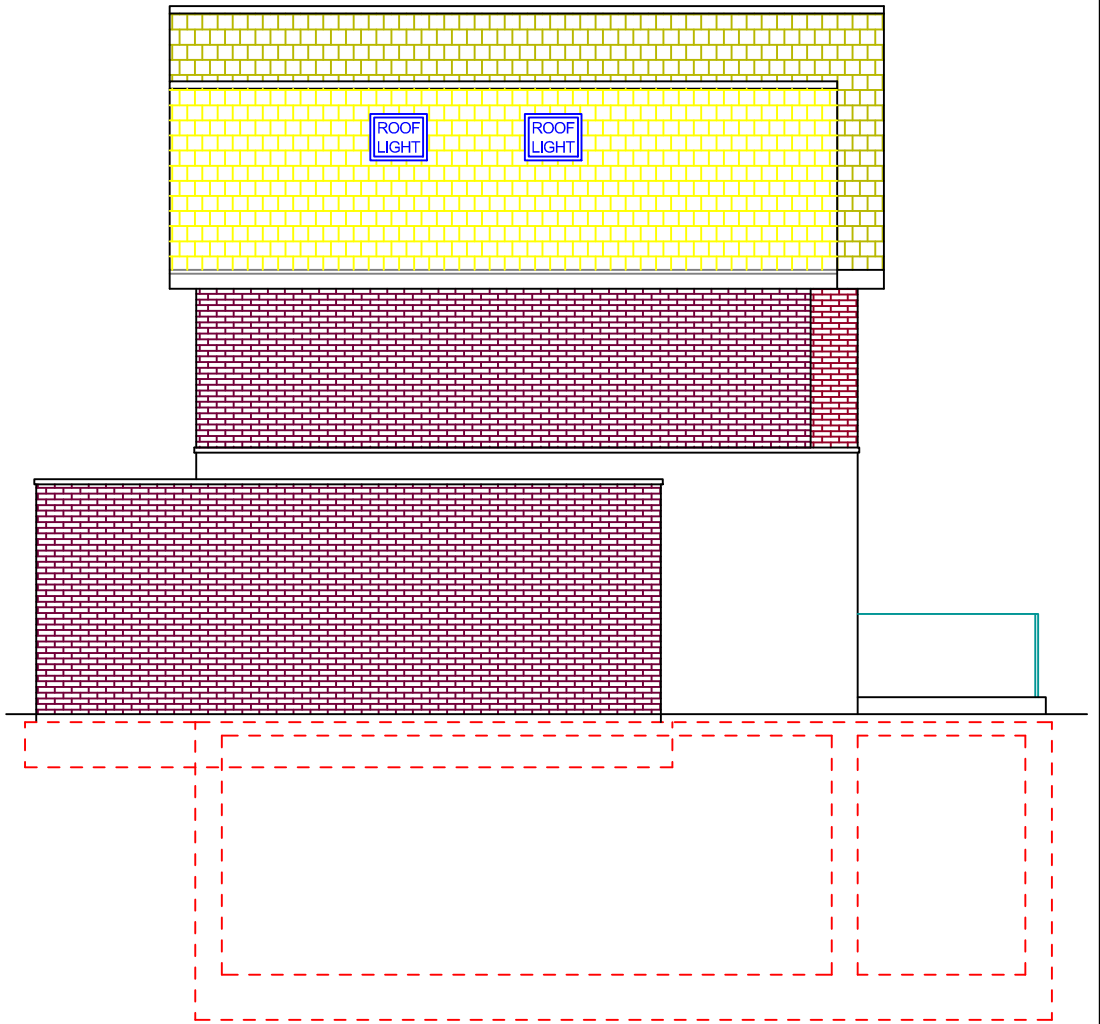

EXISTING LEFT SIDE ELEVATION

