






front elevation

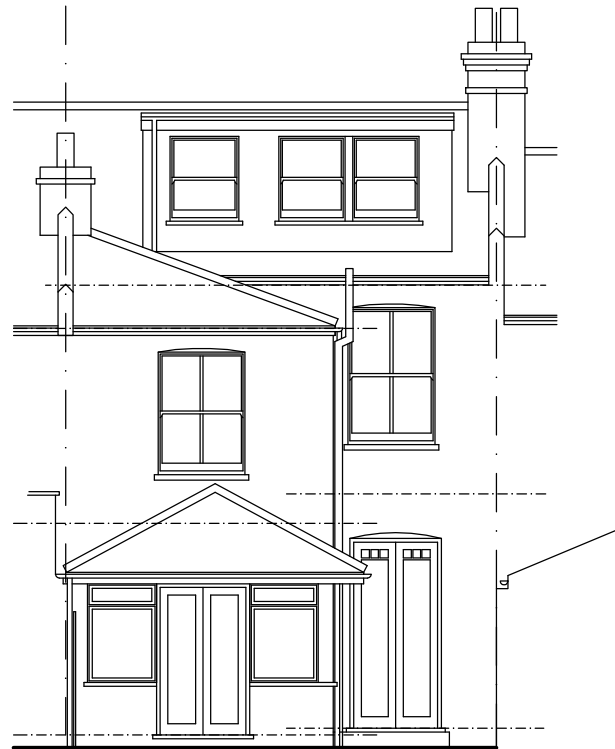


rear elevation

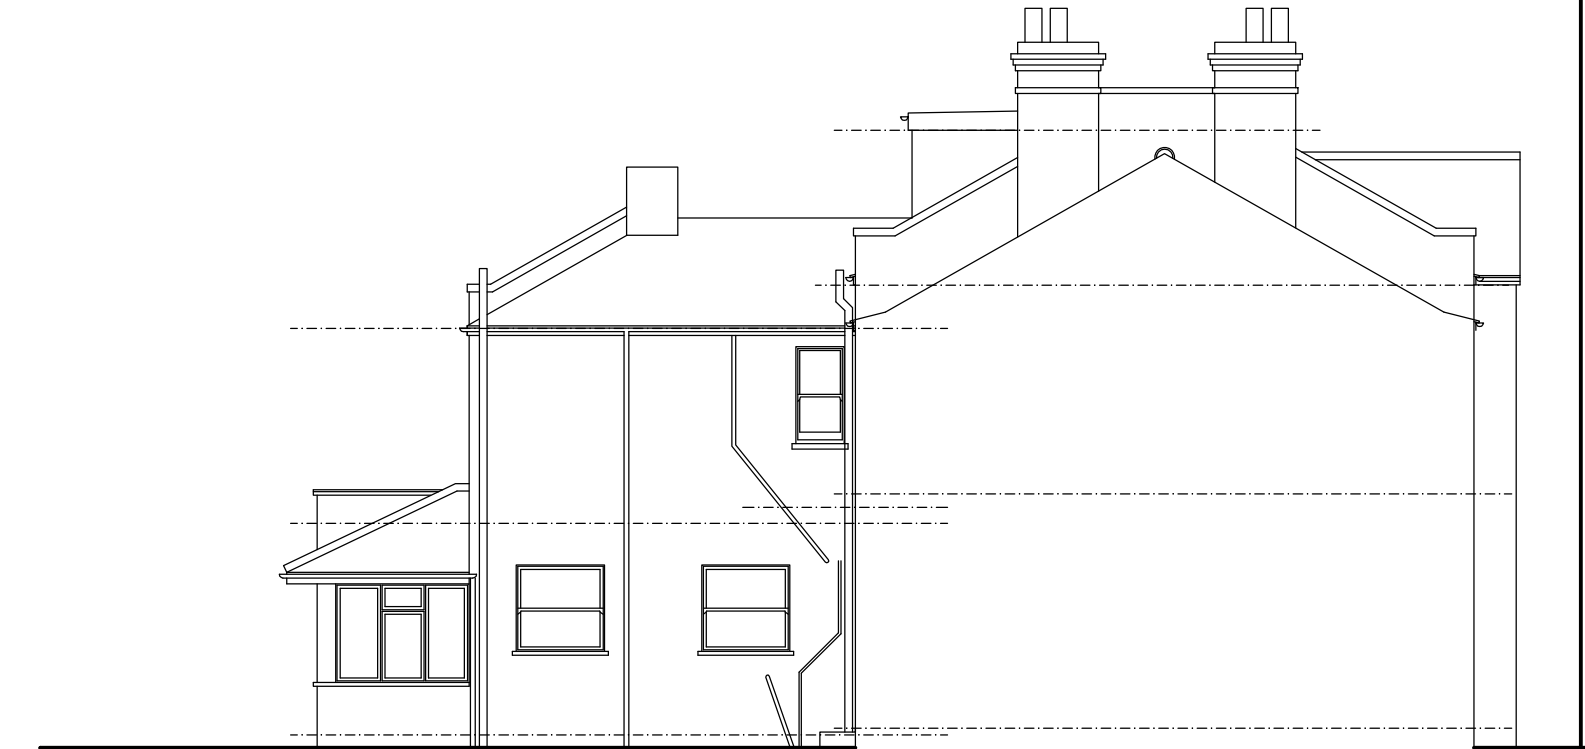

side elevation

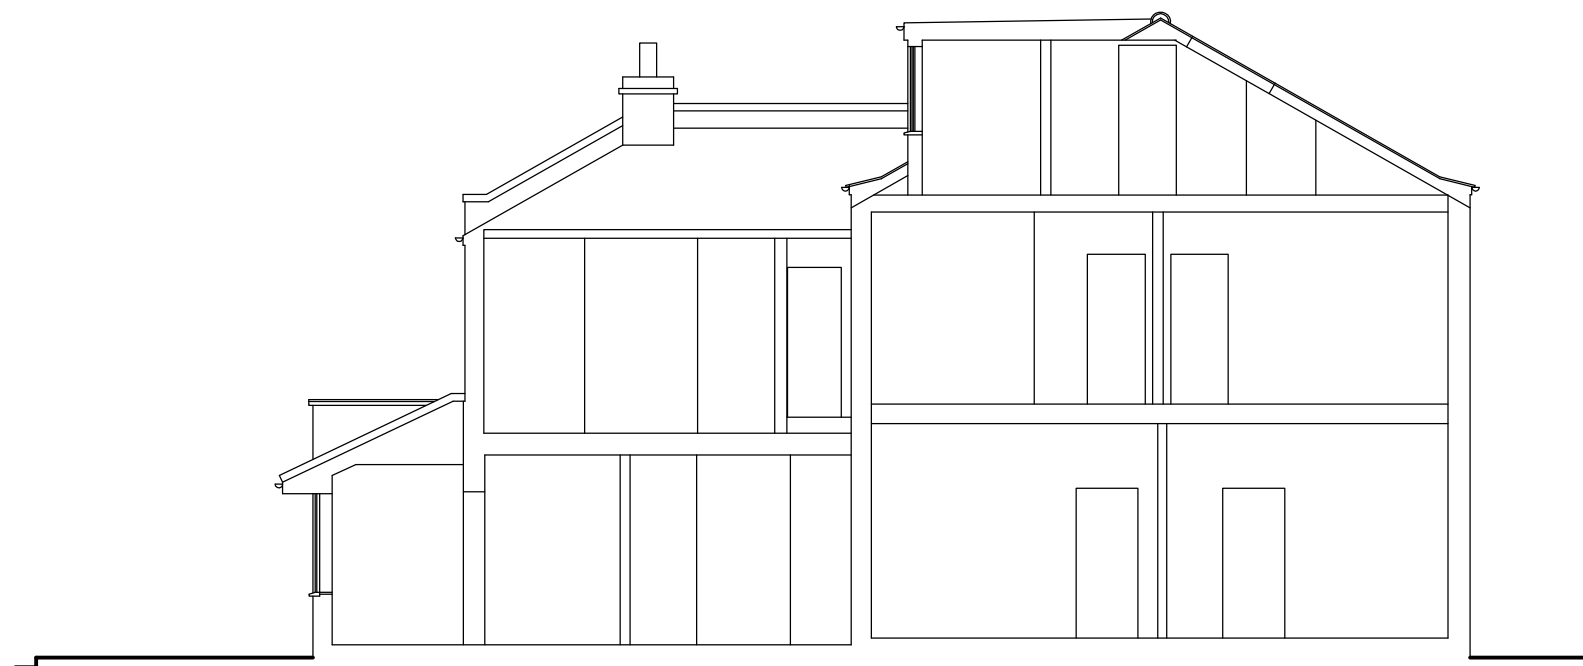

Section A-A

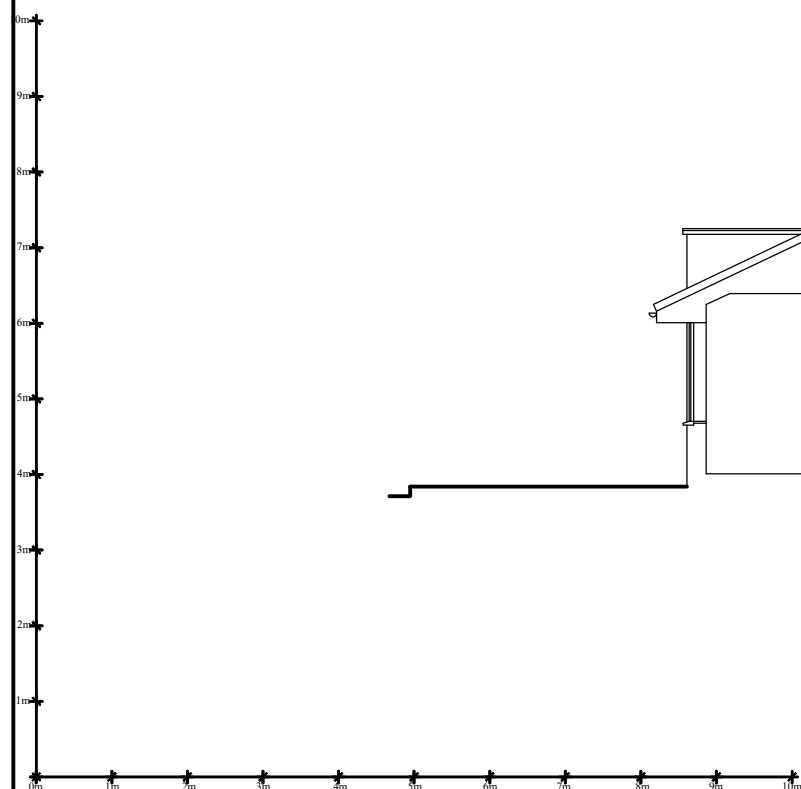

project Survey as existing	
site 75 Claremont Road, Highgate N6 5BZ	
date December 2022	scale 1:100 @ A3
JOHN PERRIN & SONS Ltd BUILDING SURVEYORS & DESIGNERS 883 Green Lanes, Winchmore Hill, London N21 2QS Tel: 0208 364 0334 Email: mail@johnperrinandsons.com © John Perrin & Sons Ltd 2017	
All dimensions are to be checked on site.	
drawing number 3359/2	