




front elevation




rear elevation

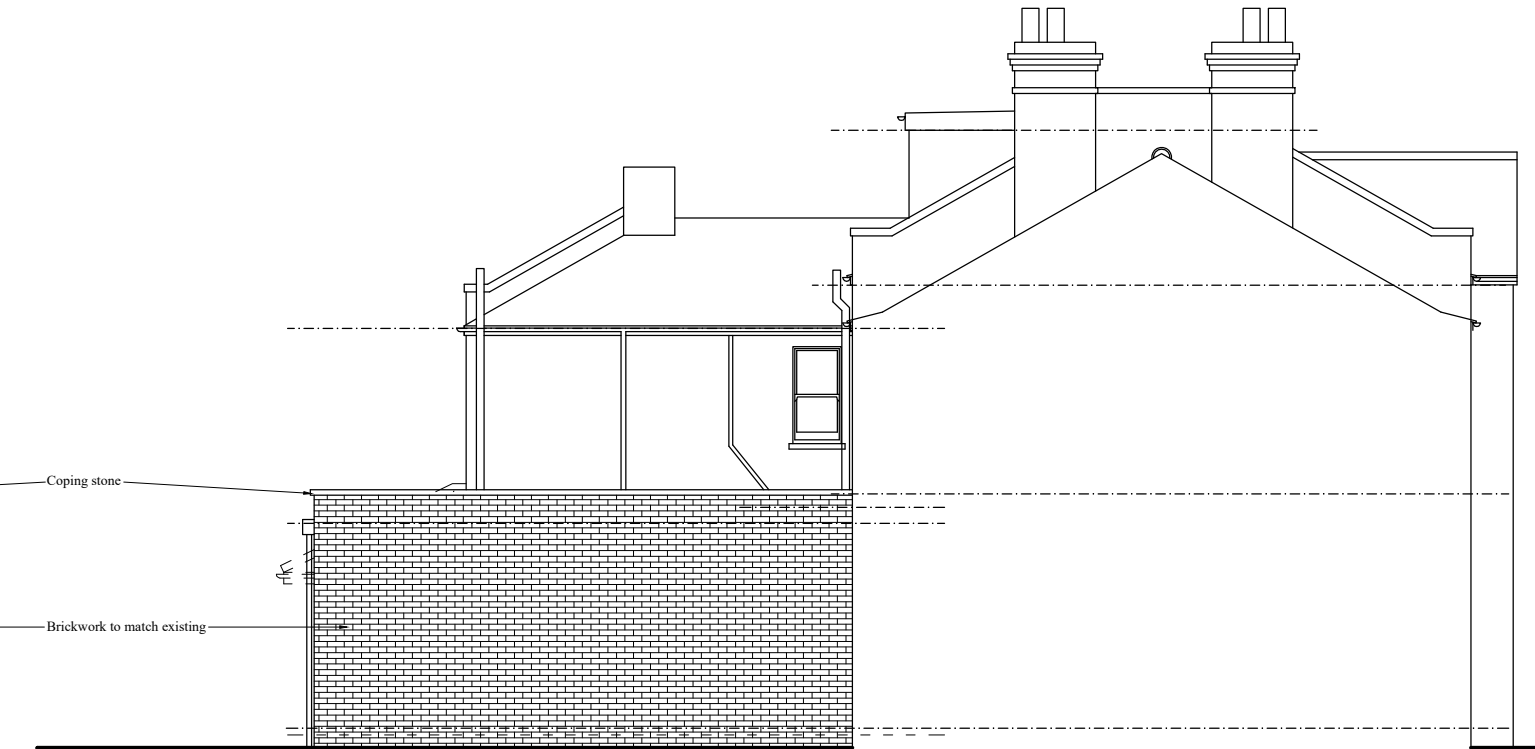

side elevation



Section A-A

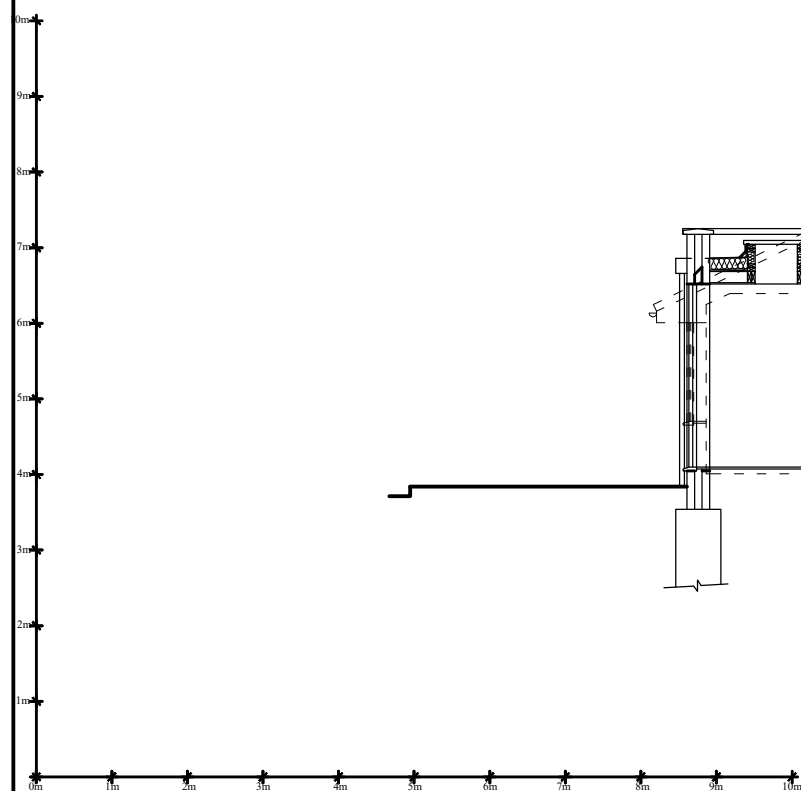

project	
Proposed ground floor rear extension	
site	
75 Claremont Road, Highgate N6 5BZ	
date	scale
December 2022	1:100 @ A3
JOHN PERRIN & SONS Ltd	
BUILDING SURVEYORS & DESIGNERS	
883 Green Lanes, Winchmore Hill, London N21 2QS	
Tel: 0208 364 0334 Email: mail@johnperrinandsons.com	
© John Perrin & Sons Ltd 2017	
All dimensions are to be checked on site.	
drawing number	
3359/4	