
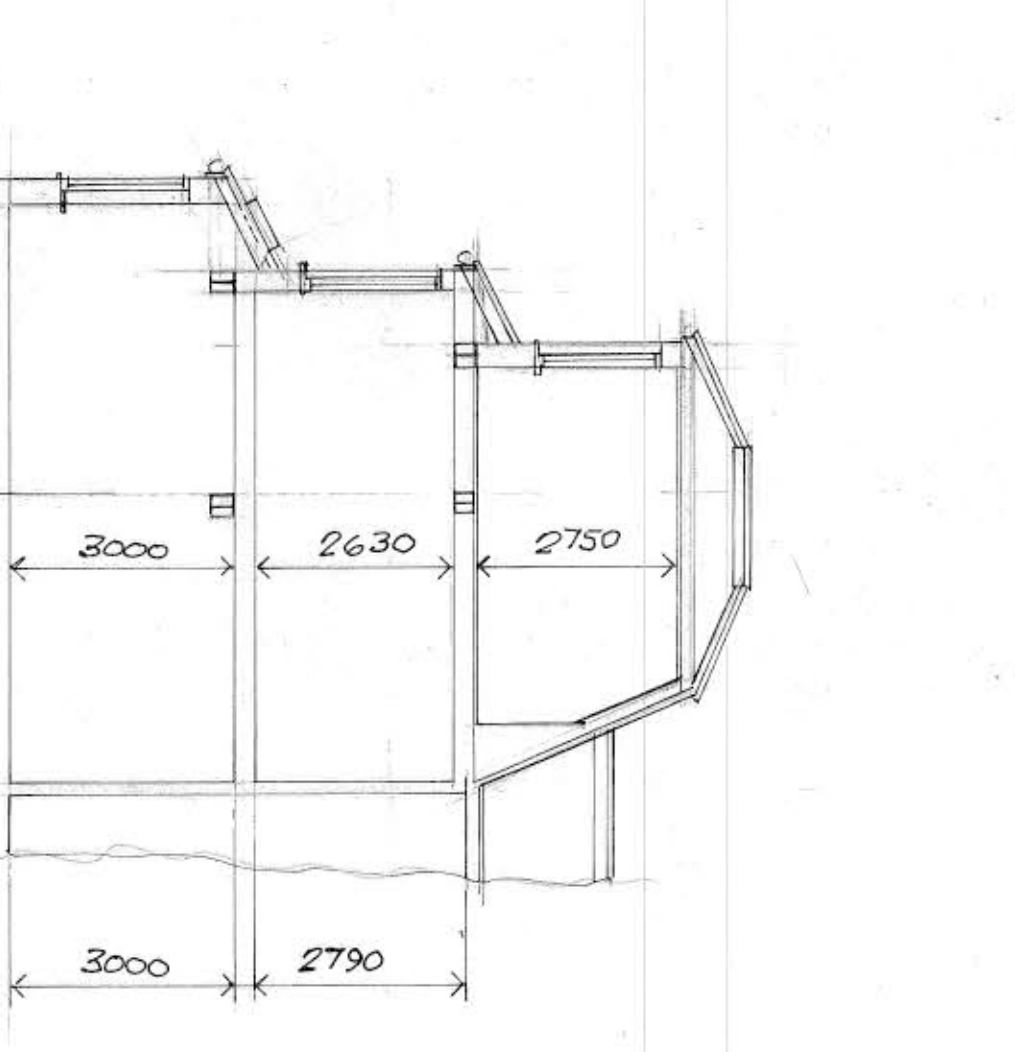
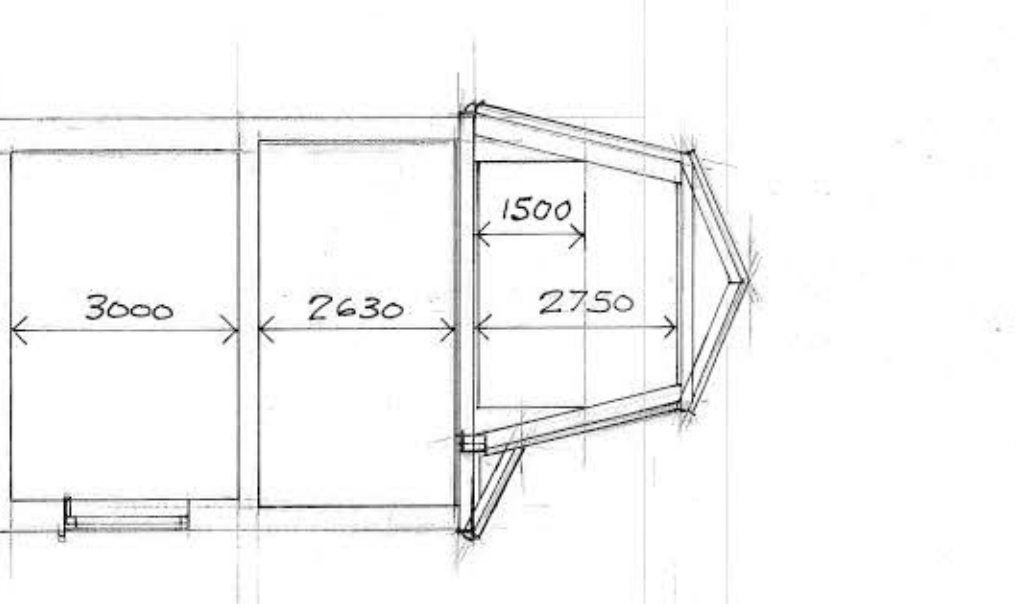
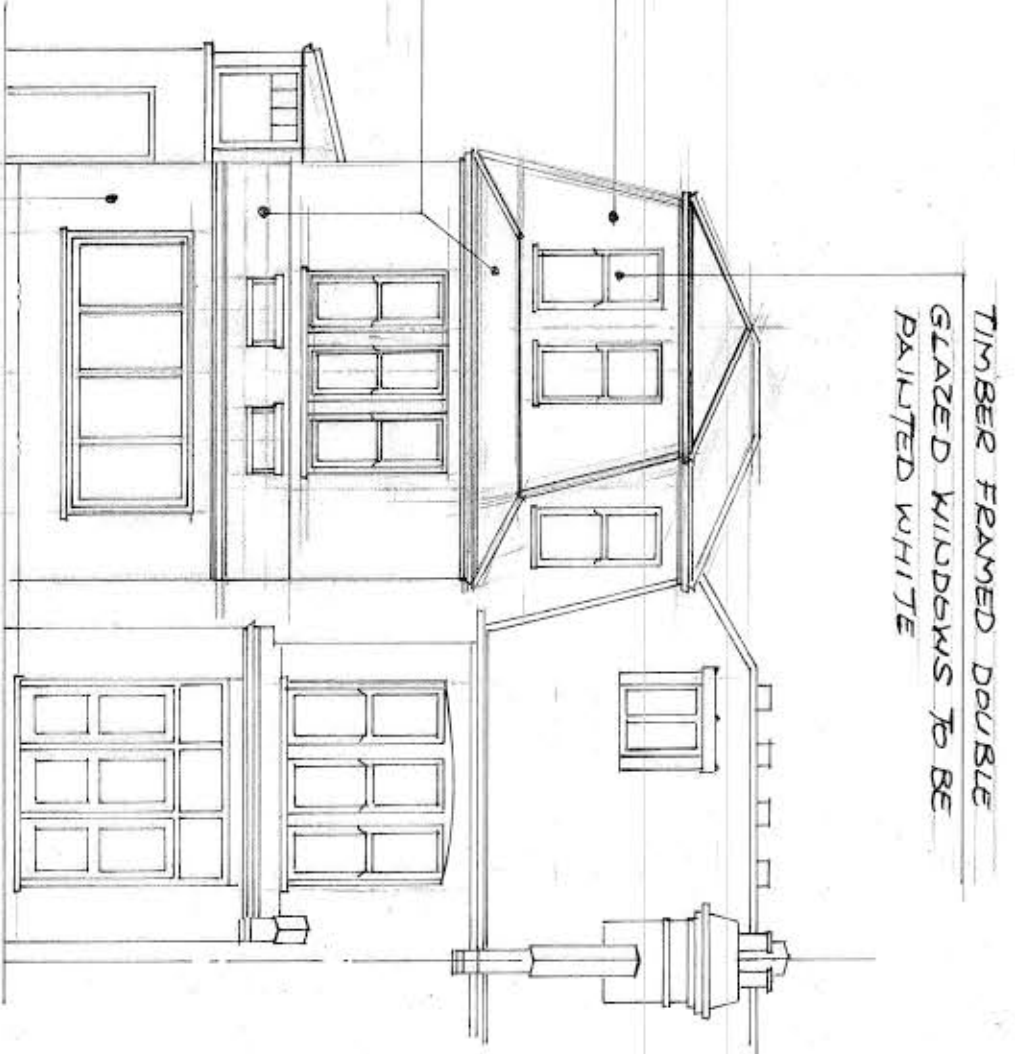
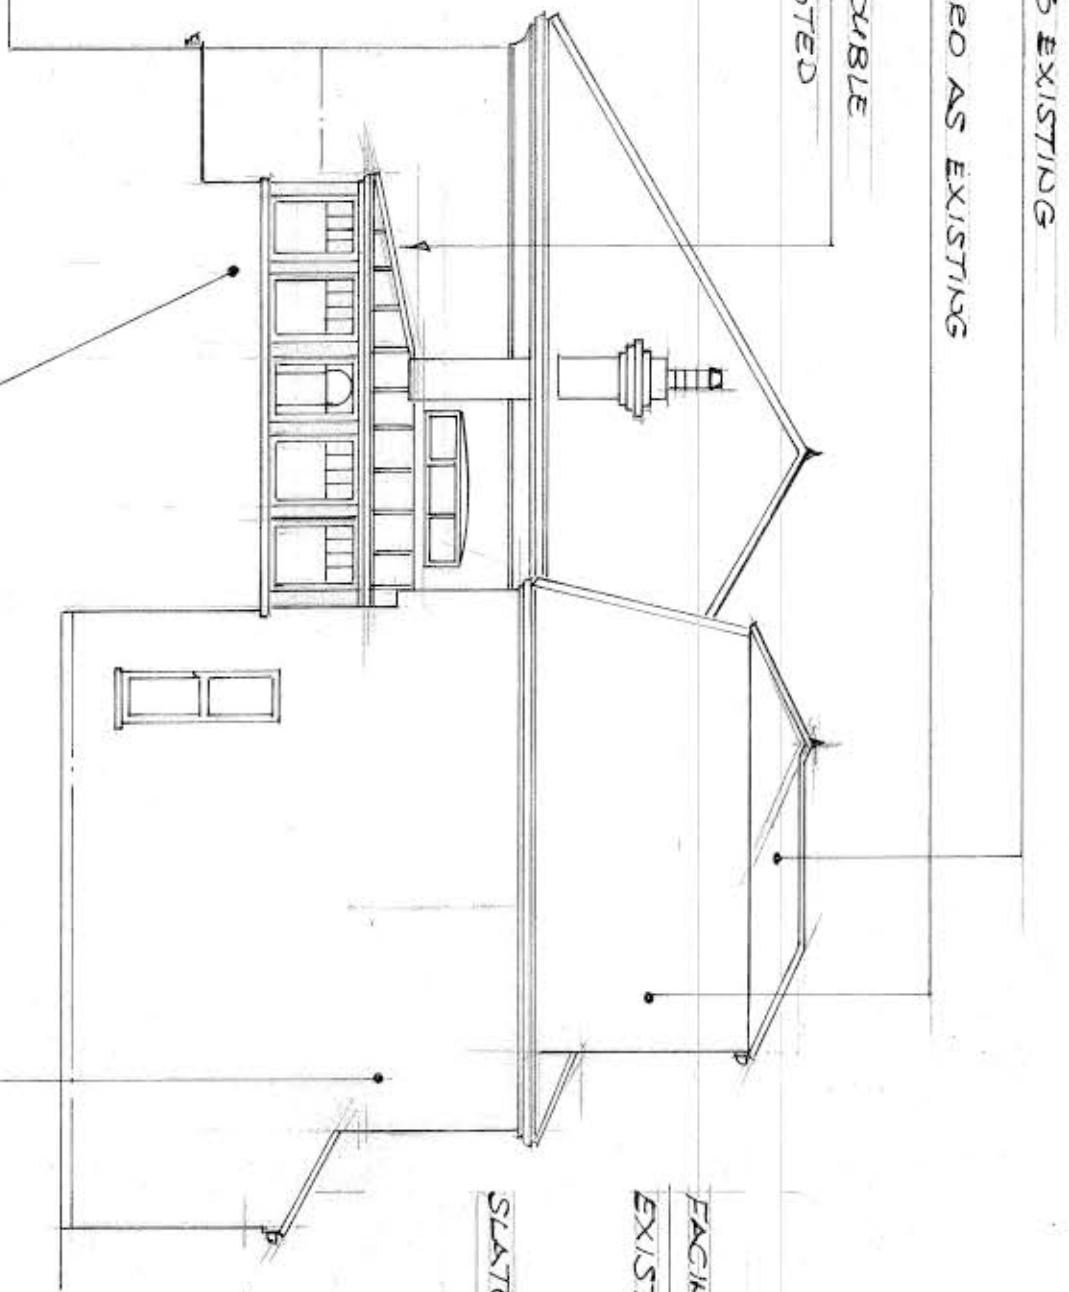


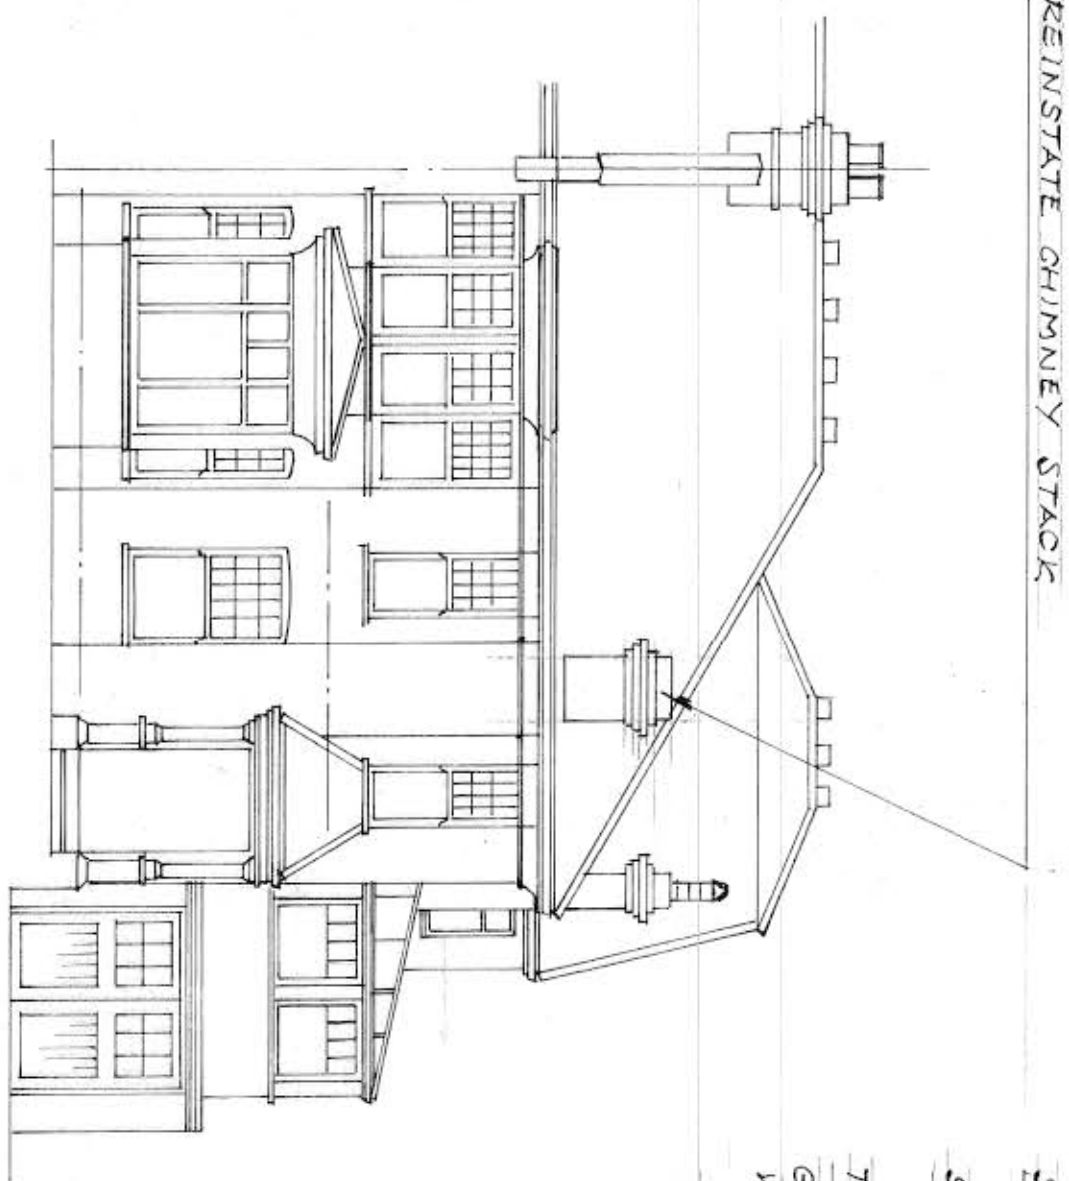

REINSTATE CHIMNEY STACK

SLATE ROOF SIMILAR TO EXISTING

SLATE FINISH TO BALCONY AS EXISTING

TIMBER FRAMED AND DOUBLE
GLAZED ORANGERY PAINTED
WHITE.

TIMBER FRAMED DOUBLE
GLAZED WINDOWS TO BE
PAINTED WHITE

FACING BRICK AS
EXISTING.

SLATE ROOF

FACING BRICK SIMILAR TO
APPEARANCE TO EXISTING

front elevation


side elevation

rear elevation

section 1-1

section 2-2

elevations and sections - 1:100 at B1

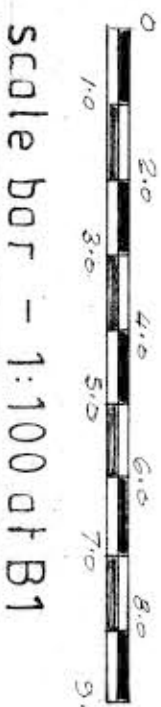


scale bar - 1:100 at B1

floor plans - 1:50 at B1




scale bar - 1:50 at B1

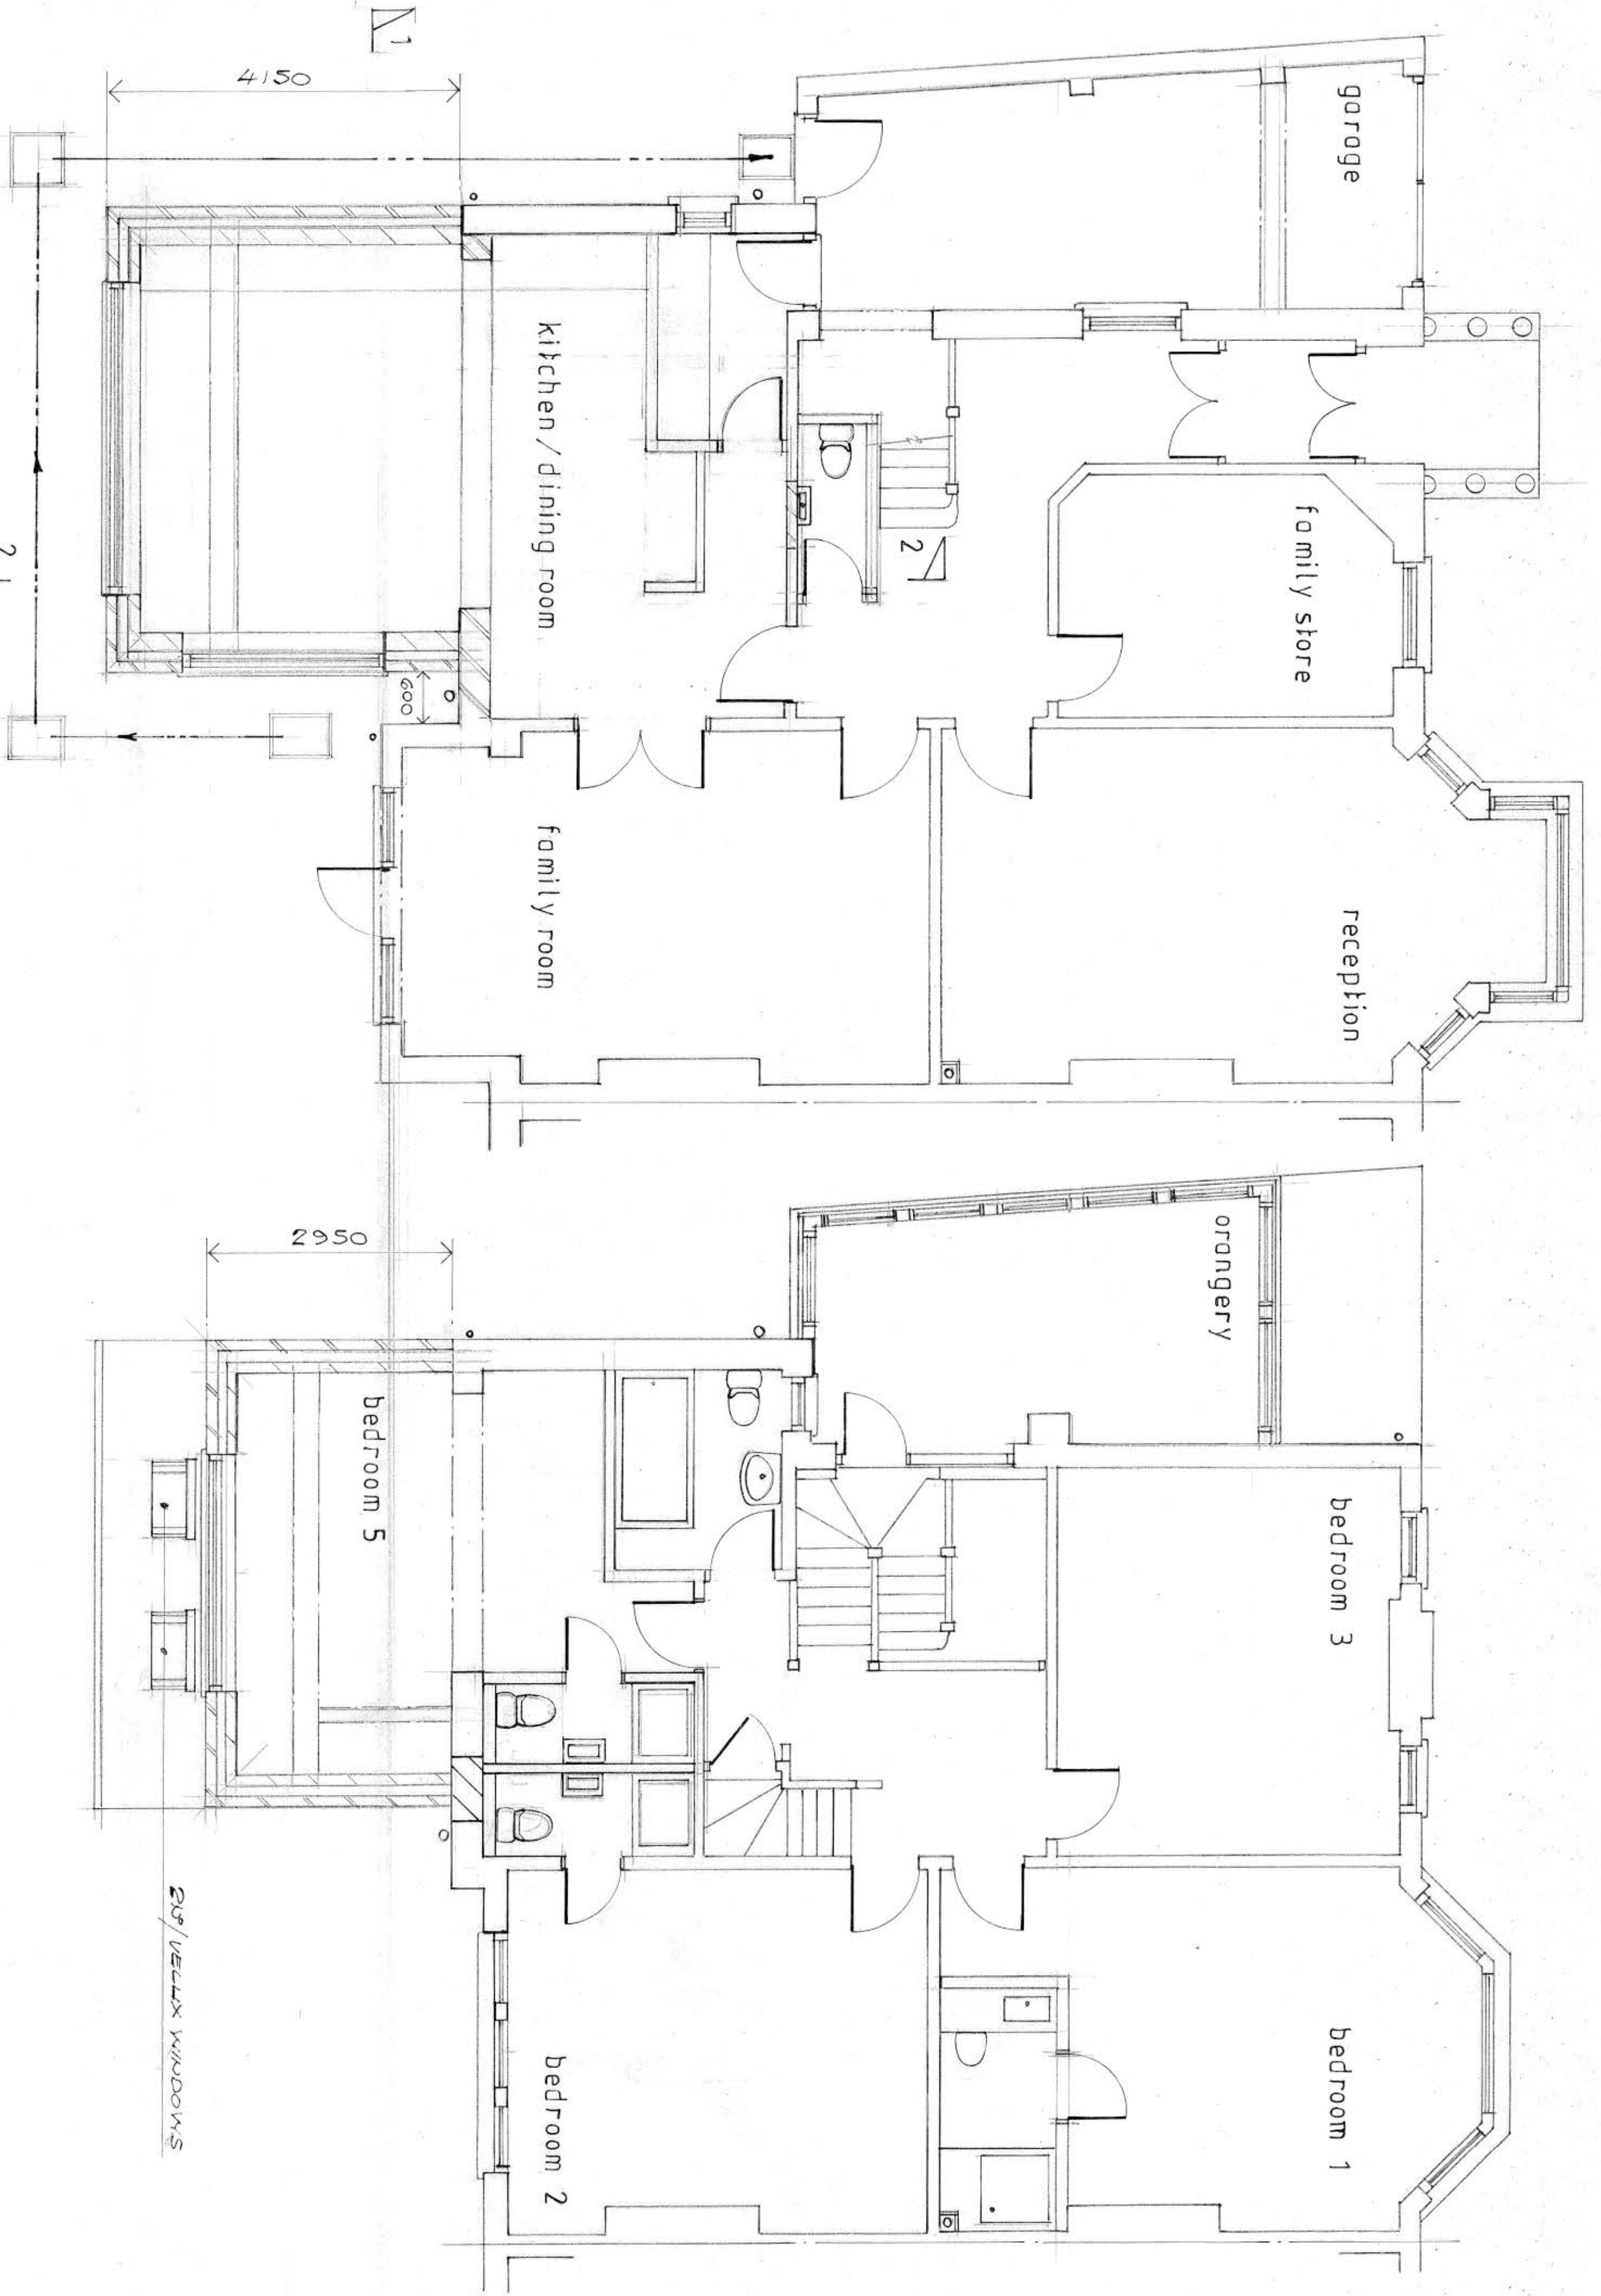


ground floor plan

first floor plan

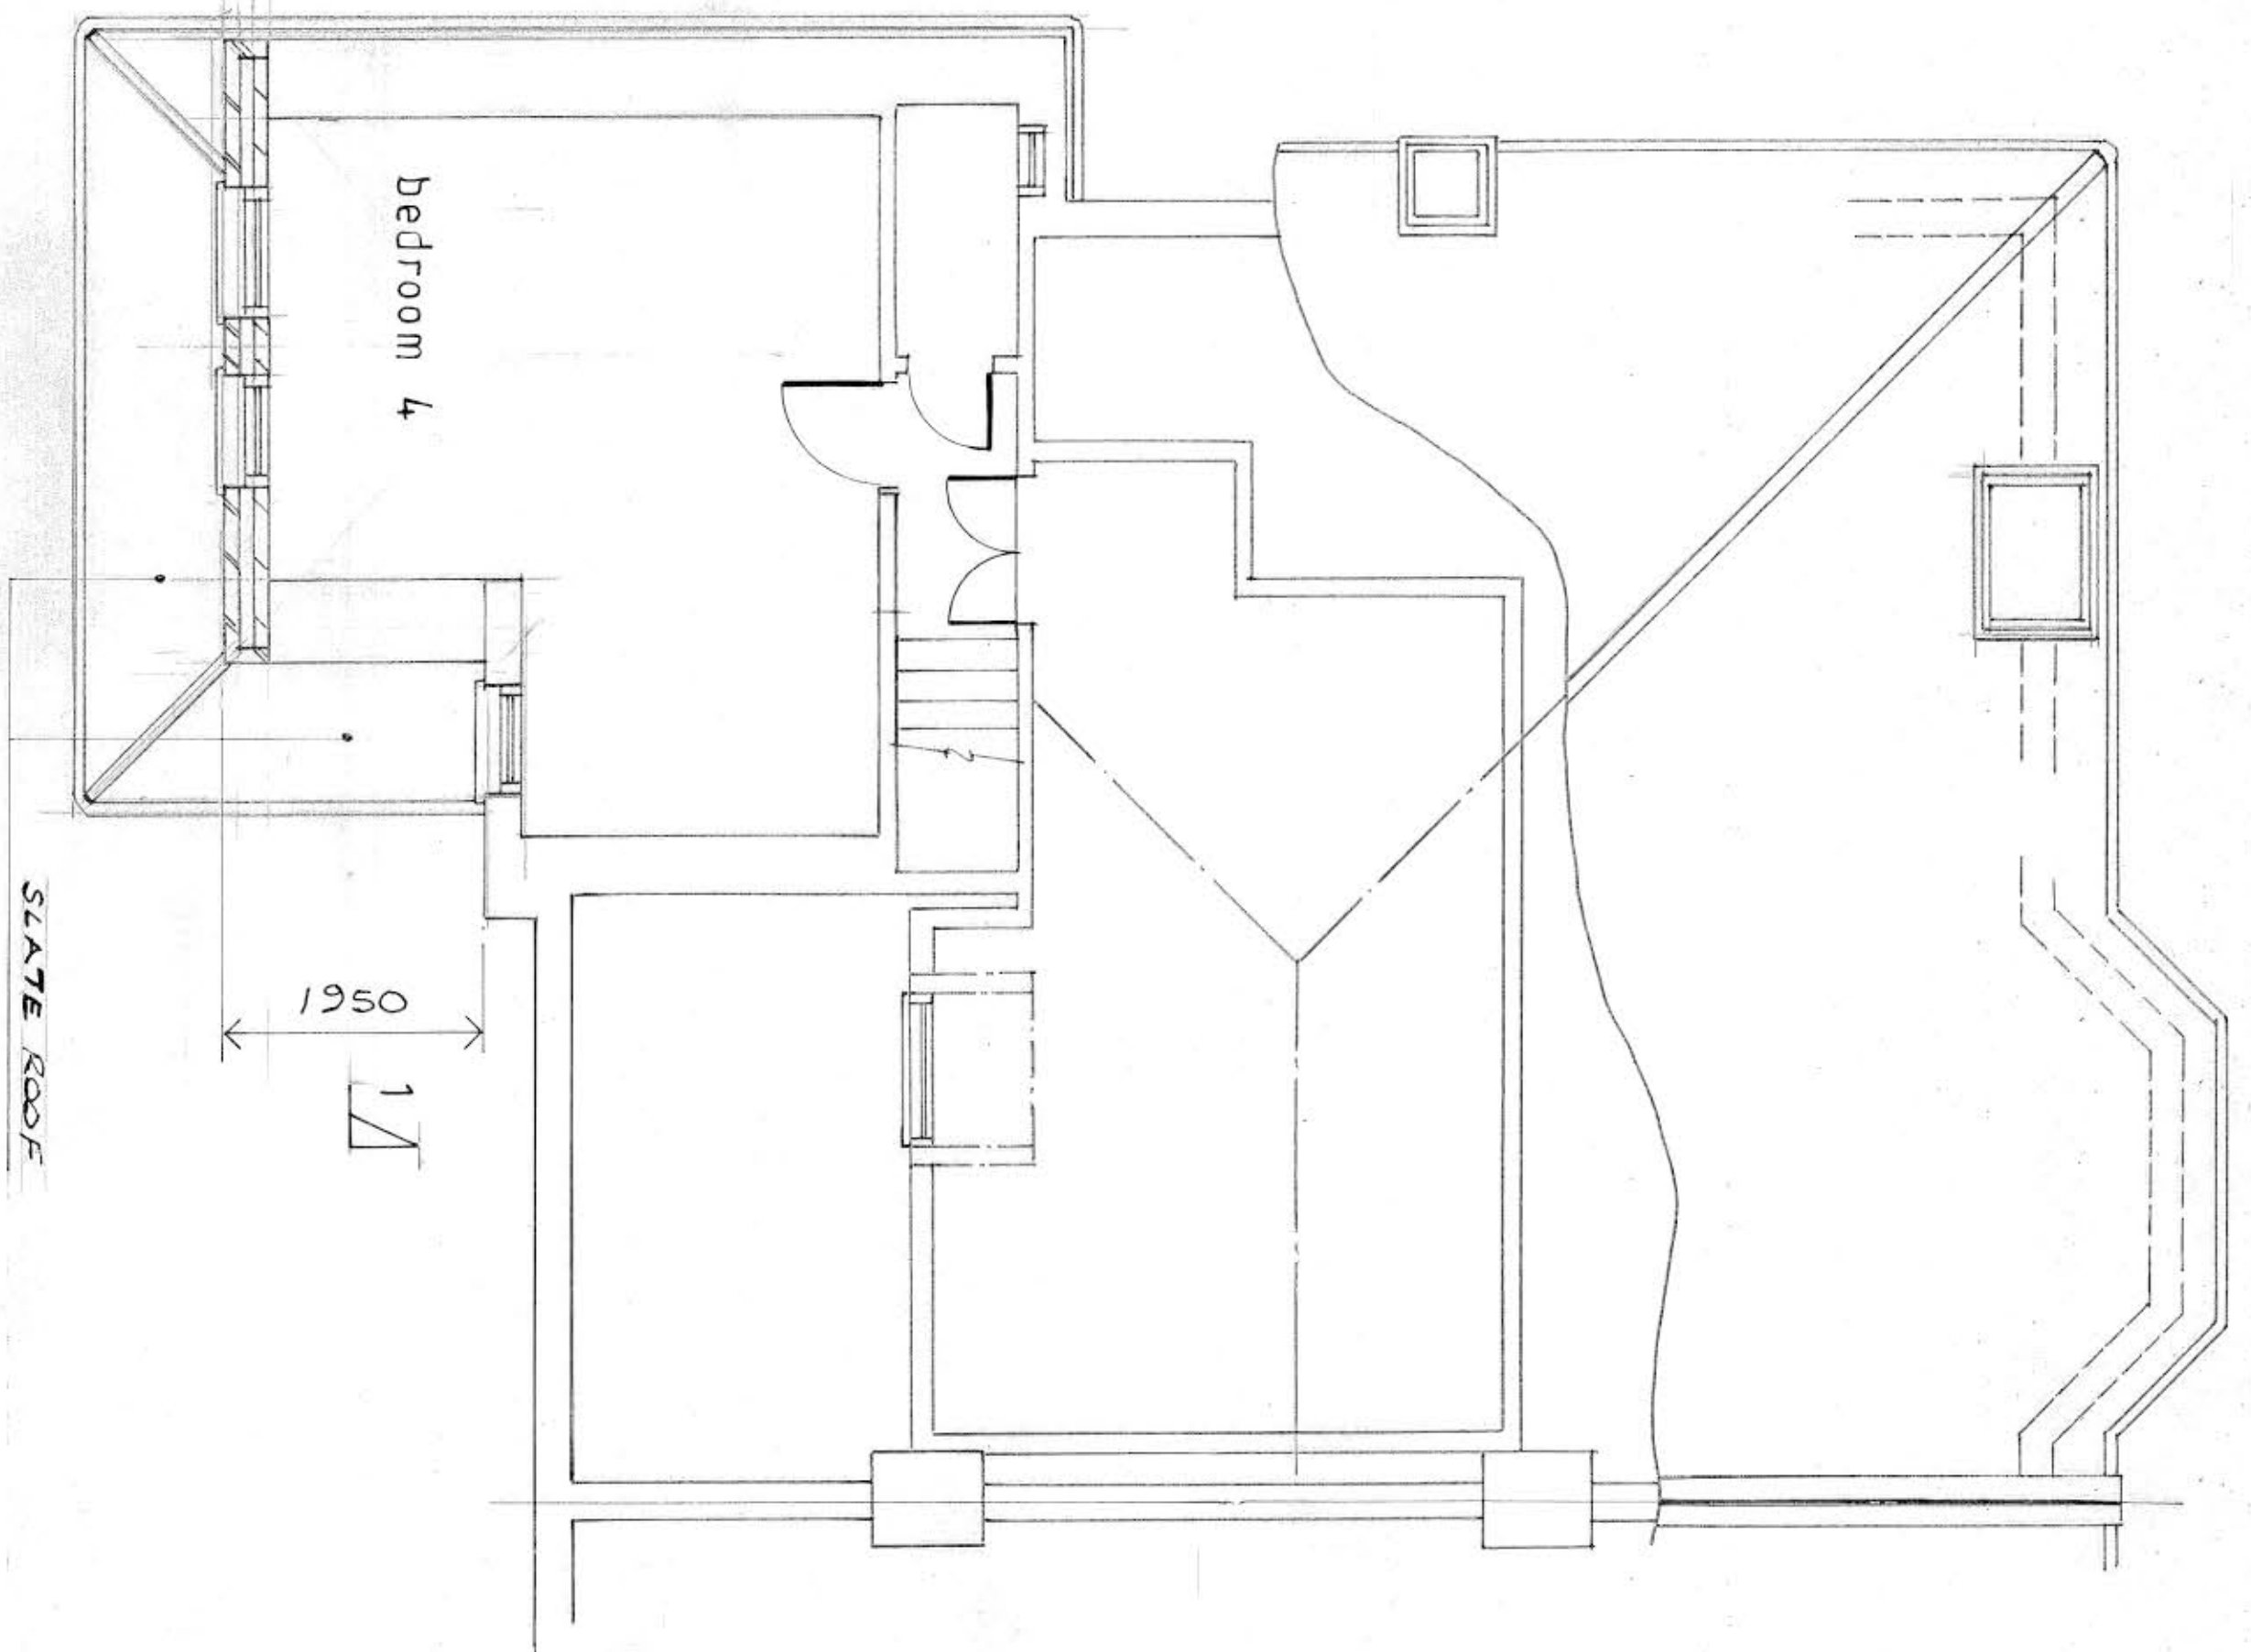

second floor plan

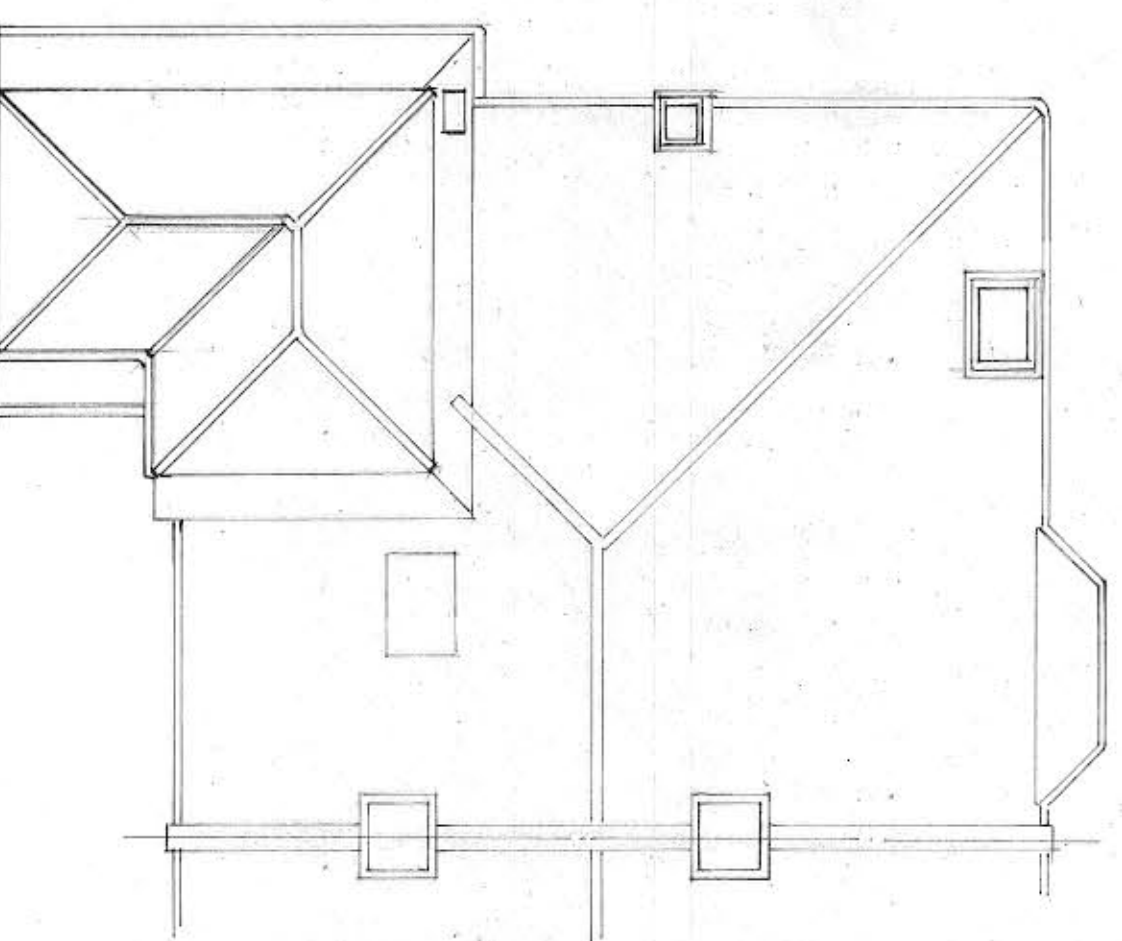

roof plan - 1:100 at B1

FOR LOWER ROOF PLANS SEE ROOF PLANS

Rev	Date	Description
A	1/12/23	SITE DETAILS CHANGED
Rev	Date	Description
PREMIER LOFTS		
Unit 10, Beaumont Gate, Stanley Hill, Radlett, WD7 7AR		
Office - 01923 859 522 Mobile - 07831 371948		

Site

MS. A. SAVVA
23 ELMS AVENUE, LONDON N10 2TN

Project

THREE STOREY REAR EXTENSION AND
ENLARGEMENT OF SIDE ORANGERY.

Drawing

PLANS, ELEVATIONS AND DETAILS
AS PROPOSED

Drawn

J. A. Date Nov 2022 Scale 1:50 & 1:100 @ B1

Drawing no. 2023-04 Revision A