

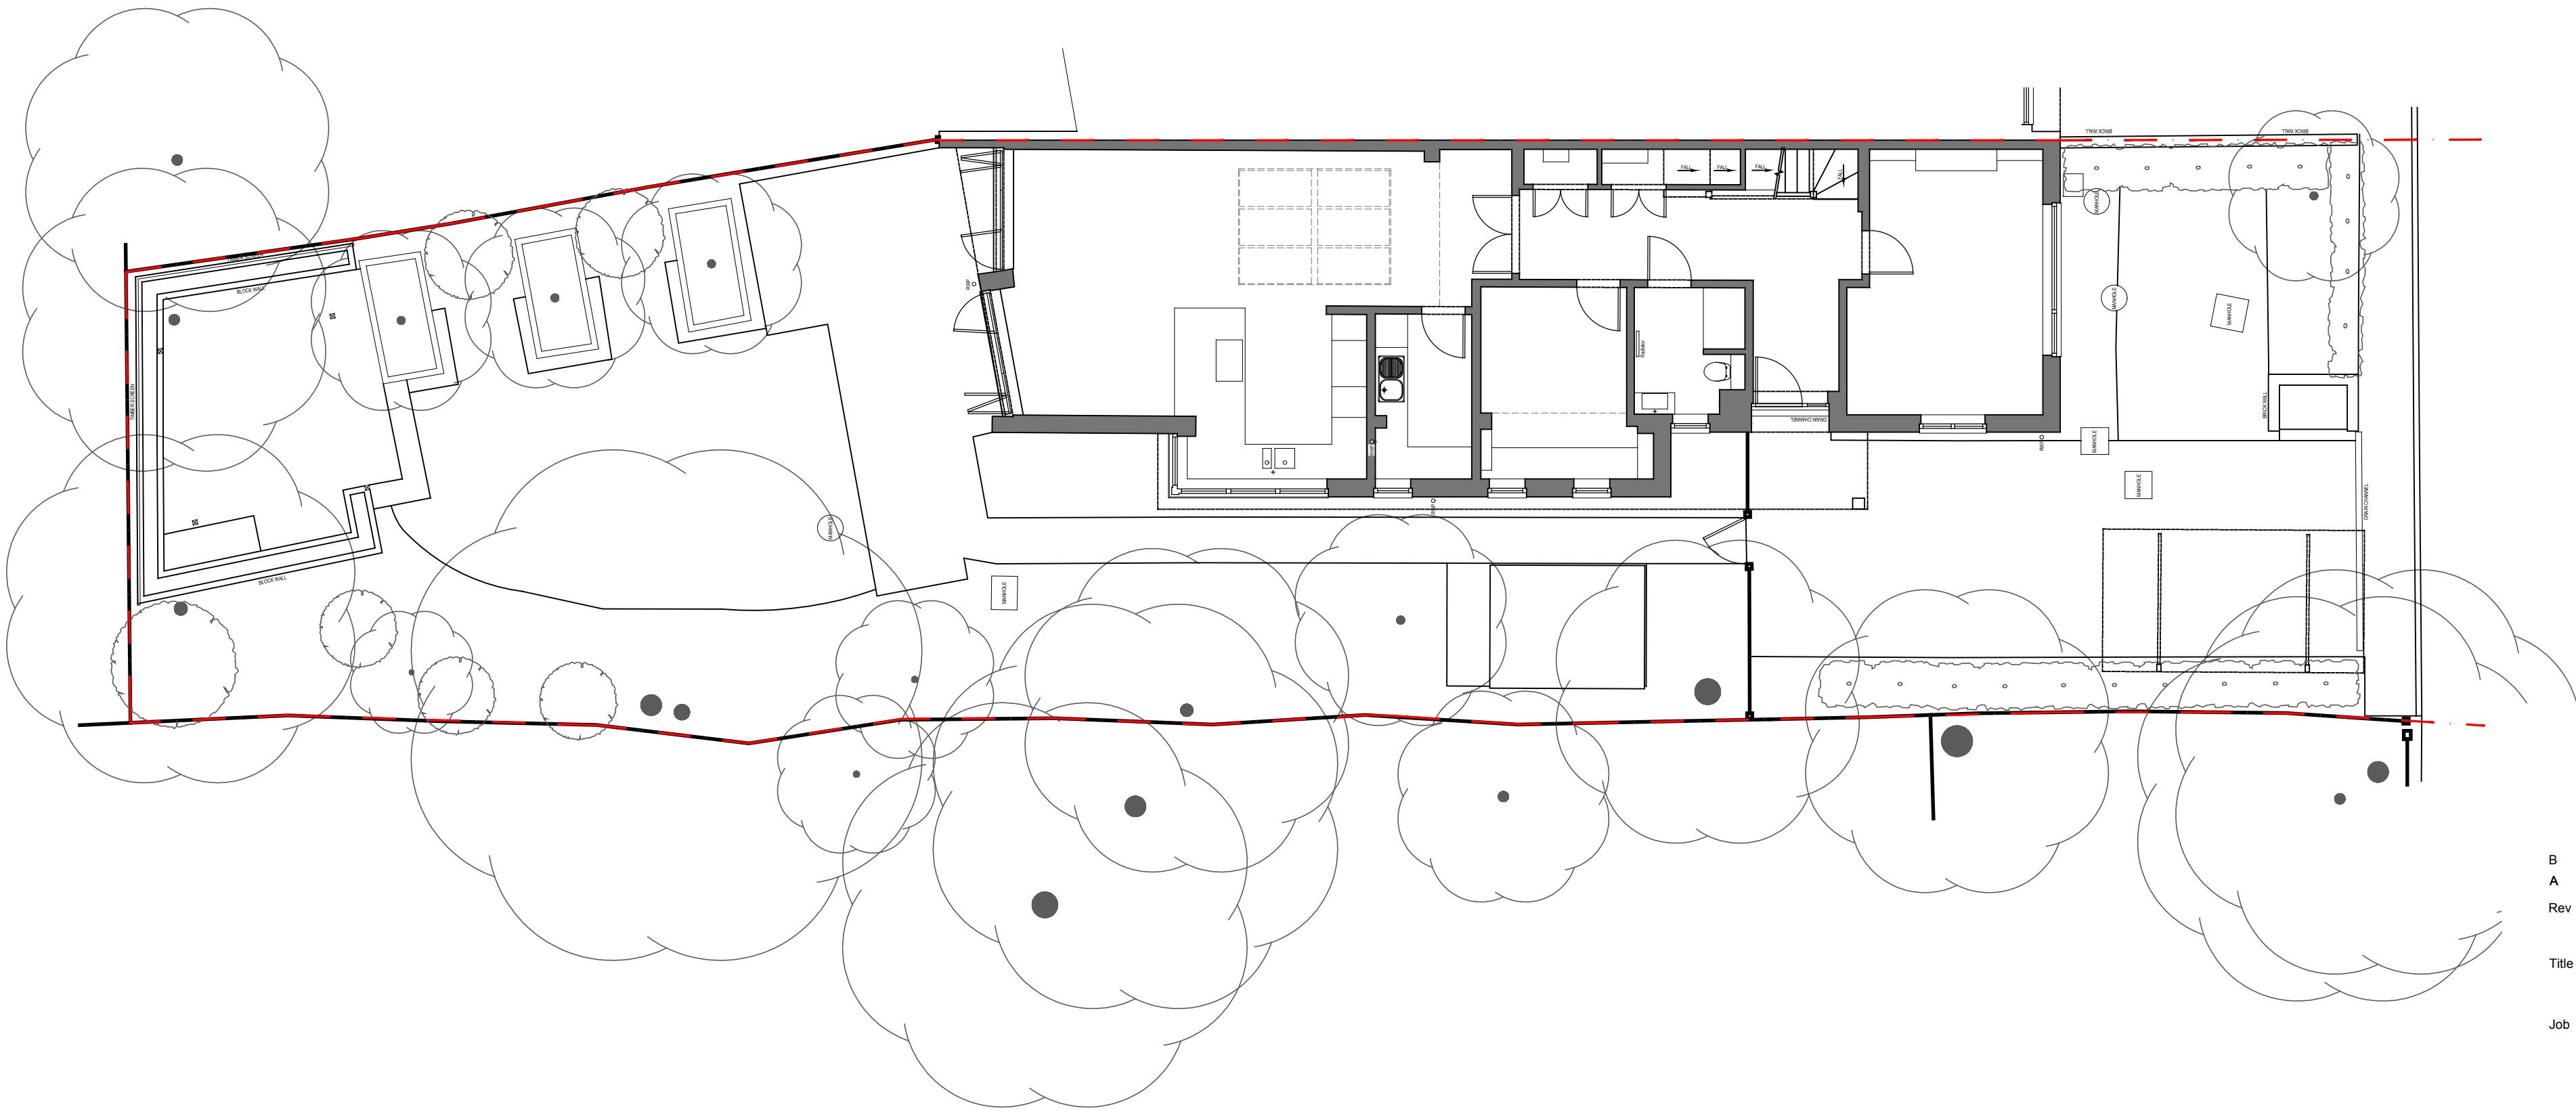


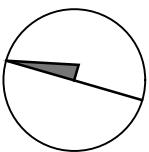

B	13-03-23	ISSUE FOR PLANNING
A	09-03-23	Issue for clients comments
Rev	Date	Description
Title		
EXISTING SITE PLAN		
Job		
SAMANTHA THOMPSON 7 PARHAM WAY MUSWELL HILL N10		
Scale		
1:100 @ A2		
Date		
JAN 23		
Drm		
AS		
Chk		
-		


Dwg No	1062 / 110
Rev	B
©	

EXISTING SITE PLAN

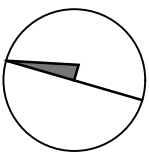

PLANNING

Notes:
Do not scale from this drawing
All dimensions to be checked on site

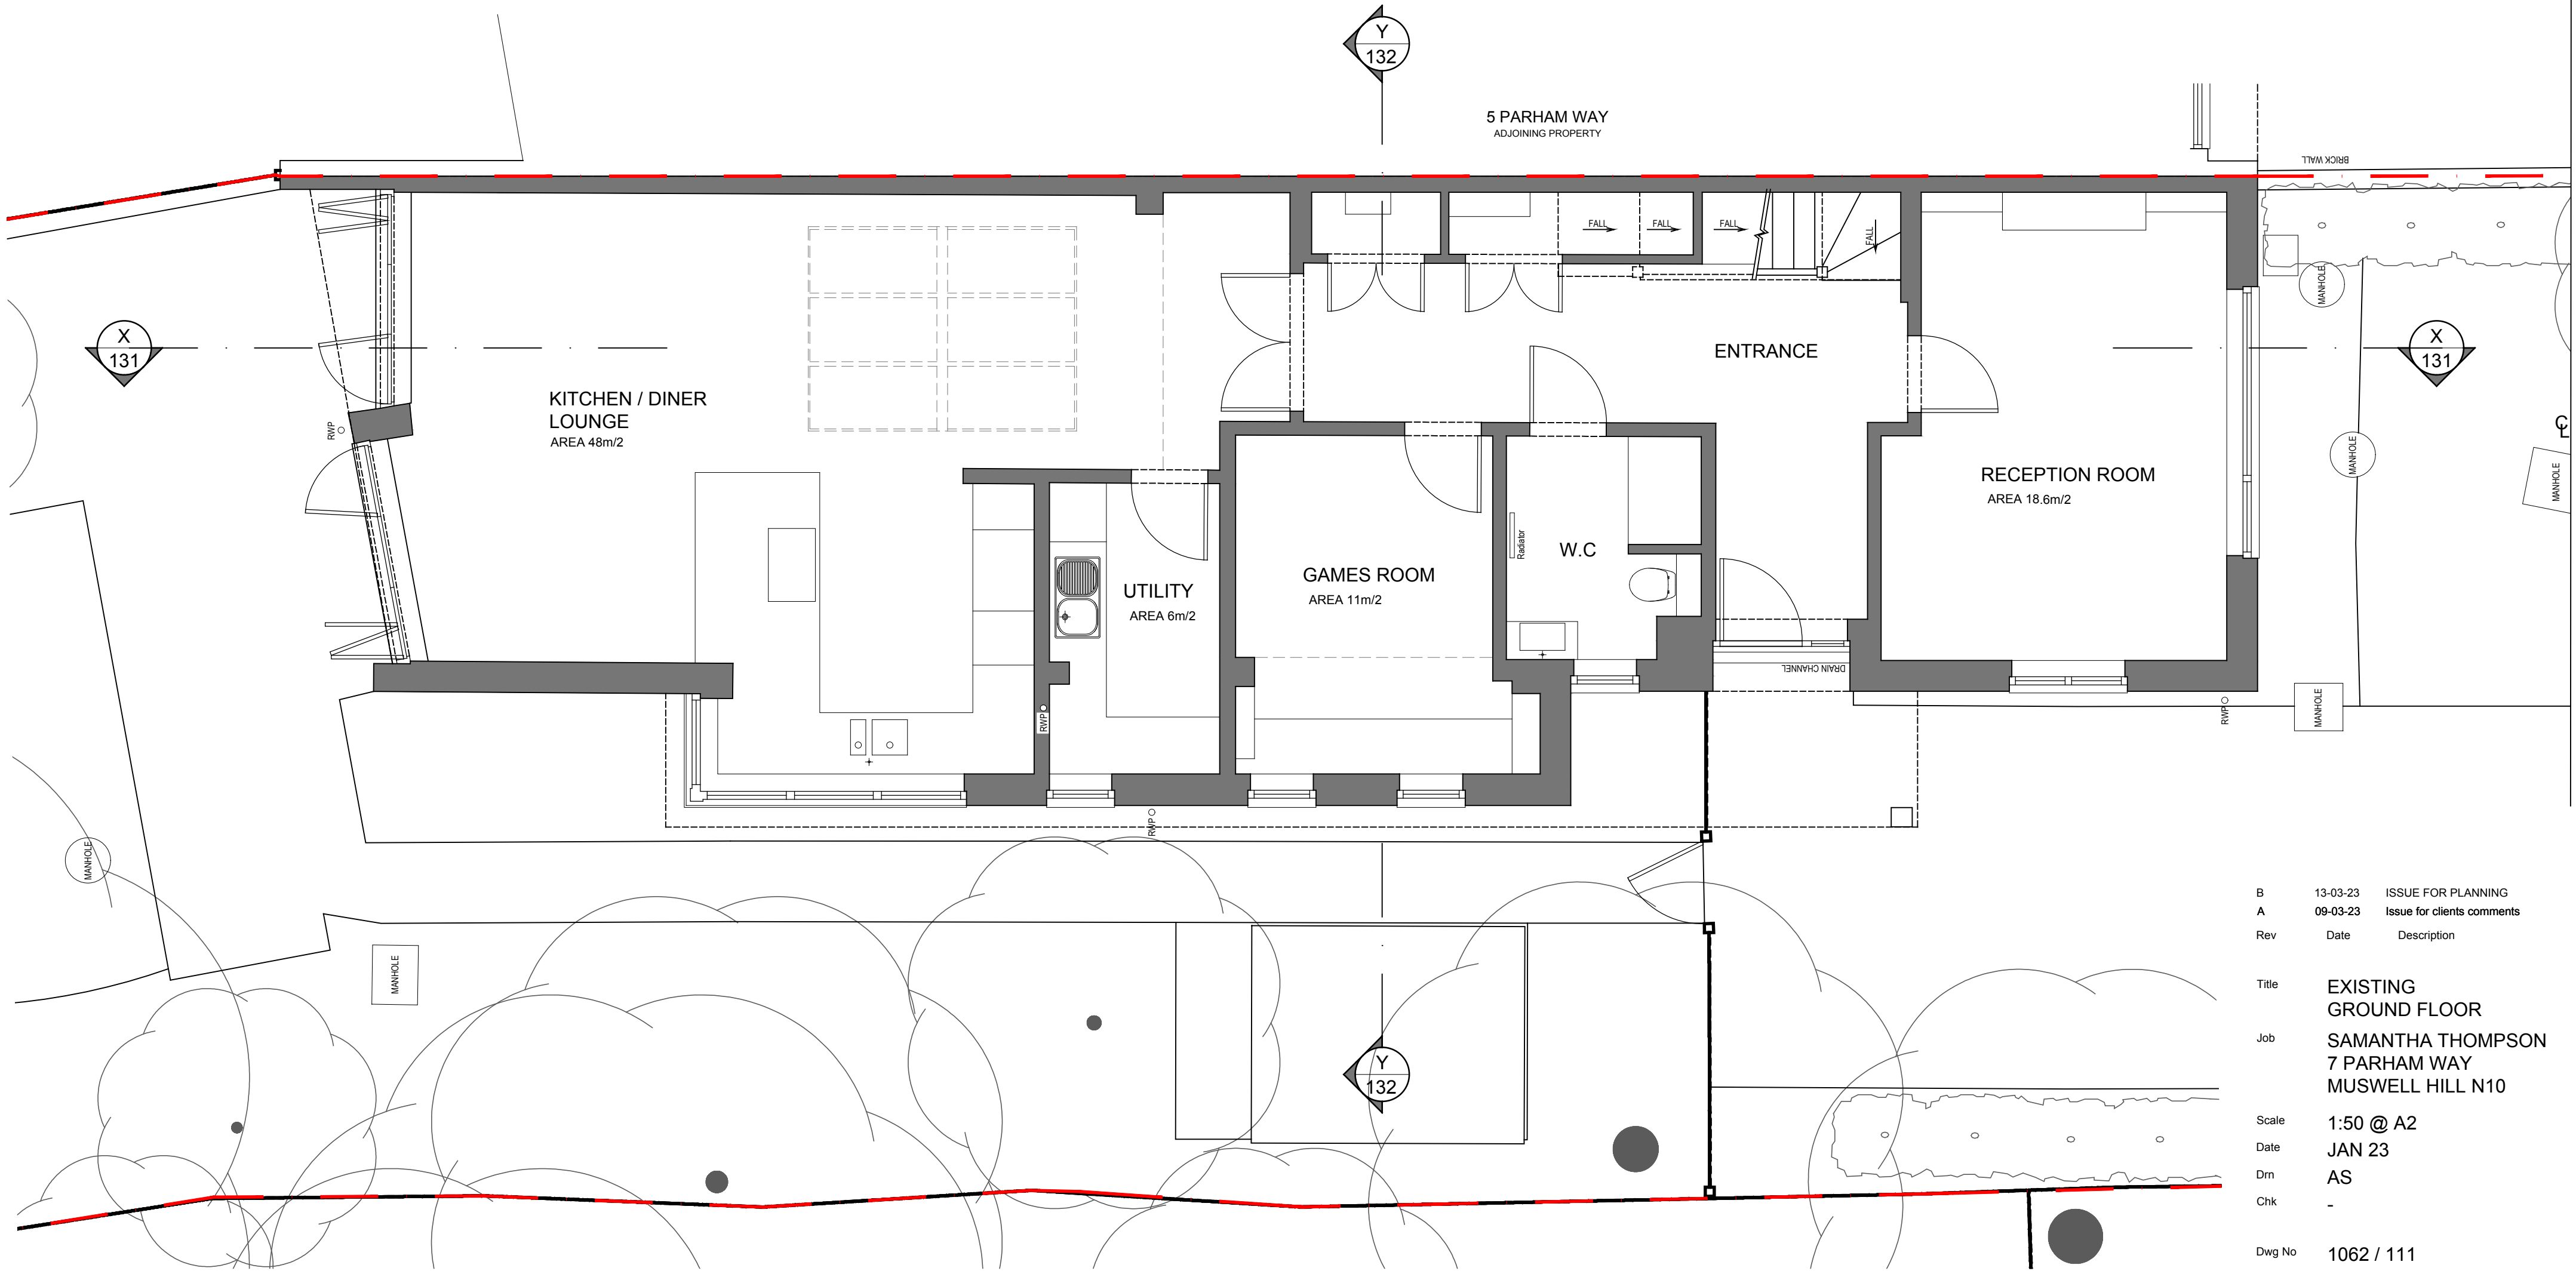

B	13-03-23	ISSUE FOR PLANNING
A	09-03-23	Issue for clients comments
Rev	Date	Description

Title
EXISTING
GROUND FLOOR
Job
SAMANTHA THOMPSON
7 PARHAM WAY
MUSWELL HILL N10

Scale
1:50 @ A2
Date
JAN 23
Drm
AS
Chk
-


Dwg No
1062 / 111
Rev
B

AS
DESIGN
Architectural Designers

2 carysfort road n8 8rb
t 07855686577 / 02083479971
info@asdesignuk.com www.asdesignuk.com


EXISTING GROUND FLOOR PLAN

SCALE 0 1m 2m 3m 4m 5m

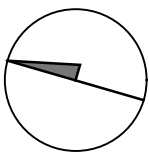

PLANNING

Notes:
Do not scale from this drawing
All dimensions to be checked on site

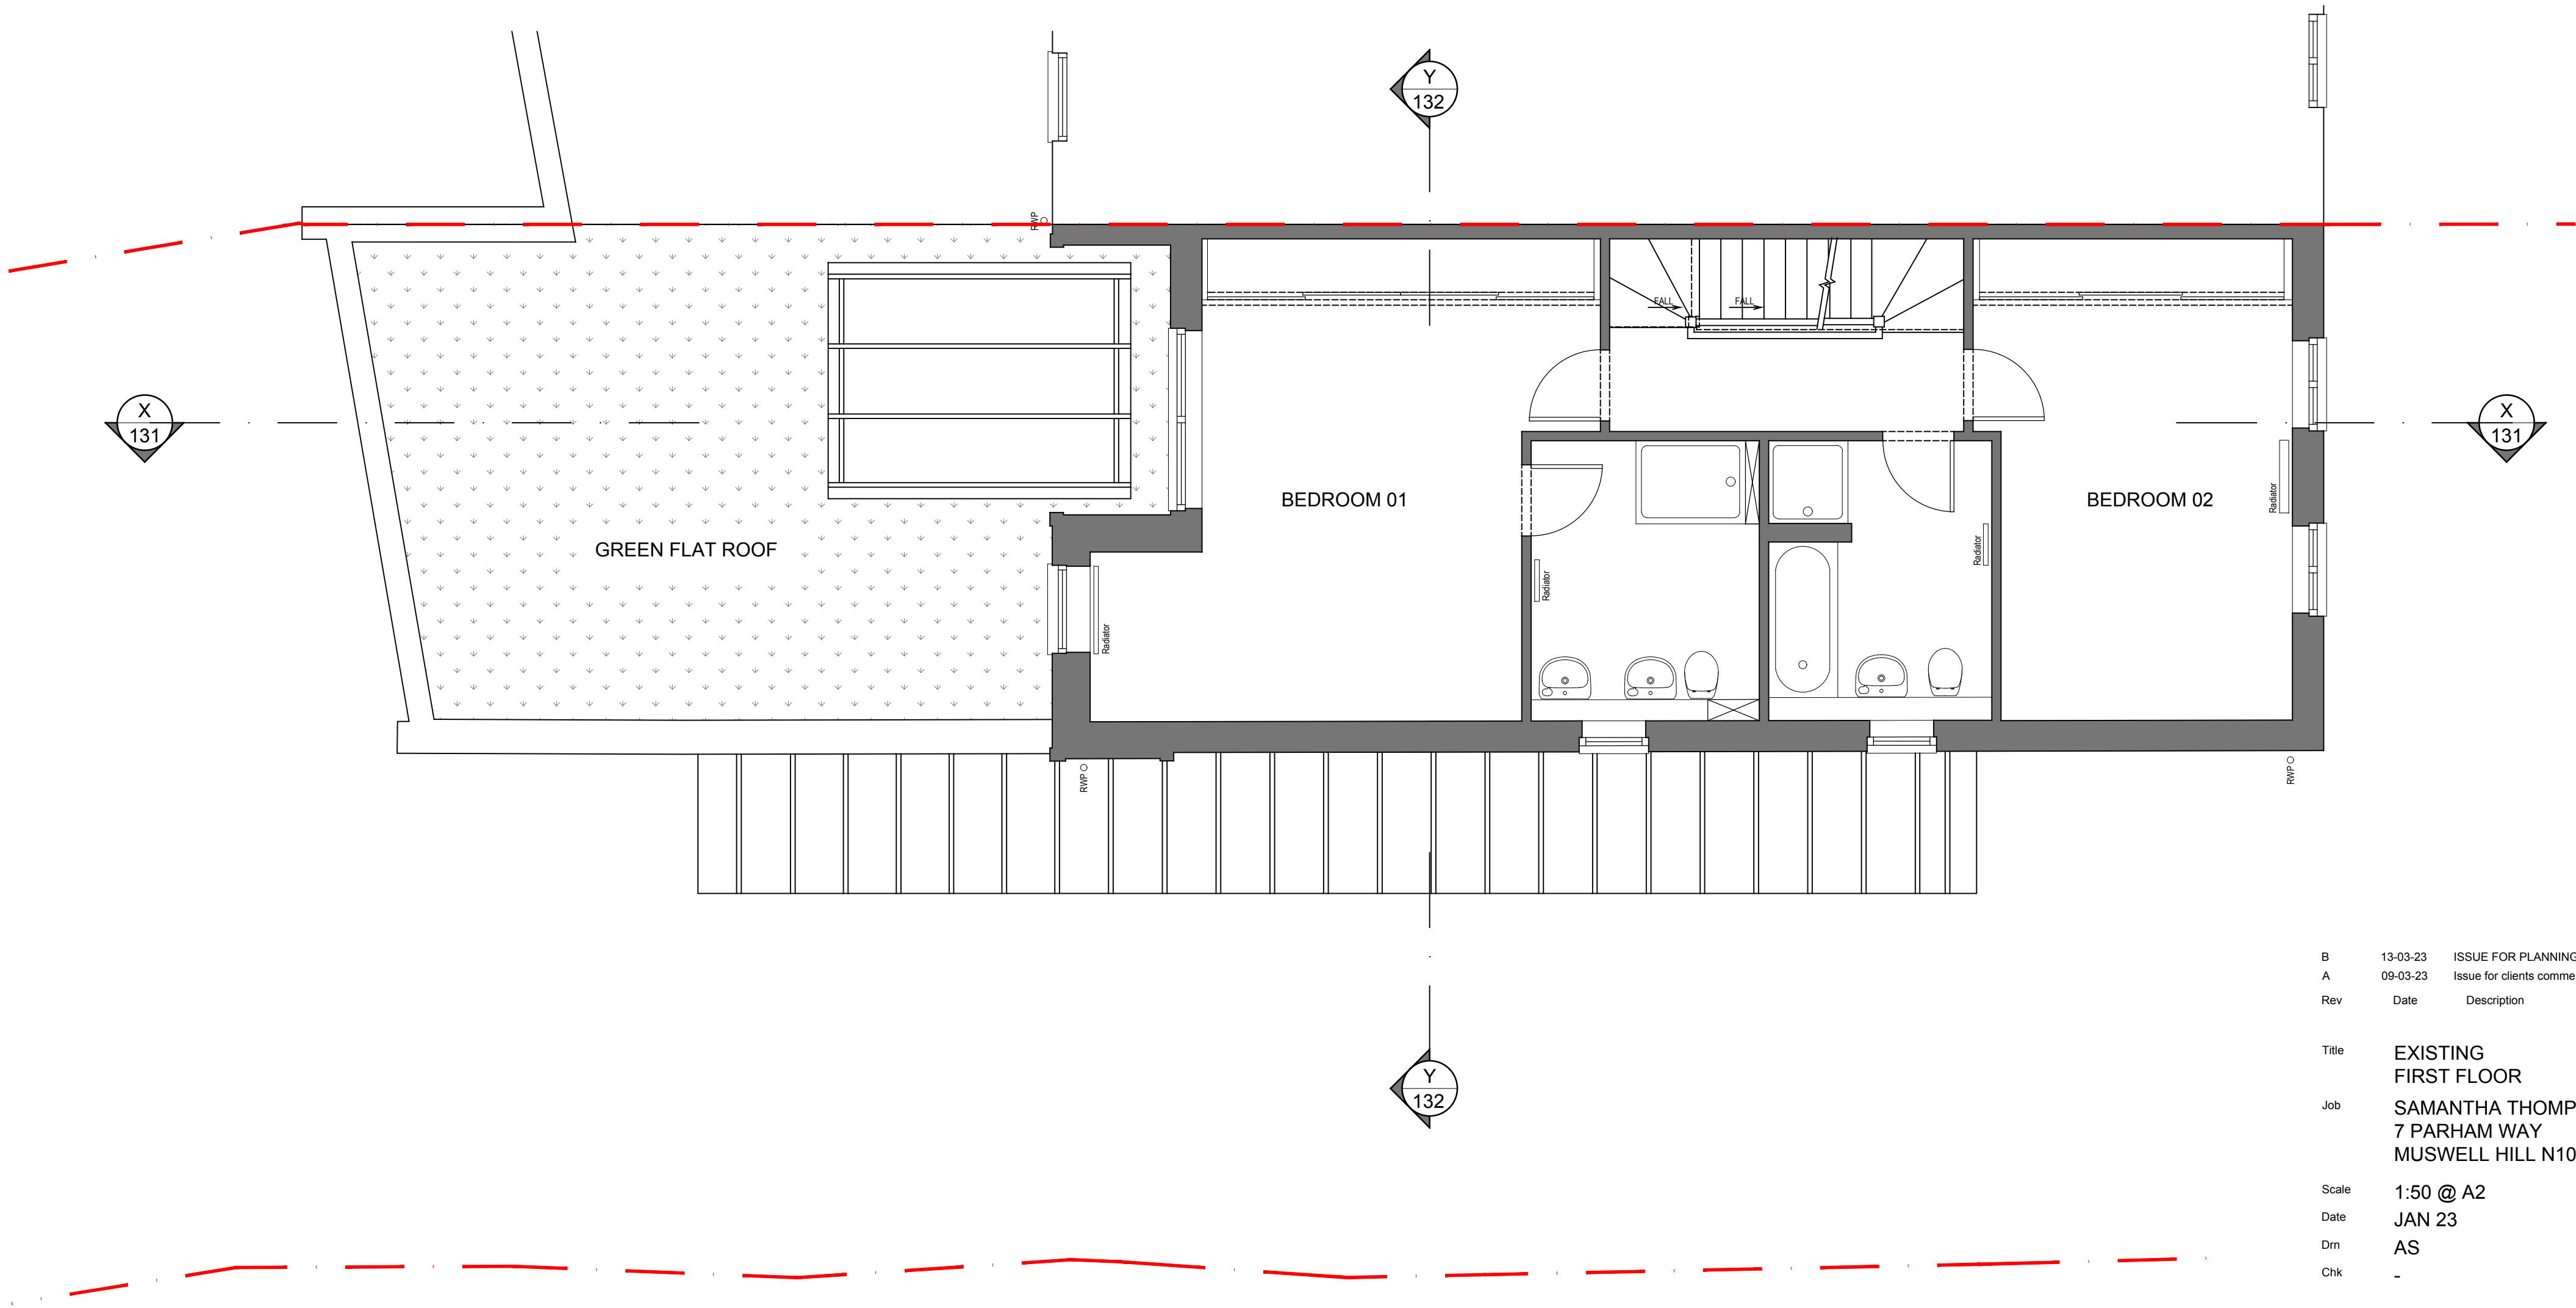

B	13-03-23	ISSUE FOR PLANNING
A	09-03-23	Issue for clients comments
Rev	Date	Description

Title
EXISTING
FIRST FLOOR

Job
SAMANTHA THOMPSON
7 PARHAM WAY
MUSWELL HILL N10

Scale
1:50 @ A2

Date
JAN 23

Dm
AS

Chk
-

Dwg No
1062 / 112


Rev
B


©

AS DESIGN
Architectural Designers

2 carysfort road n8 8rb
t 07855686577 / 02083479971
info@asdesignuk.com www.asdesignuk.com


EXISTING FIRST FLOOR PLAN

 

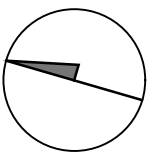

PLANNING


Notes:
Do not scale from this drawing
All dimensions to be checked on site

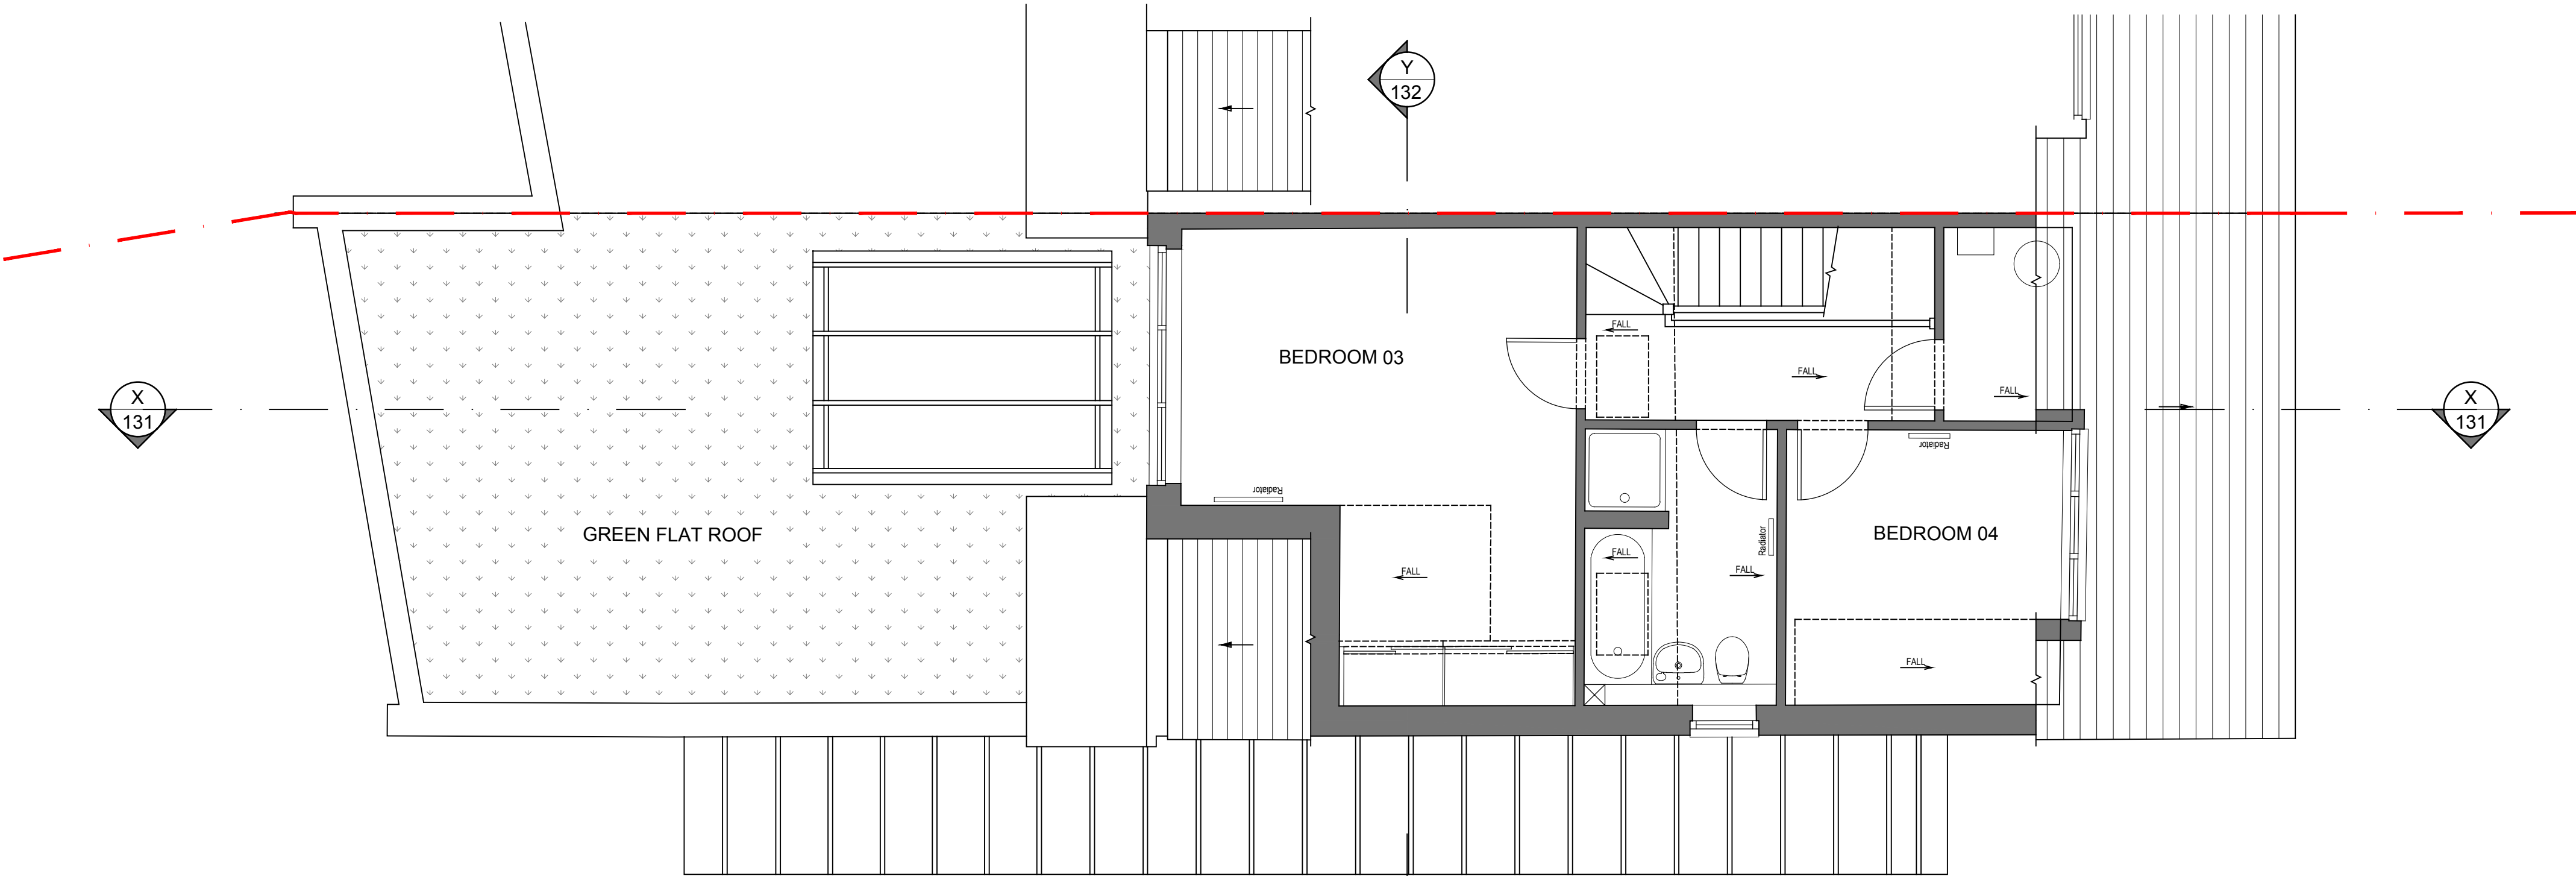


B	13-03-23	ISSUE FOR PLANNING
A	09-03-23	Issue for clients comments
Rev	Date	Description
Title		
EXISTING SECOND FLOOR		
Job		
SAMANTHA THOMPSON 7 PARHAM WAY MUSWELL HILL N10		
Scale		
1:50 @ A2		
Date		
JAN 23		
Drm		
AS		
Chk		
-		
Dwg No		
1062 / 113		
Rev		
B		
©		

AS DESIGN
Architectural Designers
2 carysfort road n8 8rb
t 07855686577 / 02083479971
info@asdesignuk.com www.asdesignuk.com


EXISTING SECOND FLOOR PLAN

 

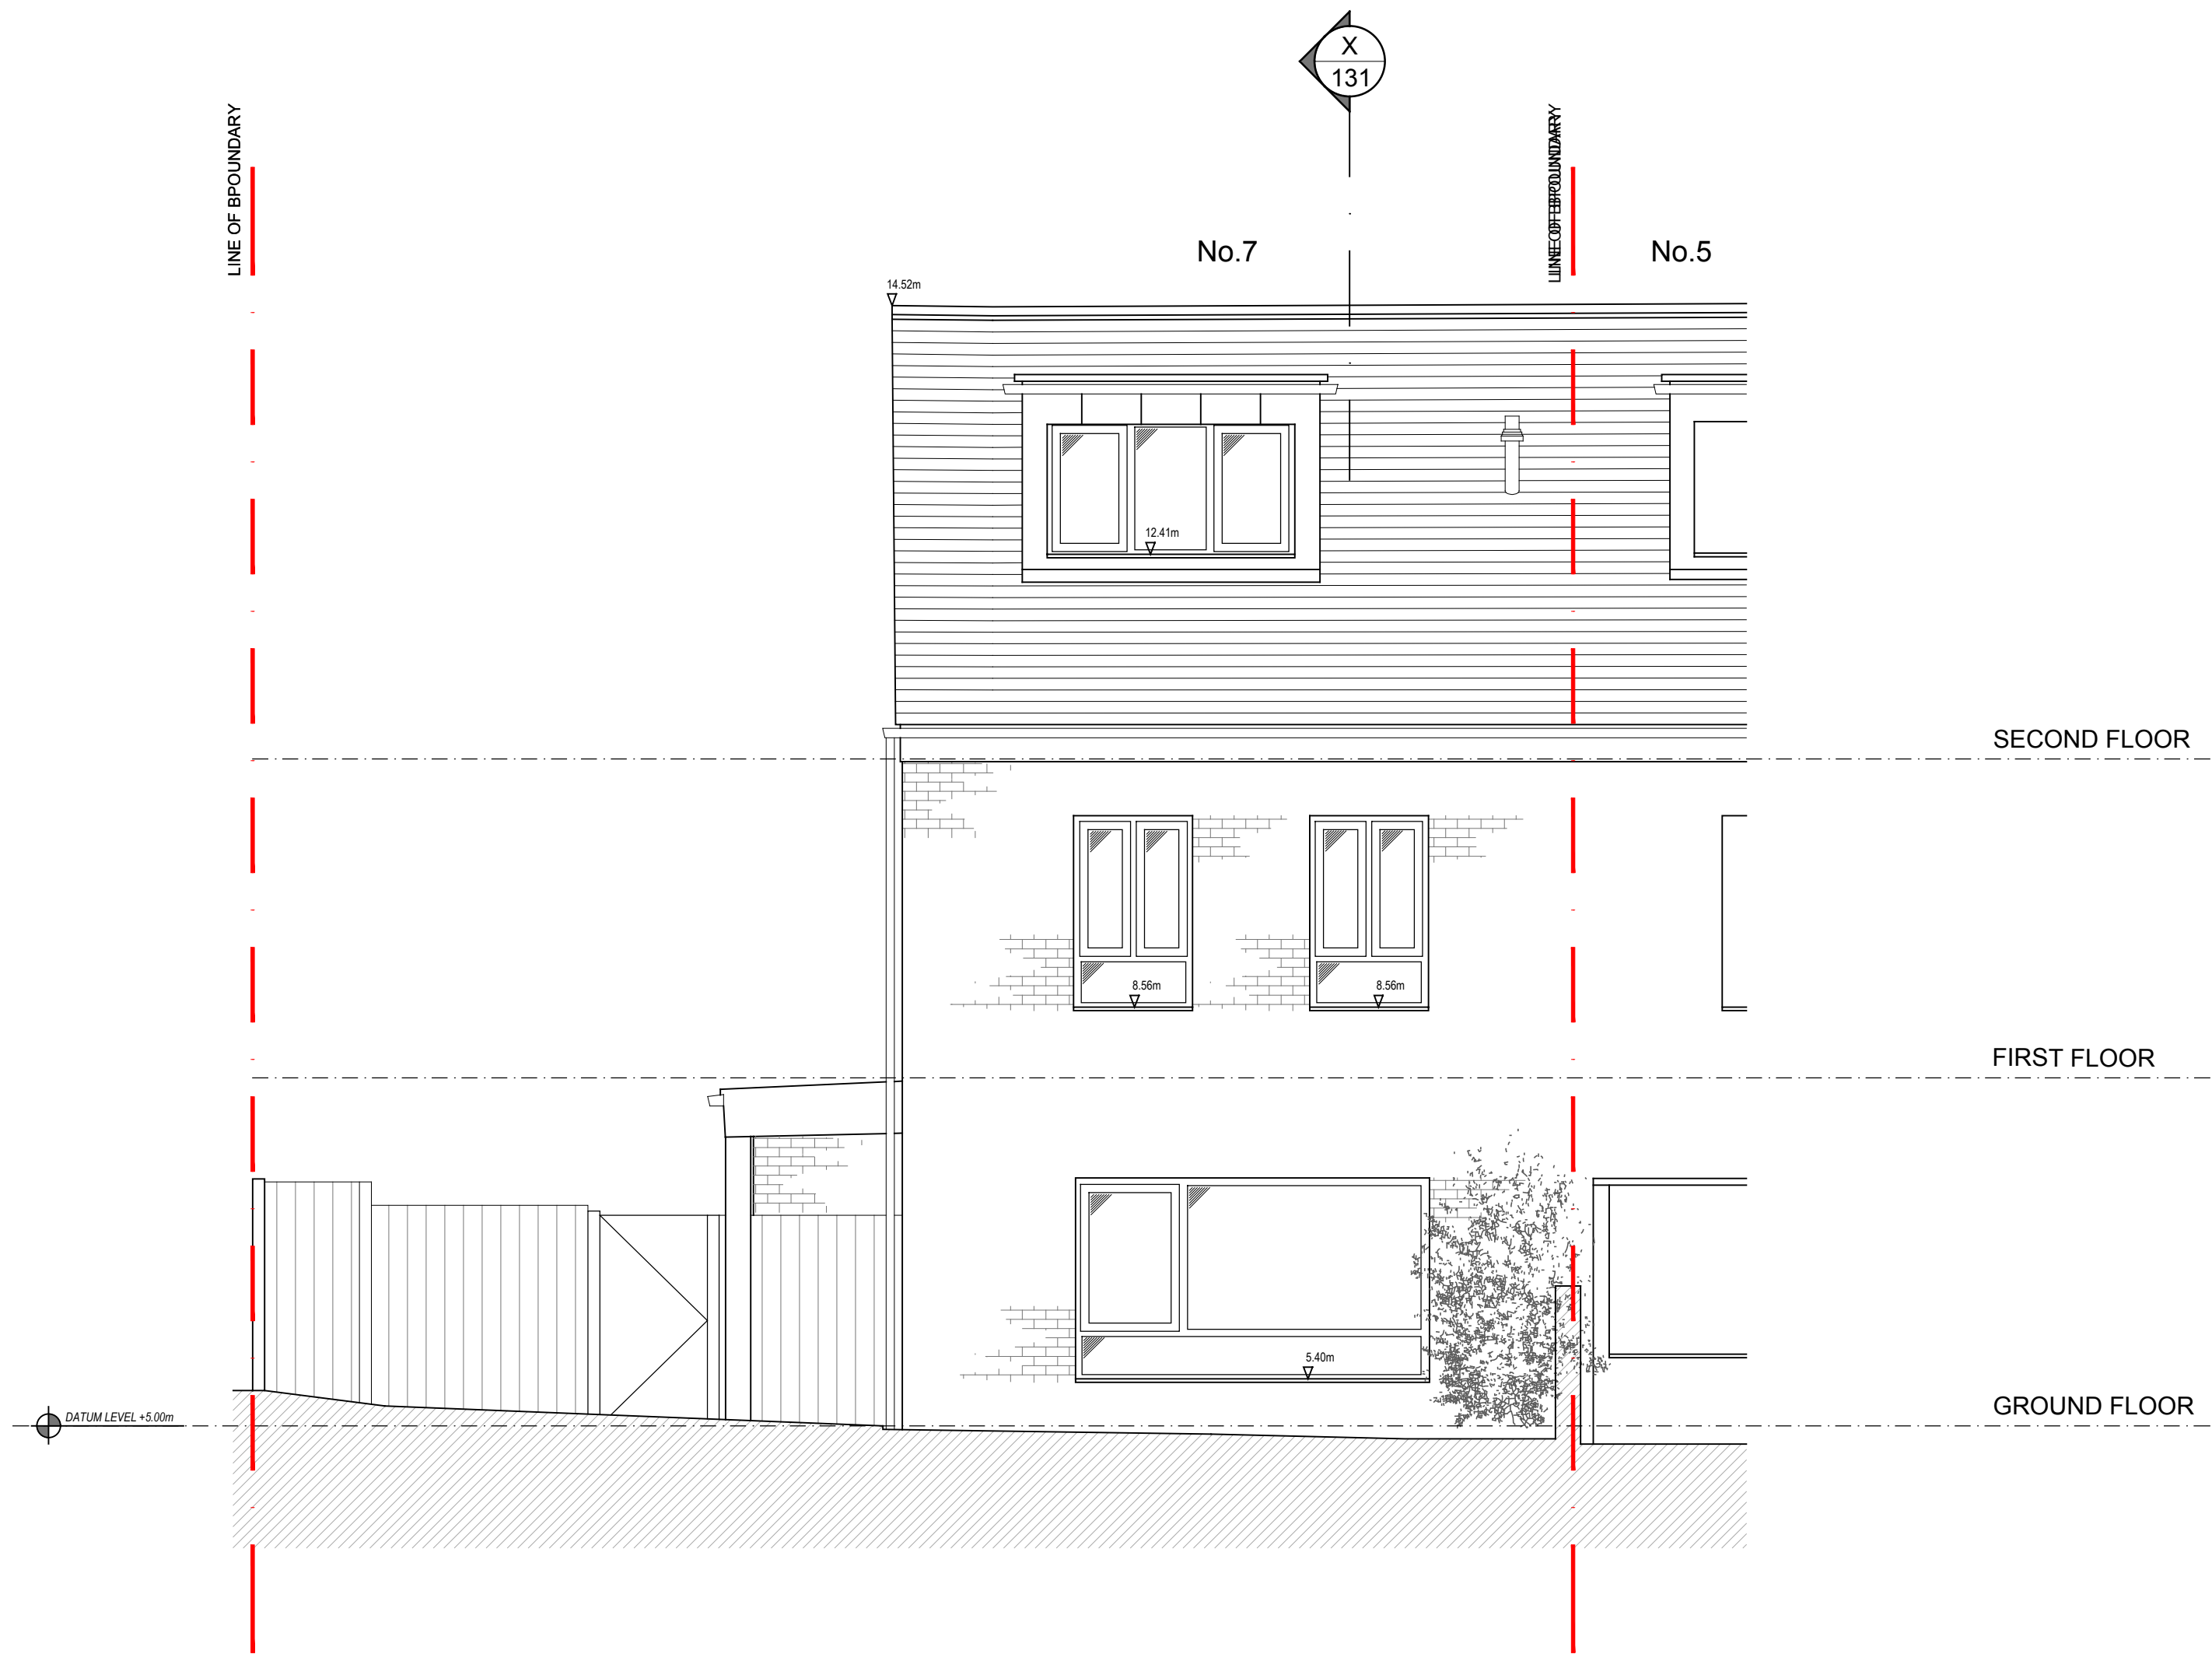


EXISTING FRONT ELEVATION

B	13-03-23	ISSUE FOR PLANNING
A	09-03-23	Issue for clients comments
Rev	Date	Description
Title		
EXISTING FRONT ELEVATION		
Job		
SAMANTHA THOMPSON 7 PARHAM WAY MUSWELL HILL N10		
Scale		
1:50 @ A2		
Date		
JAN 23		
Drm		
AS		
Chk		
-		
Dwg No		
1062 / 121		
Rev		
B		
©		

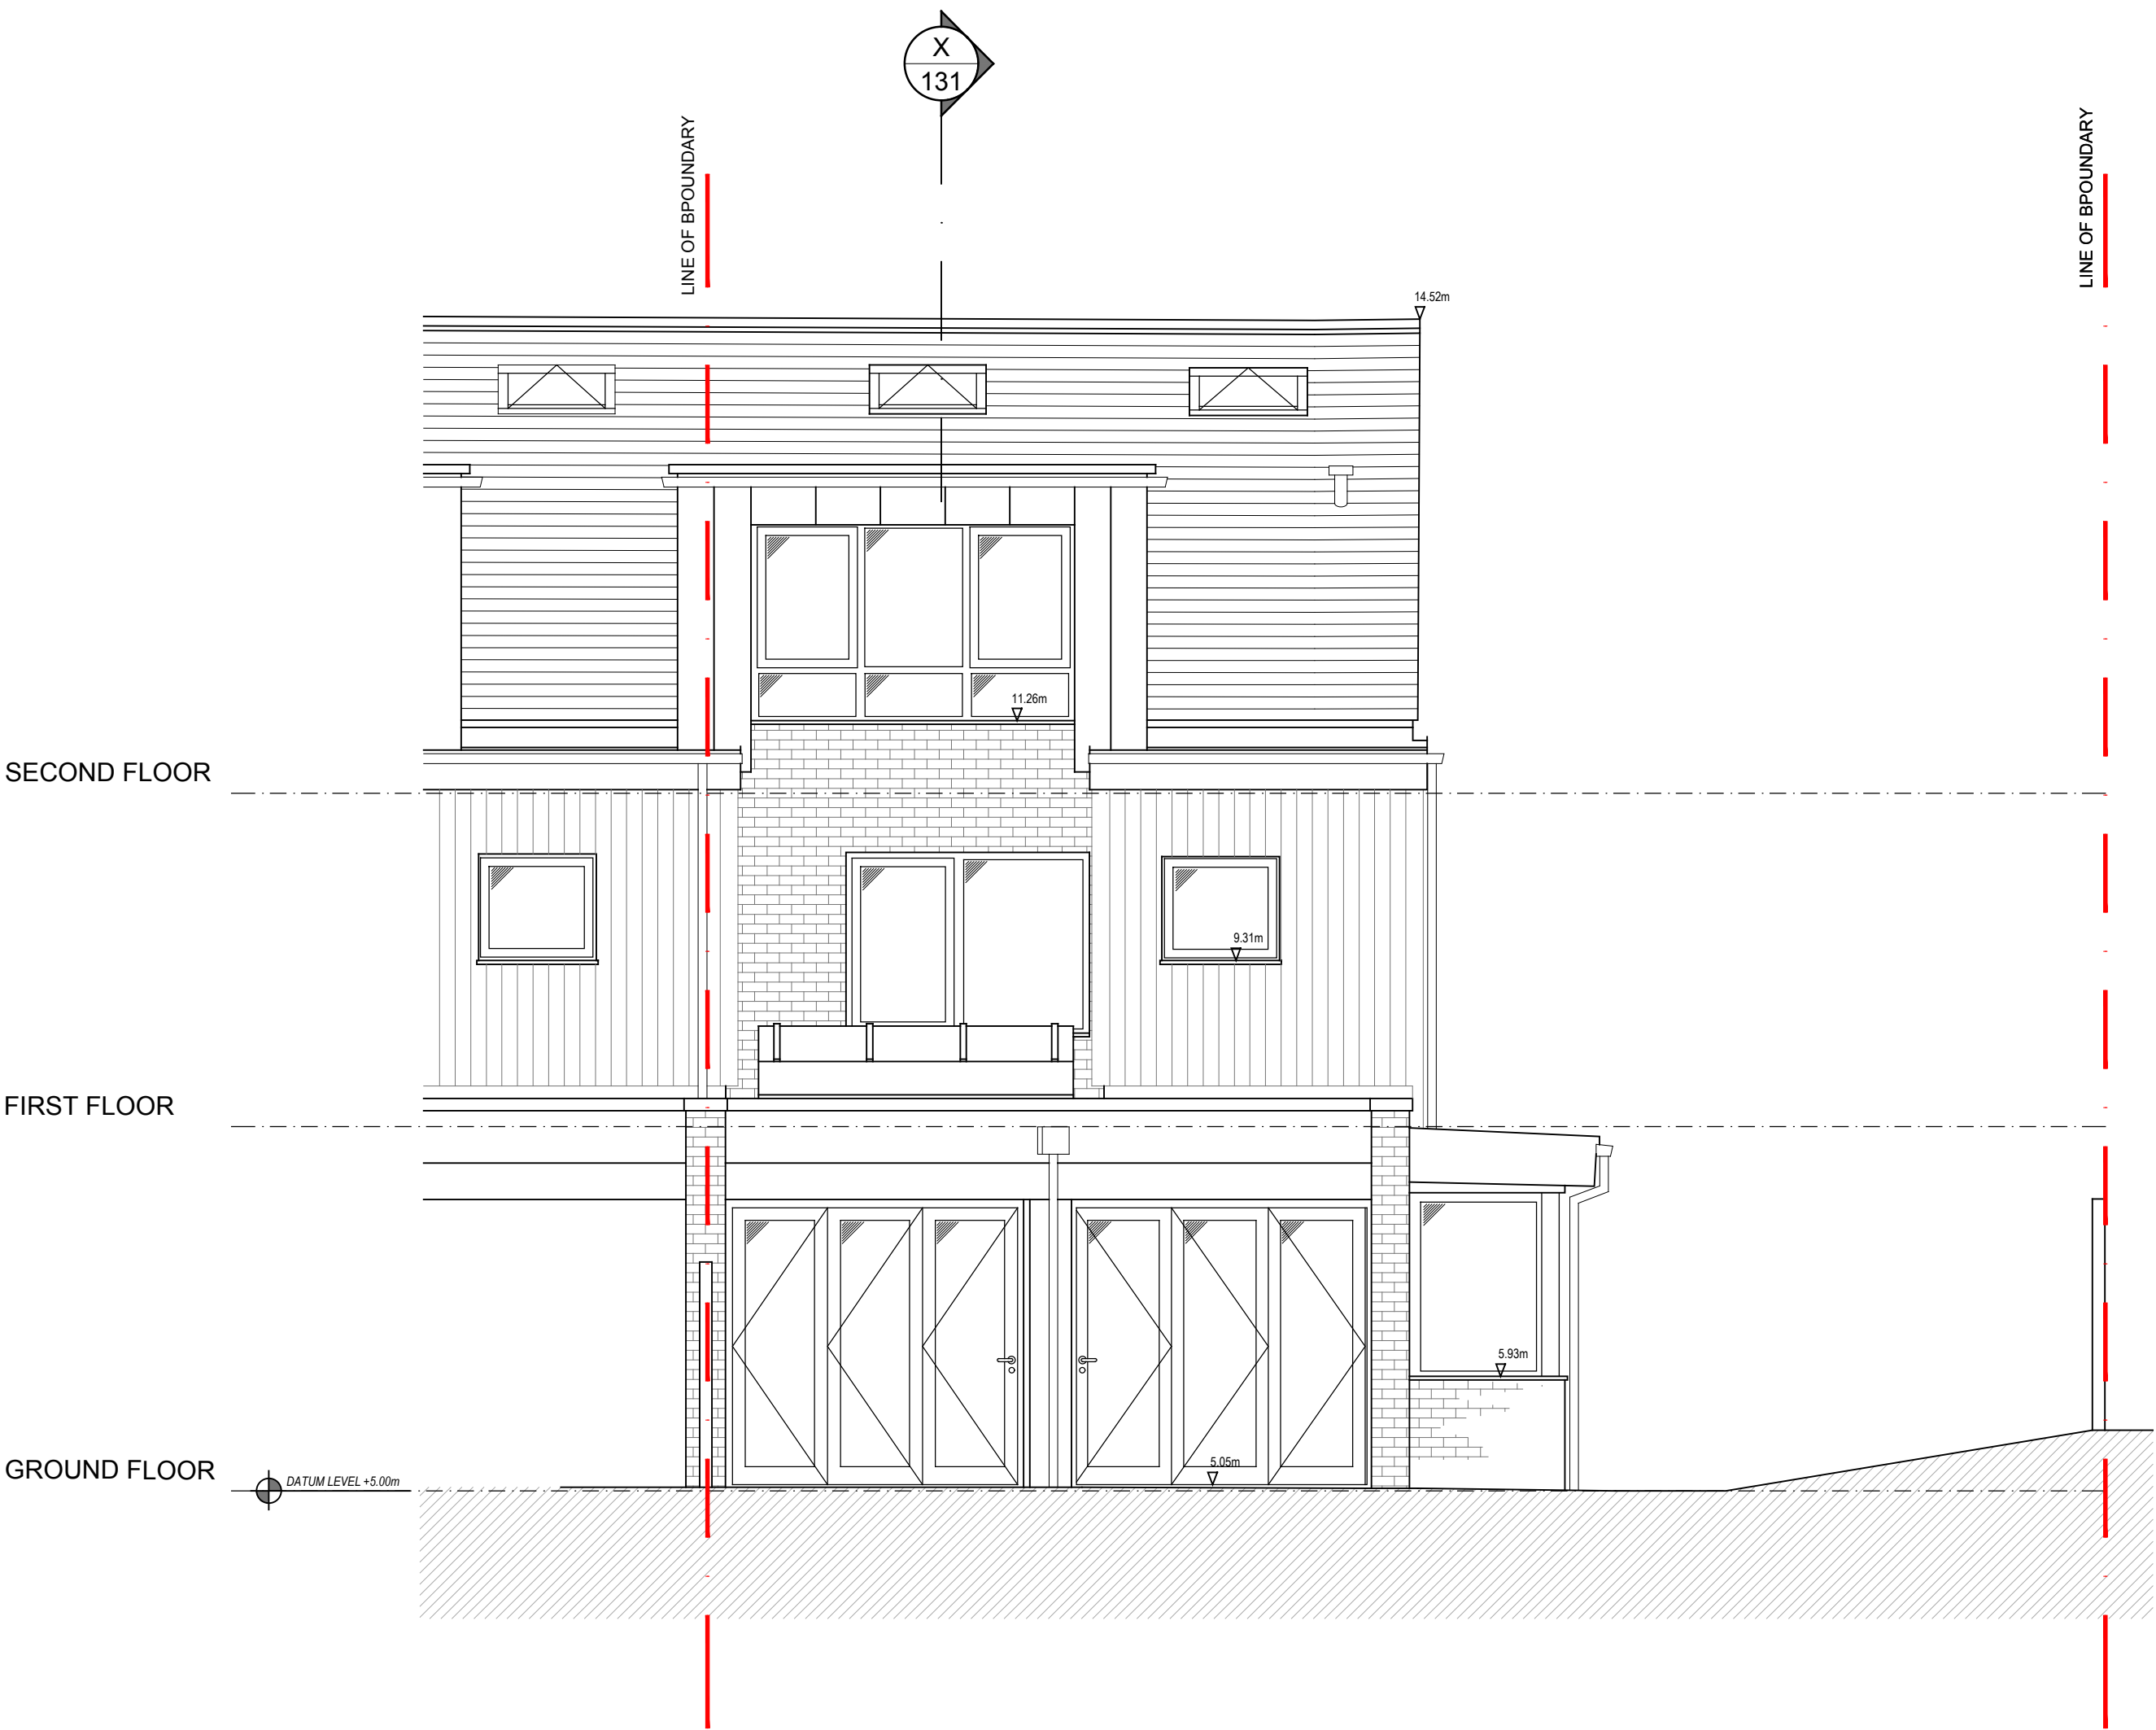


EXISTING REAR ELEVATION

B	13-03-23	ISSUE FOR PLANNING
A	09-03-23	Issue for clients comments
Rev	Date	Description
Title		
EXISTING REAR ELEVATION		
Job		
SAMANTHA THOMPSON 7 PARHAM WAY MUSWELL HILL N10		
Scale		
1:50 @ A2		
Date		
JAN 23		
Drm		
AS		
Chk		
-		
Dwg No		
1062 / 122		
Rev		
B		
©		

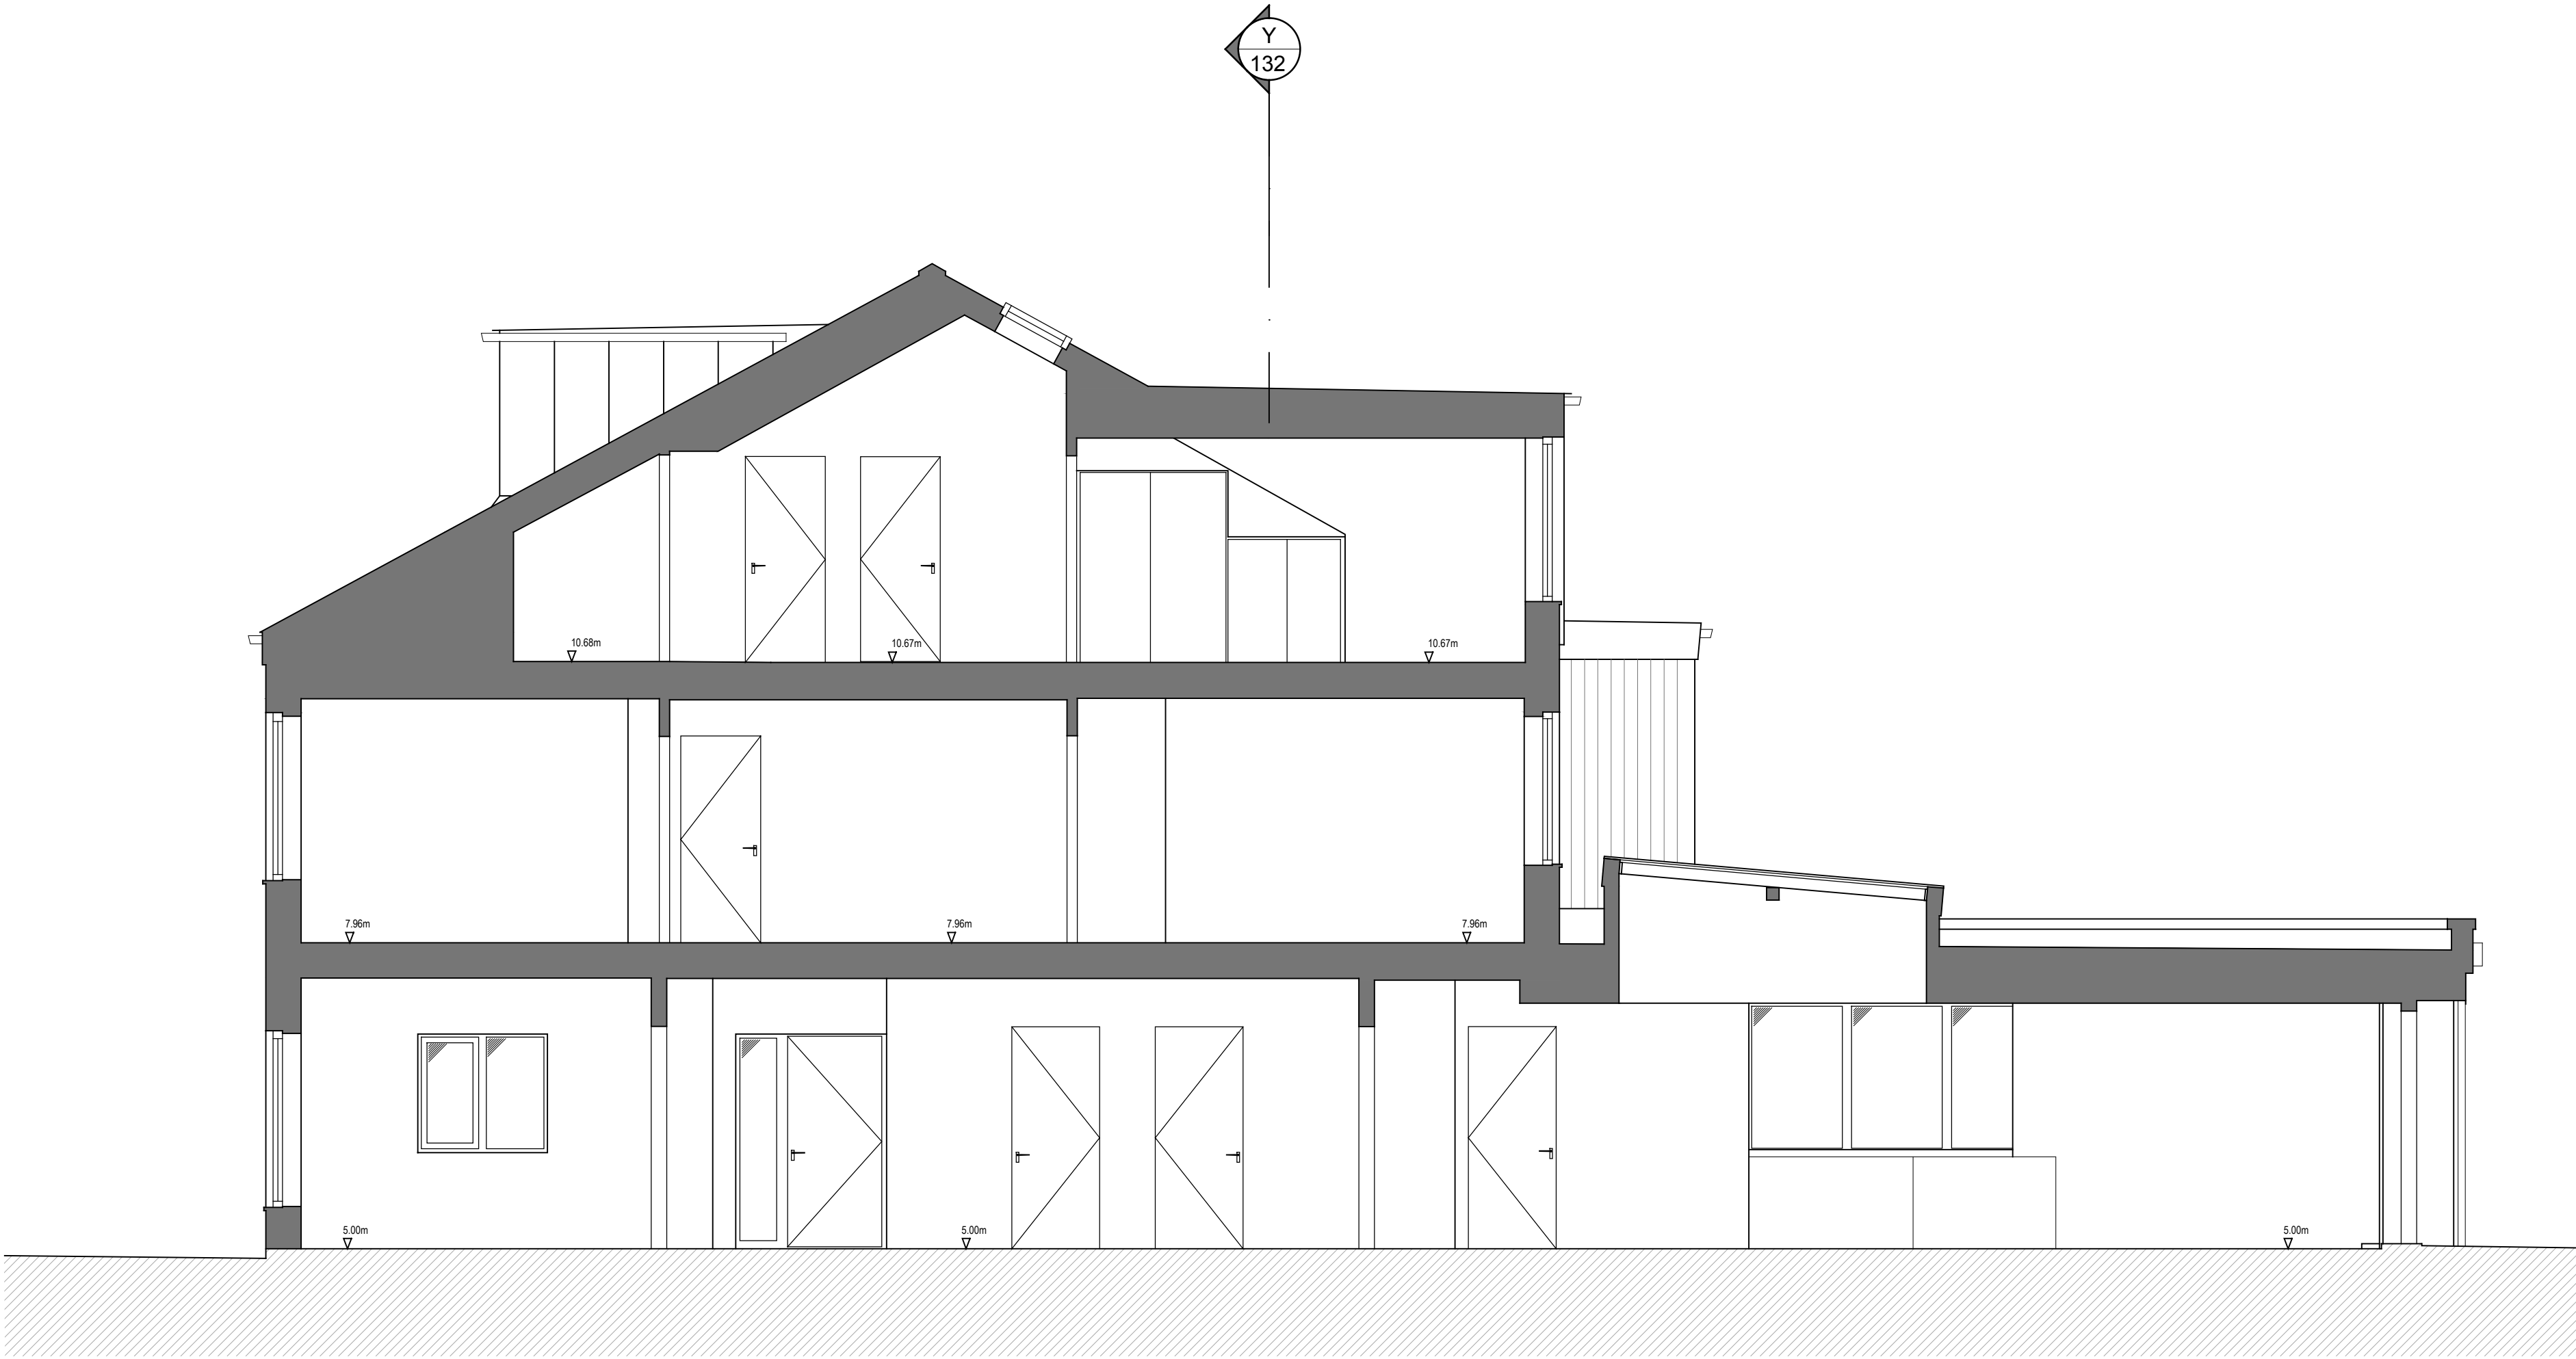


EXISTING SECTION X-X

B	13-03-23	ISSUE FOR PLANNING
A	09-03-23	Issue for clients comments
Rev	Date	Description
Title	EXISTING SECTION X-X	
Job	SAMANTHA THOMPSON 7 PARHAM WAY MUSWELL HILL N10	
Scale	1:50 @ A2	
Date	JAN 23	
Drm	AS	
Chk	-	
Dwg No	1062 / 131	
Rev	B	
©		

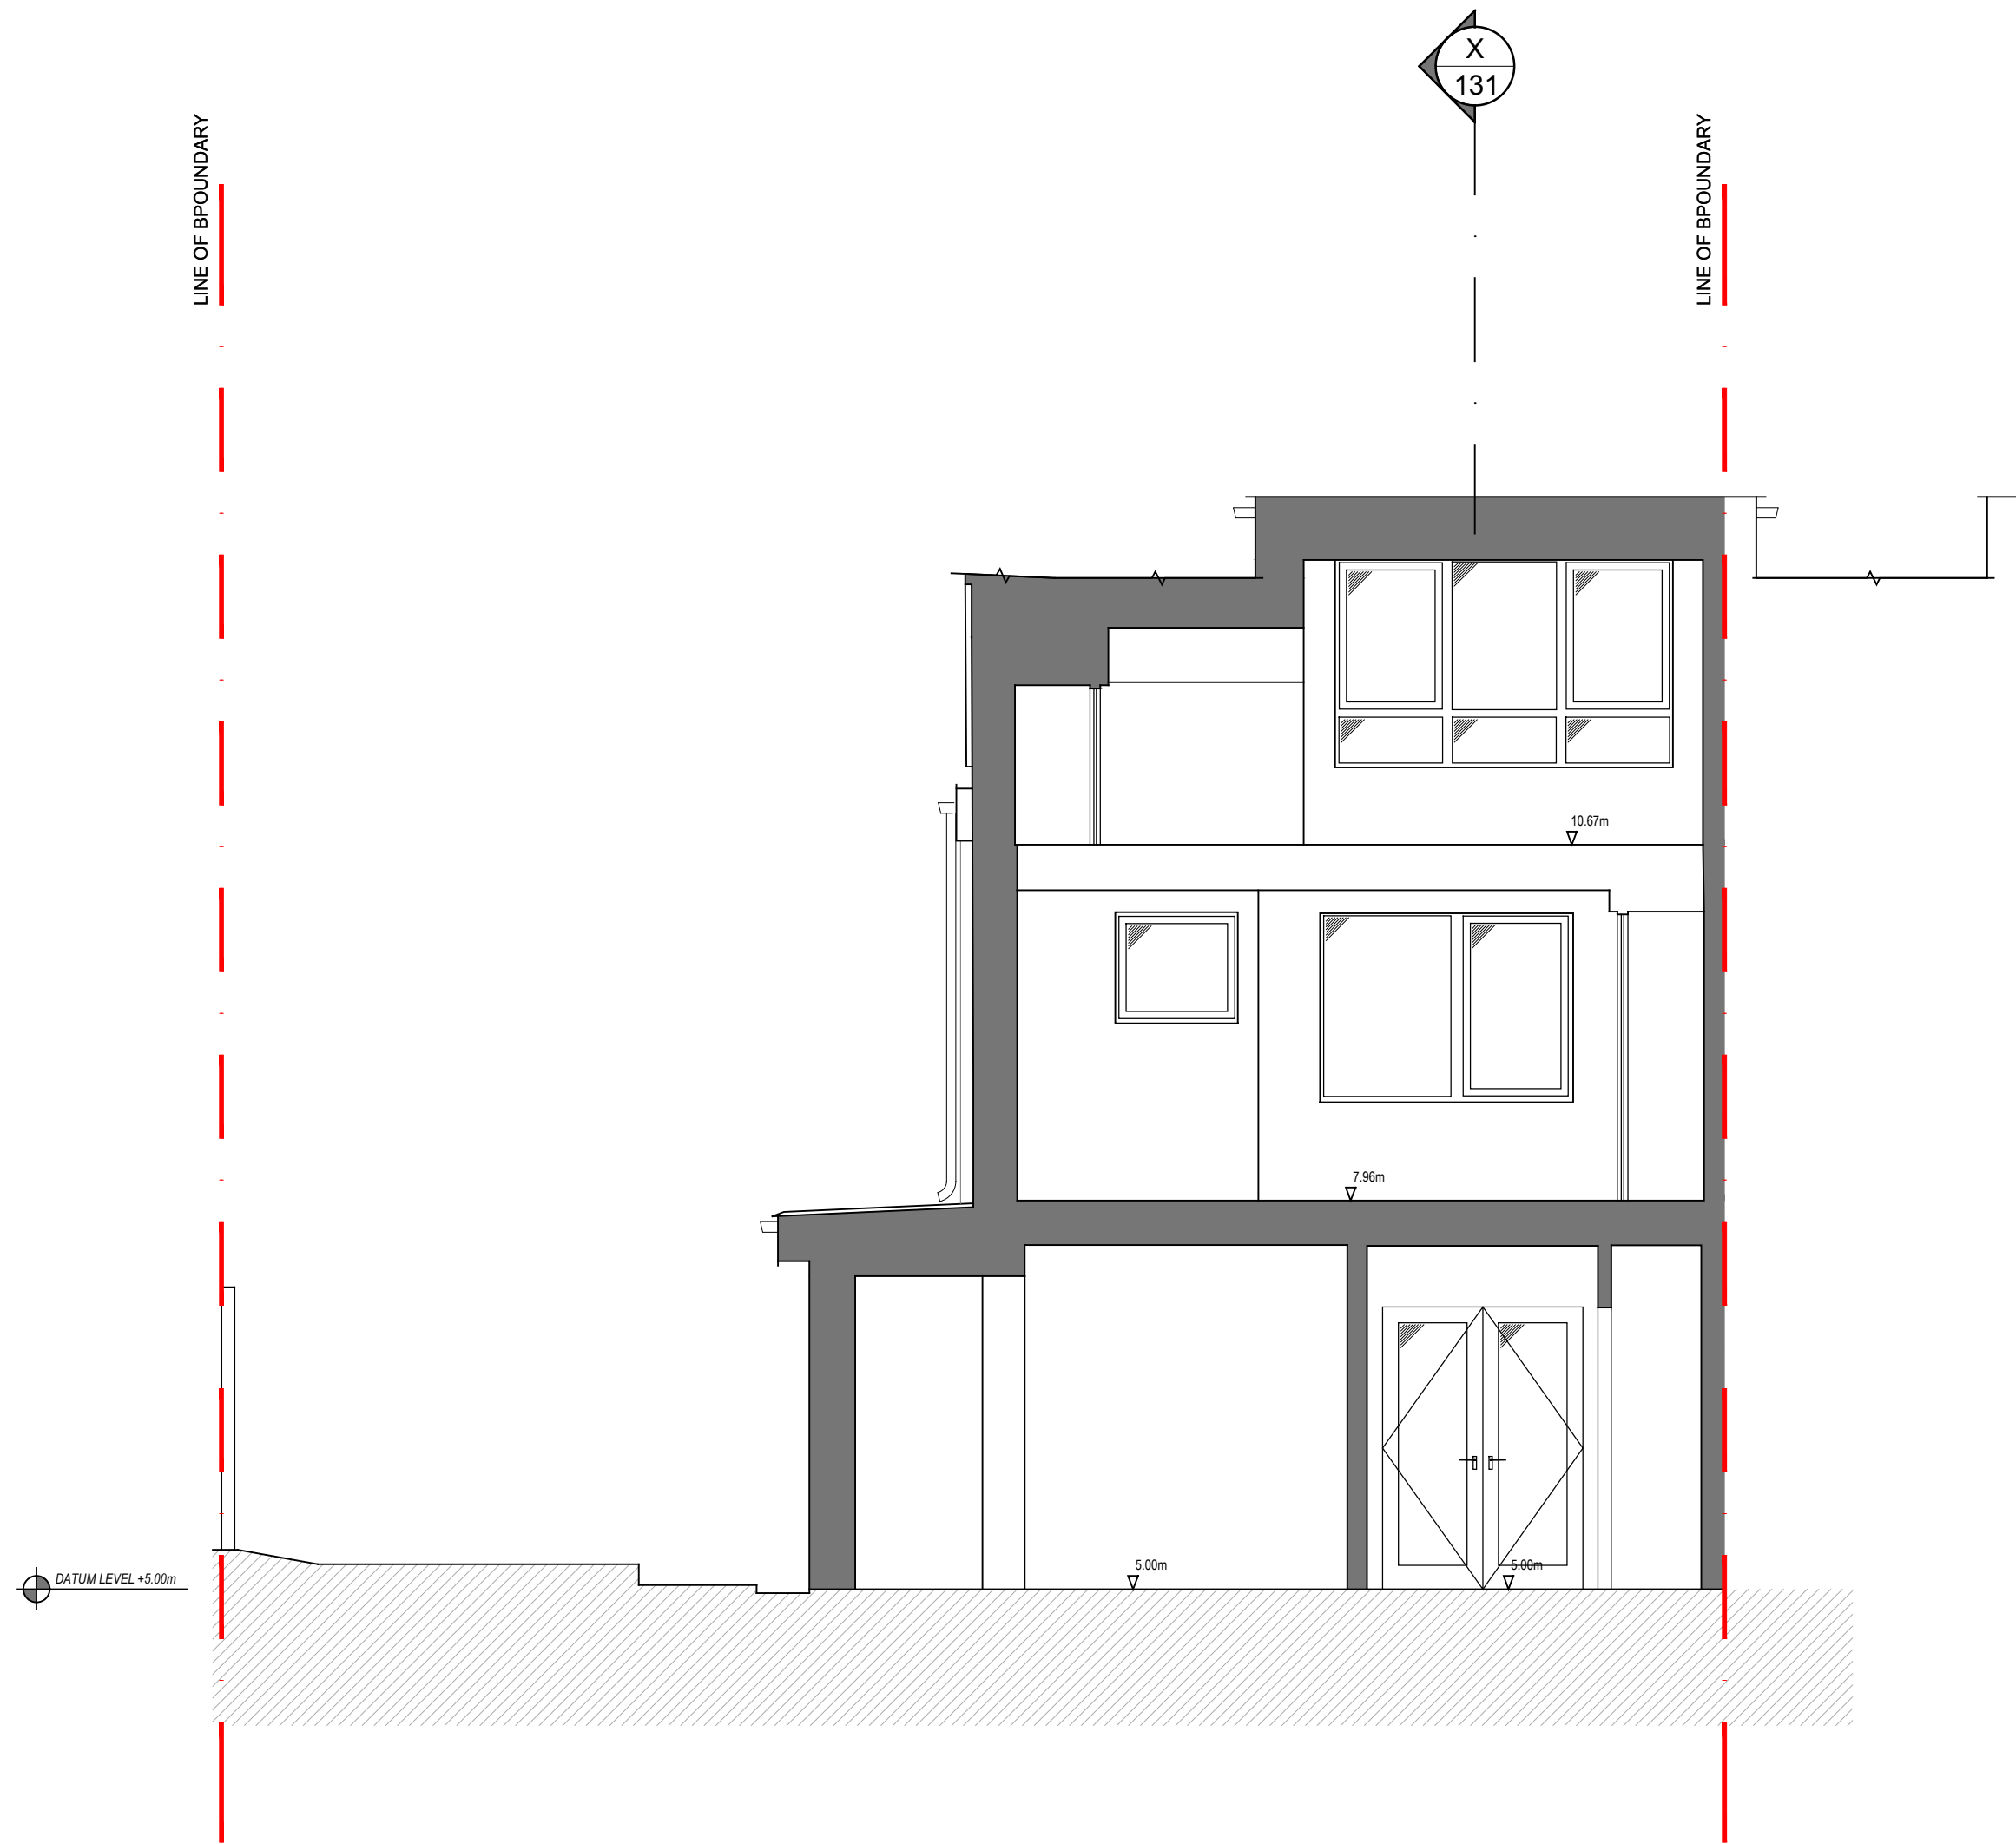

B	13-03-23	ISSUE FOR PLANNING
A	09-03-23	Issue for clients comments
Rev	Date	Description
Title		
EXISTING SECTION Y-Y		
Job		
SAMANTHA THOMPSON 7 PARHAM WAY MUSWELL HILL N10		
Scale		
1:50 @ A2		
Date		
JAN 23		
Drm		
AS		
Chk		
-		
Dwg No		
1062 / 132		
Rev		
B		
©		

EXISTING SECTION Y-Y

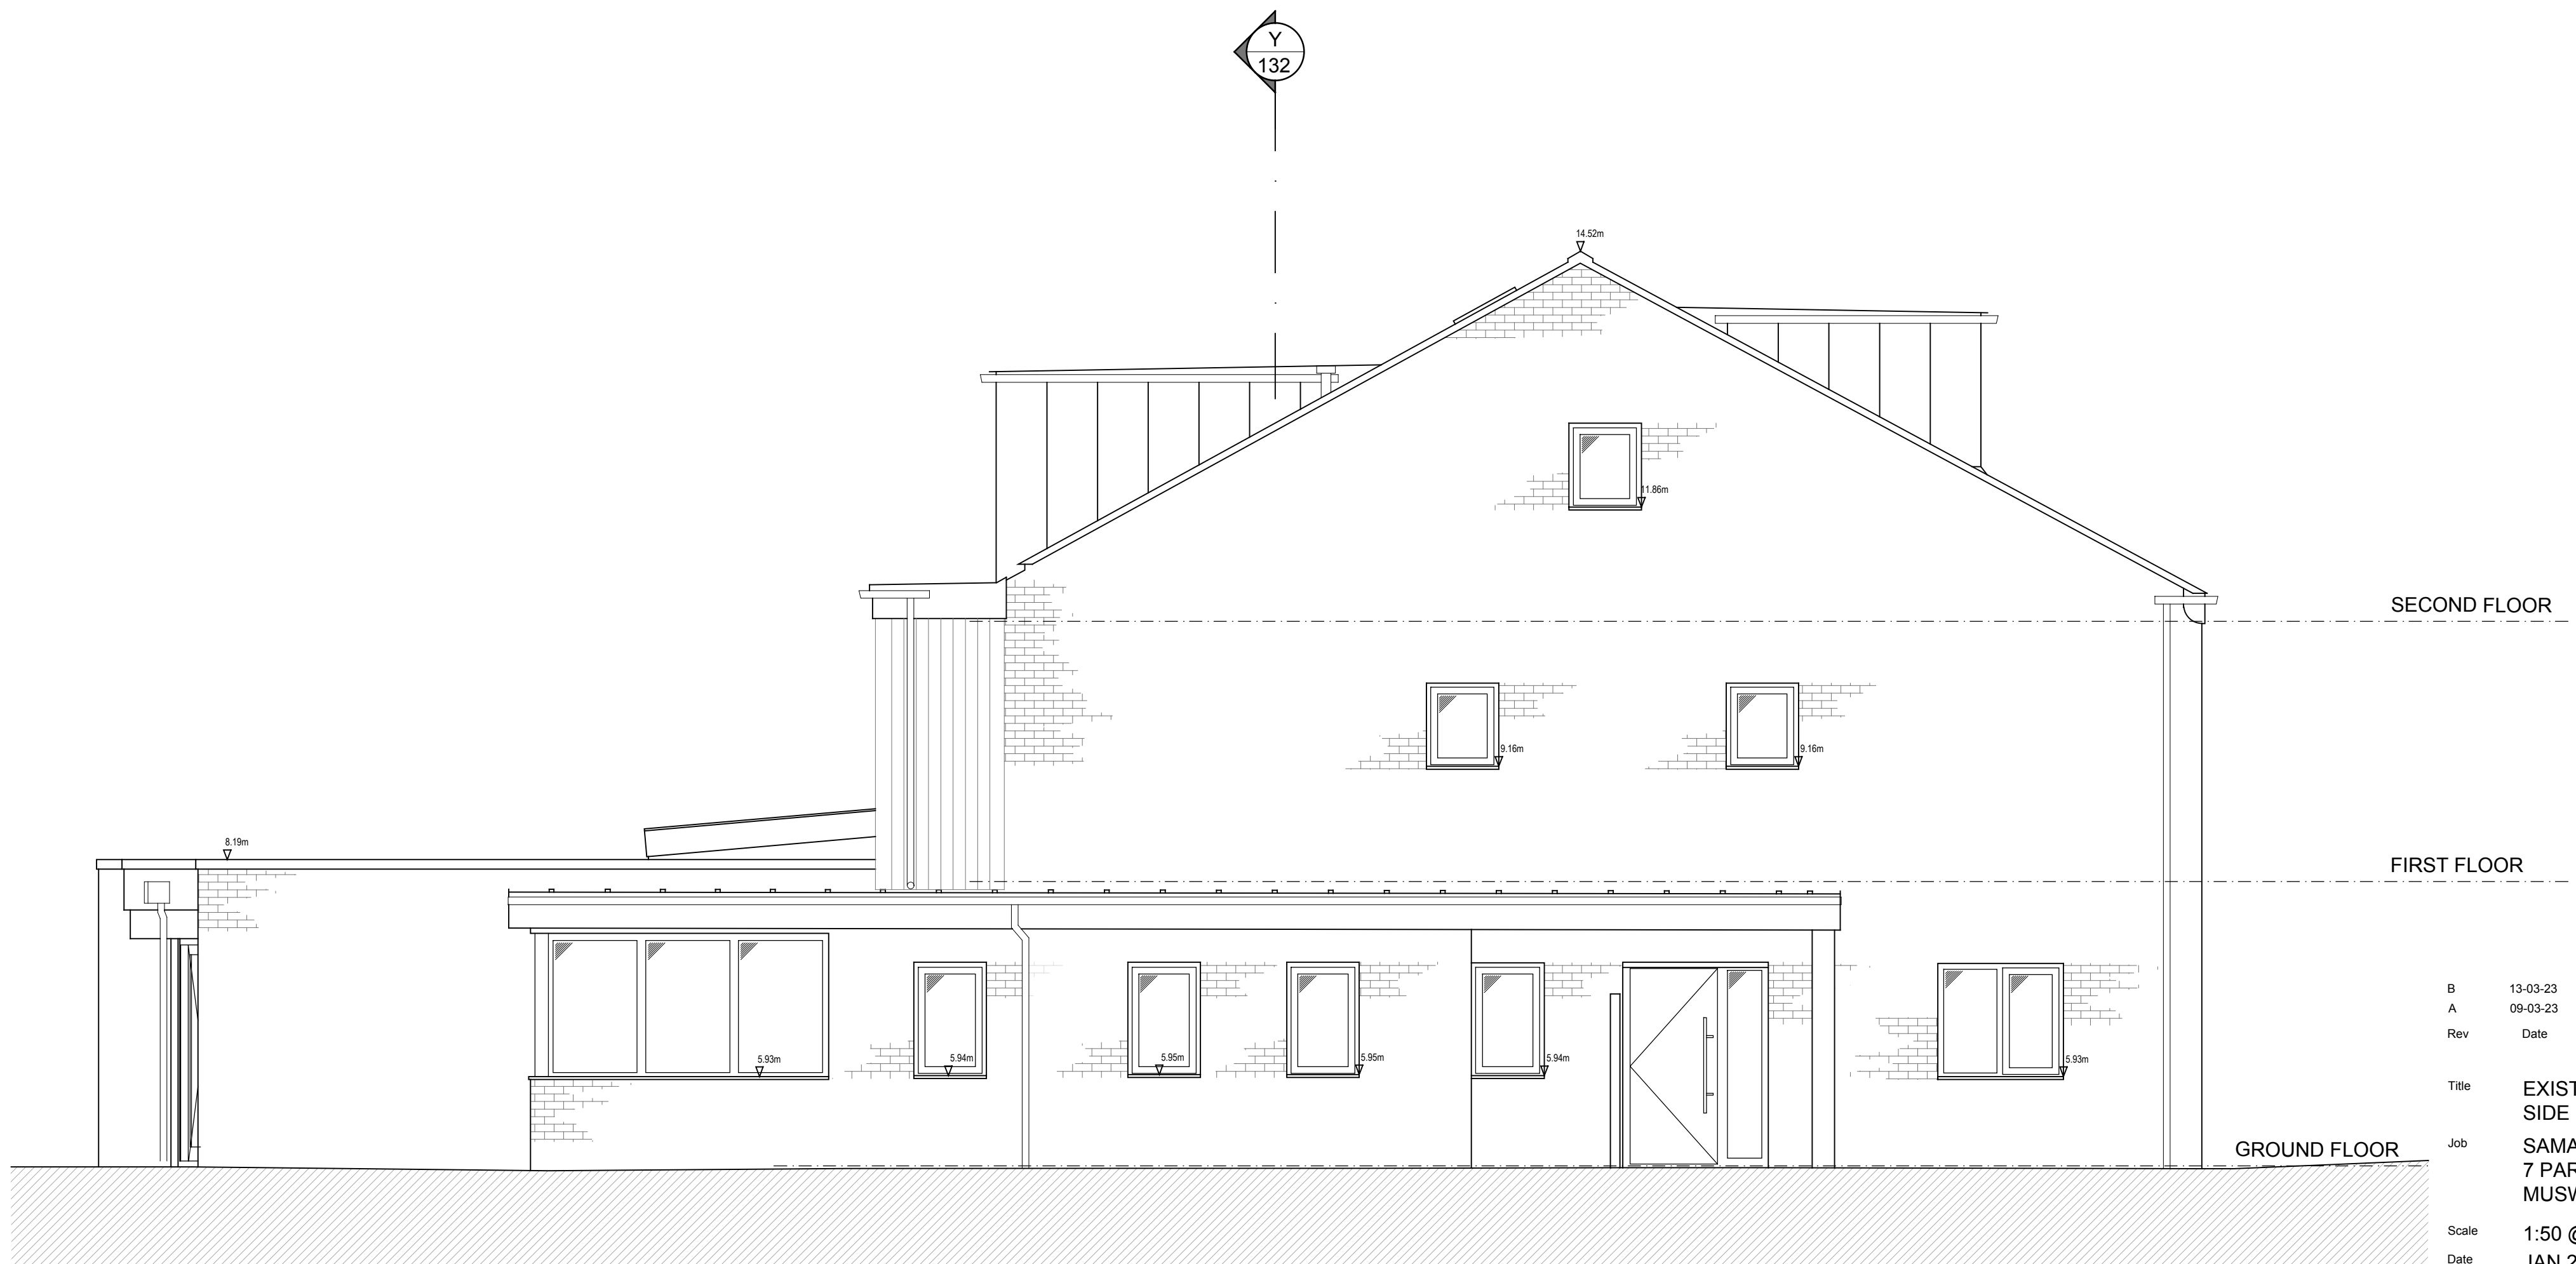

B	13-03-23	ISSUE FOR PLANNING
A	09-03-23	Issue for clients comments
Rev	Date	Description
Title	EXISTING SIDE ELEVATION	
Job	SAMANTHA THOMPSON 7 PARHAM WAY MUSWELL HILL N10	
Scale	1:50 @ A2	
Date	JAN 23	
Drm	AS	
Chk	-	
Dwg No	1062 / 123	
Rev	B	

EXISTING SIDE LEVATION