

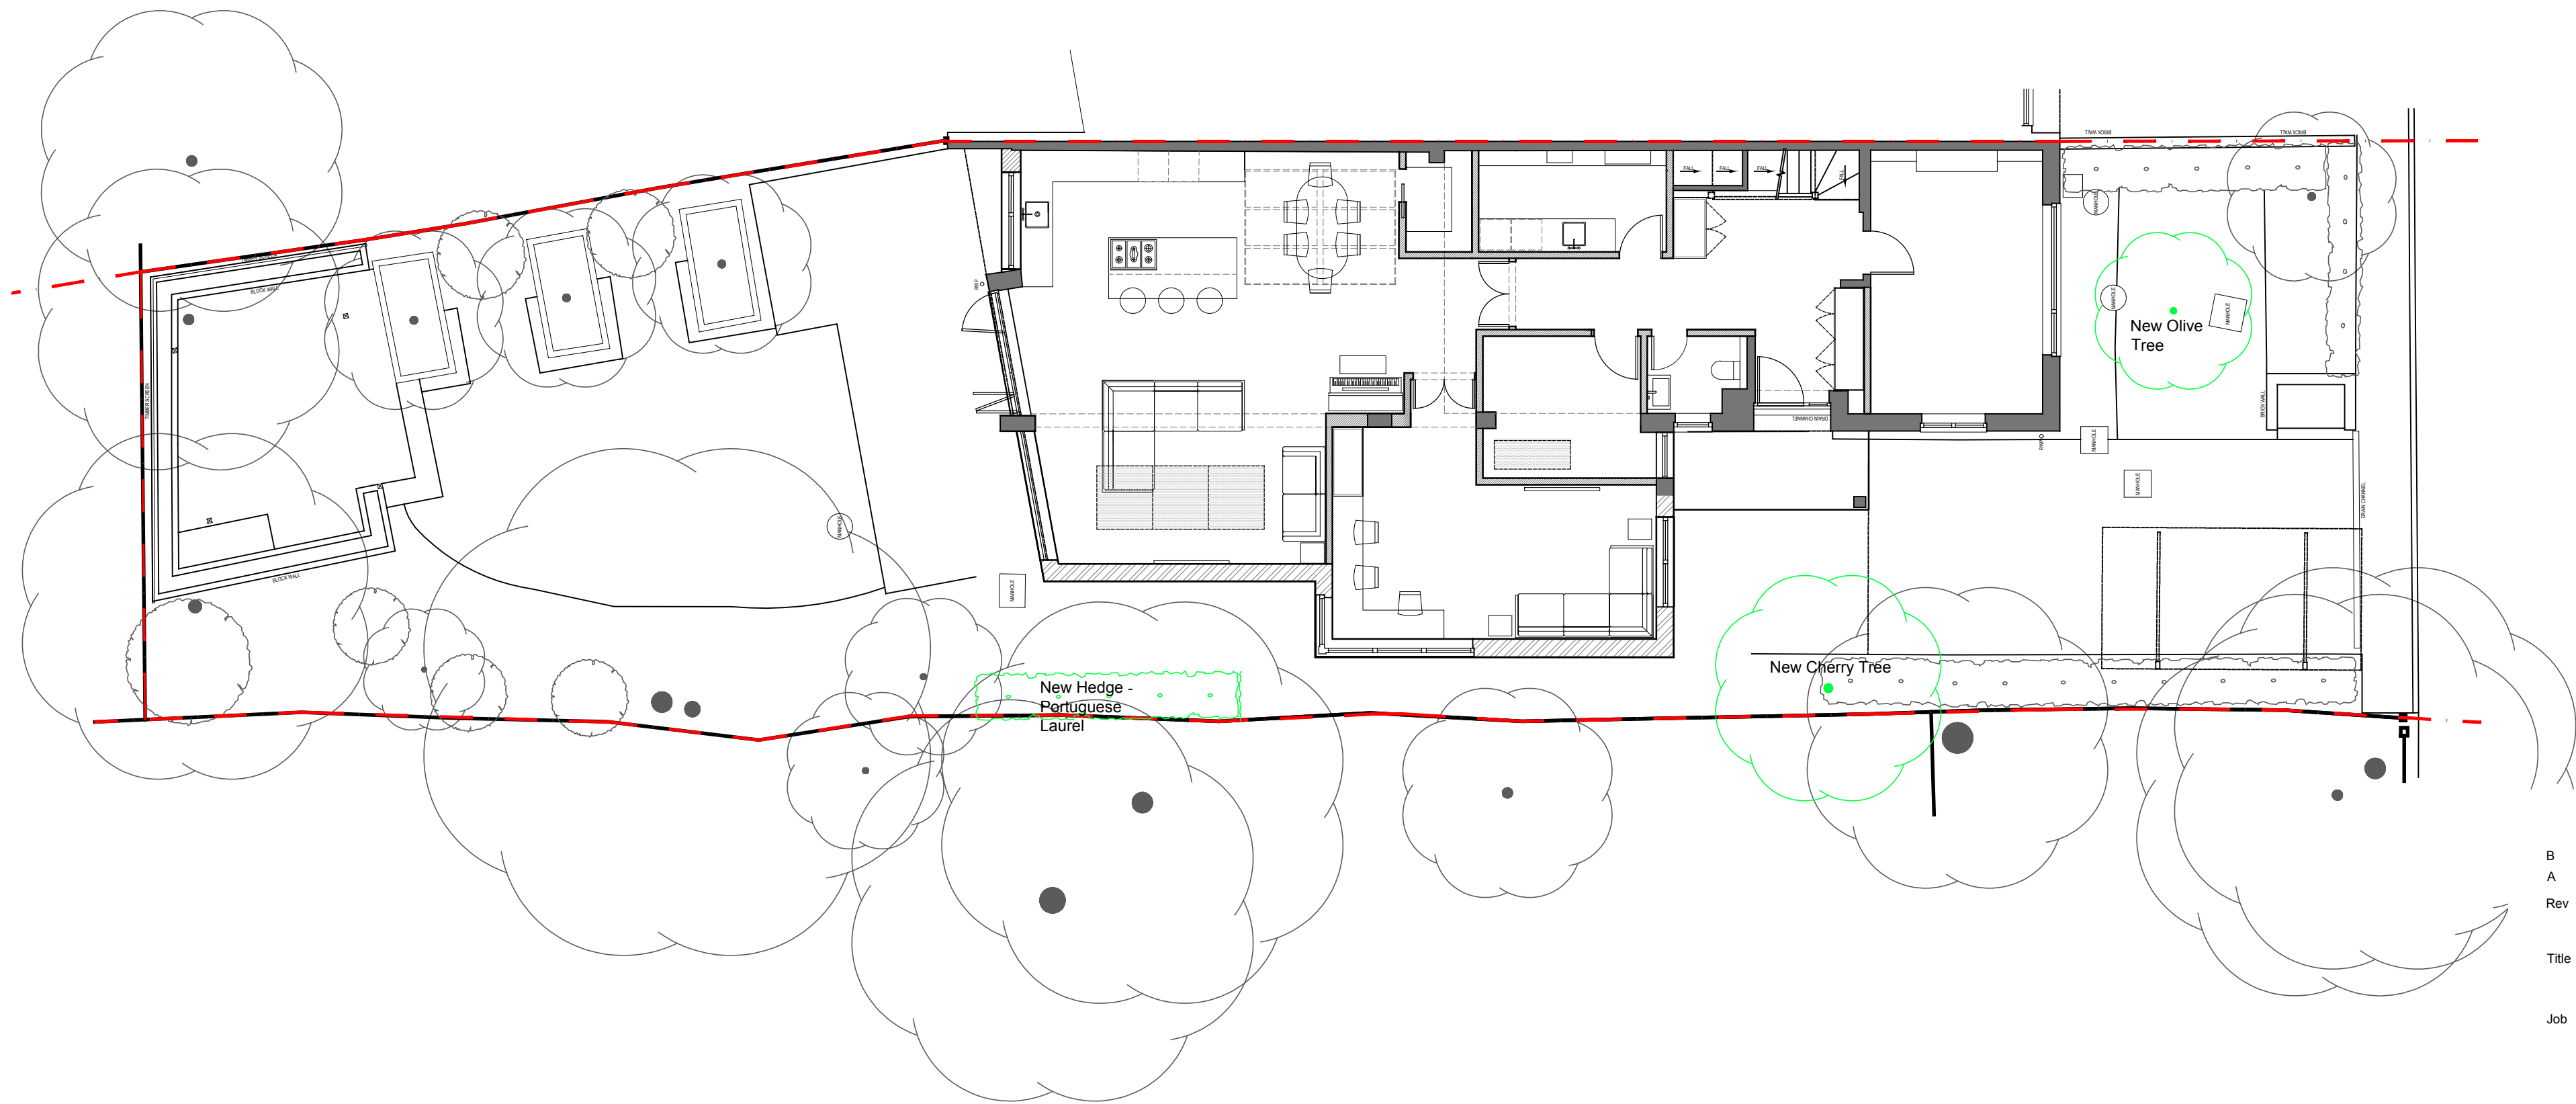


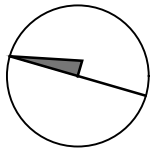

B	13-03-23	ISSUE FOR PLANNING
A	09-03-23	Issue for clients comments
Rev	Date	Description
Title		
PROPOSED SITE PLAN		
Job		
SAMANTHA THOMPSON 7 PARHAM WAY MUSWELL HILL N10		
Scale		
1:100 @ A2		
Date		
JAN 23		
Drm		
AS		
Chk		
-		
Dwg No		
1062 / 210		
Rev		
B		
©		


PROPOSED GROUND FLOOR PLAN

 

KEY

- Existing walls
- New Masonry wall - Red bricks to match existing
- New block wall with cedar cladding
- New 130mm o/a stud partitioning at 400ctrs with 12.5mm p/board to both sides.
- Demolition
- New planting

NOTE : MAIN CONTRACTOR TO CHECK OVER ALL DIMENSIONS ON SITE AND ADVISE OF ANY DISCREPANCIES.

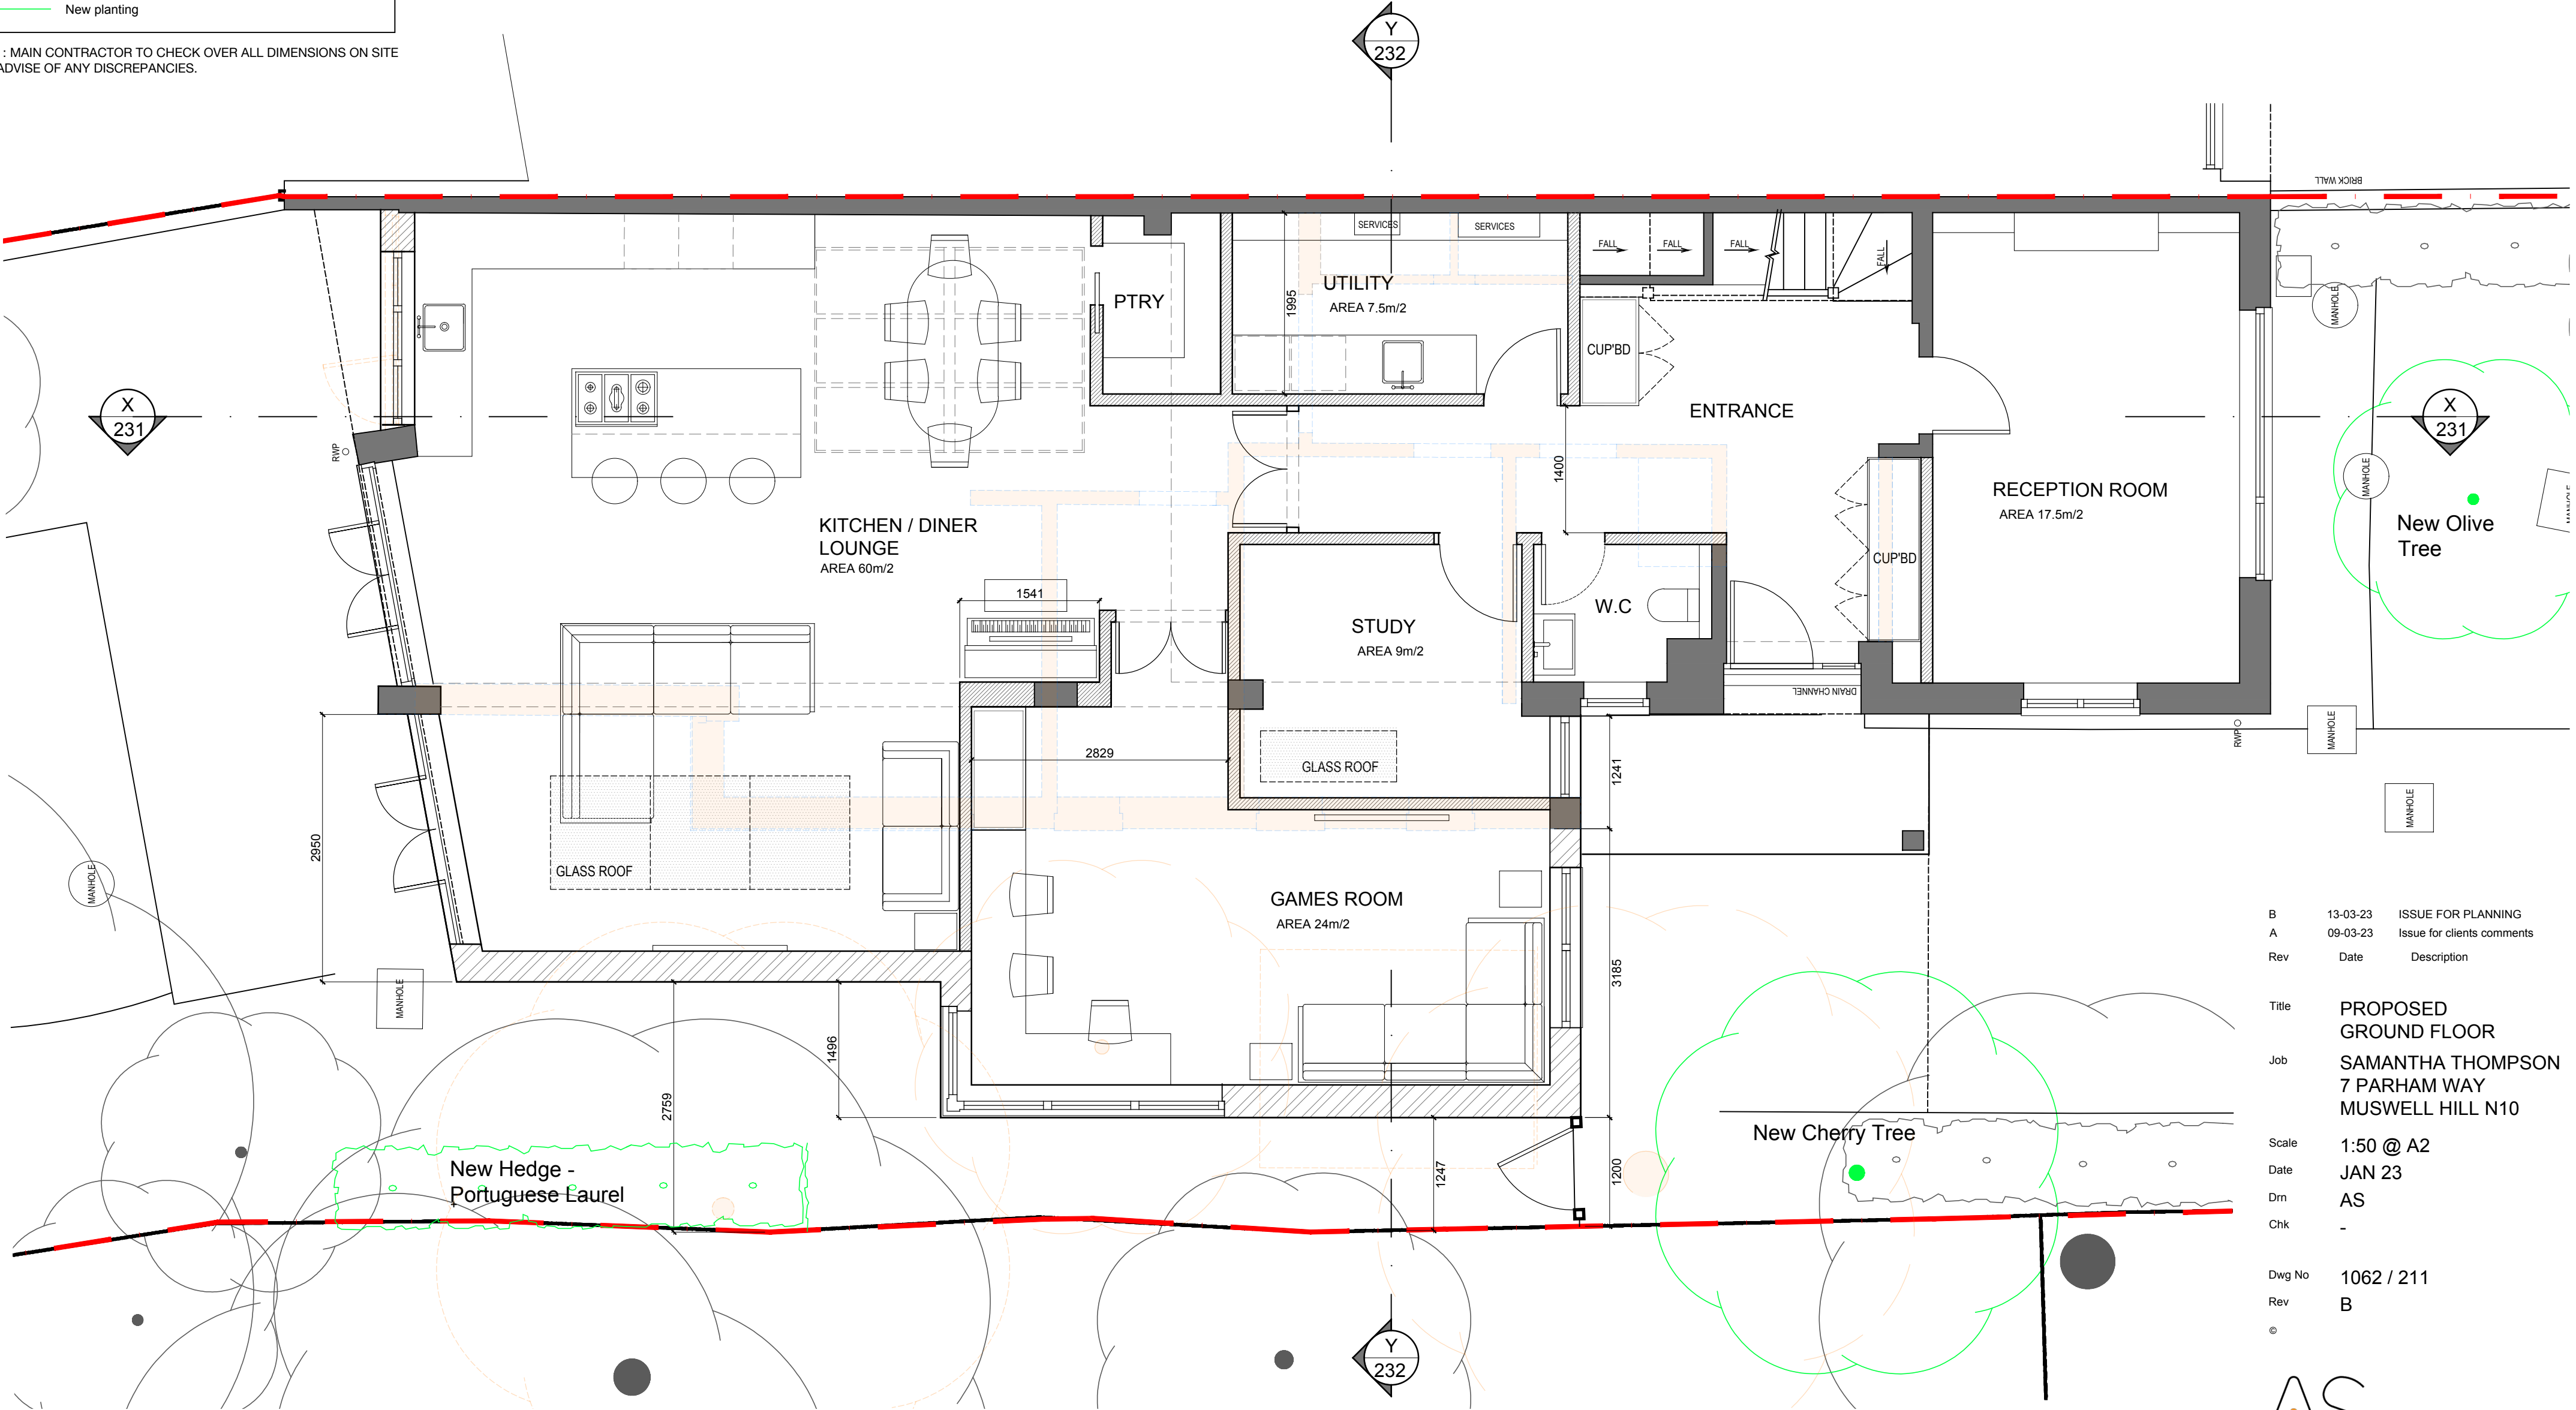


B	13-03-23	ISSUE FOR PLANNING
A	09-03-23	Issue for clients comments
Rev	Date	Description
Title		
PROPOSED GROUND FLOOR		
Job		
SAMANTHA THOMPSON		
7 PARHAM WAY		
MUSWELL HILL N10		
Scale		
1:50 @ A2		
Date		
JAN 23		
Drm		
AS		
Chk		
-		
Dwg No		
1062 / 211		
Rev		
B		
©		

PROPOSED GROUND FLOOR PLAN


PLANNING

Notes:
Do not scale from this drawing
All dimensions to be checked on site

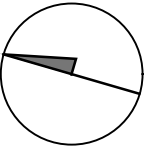

KEY


- Existing walls
- New Masonry wall - Red bricks to match existing
- New block wall with cedar cladding
- New 130mm o/a stud partitioning at 400ctr with 12.5mm p/board to both sides.
- Demolition
- New planting

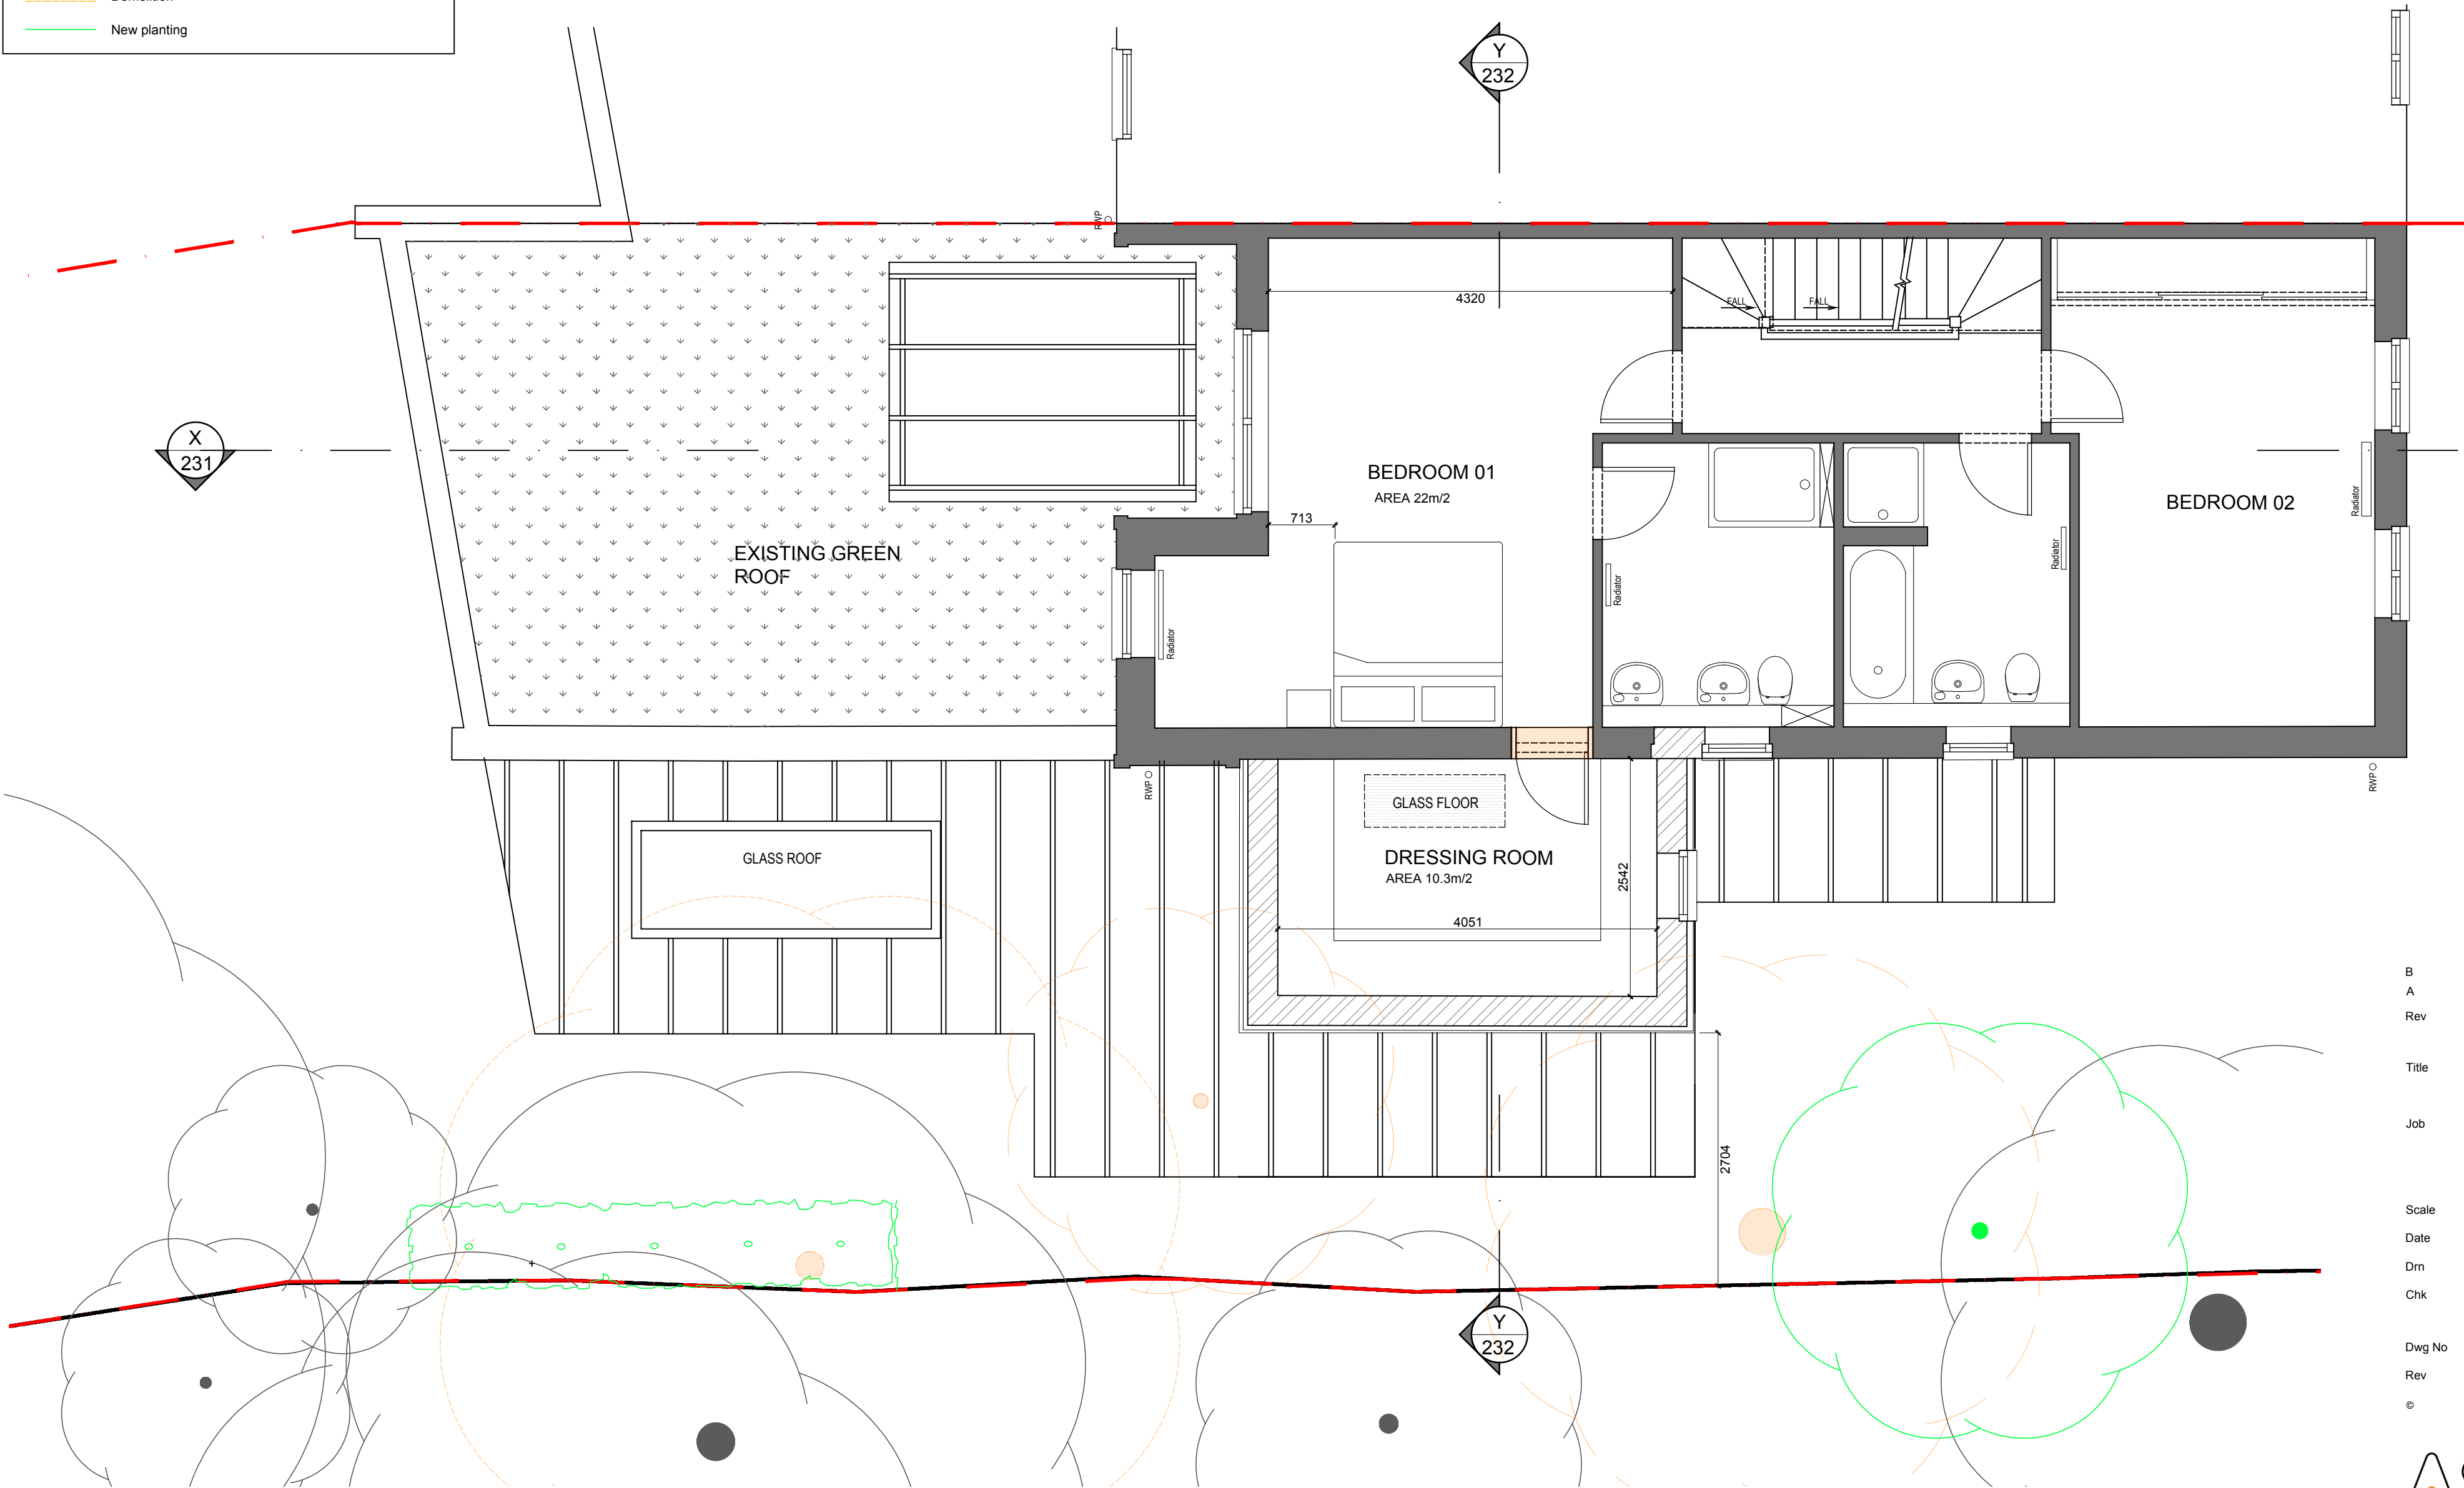


PROPOSED FIRST FLOOR PLAN

B	13-03-23	ISSUE FOR PLANNING
A	09-03-23	Issue for clients comments
Rev	Date	Description
Title		
PROPOSED FIRST FLOOR		
Job		
SAMANTHA THOMPSON		
7 PARHAM WAY		
MUSWELL HILL N10		
Scale		
1:50 @ A2		
Date		
JAN 23		
Drm		
AS		
Chk		
-		
Dwg No		
1062 / 212		
Rev		
B		
©		



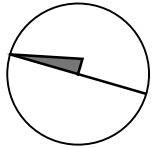


- KEY
- Existing walls
 - New Masonry wall - Red bricks to match existing
 - New block wall with cedar cladding
 - New 130mm o/a stud partitioning at 400ctr with 12.5mm p/board to both sides.
 - Demolition
 - New planting

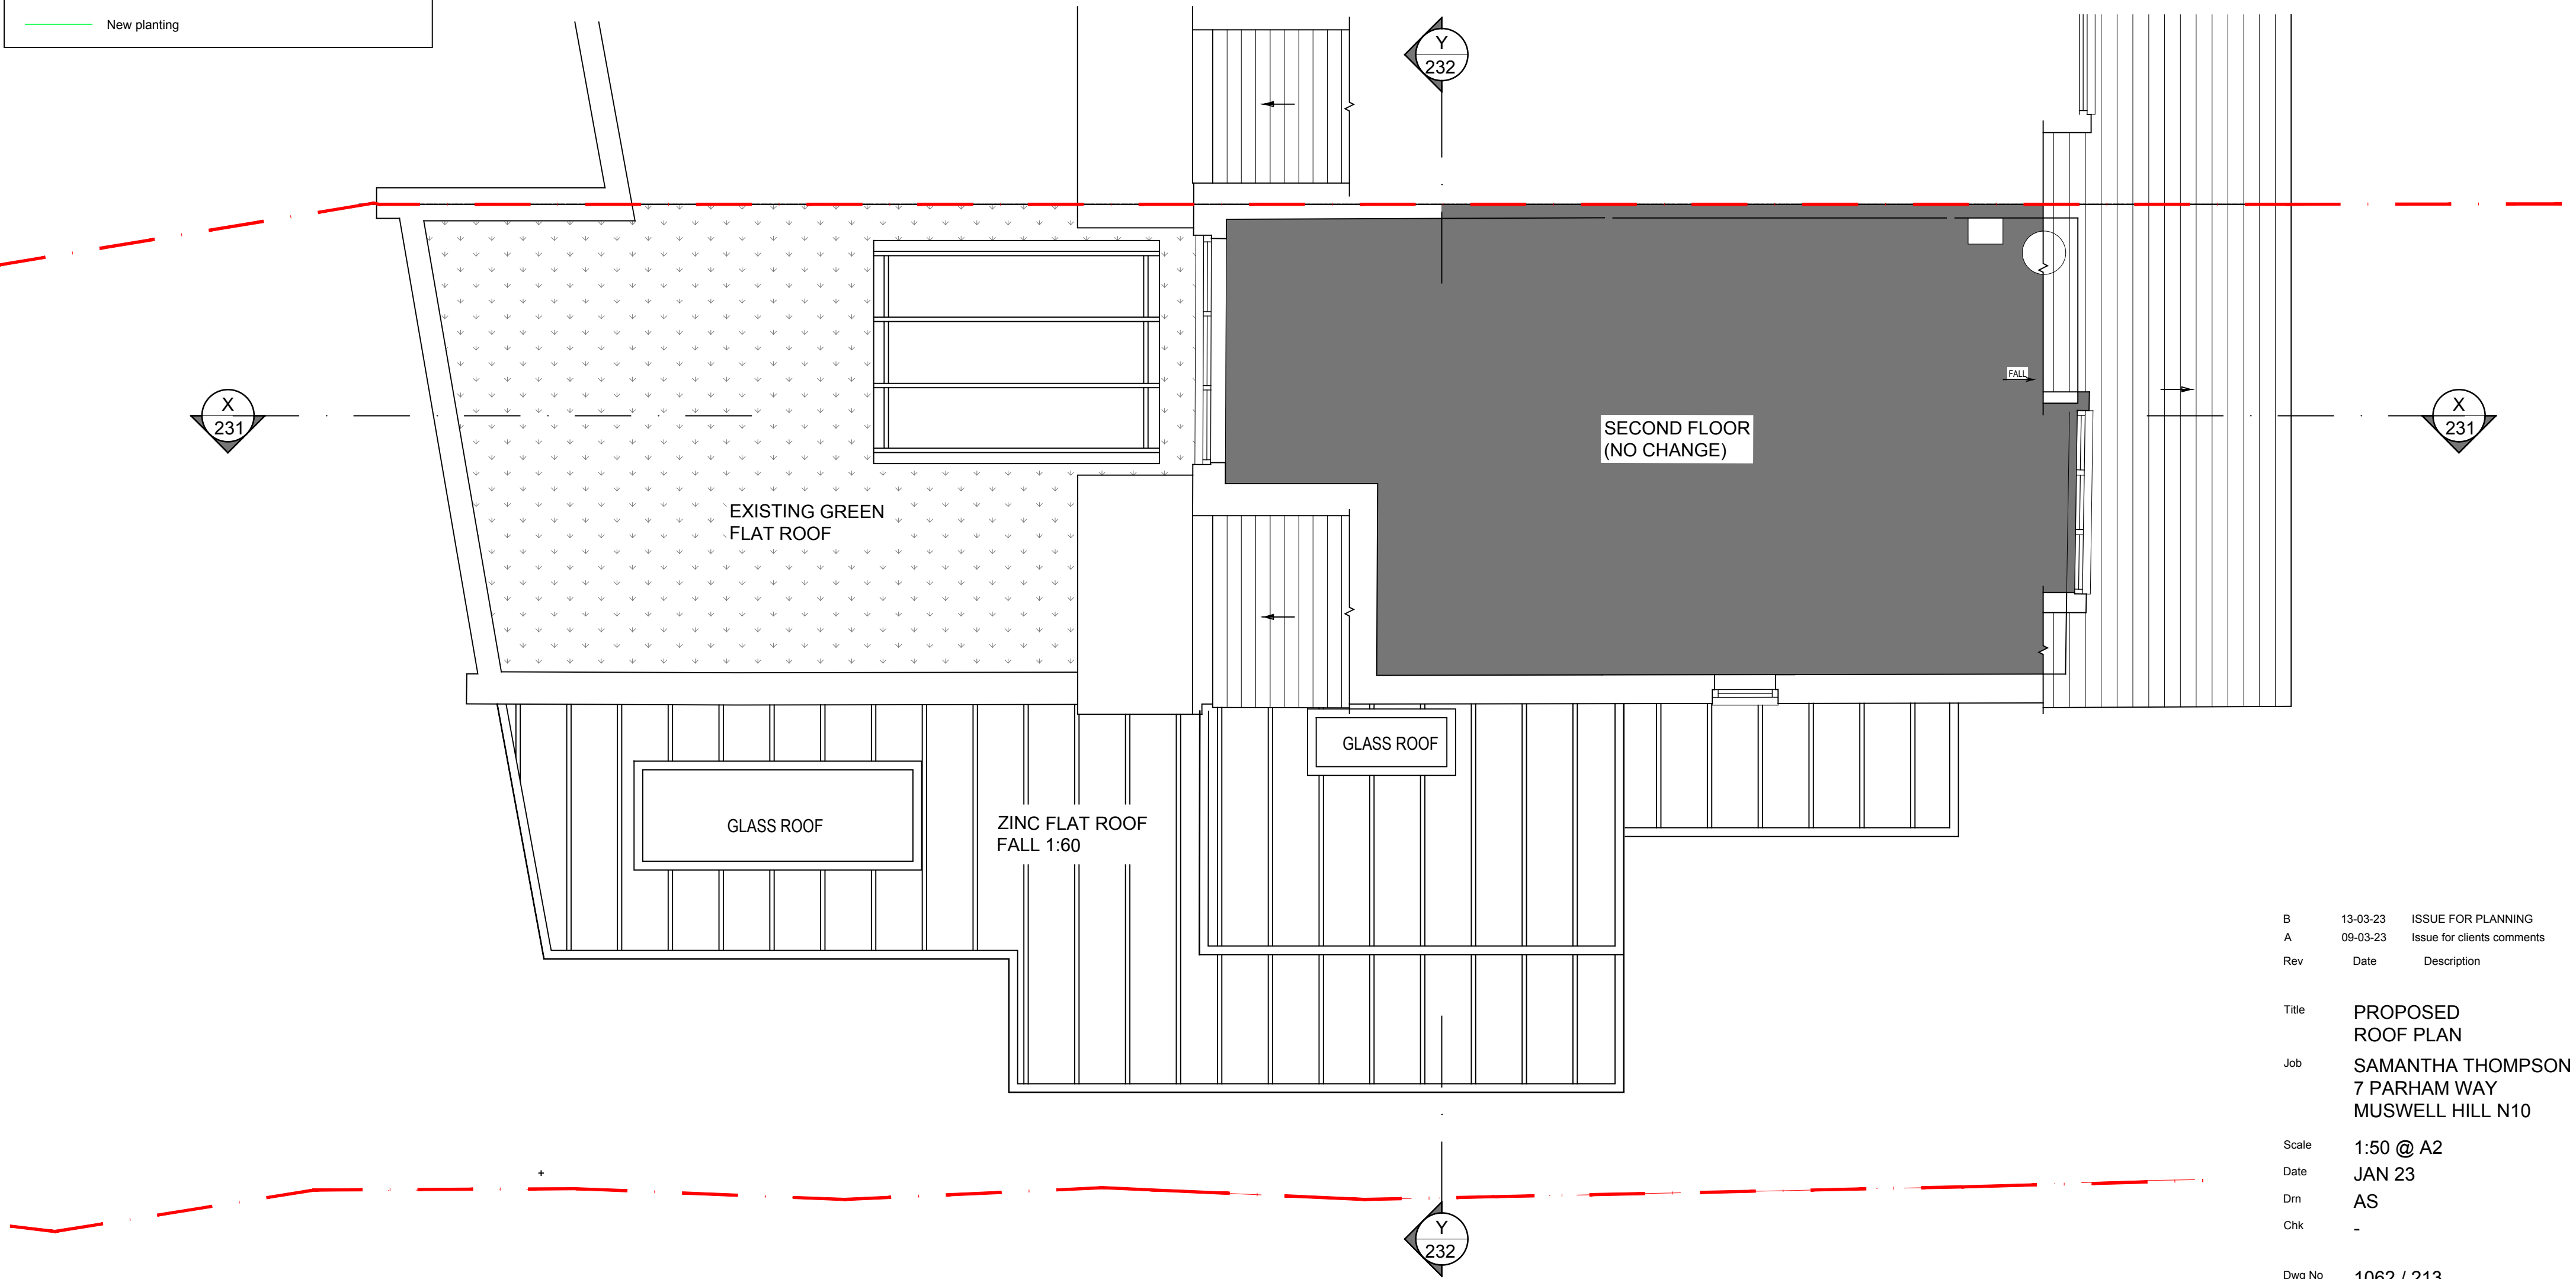

B	13-03-23	ISSUE FOR PLANNING
A	09-03-23	Issue for clients comments
Rev	Date	Description
Title		
PROPOSED ROOF PLAN		
Job		
SAMANTHA THOMPSON 7 PARHAM WAY MUSWELL HILL N10		
Scale		
1:50 @ A2		
Date		
JAN 23		
Drm		
AS		
Chk		
-		
Dwg No		
1062 / 213		
Rev		
B		
©		

PROPOSED ROOF PLAN

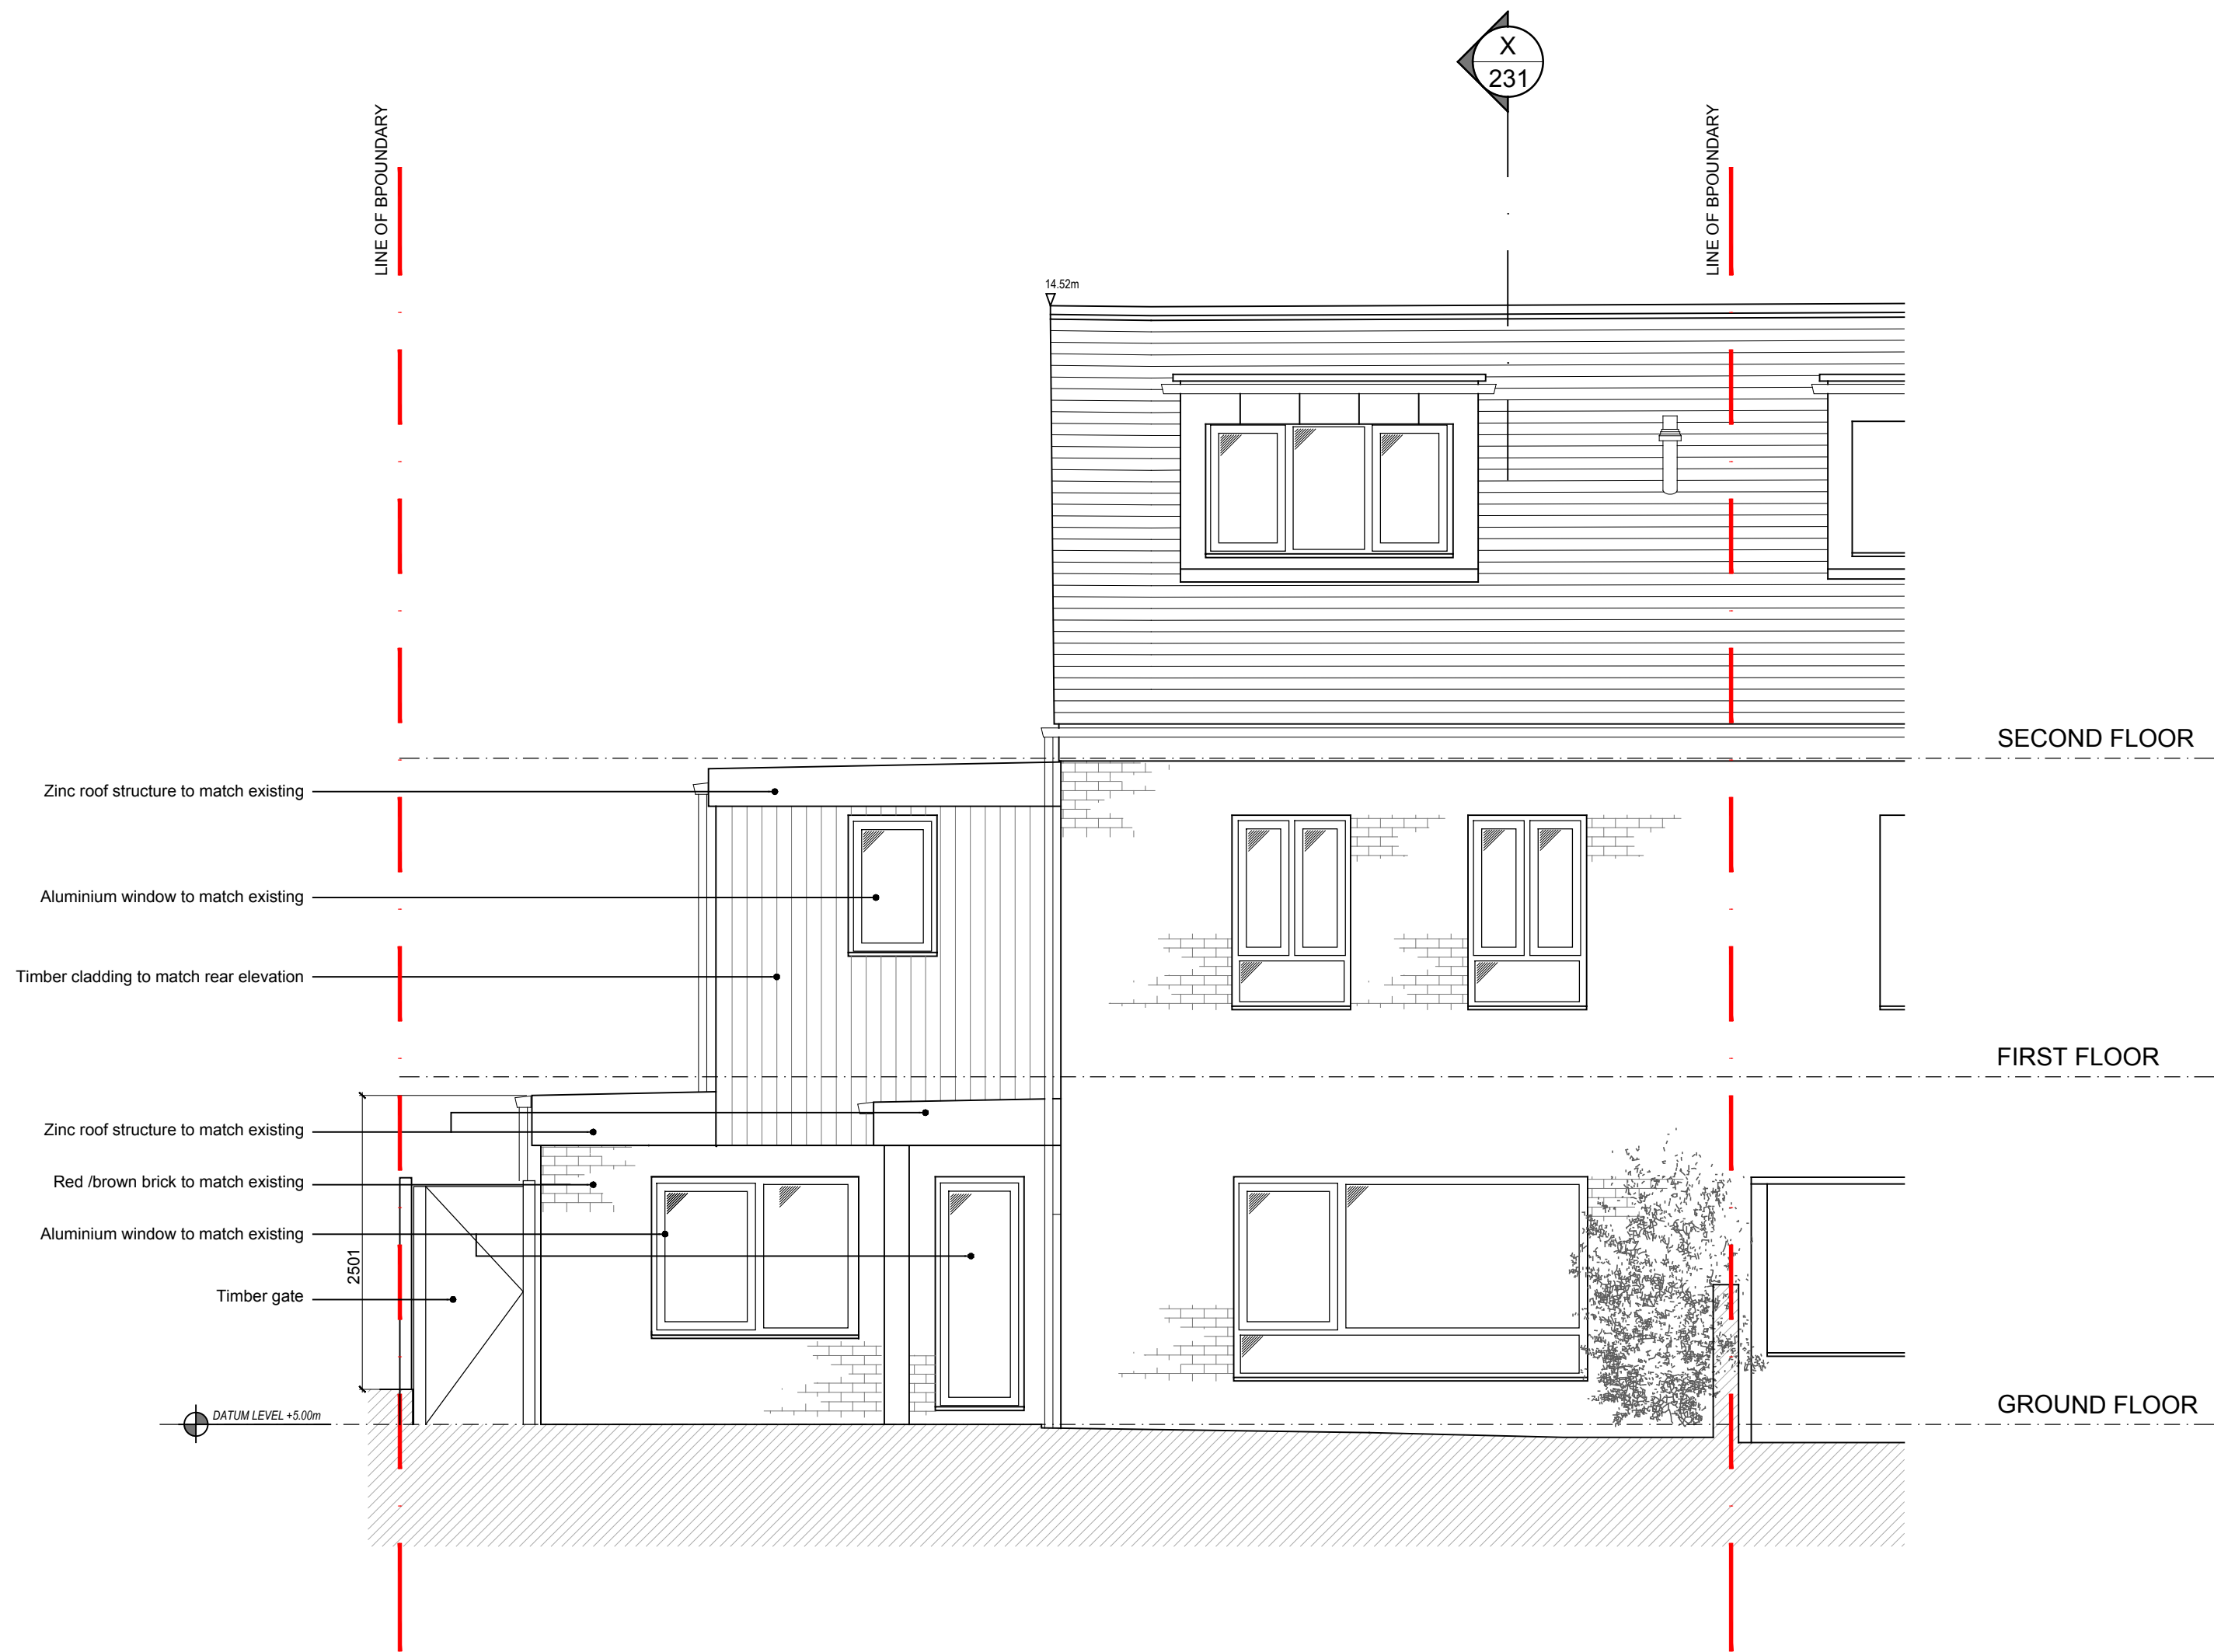

PROPOSED FRONT ELEVATION


B	13-03-23	ISSUE FOR PLANNING
A	09-03-23	Issue for clients comments
Rev	Date	Description
Title		
PROPOSED FRONT ELEVATION		
Job		
SAMANTHA THOMPSON 7 PARHAM WAY MUSWELL HILL N10		
Scale		
1:50 @ A2		
Date		
JAN 23		
Drm		
AS		
Chk		
-		
Dwg No		
1062 / 221		
Rev		
B		
©		



PROPOSED REAR ELEVATION

SCALE 0 1m 2m 3m 4m 5m

B	13-03-23	ISSUE FOR PLANNING
A	09-03-23	Issue for clients comments
Rev	Date	Description
Title		
PROPOSED REAR ELEVATION		
Job		
SAMANTHA THOMPSON 7 PARHAM WAY MUSWELL HILL N10		
Scale		
1:50 @ A2		
Date		
JAN 23		
Dm		
AS		
Chk		
-		
Dwg No		
1062 / 222		
Rev		
B		
©		

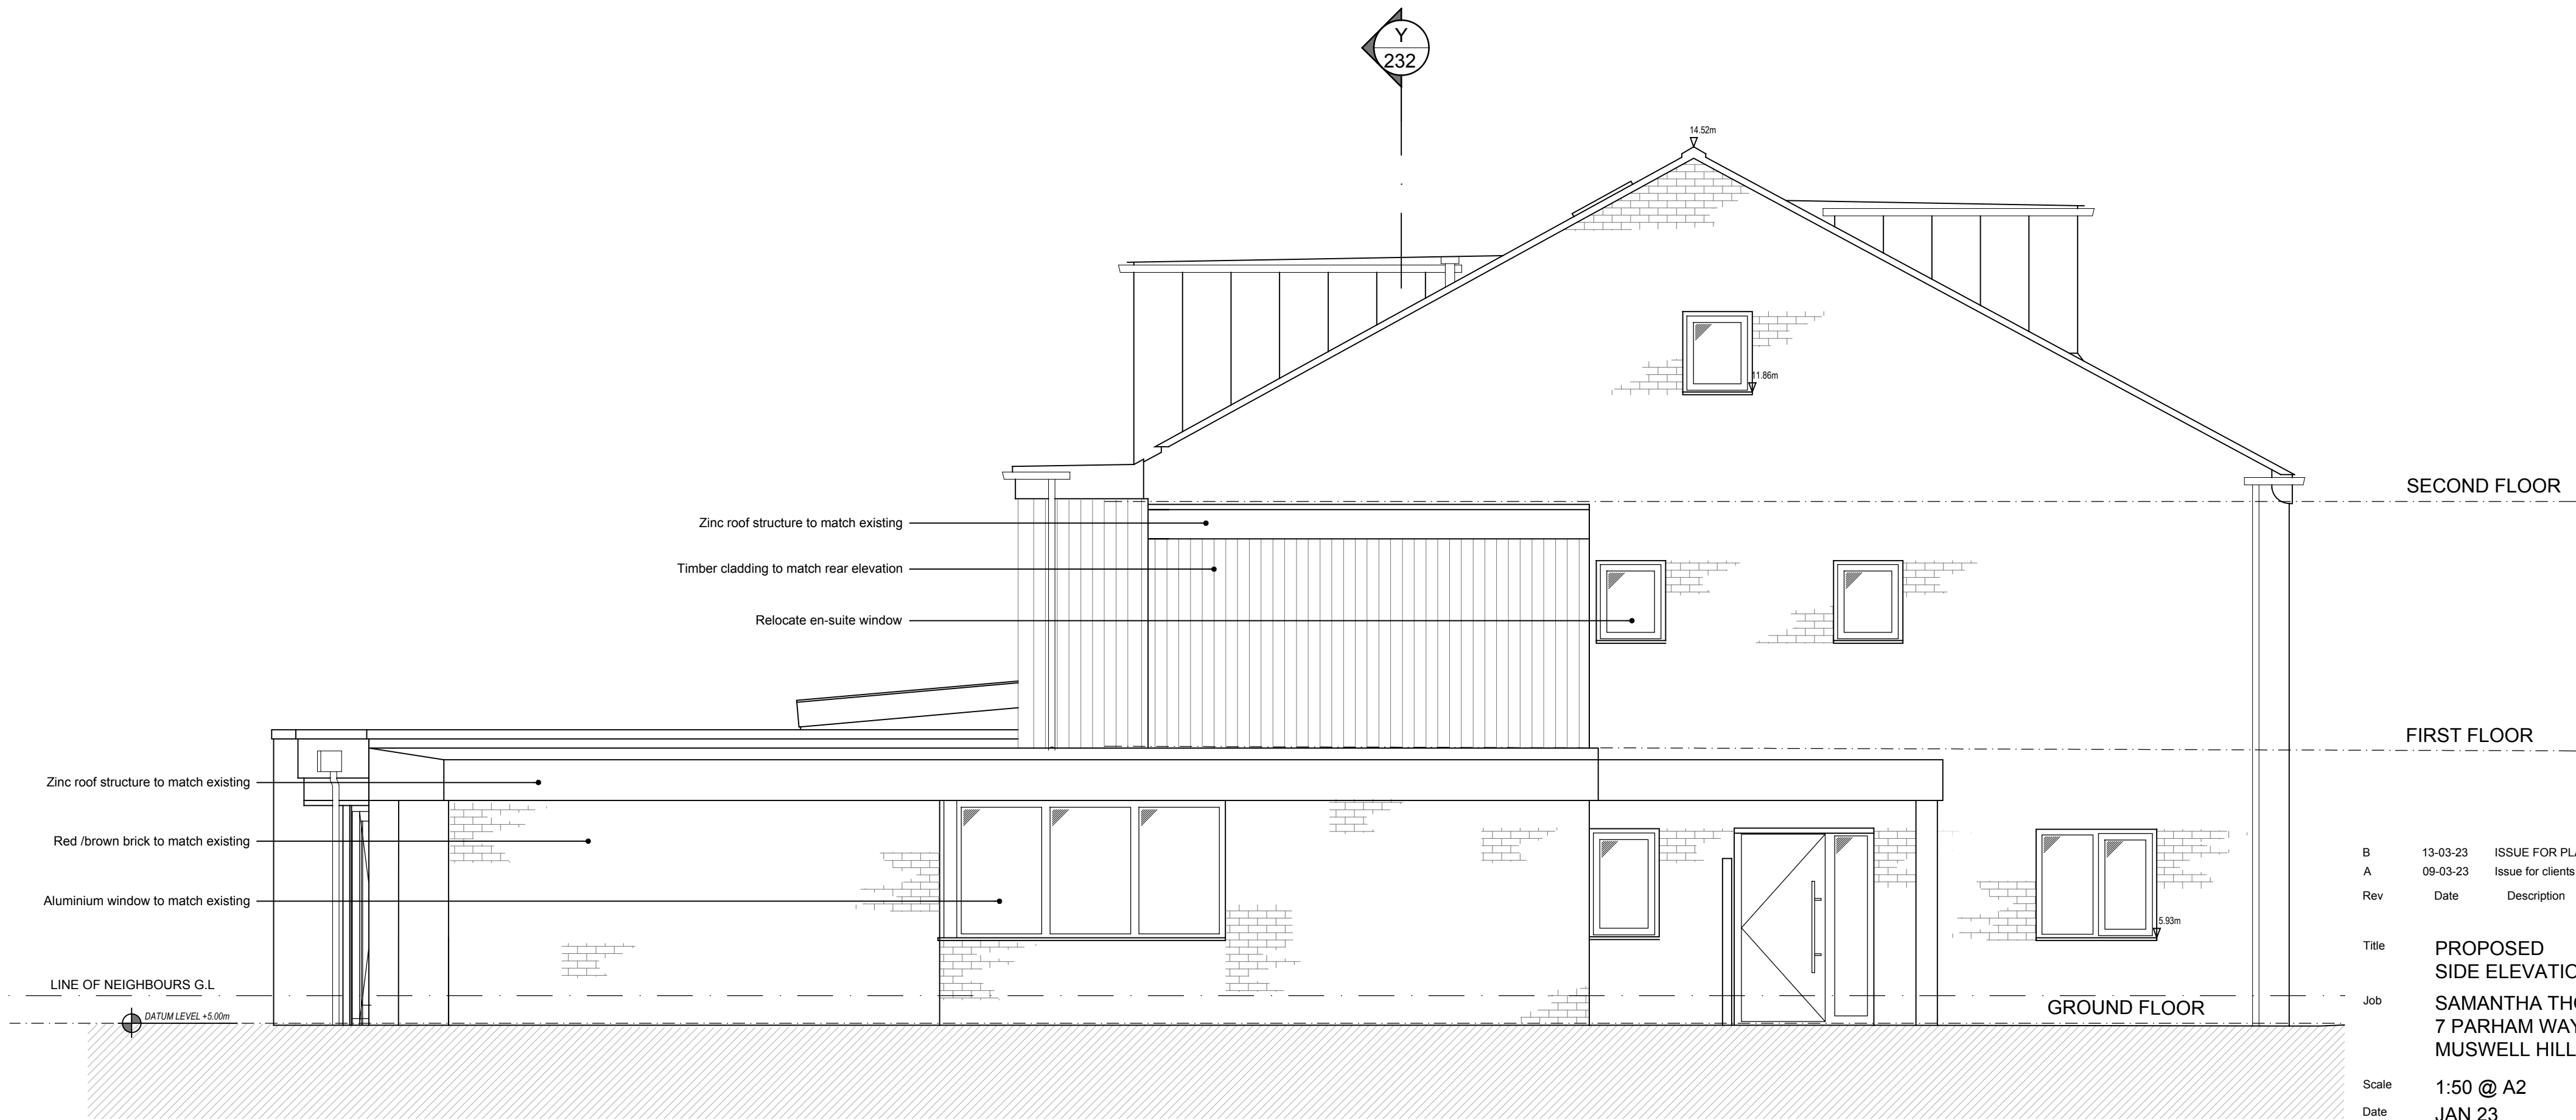

B	13-03-23	ISSUE FOR PLANNING
A	09-03-23	Issue for clients comments
Rev	Date	Description

Title
Job
Scale
Date
Drm
Chk

PROPOSED
SIDE ELEVATION
SAMANTHA THOMPSON
7 PARHAM WAY
MUSWELL HILL N10

1:50 @ A2
JAN 23
AS
-

Dwg No
Rev


1062 / 223
B


©

AS
DESIGN
Architectural Designers

2 carysfort road n8 8rb
t 07855686577 / 02083479971
info@asdesignuk.com www.asdesignuk.com


PROPOSED SIDE ELEVATION

 

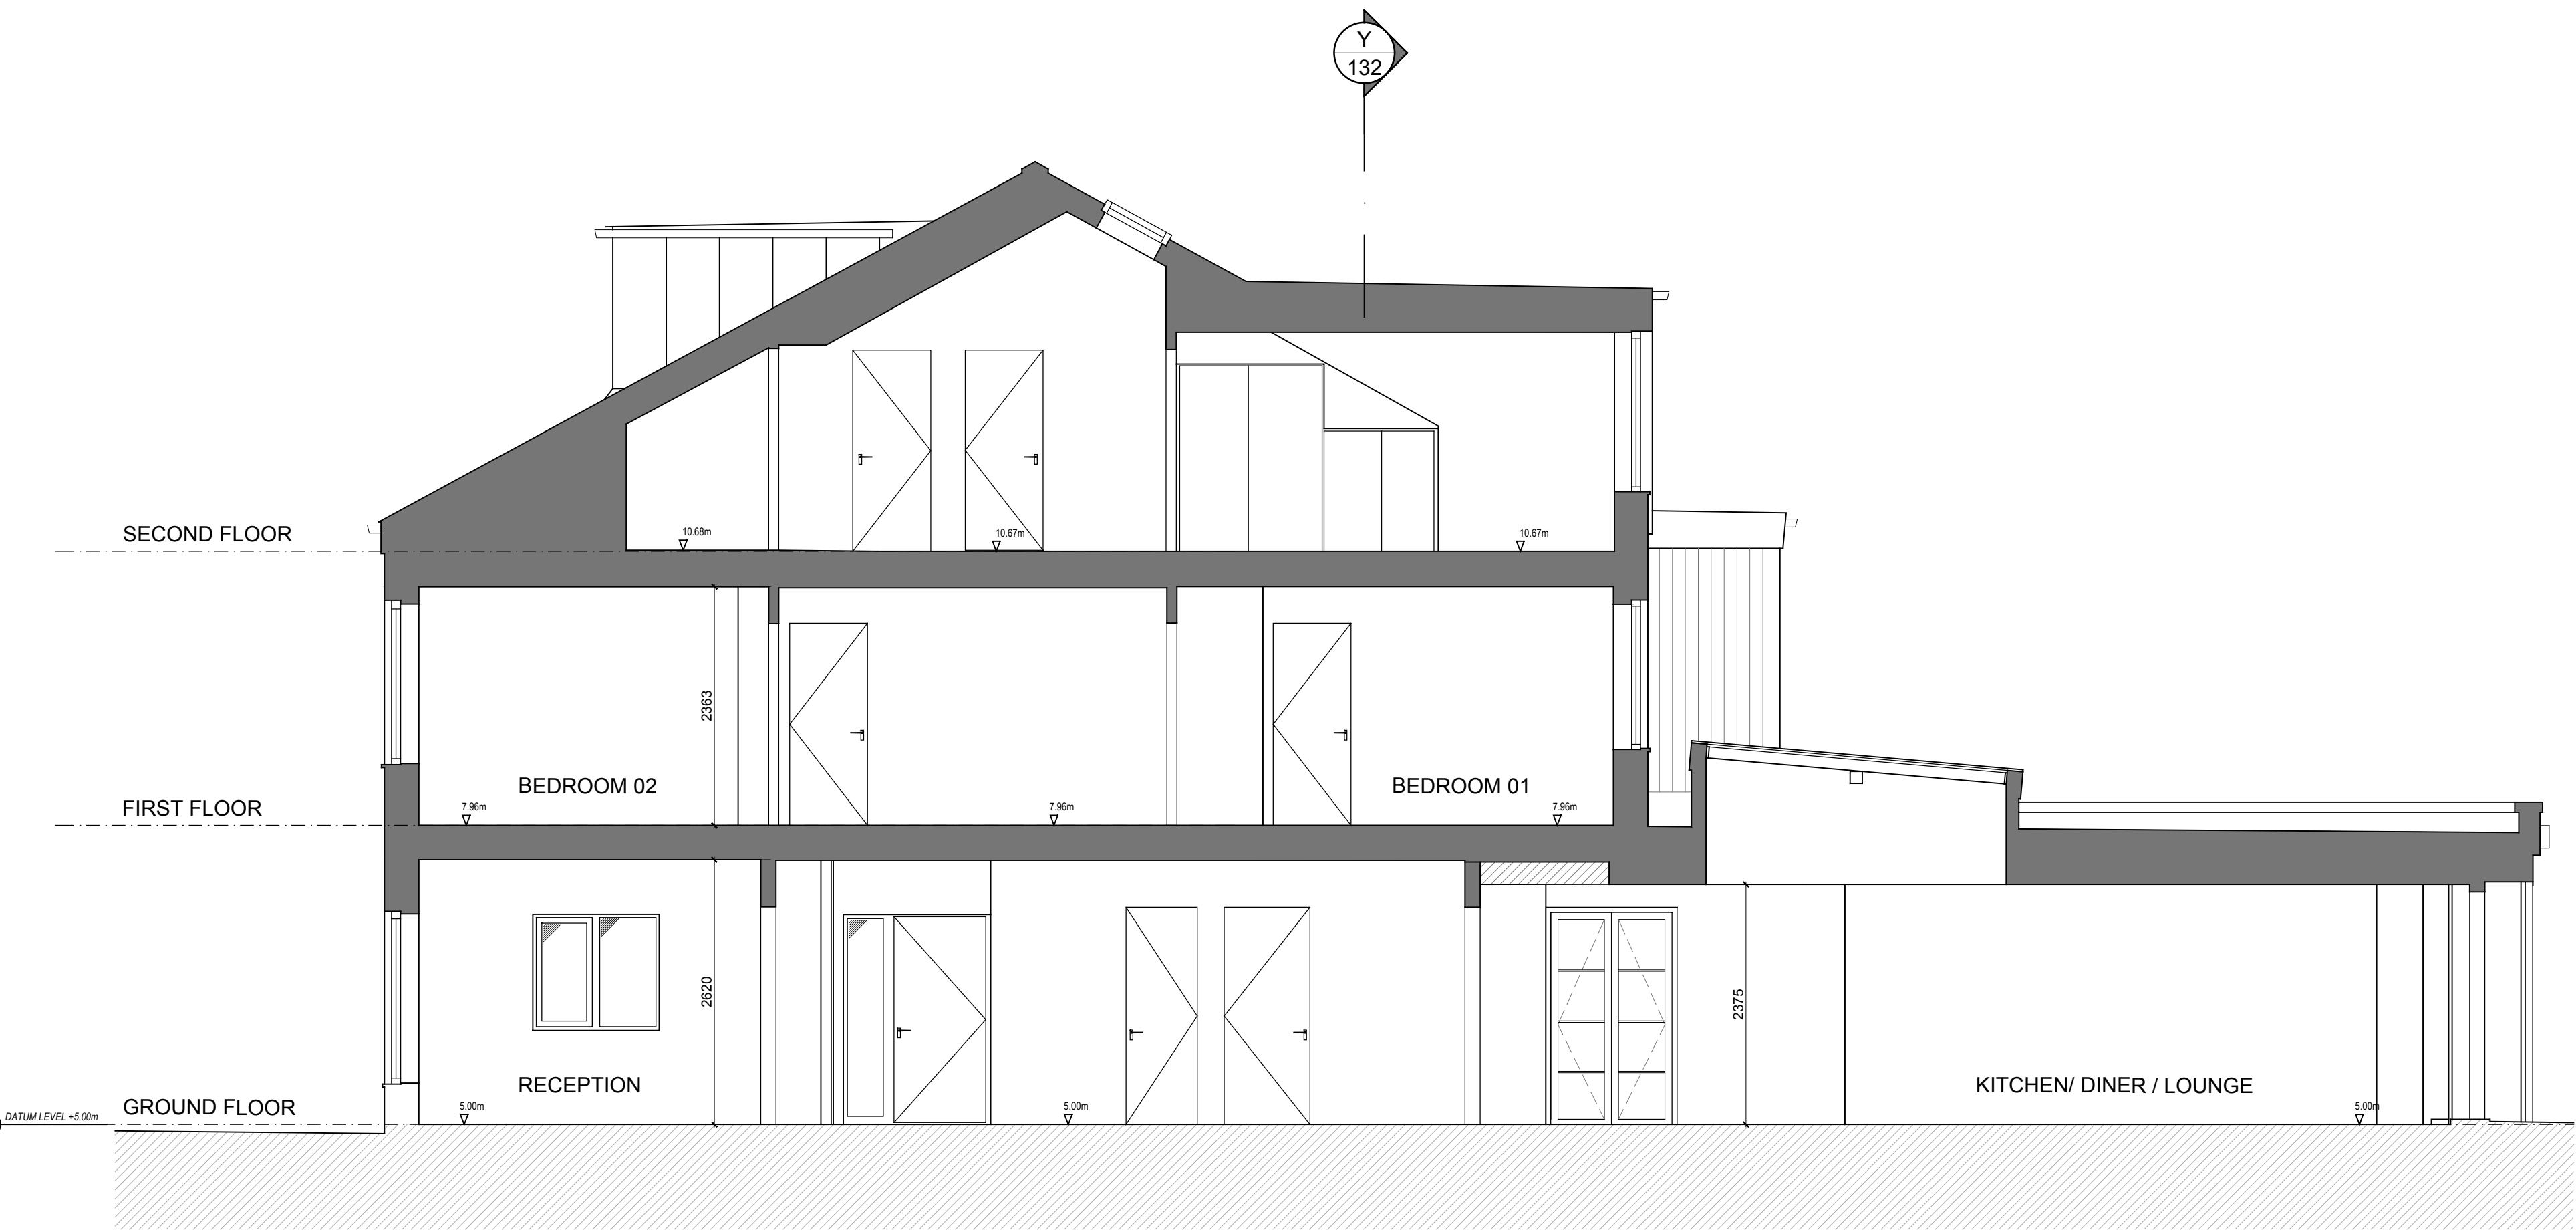

PROPOSED SECTION X-X

B	13-03-23	ISSUE FOR PLANNING
A	09-03-23	Issue for clients comments
Rev	Date	Description
Title		
PROPOSED SECTION X-X		
Job		
SAMANTHA THOMPSON 7 PARHAM WAY MUSWELL HILL N10		
Scale		
1:50 @ A2		
Date		
JAN 23		
Drm		
AS		
Chk		
-		
Dwg No		
1062 / 231		
Rev		
B		
©		

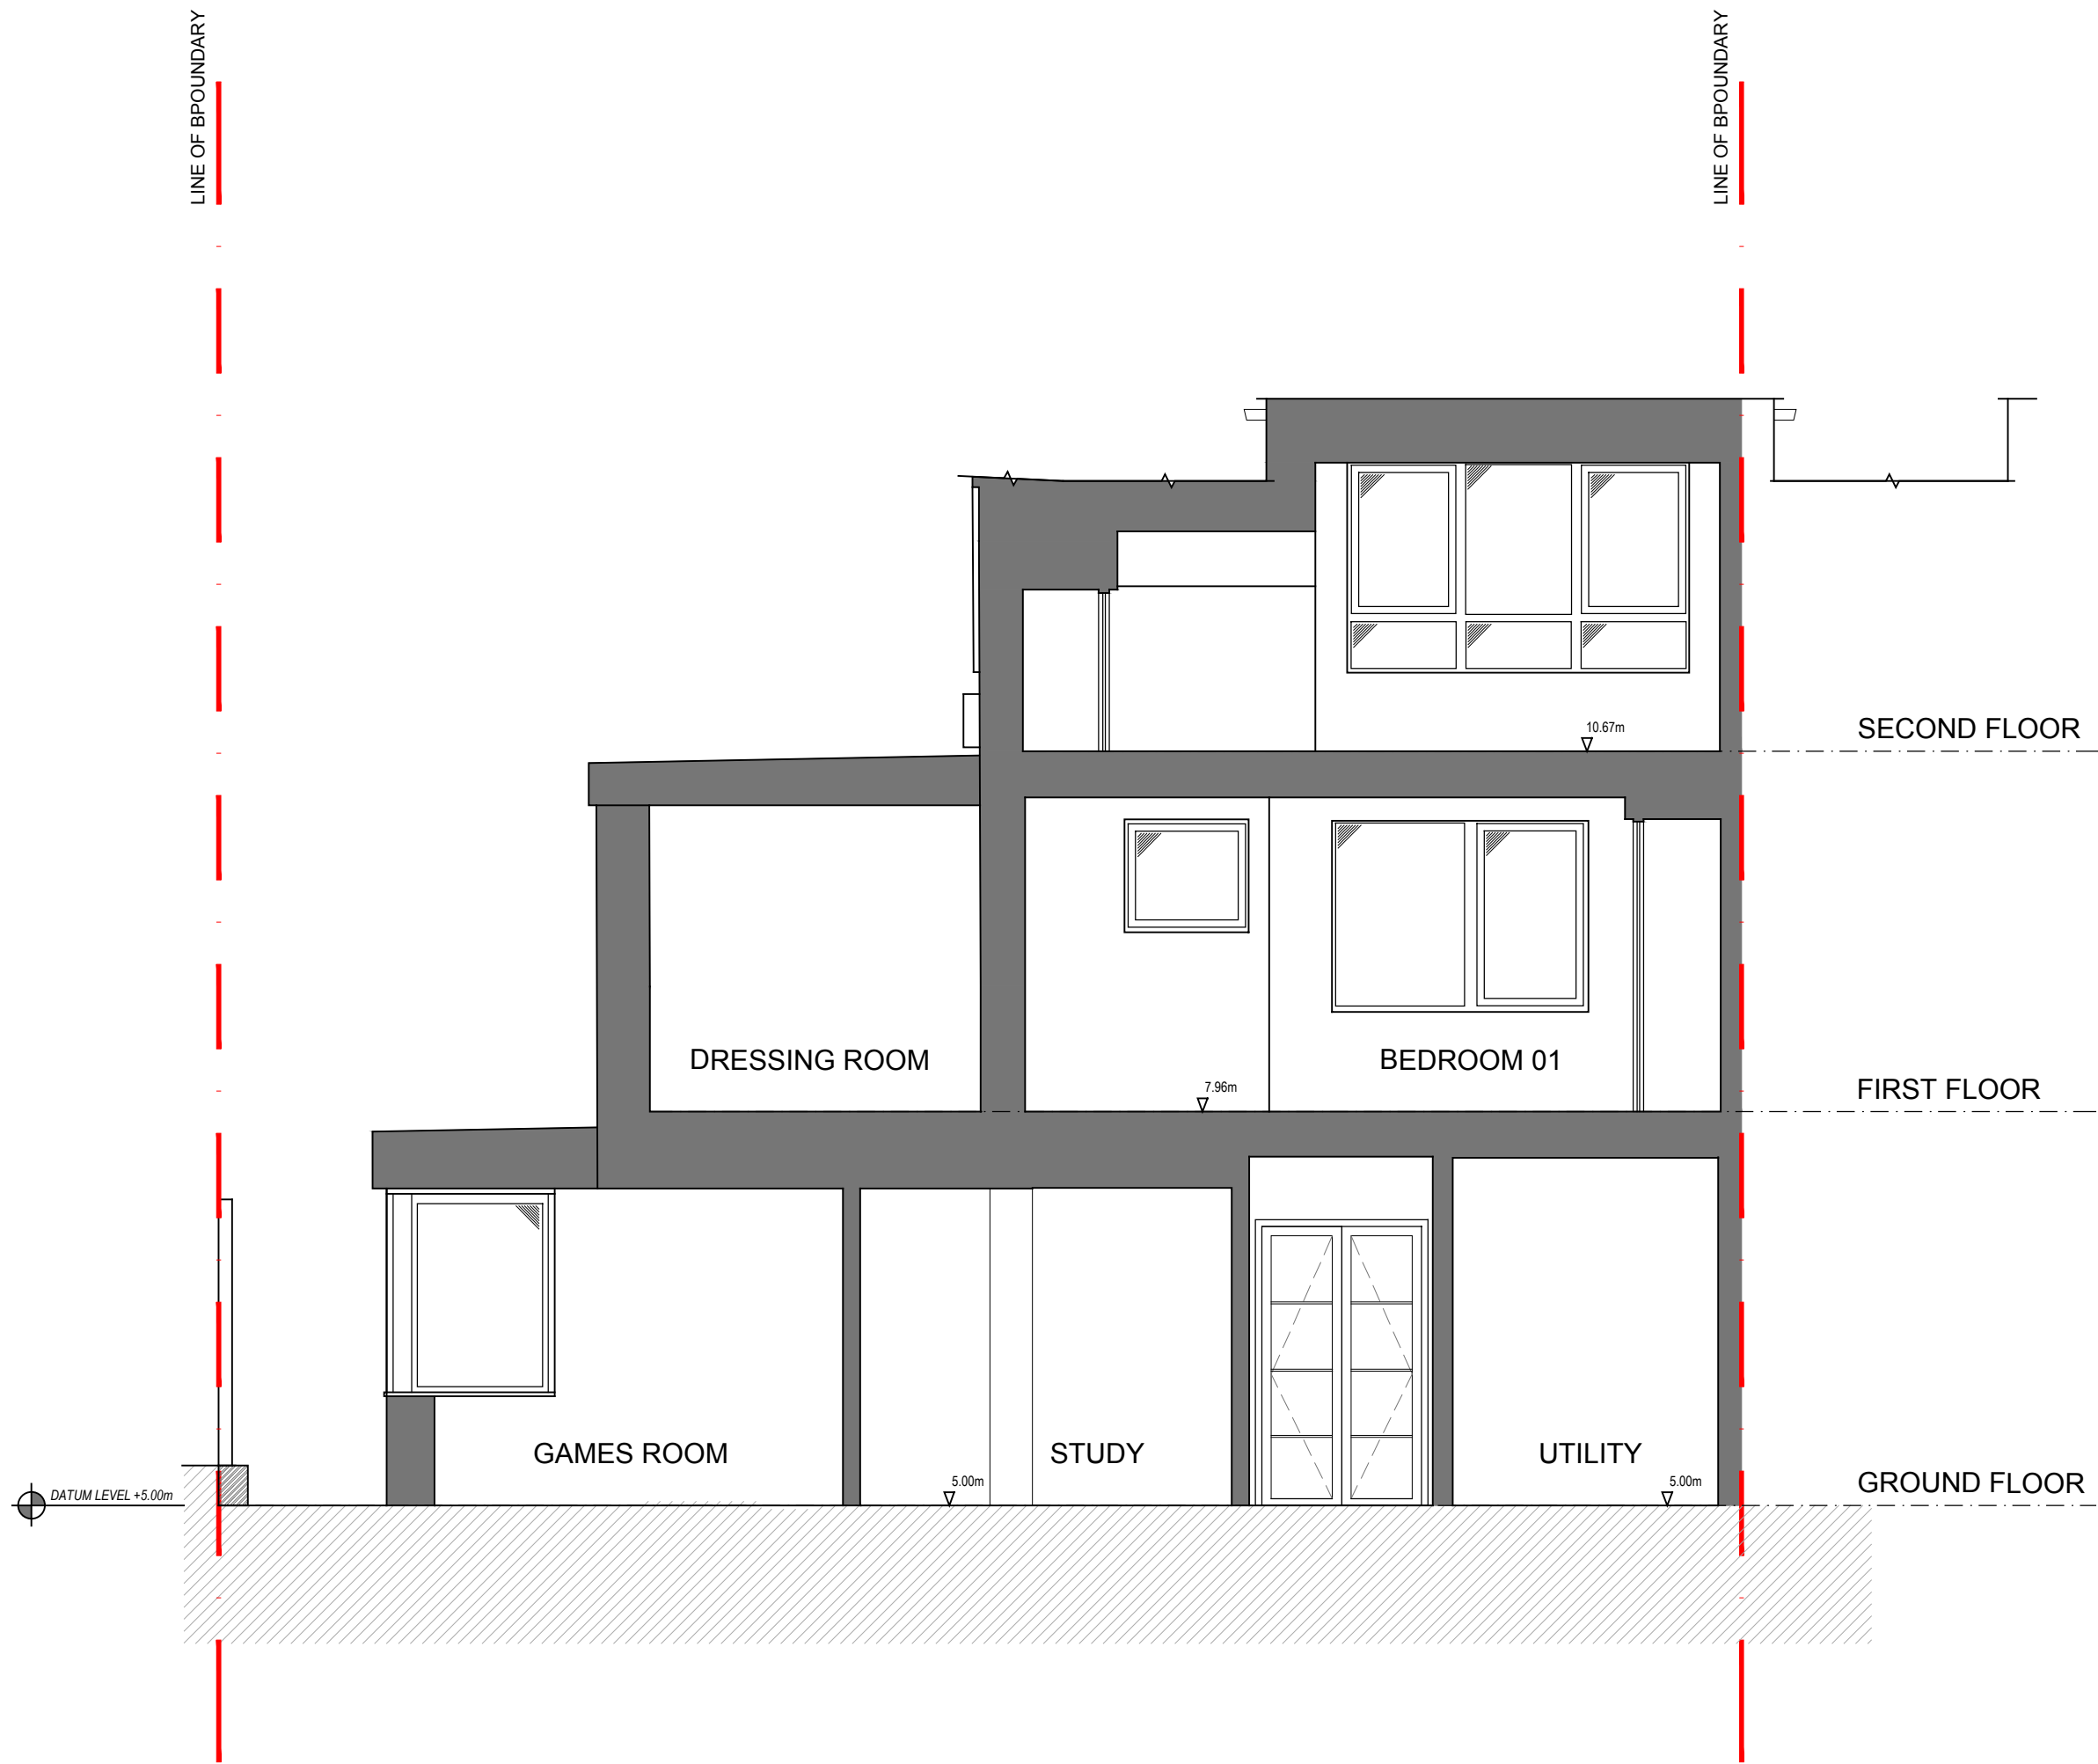

B	13-03-23	ISSUE FOR PLANNING
A	09-03-23	Issue for clients comments
Rev	Date	Description
Title		
PROPOSED SECTION Y-Y		
Job		
SAMANTHA THOMPSON 7 PARHAM WAY MUSWELL HILL N10		
Scale		
1:50 @ A2		
Date		
JAN 23		
Drm		
AS		
Chk		
-		
Dwg No		
1062 / 232		
Rev		
B		
©		

PROPOSED SECTION Y-Y