


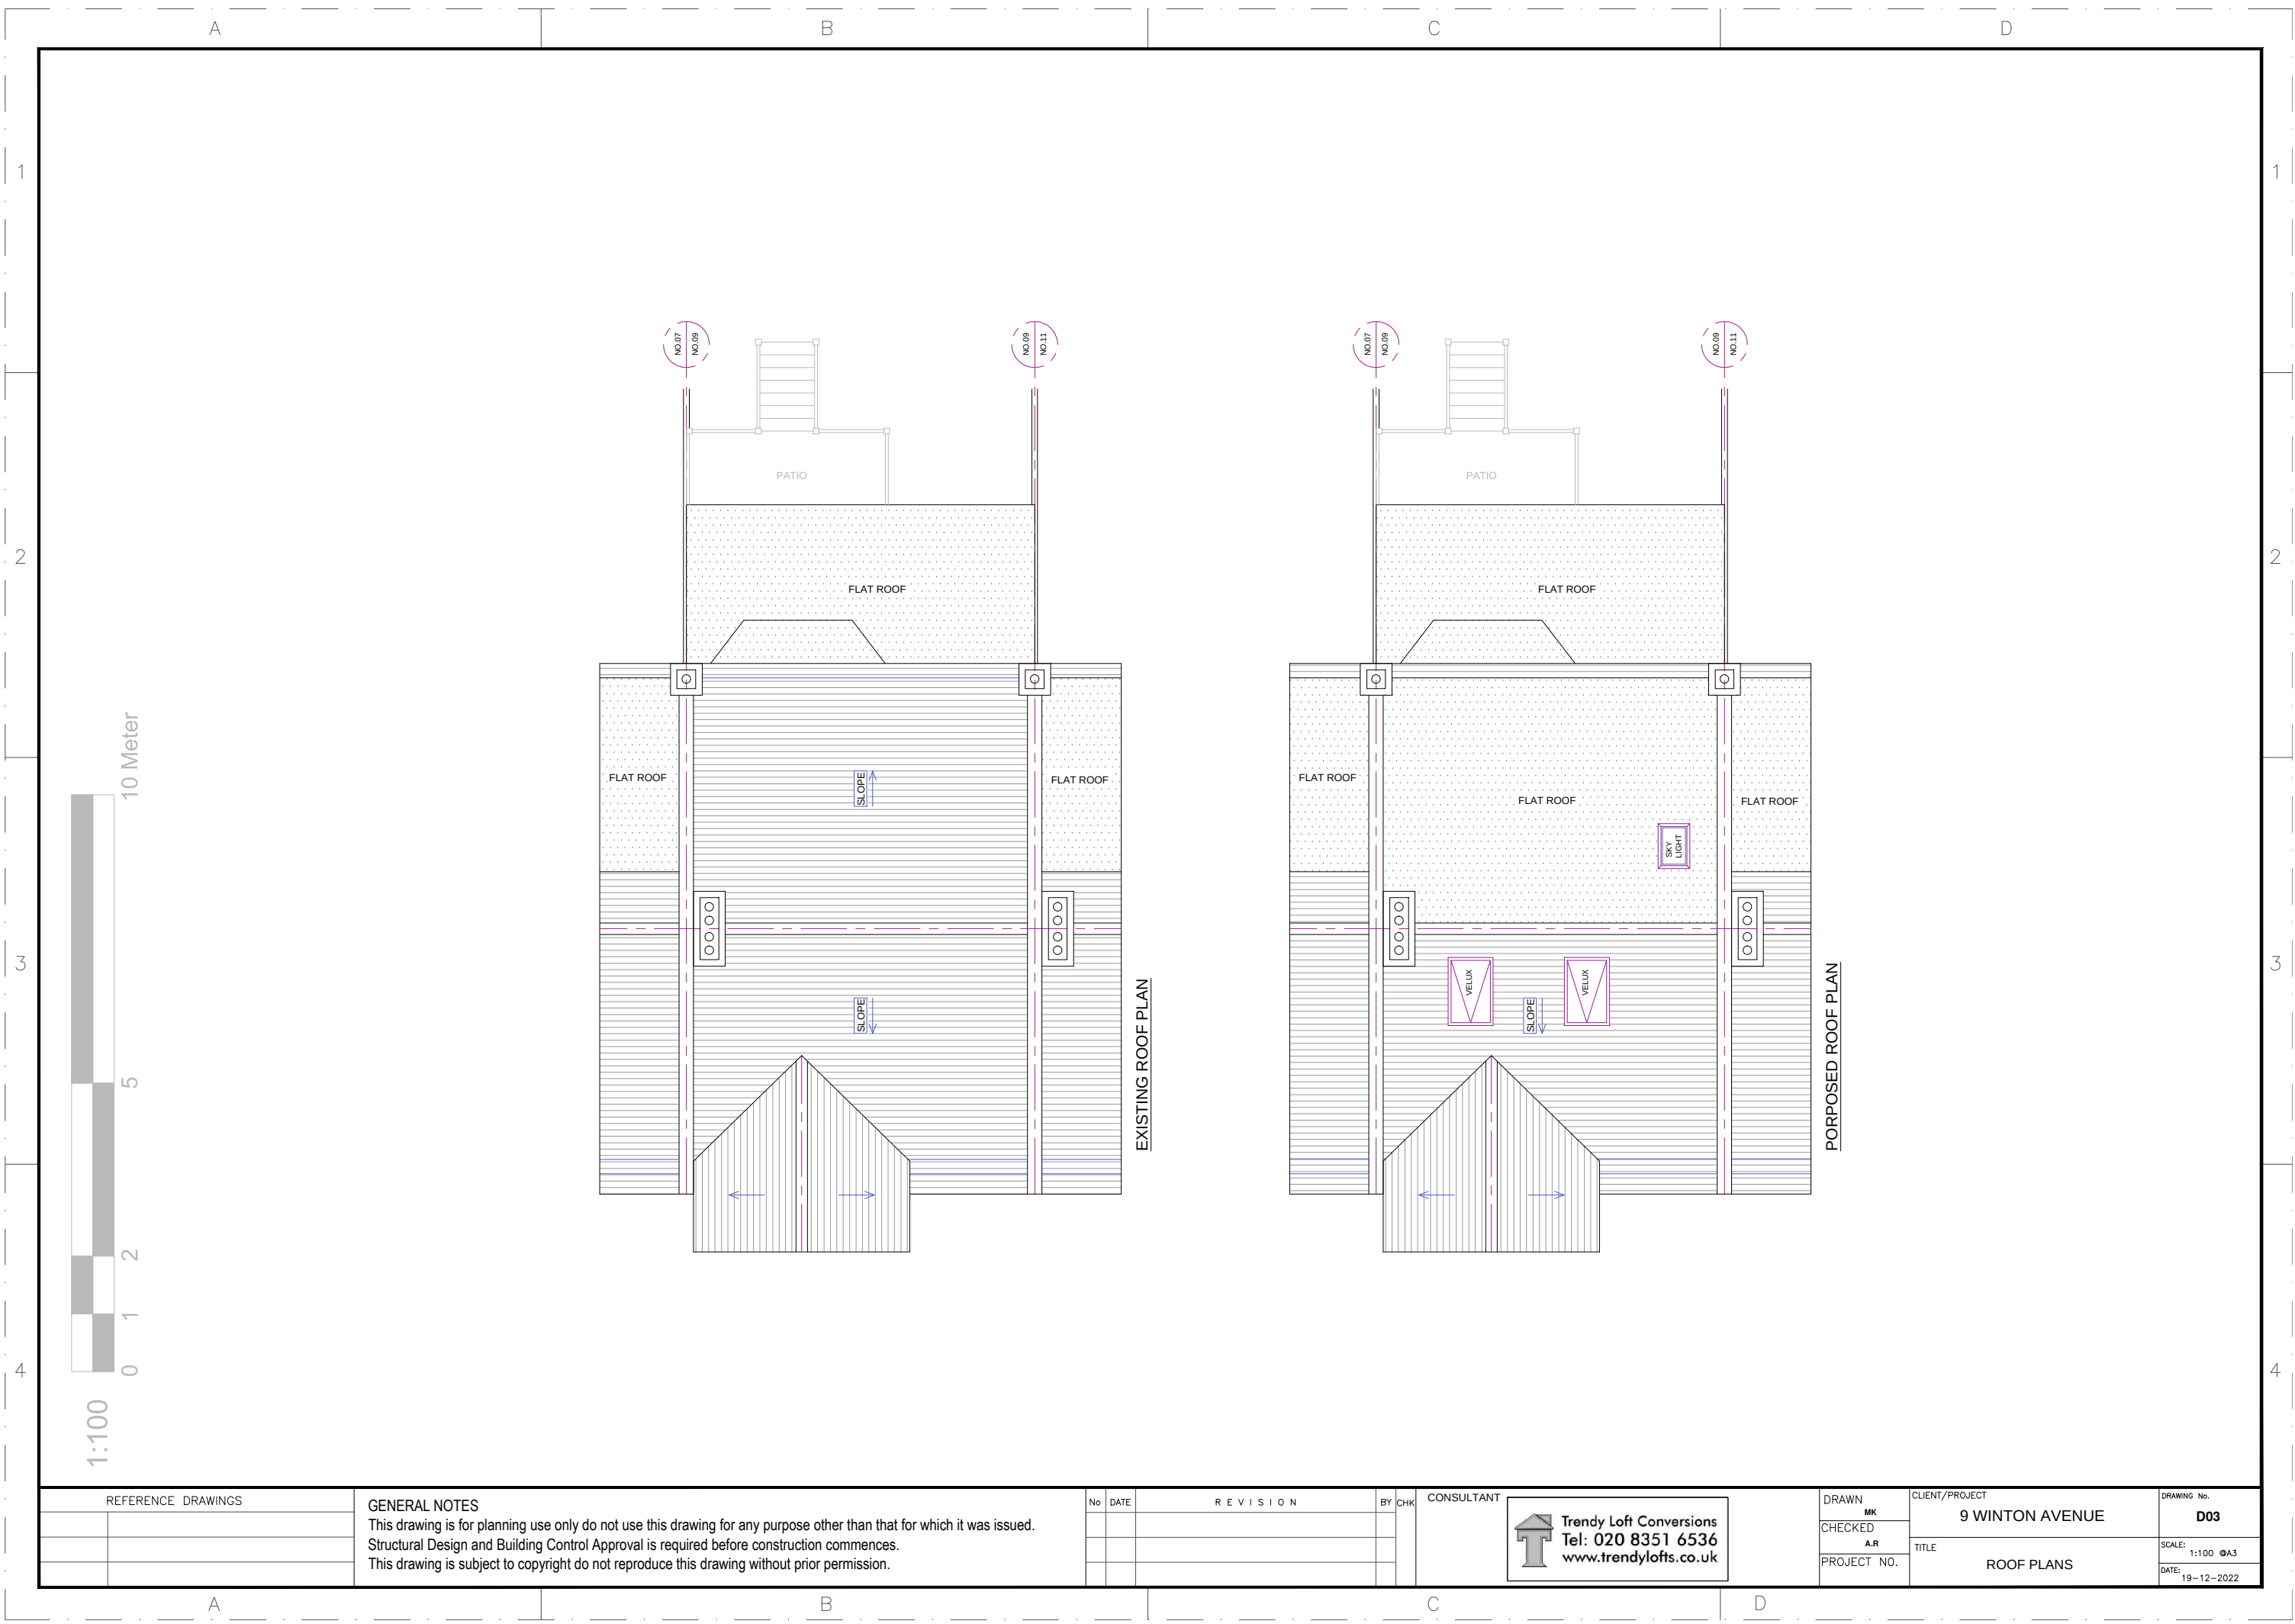

REFERENCE DRAWINGS	

GENERAL NOTES
This drawing is for planning use only do not use this drawing for any purpose other than that for which it was issued.
Structural Design and Building Control Approval is required before construction commences.
This drawing is subject to copyright do not reproduce this drawing without prior permission.

No	DATE	REVISION	BY	CHK	CONSULTANT



Trendy Loft Conversions
Tel: 020 8351 6536
www.trendylofts.co.uk

DRAWN MK
CHECKED A.R
PROJECT NO.

CLIENT/PROJECT 9 WINTON AVENUE
TITLE ROOF PLANS

DRAWING No. D03
SCALE: 1:100 @A3
DATE: 19-12-2022