



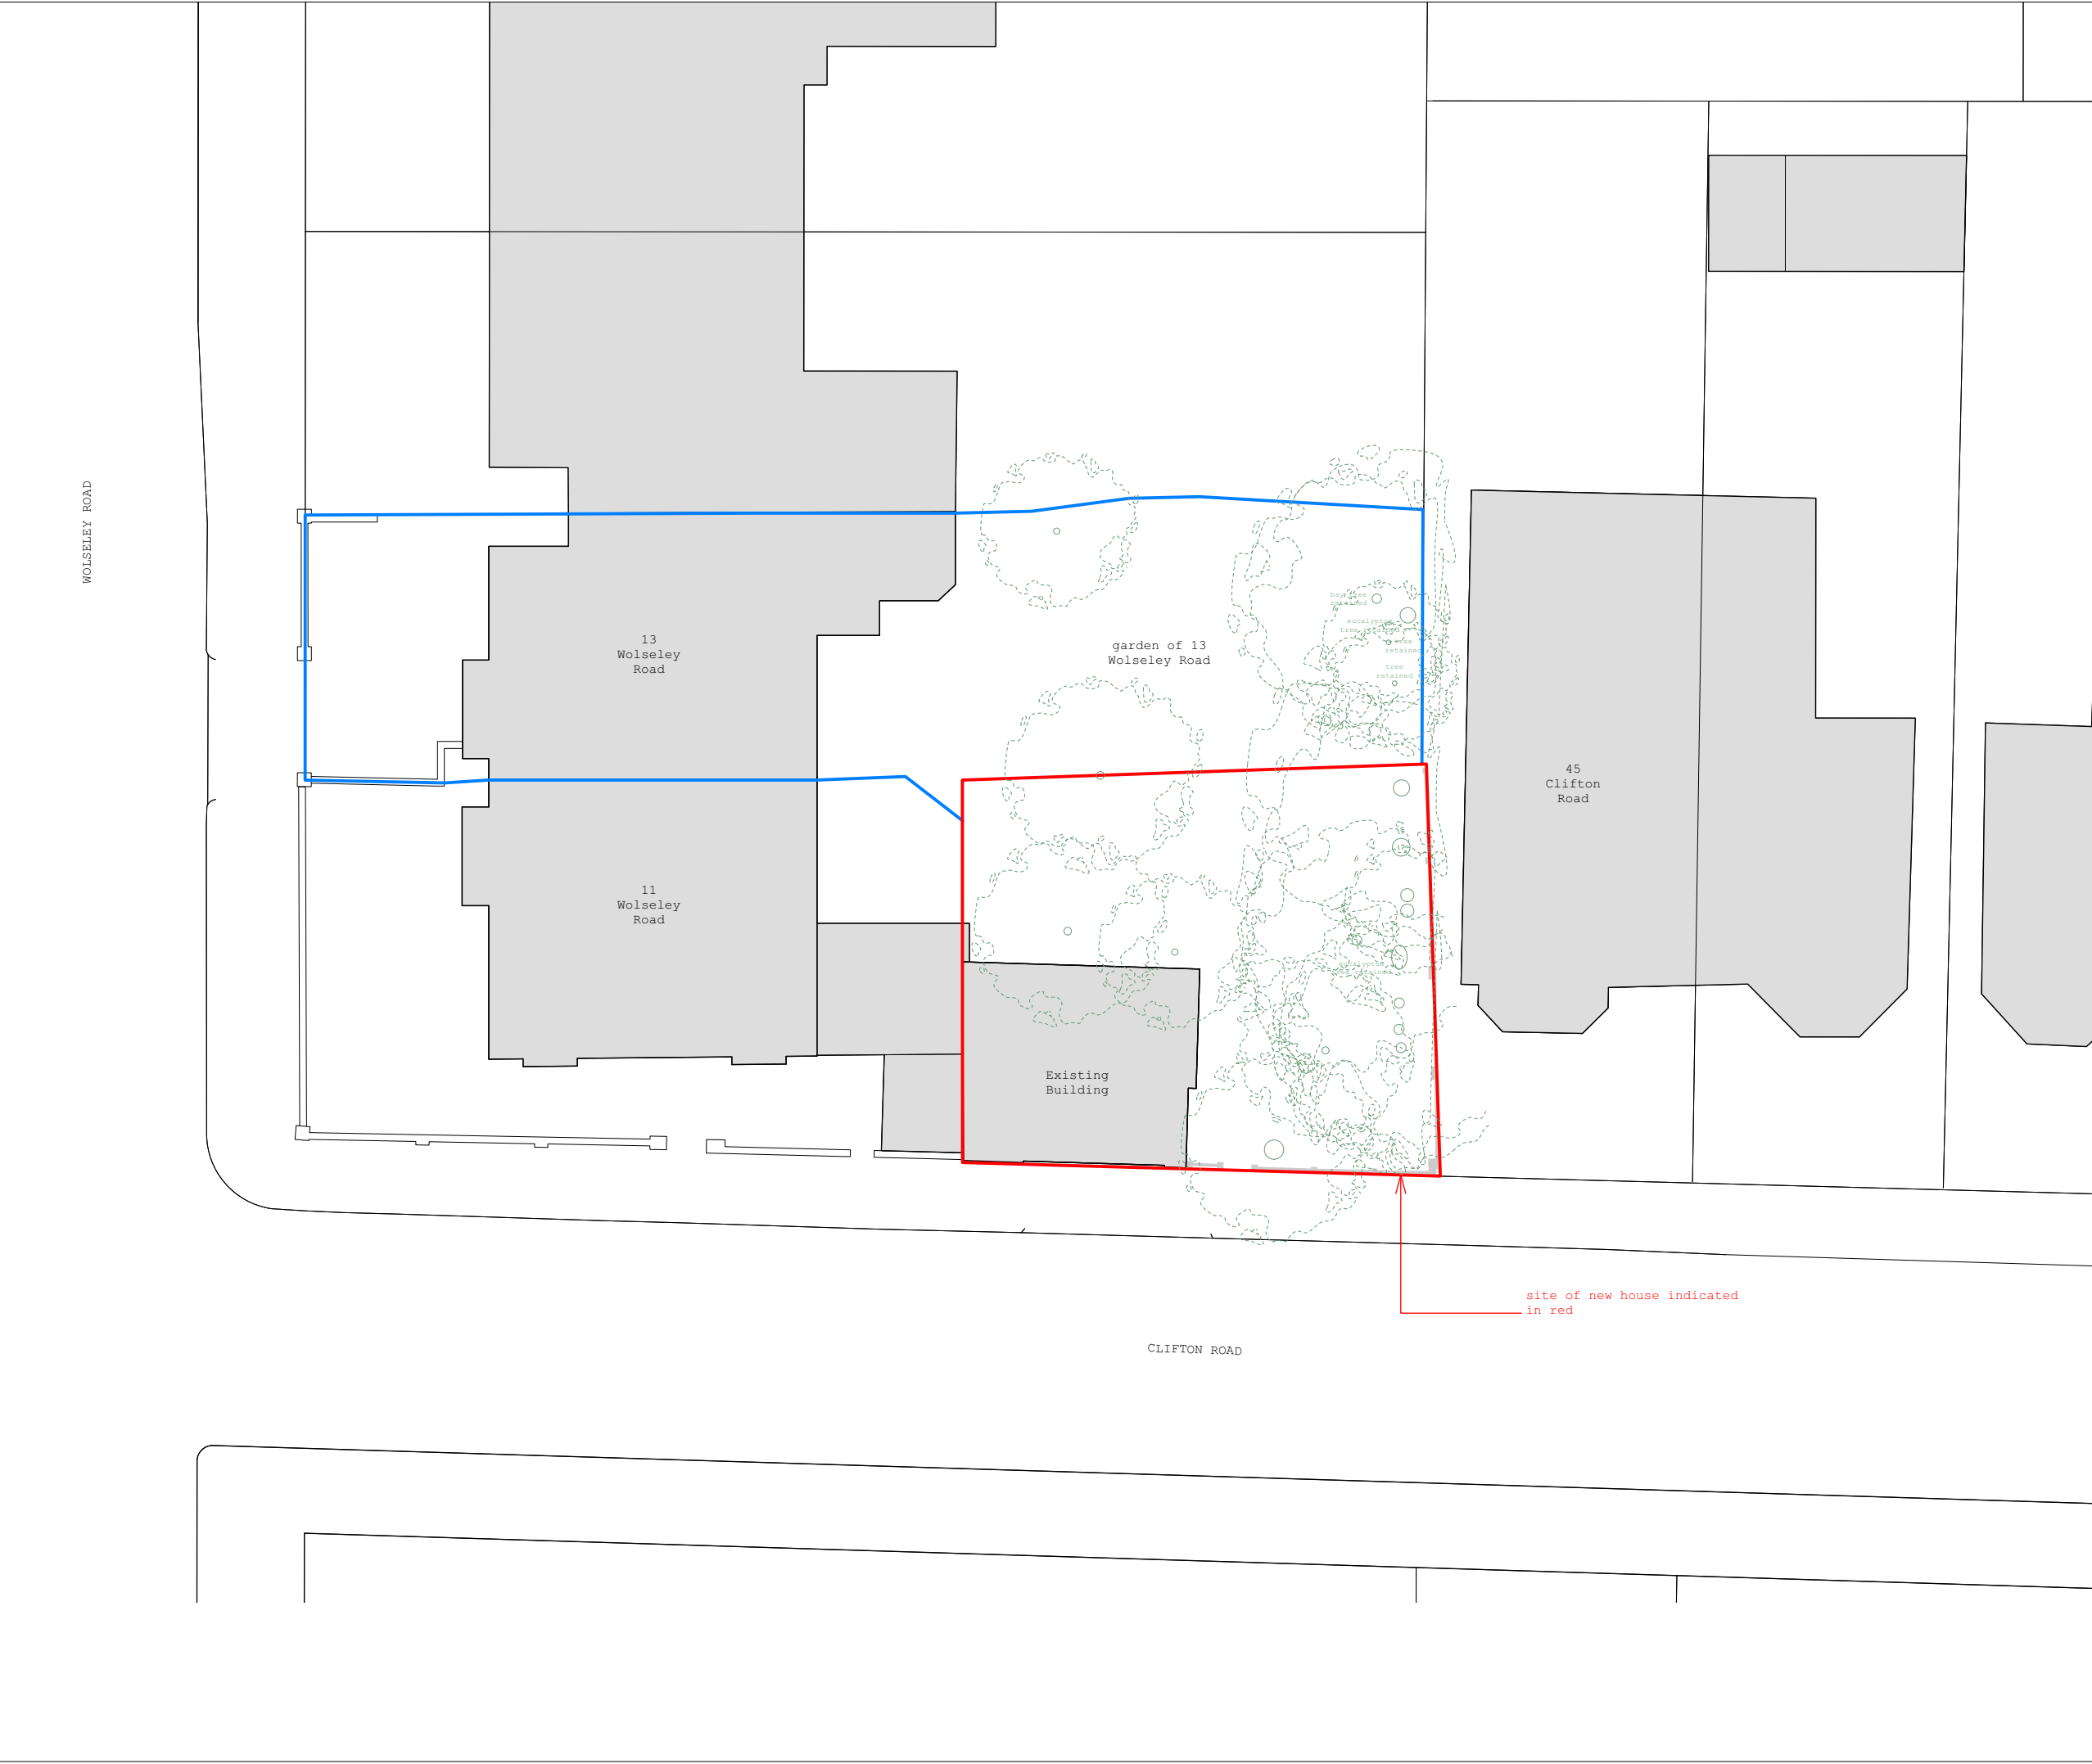

rev	details	date
-	for planning	10/07/20

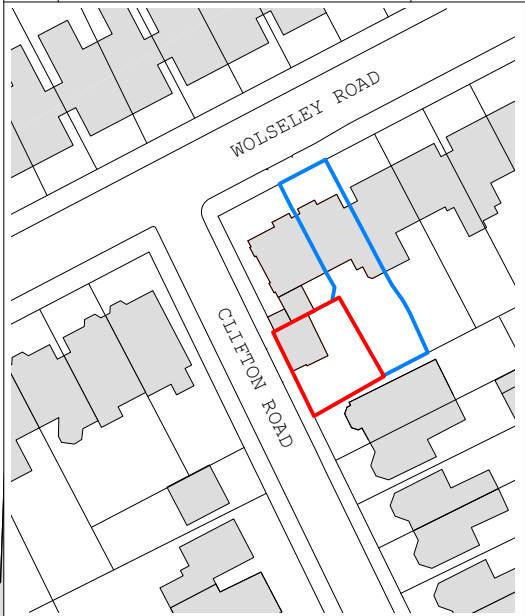

Site Location Plan
Scale 1:1250 @ A3



CASSION CASTLE ARCHITECTS

10 Old Dairy Court, 17 Crouch Hill, London N7 7NU,
E: info@cassioncastle.com T: 020 7700 4584


Project:
Clifton Road, London, N8 8JA

Drg.No:
1803/P/E01

Rev:
-

Date:
10/03/2023
Scale:
1:200 @ A3

Title:
EXISTING BLOCK PLAN

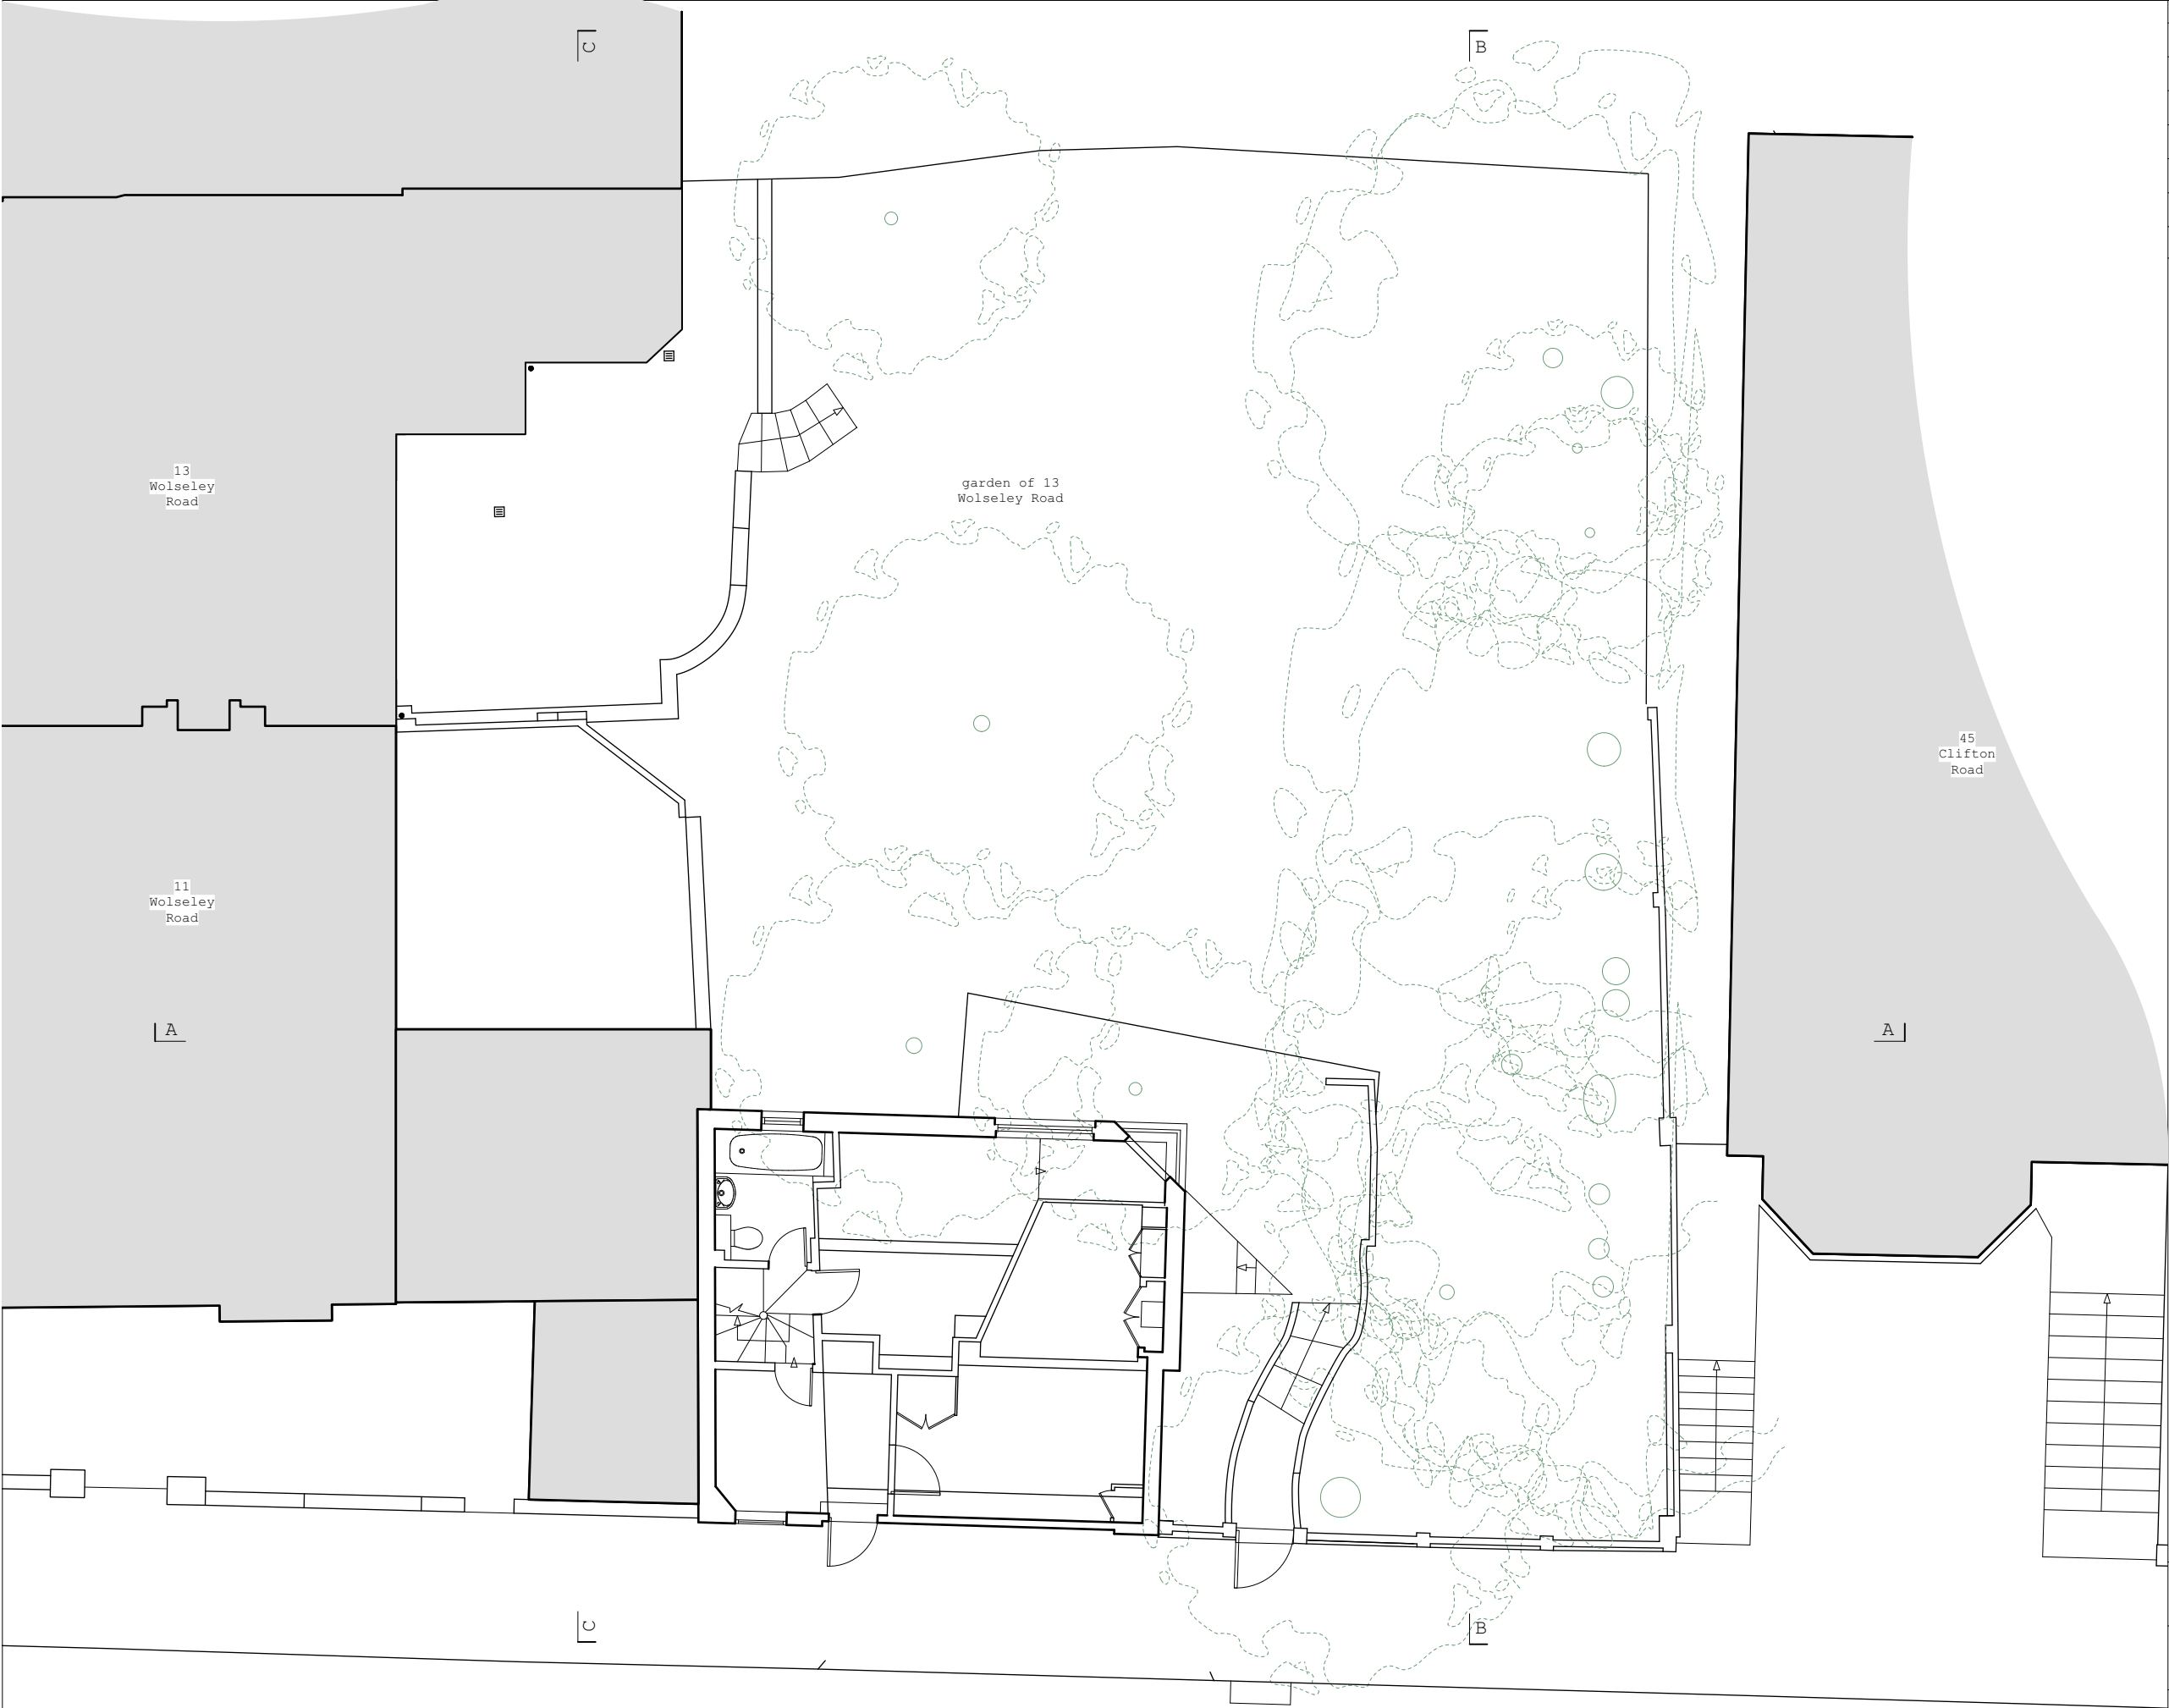

rev	details	date
-	for planning	10/07/20

0

1

2

5m

Scale (1:100)

NORTH

CASSION CASTLE ARCHITECTS

10 Old Dairy Court, 17 Crouch Hill, London N7 7NU,
E: info@cassioncastle.com T: 020 7700 4584

Project:

Clifton Road, London, N8 8JA

Drg.No:

1803/P/E02

Rev:

-

Date:


10/03/2023

Scale:

1:100 @ A3

Title:

EXISTING GROUND FLOOR PLAN

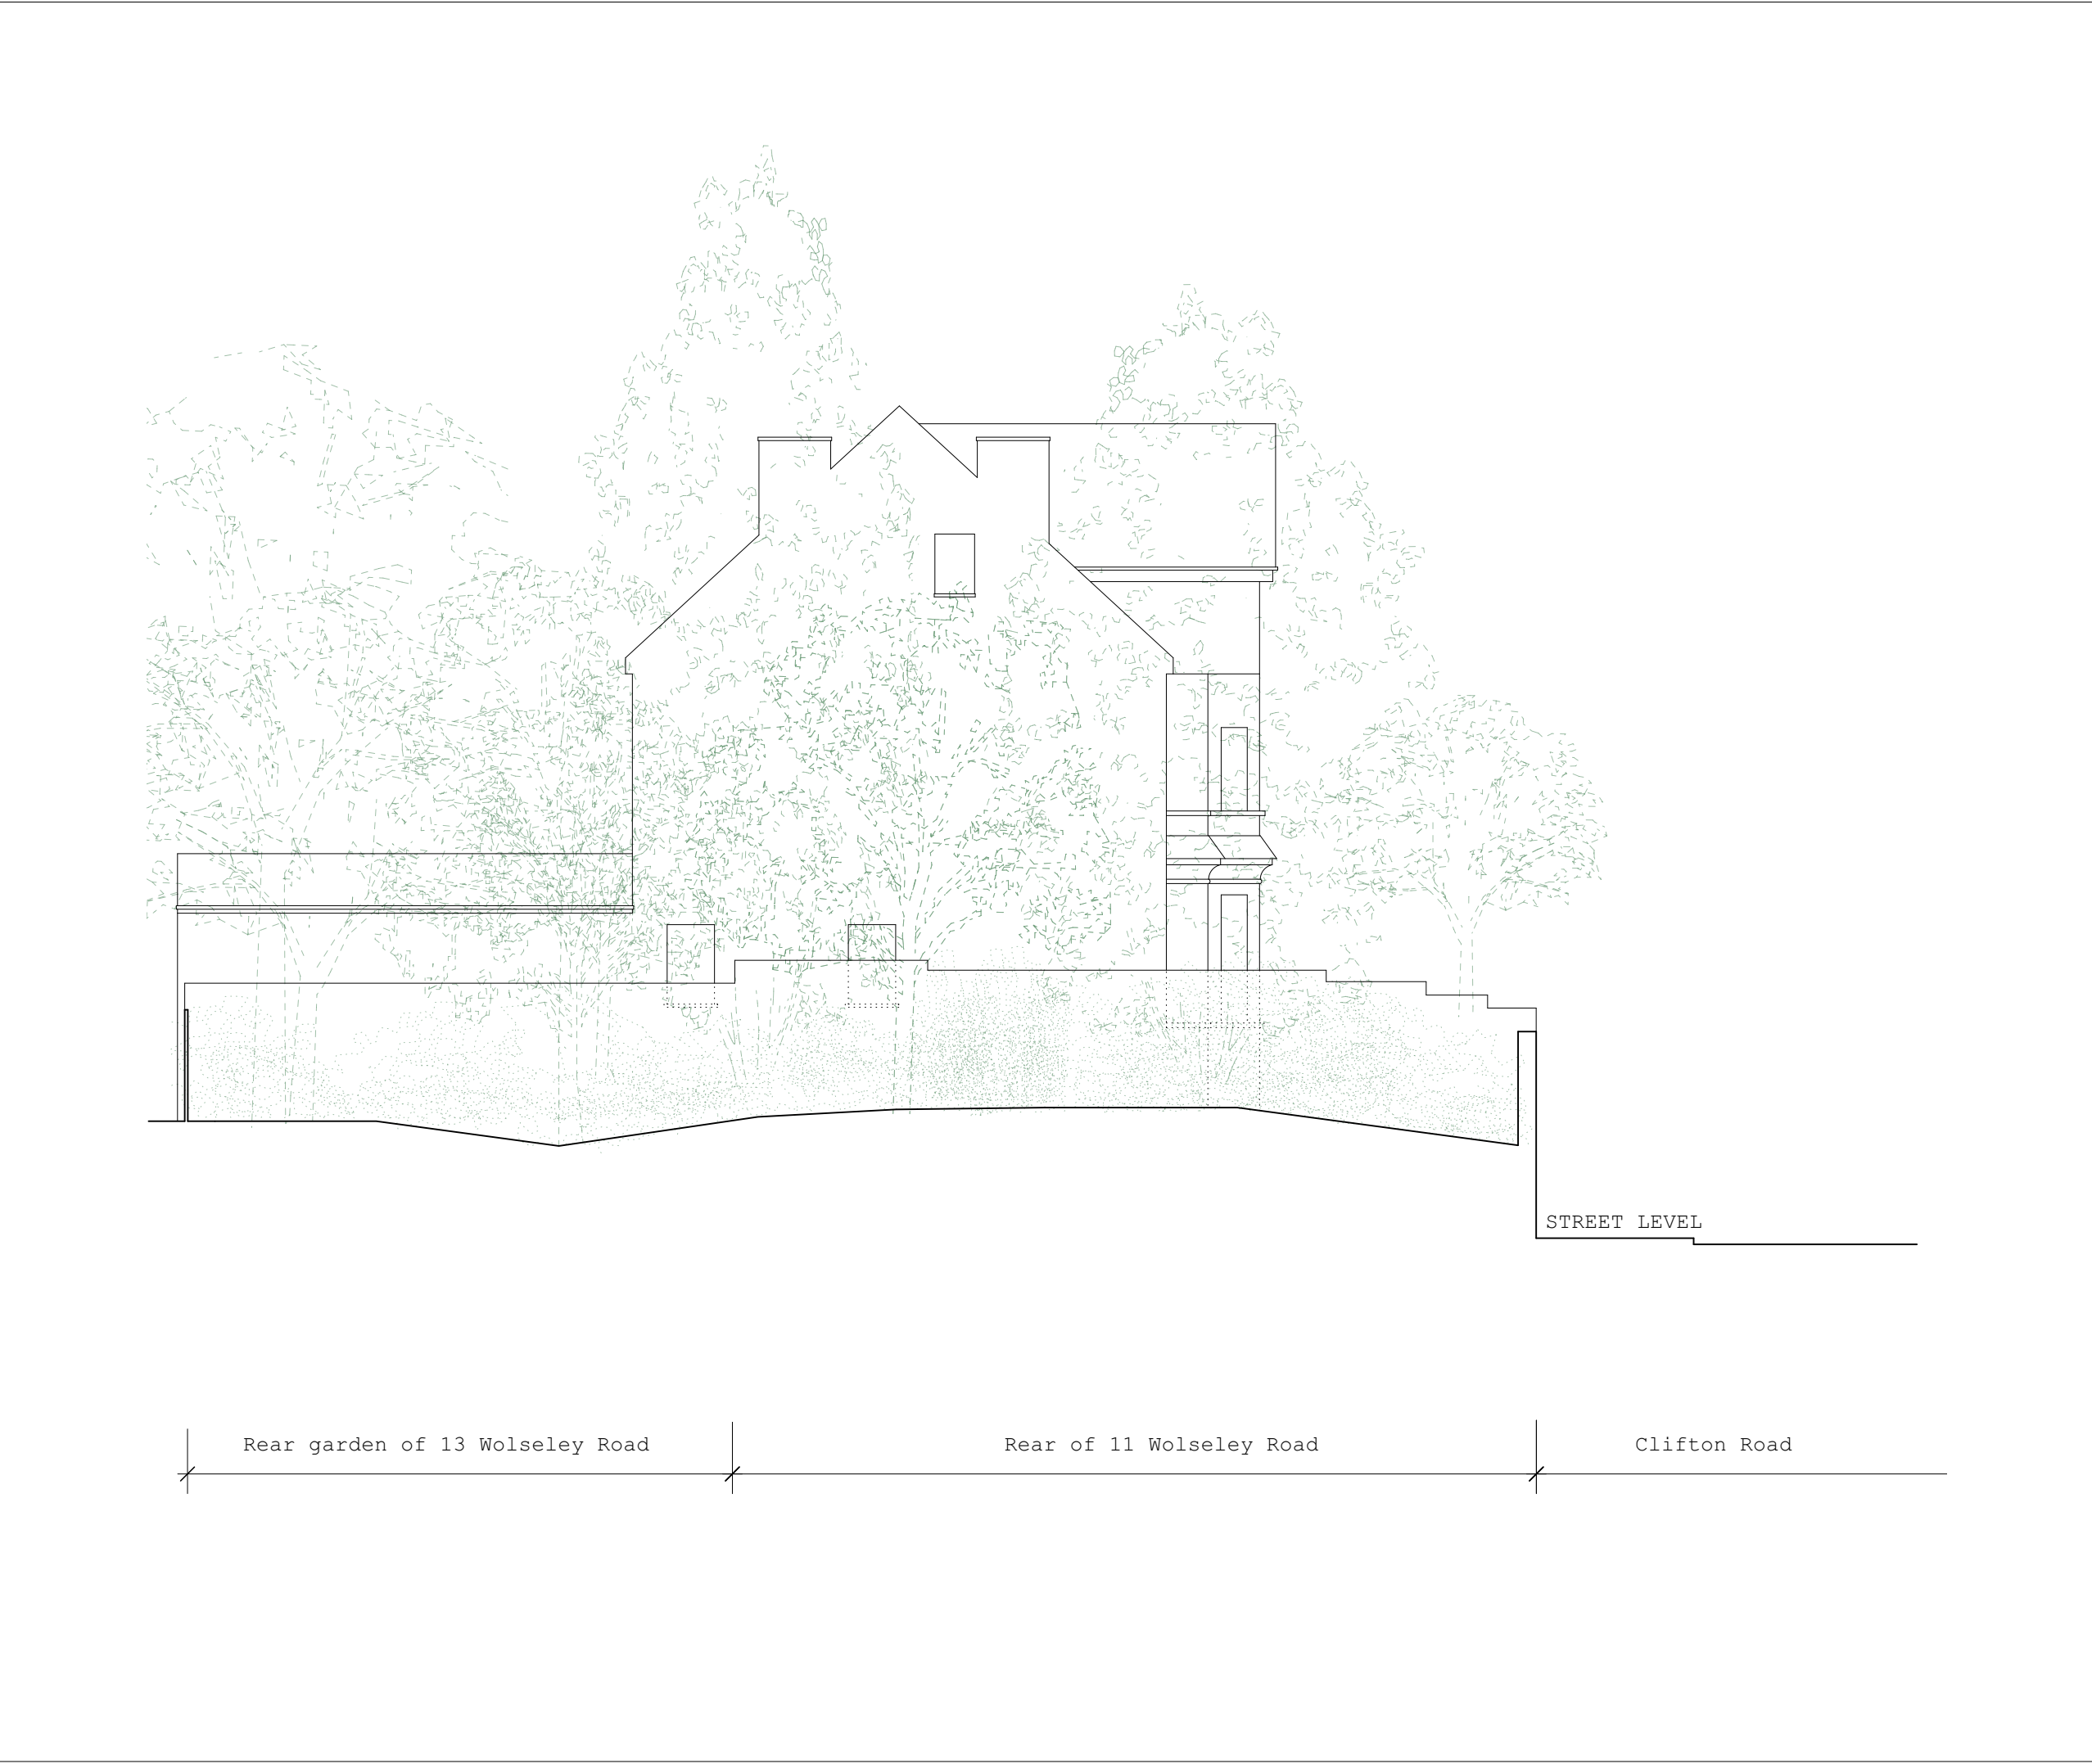

rev	details	date
-	for planning	10/07/20



Scale (1:100)

Rear garden of 13 Wolseley Road Rear of 11 Wolseley Road Clifton Road

CASSION CASTLE ARCHITECTS

10 Old Dairy Court,17 Crouch Hill,London N7 7NU,
E:info@cassioncastle.com T:020 7700 4584

Project:
Clifton Road, London, N8 8JA

Drg.No:
1803/P/E03

Rev:
-

Date: 10/03/2023
Scale: 1:100 @ A3

Title:
EXISTING SECTION BB



rev	details	date
-	for planning	10/07/20



Scale (1:100)


CASSION CASTLE ARCHITECTS

10 Old Dairy Court, 17 Crouch Hill, London N7 7NU,
E: info@cassioncastle.com T: 020 7700 4584

Project:
Clifton Road, London, N8 8JA

Drg.No: 1803/P/E04	Rev: -	Date: 10/03/2023
		Scale: 1:100 @ A3

Title:
EXISTING SECTION CC

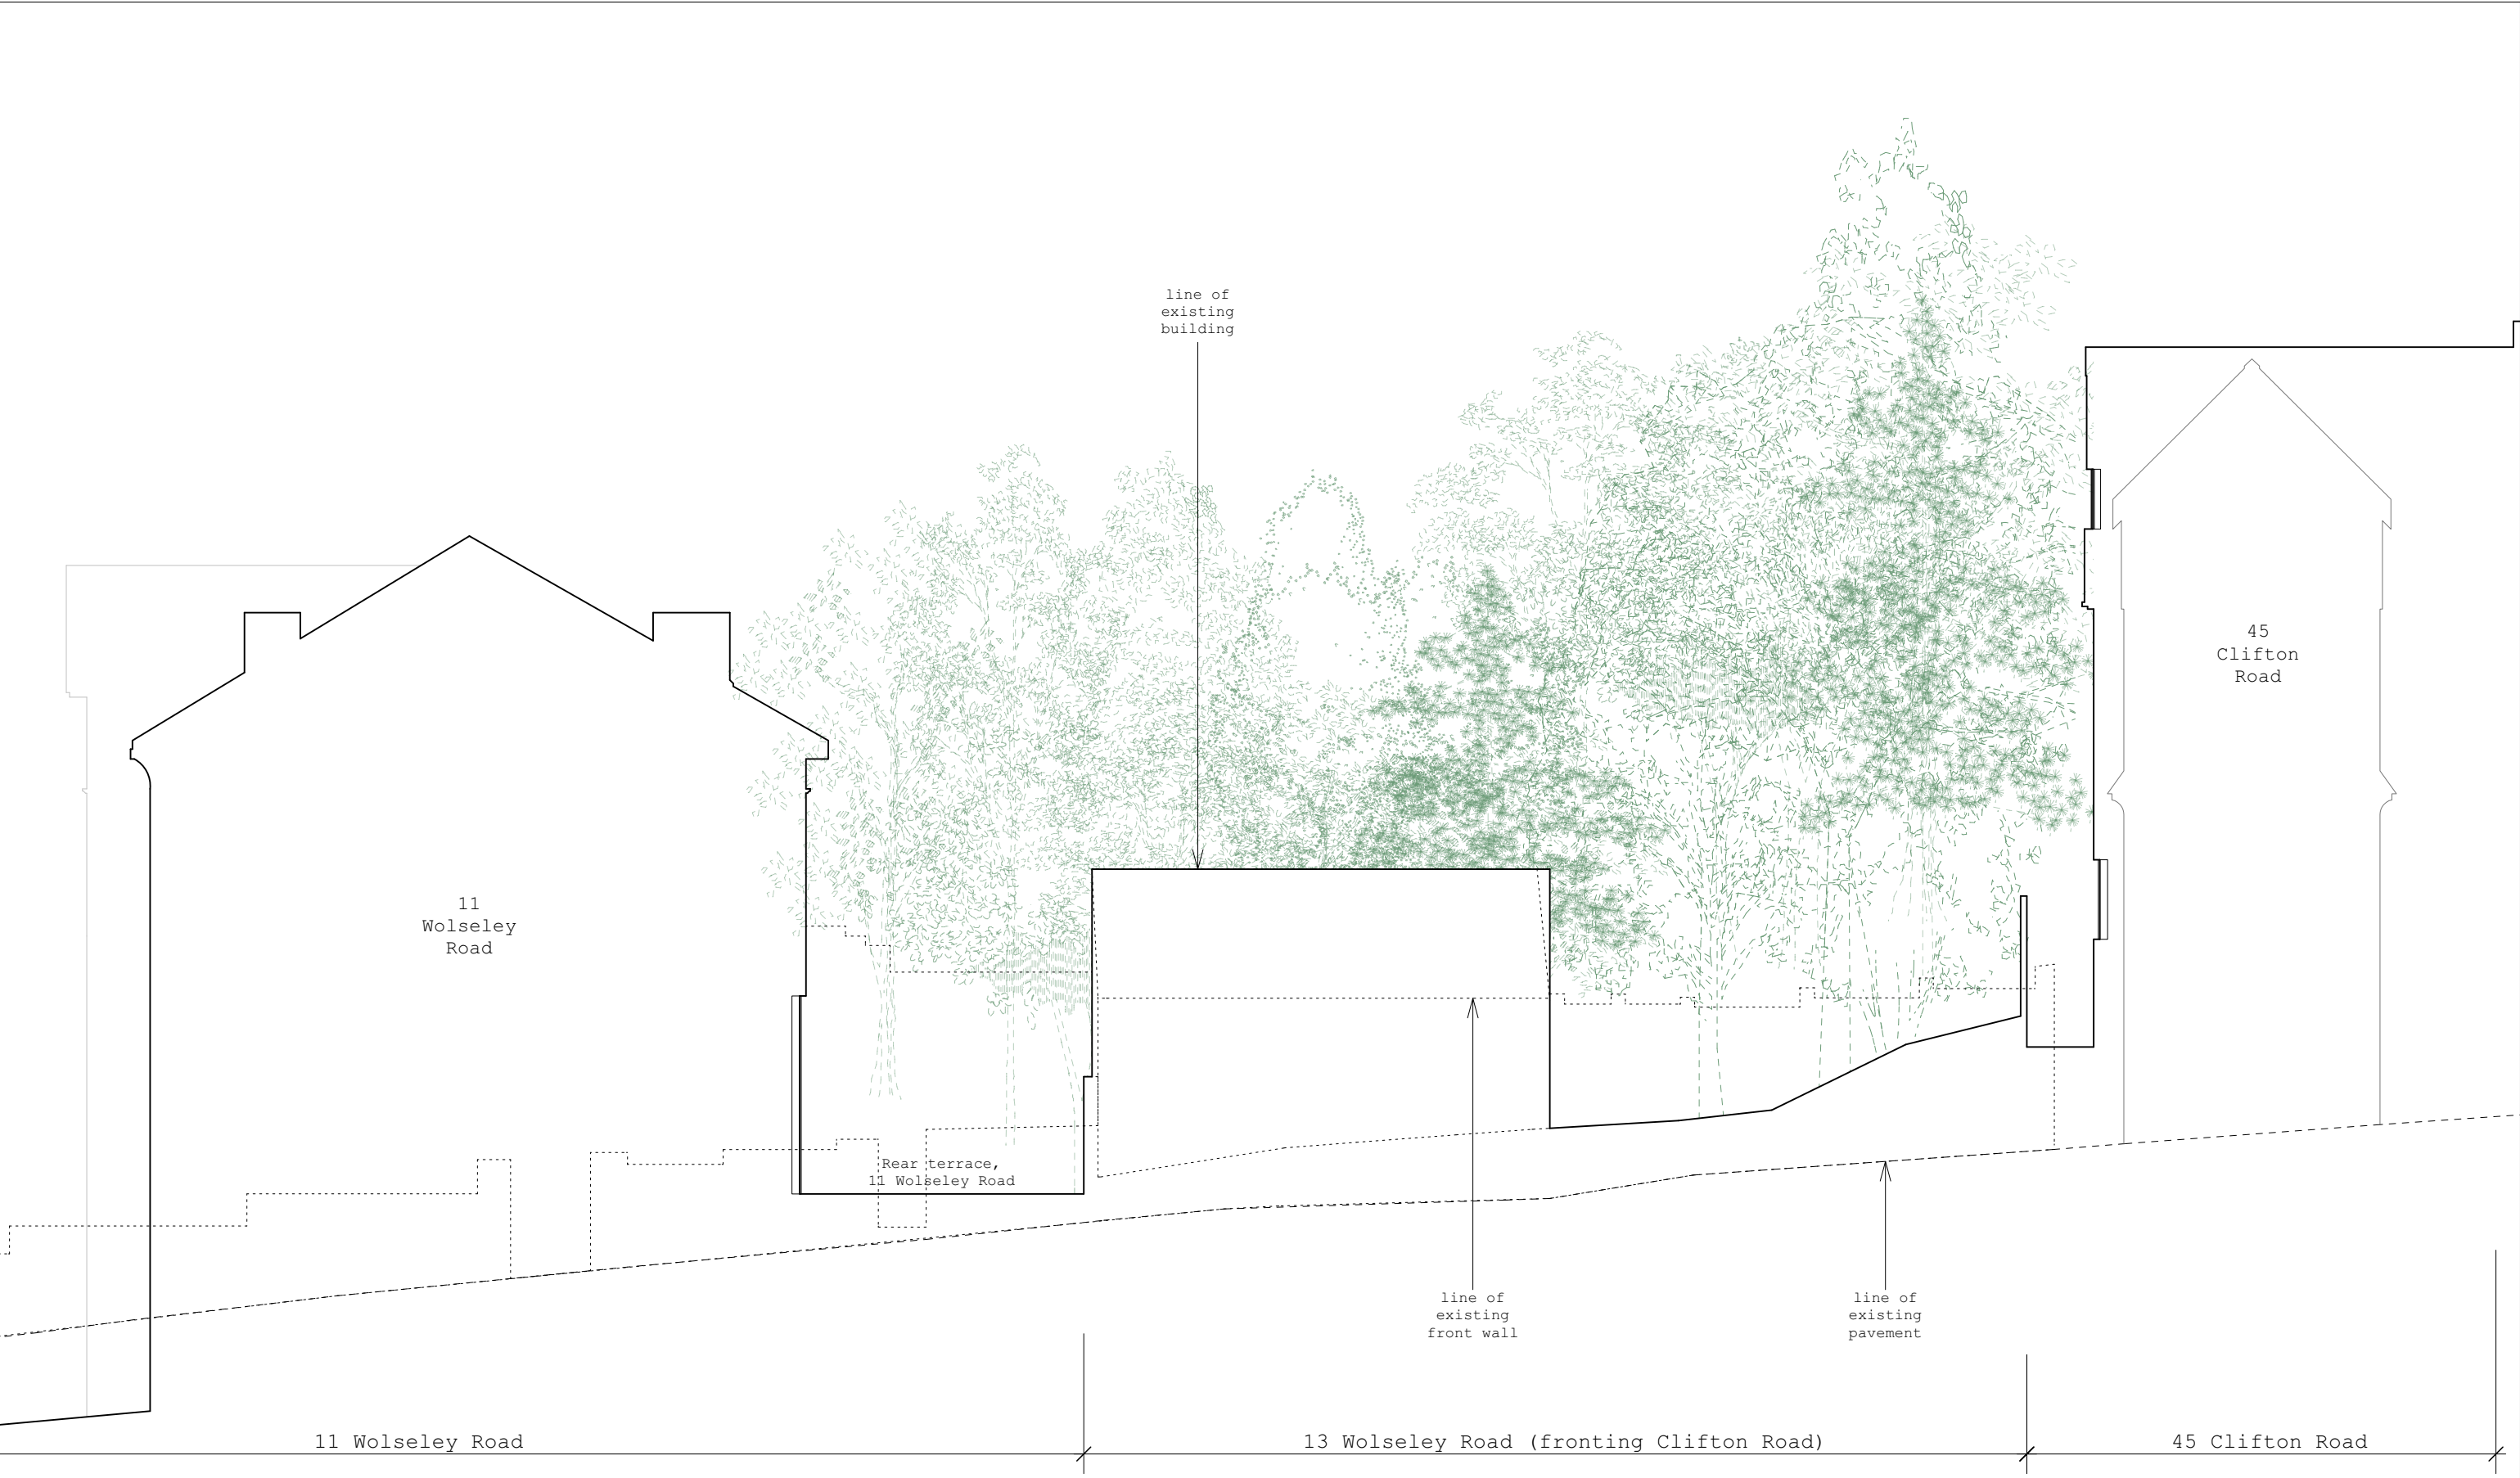

rev	details	date
-	for planning	10/07/20



CASSION CASTLE ARCHITECTS
10 Old Dairy Court, 17 Crouch Hill, London N7 7NU,
E: info@cassioncastle.com T: 020 7700 4584

Project:
Clifton Road, London, N8 8JA

Drg.No: 1803/P/E05	Rev: -	Date: 10/03/2023 Scale: 1:100 @ A3
-----------------------	-----------	---------------------------------------

Title:
EXISTING SECTION AA



11 Wolseley Road

13 Wolseley Road (fronting Clifton Road)

45 Clifton Road

rev	details	date
-	for planning	10/07/20



CASSION CASTLE ARCHITECTS

10 Old Dairy Court, 17 Crouch Hill, London N7 7NU,
E: info@cassioncastle.com T: 020 7700 4584

Project:
Clifton Road, London, N8 8JA

Drg.No: 1803/P/E06	Rev: -	Date: 10/03/2023 Scale: 1:100 @ A3
-----------------------	-----------	---------------------------------------

Title:
EXISTING STREET ELEVATION



rev	details	date
-	for planning	10/07/20



Scale (1:100)



CASSION CASTLE ARCHITECTS

10 Old Dairy Court, 17 Crouch Hill, London N7 7NU,
E: info@cassioncastle.com T: 020 7700 4584

Project:
Clifton Road, London, N8 8JA

Drg.No: 1803/P/P101	Rev: -	Date: 10/03/2023
		Scale: 1:100 @ A3

Title:
PROPOSED BASEMENT



rev	details	date
-	for planning	10/07/20



Scale (1:100)



CASSION CASTLE ARCHITECTS

10 Old Dairy Court, 17 Crouch Hill, London N7 7NU,
E: info@cassioncastle.com T: 020 7700 4584

Project:

Clifton Road, London, N8 8JA

Drg.No:

1803/P/P102

Rev:

-

Date:

10/03/2023

Scale:

1:100 @ A3

Title:

PROPOSED LOWER GROUND FLOOR



rev	details	date
-	for planning	10/07/20



Scale (1:100)



CASSION CASTLE ARCHITECTS

10 Old Dairy Court, 17 Crouch Hill, London N7 7NU,
E: info@cassioncastle.com T: 020 7700 4584

Project:

Clifton Road, London, N8 8JA

Drg.No:

1803/P/P103

Rev:

-

Date:

10/03/2023

Scale:

1:100 @ A3

Title:

PROPOSED UPPER GROUND FLOOR



rev	details	date
-	for planning	10/07/20



Scale (1:100)



CASSION CASTLE ARCHITECTS

10 Old Dairy Court, 17 Crouch Hill, London N7 7NU,
E: info@cassioncastle.com T: 020 7700 4584

Project: Clifton Road, London, N8 8JA

Drg.No:	Rev:	Date:
1803/P/P104	-	10/03/2023
		Scale: 1:100 @ A3

Title: PROPOSED FIRST FLOOR



rev	details	date
-	for planning	10/07/20



Scale (1:100)




CASSION CASTLE ARCHITECTS

10 Old Dairy Court,17 Crouch Hill,London N7 7NU,
E:info@cassioncastle.com T:020 7700 4584

Project:
Clifton Road, London, N8 8JA

Drg.No: 1803/P/P105	Rev: -	Date: 10/03/2023
		Scale: 1:100 @ A3

Title:
PROPOSED ROOF LEVEL

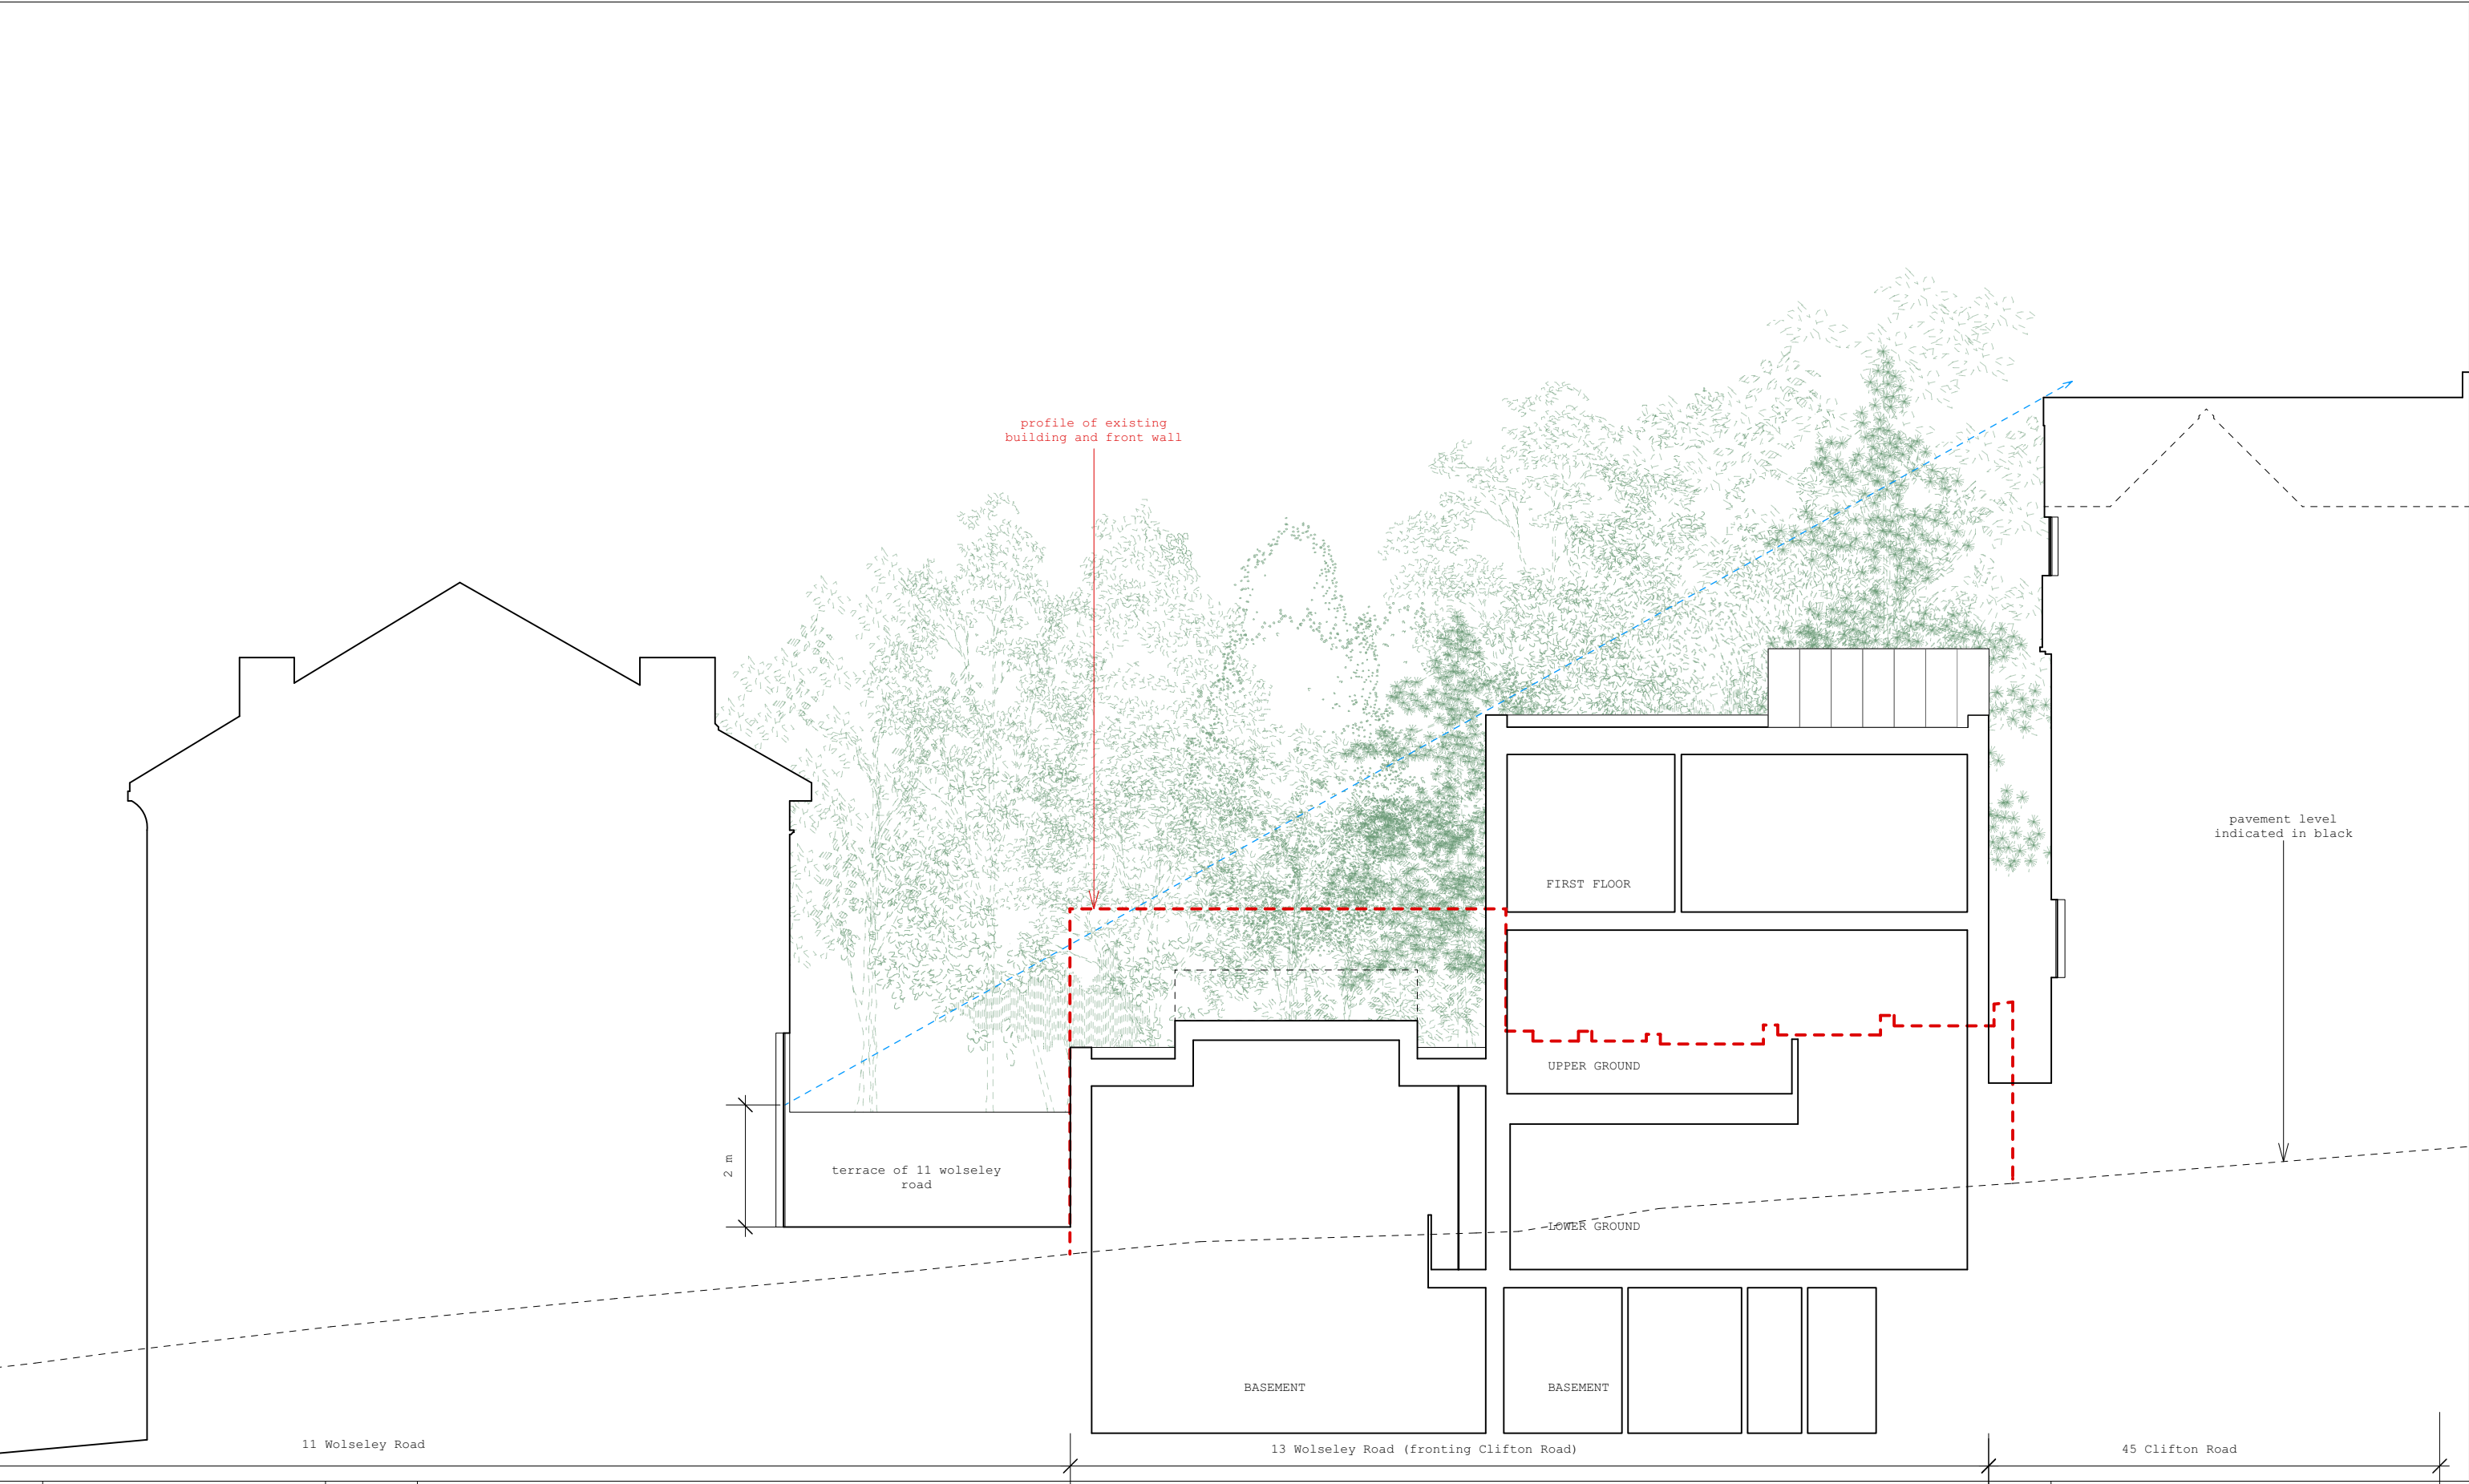

rev	details	date
-	for planning	10/07/20



CASSION CASTLE ARCHITECTS

10 Old Dairy Court, 17 Crouch Hill, London N7 7NU,
E: info@cassioncastle.com T: 020 7700 4584


Project:
Clifton Road, London, N8 8JA

Drg.No:
1803/P/P200

Rev:
-

Date: 10/03/2023
Scale: 1:100 @ A3

Title:
PROPOSED SECTION AA

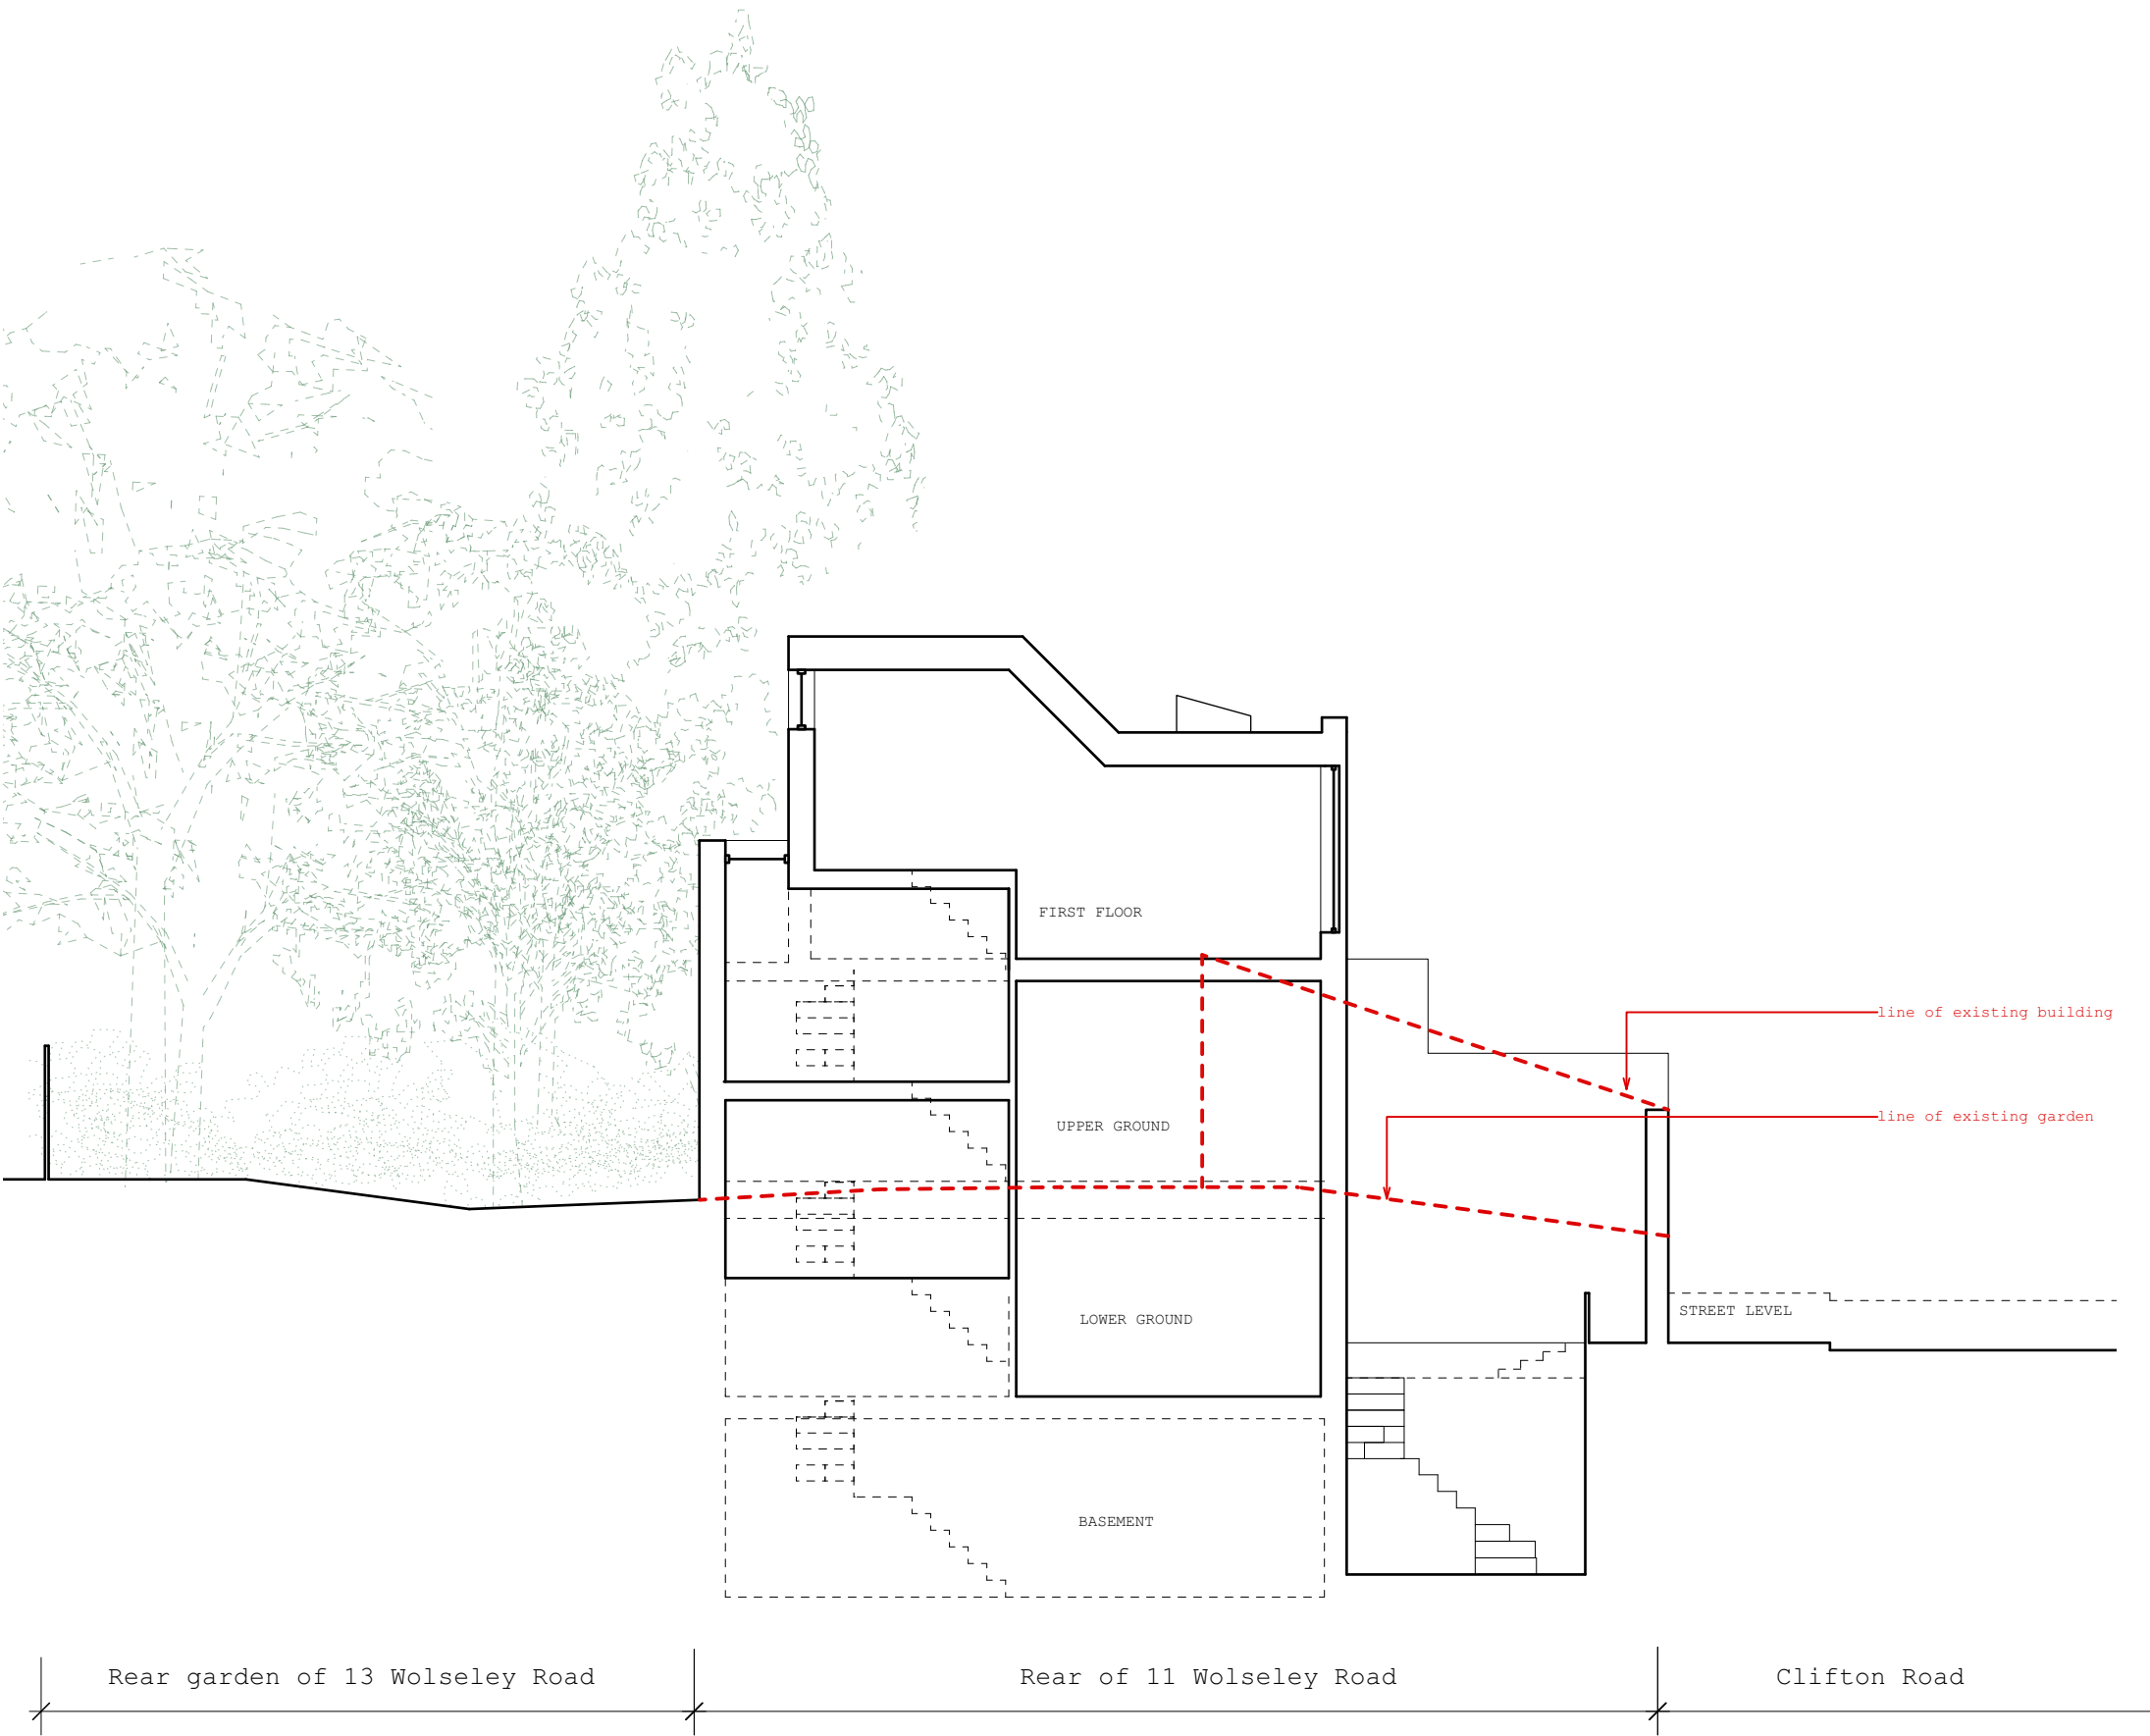

rev	details	date
-	for planning	10/07/20



Scale (1:100)

CASSION CASTLE ARCHITECTS

10 Old Dairy Court, 17 Crouch Hill, London N7 7NU,
E: info@cassioncastle.com T: 020 7700 4584

Project:
Clifton Road, London, N8 8JA


Drg.No: 1803/P/P201	Rev: -	Date: 10/03/2023
		Scale: 1:100 @ A3

Title:
PROPOSED SECTION BB

rev	details	date
-	for planning	10/07/20



Scale (1:100)

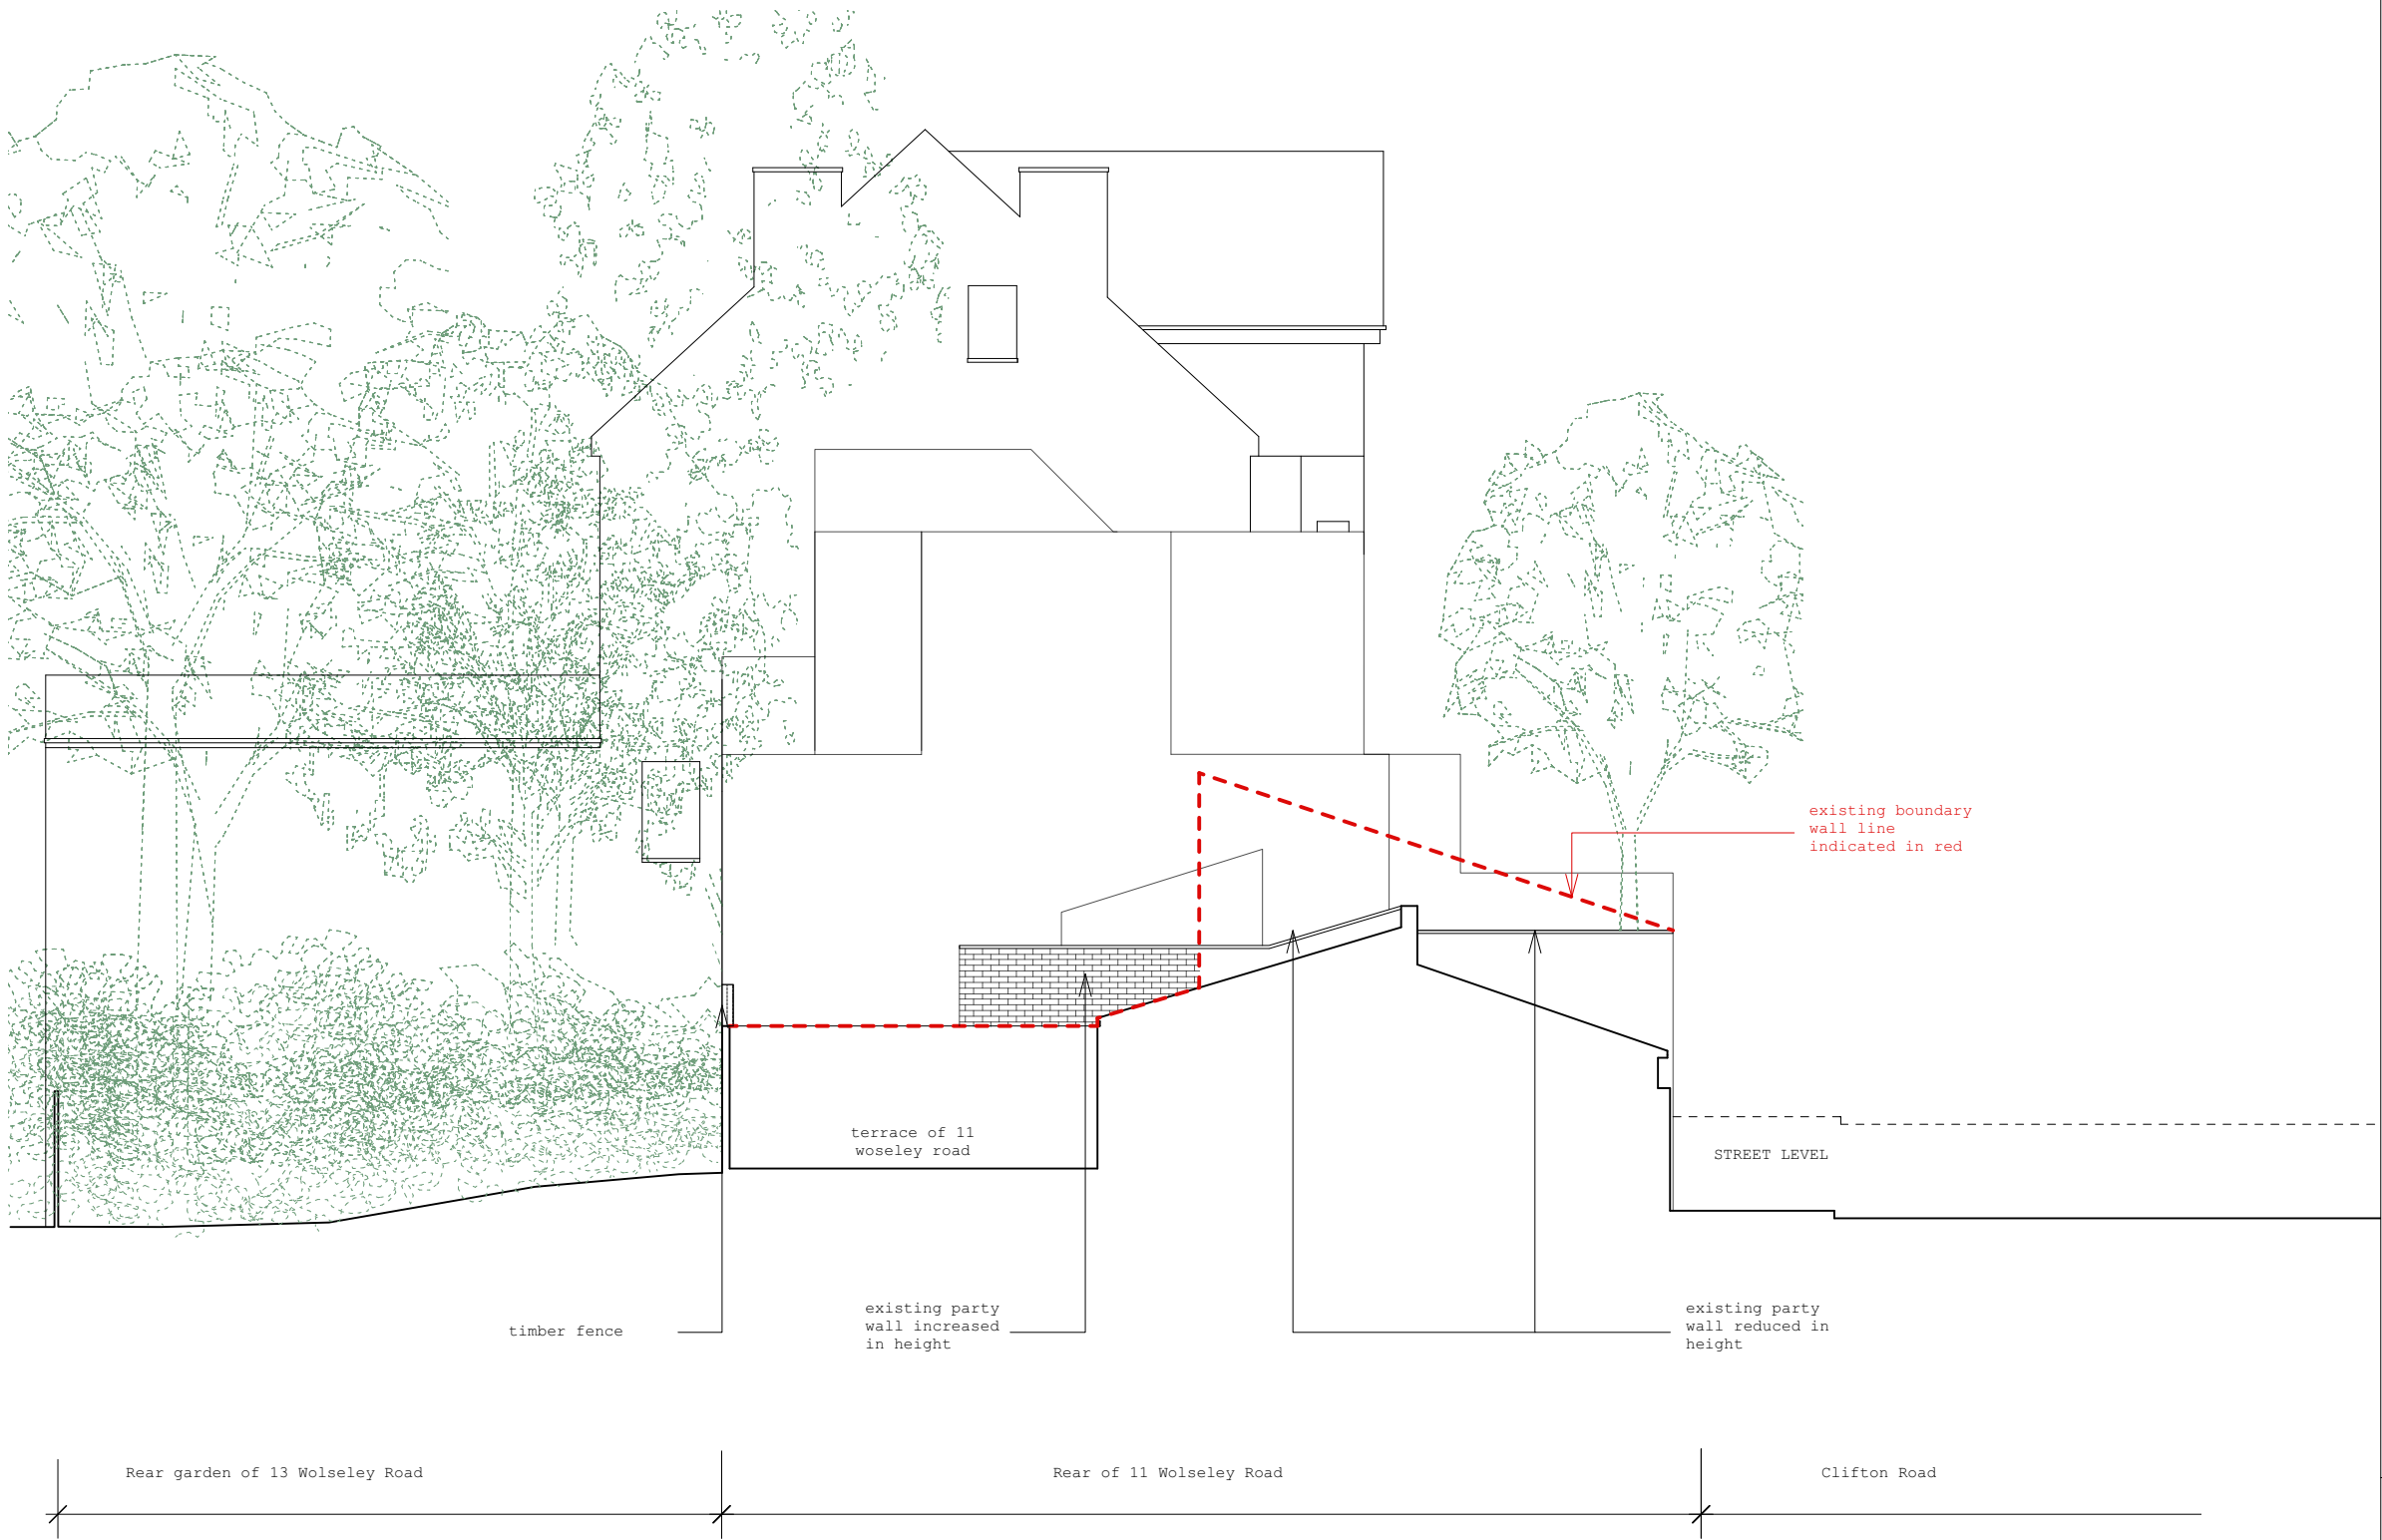

CASSION CASTLE ARCHITECTS

10 Old Dairy Court, 17 Crouch Hill, London N7 7NU,
E: info@cassioncastle.com T: 020 7700 4584

Project:
Clifton Road, London, N8 8JA


Drg.No: 1803/P/P202	Rev: -	Date: 10/03/2023
		Scale: 1:100 @ A3

Title:
PROPOSED SECTION CC

rev	details	date
-	for planning	10/07/20



Scale (1:100)

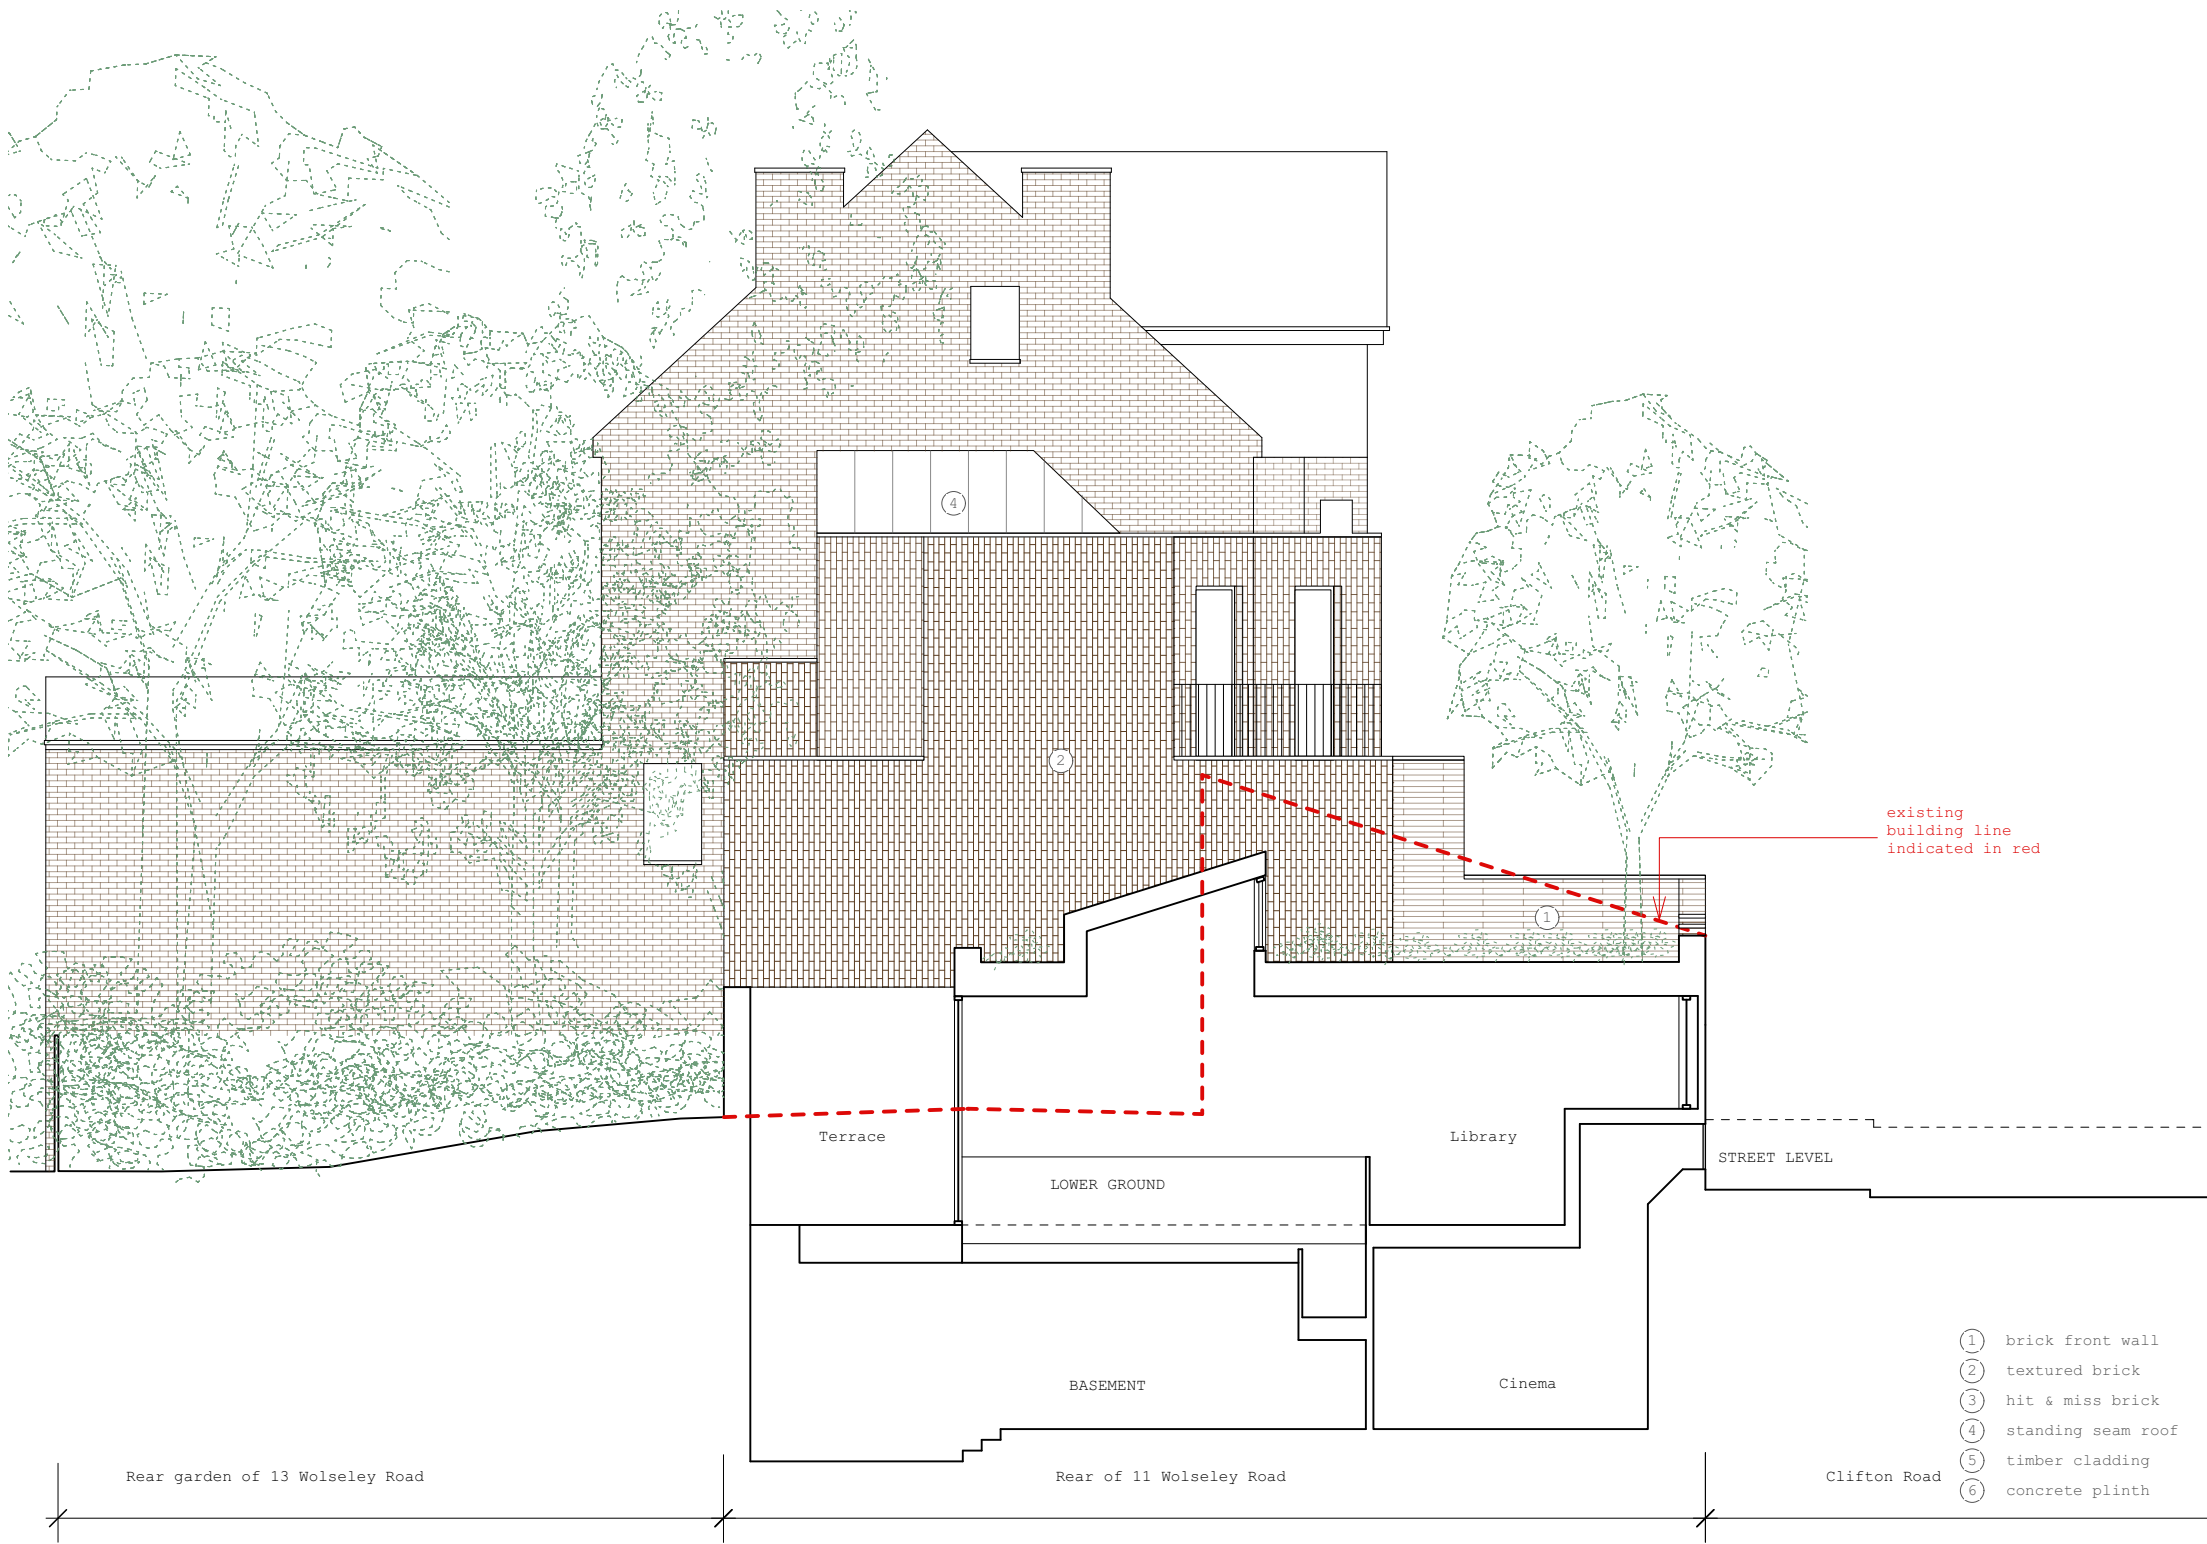


CASSION CASTLE ARCHITECTS

10 Old Dairy Court, 17 Crouch Hill, London N7 7NU,
E: info@cassioncastle.com T: 020 7700 4584

Project:
Clifton Road, London, N8 8JA

Drg.No: 1803/P/P203	Rev: -	Date: 10/03/2023
		Scale: 1:100 @ A3


Title:
PROPOSED SECTION DD

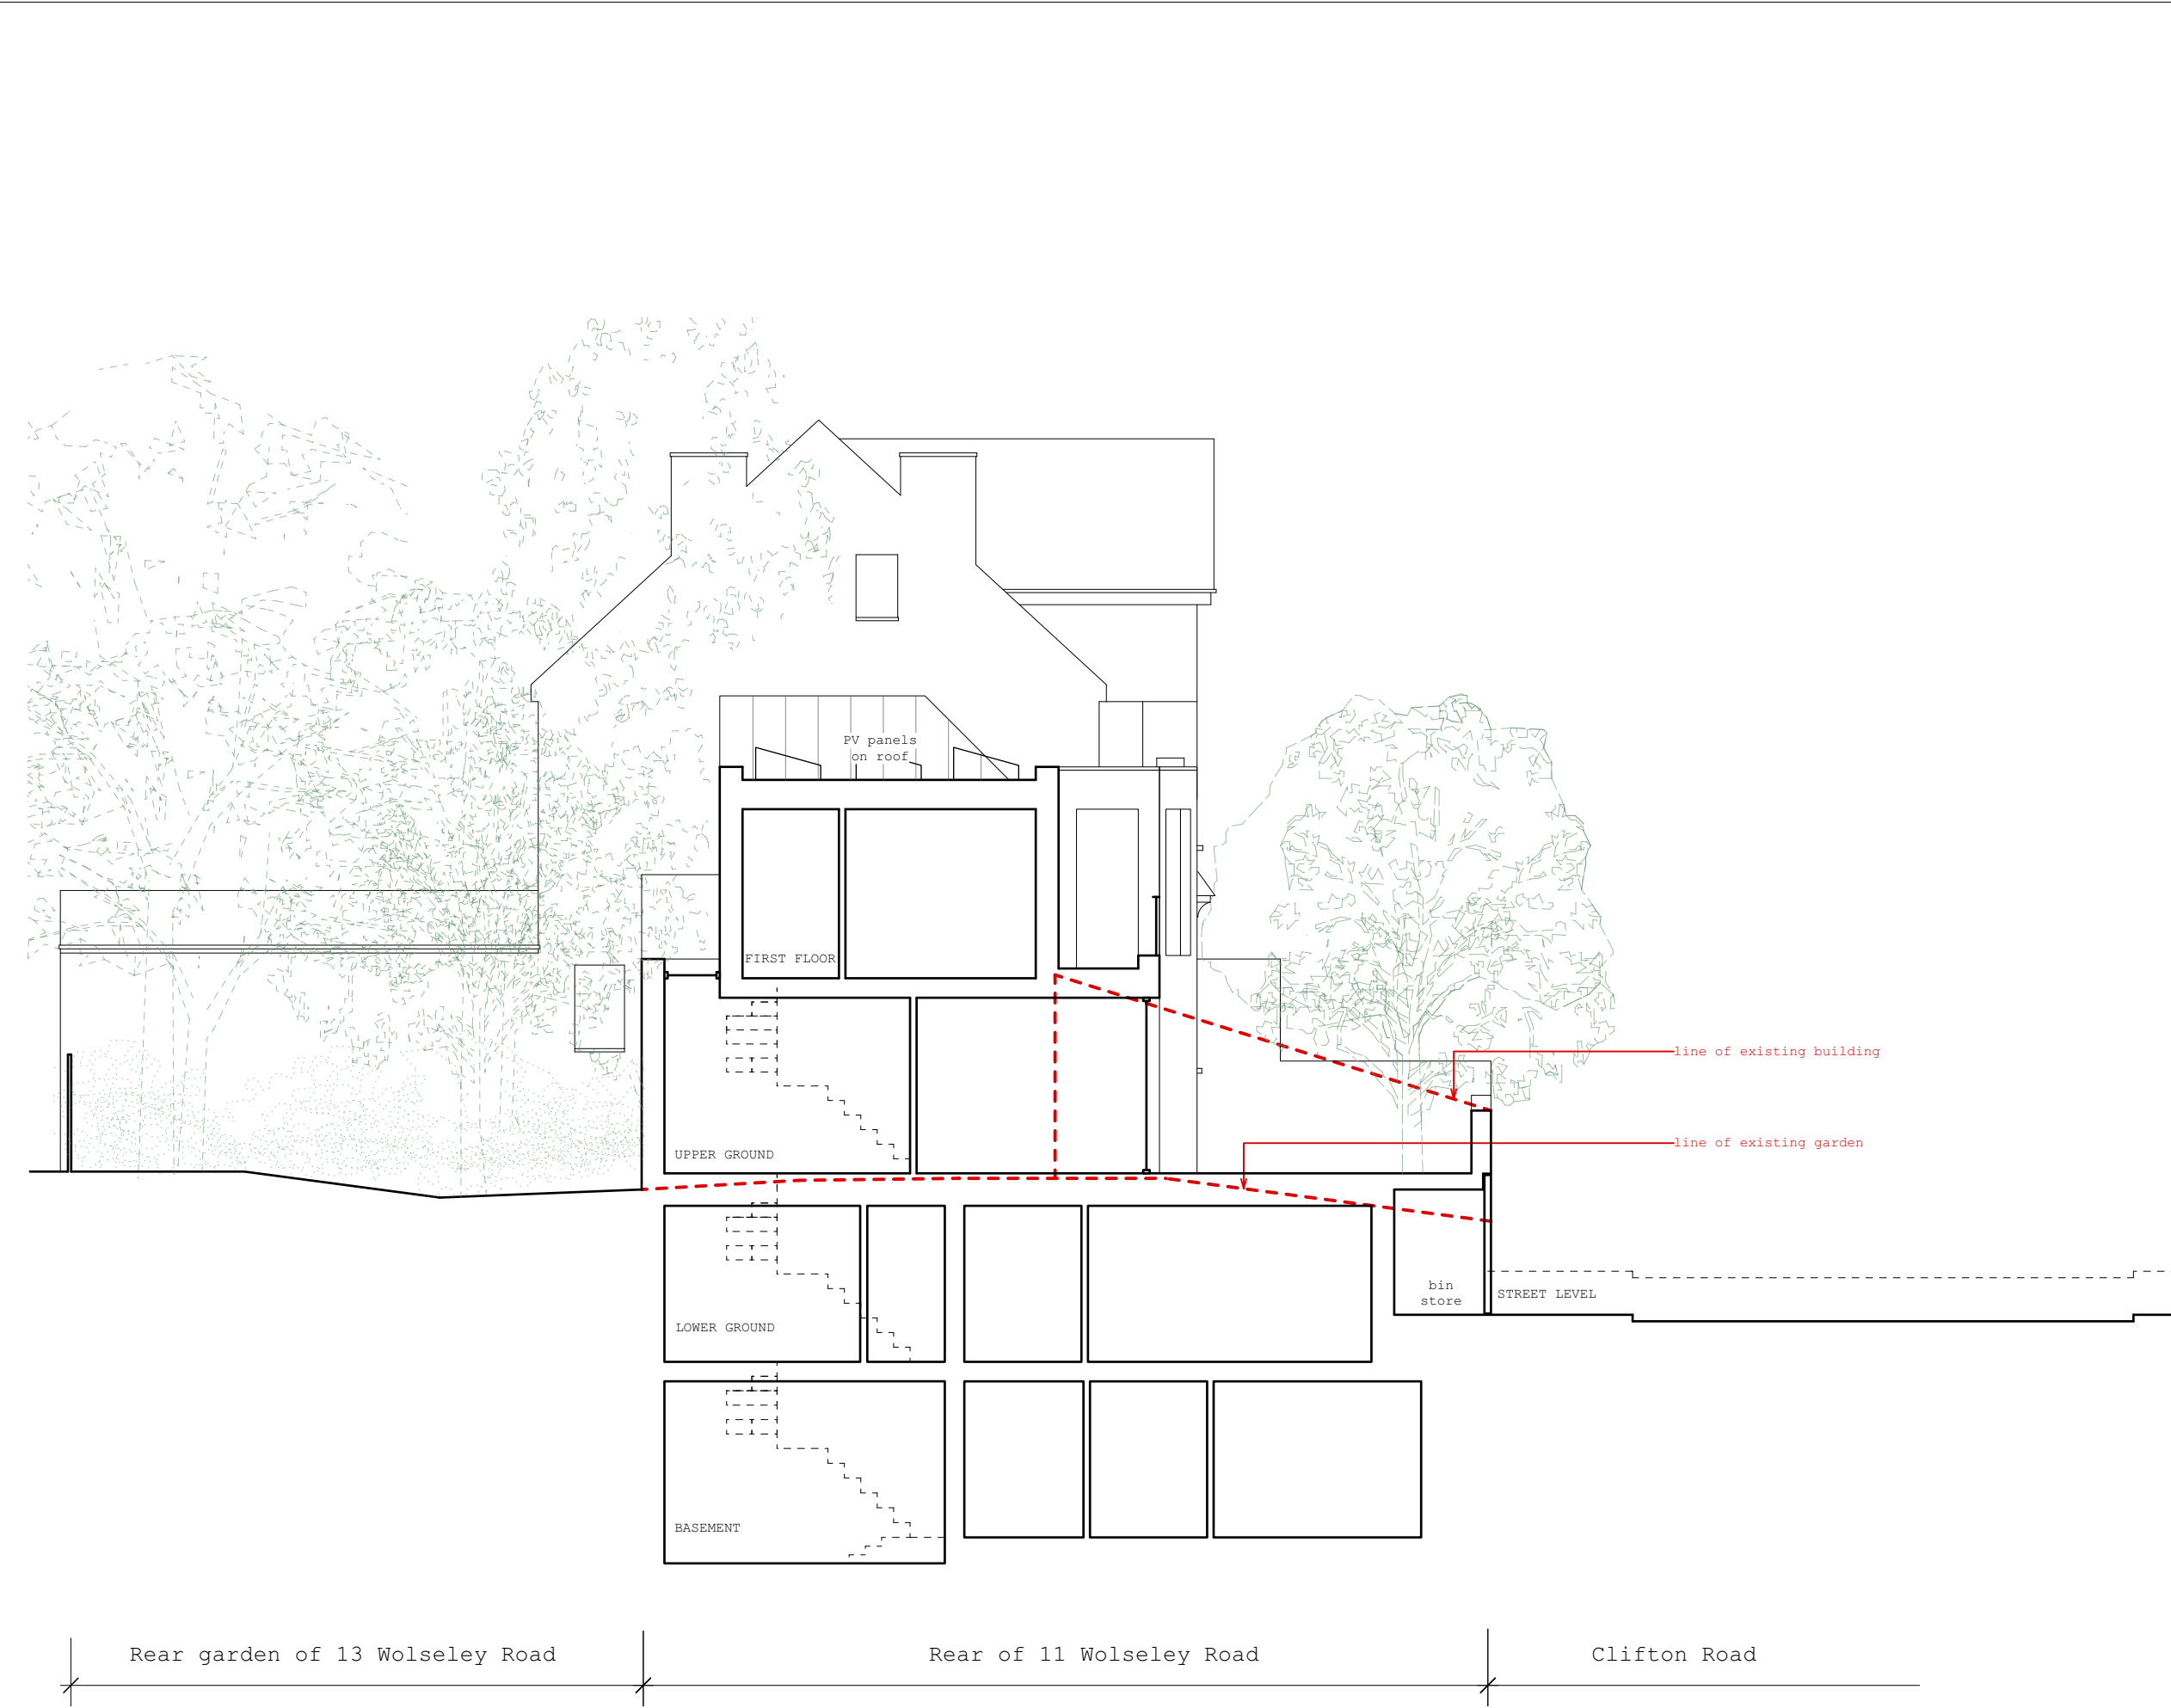

rev	details	date
-	for planning	10/07/20



Scale (1:100)

 

CASSION CASTLE ARCHITECTS		
10 Old Dairy Court,17 Crouch Hill,London N7 7NU, E:info@cassioncastle.com T:020 7700 4584		
Project:		
Clifton Road, London, N8 8JA		
Drg.No: 1803/P/P204	Rev: —	Date: 10/03/2023
		Scale: 1:100 @ A3
Title:		
PROPOSED SECTION EE		



- ① brick front wall
- ② textured brick
- ③ hit & miss brick
- ④ standing seam roof
- ⑤ timber cladding
- ⑥ concrete plinth

rev	details	date
-	for planning	10/07/20




CASSION CASTLE ARCHITECTS

10 Old Dairy Court, 17 Crouch Hill, London N7 7NU,
E: info@cassioncastle.com T: 020 7705 4584

Project:
Clifton Road, London, N8 8JA

Drg.No:	Rev:	Date:
1803/P/P300	-	10/03/2023
		Scale: 1:100 @ A3

Title:
PROPOSED STREET ELEVATION

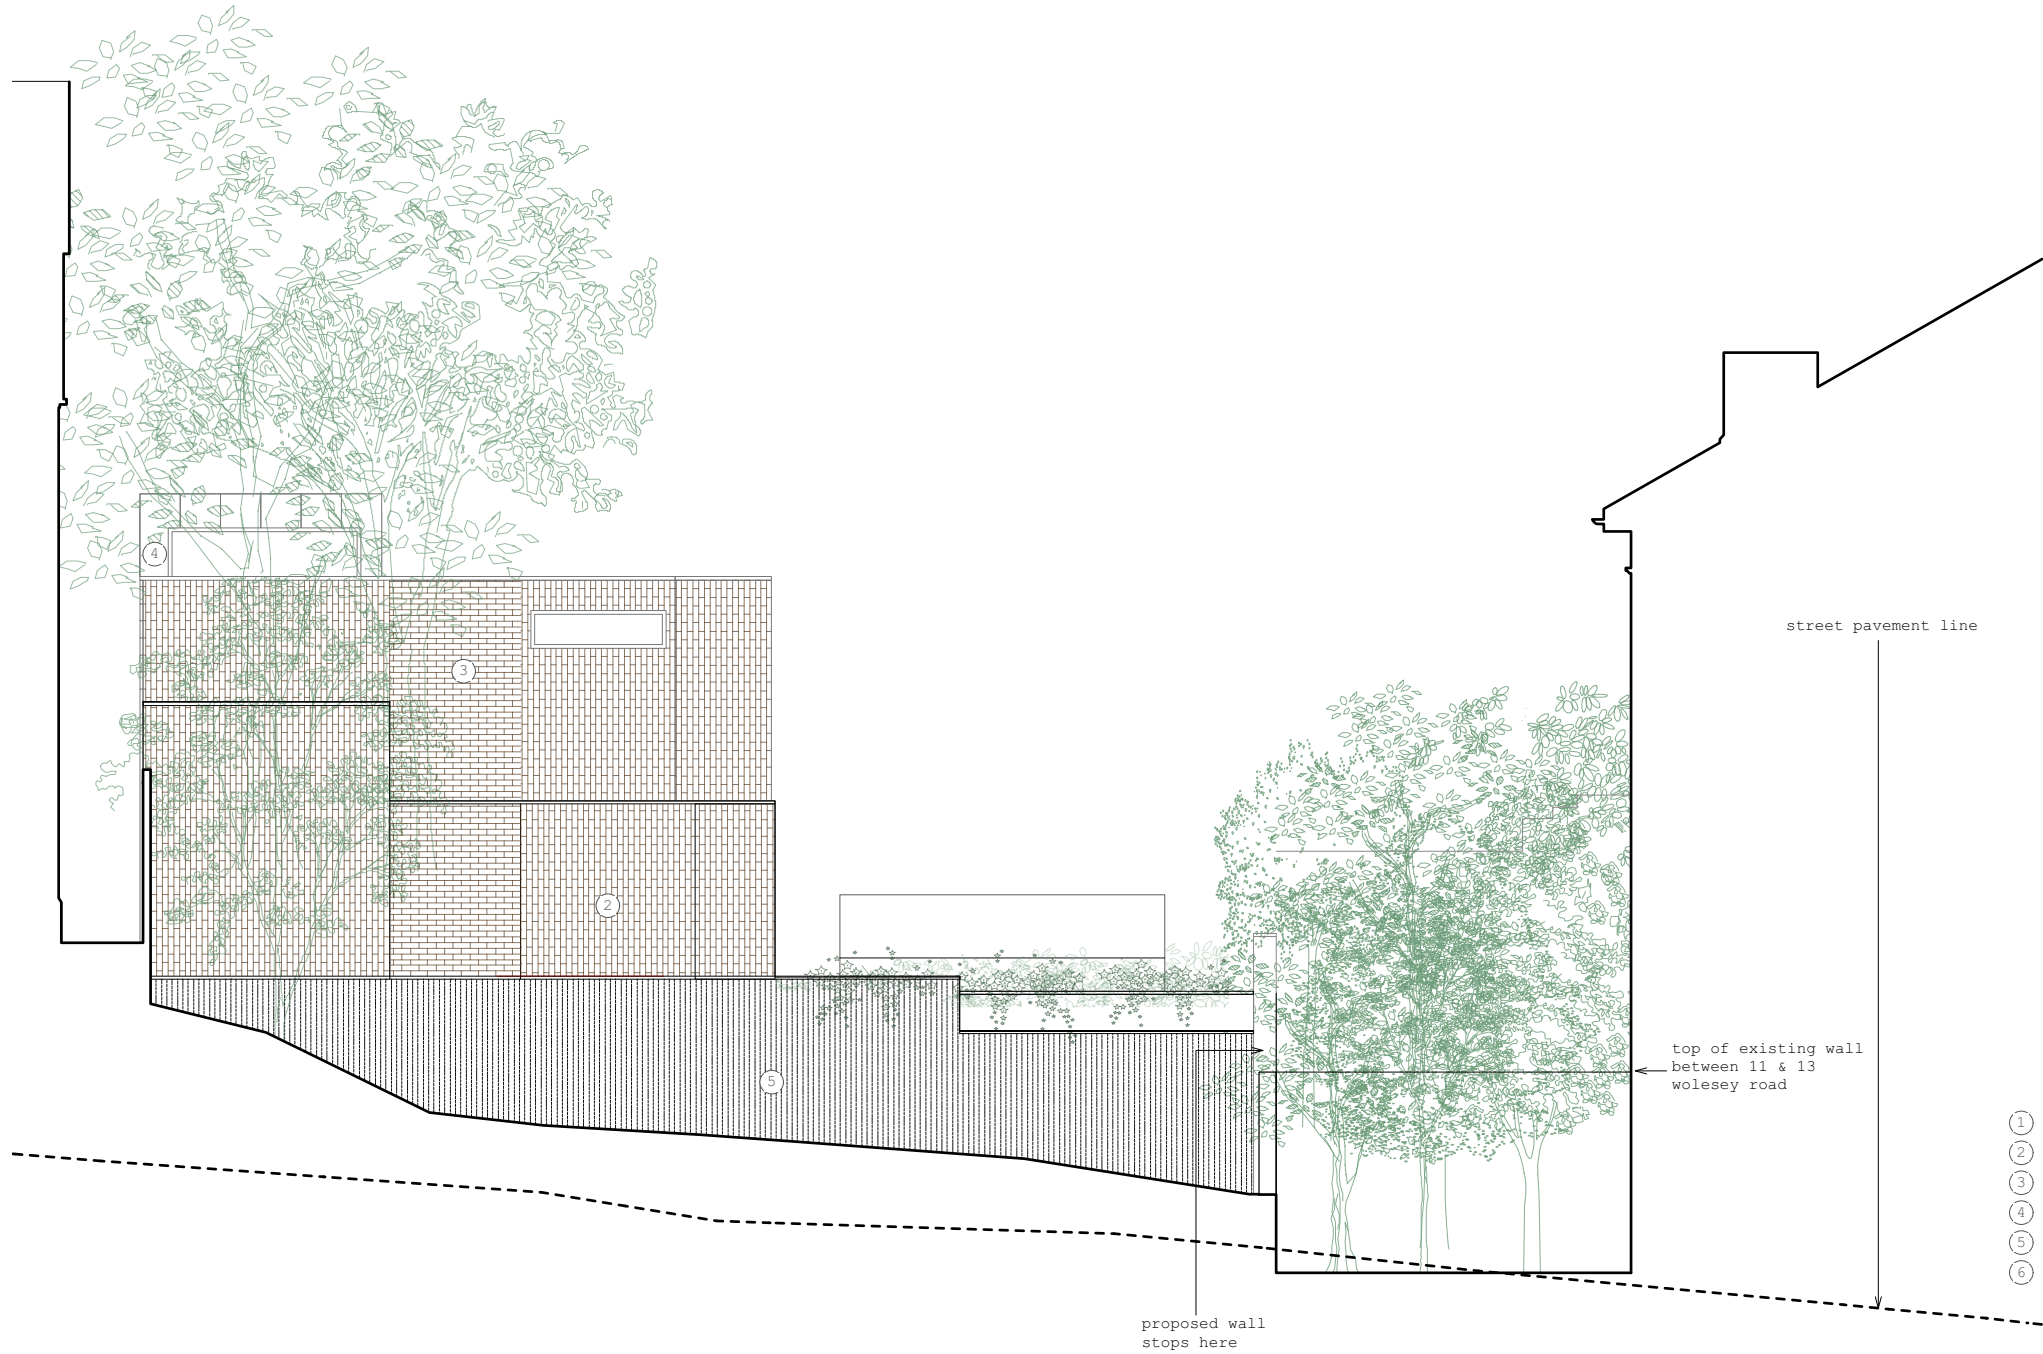

rev	details	date
-	for planning	10/07/20



CASSION CASTLE ARCHITECTS
10 Old Dairy Court, 17 Crouch Hill, London N7 7NU,
E:info@cassioncastle.com T:020 7705 4584

Project:
Clifton Road, London, N8 8JA

Drg.No:
1803/P/P301

Rev:
-

Date: 10/03/2023
Scale: 1:100 @ A3

Title:
PROPOSED REAR ELEVATION