


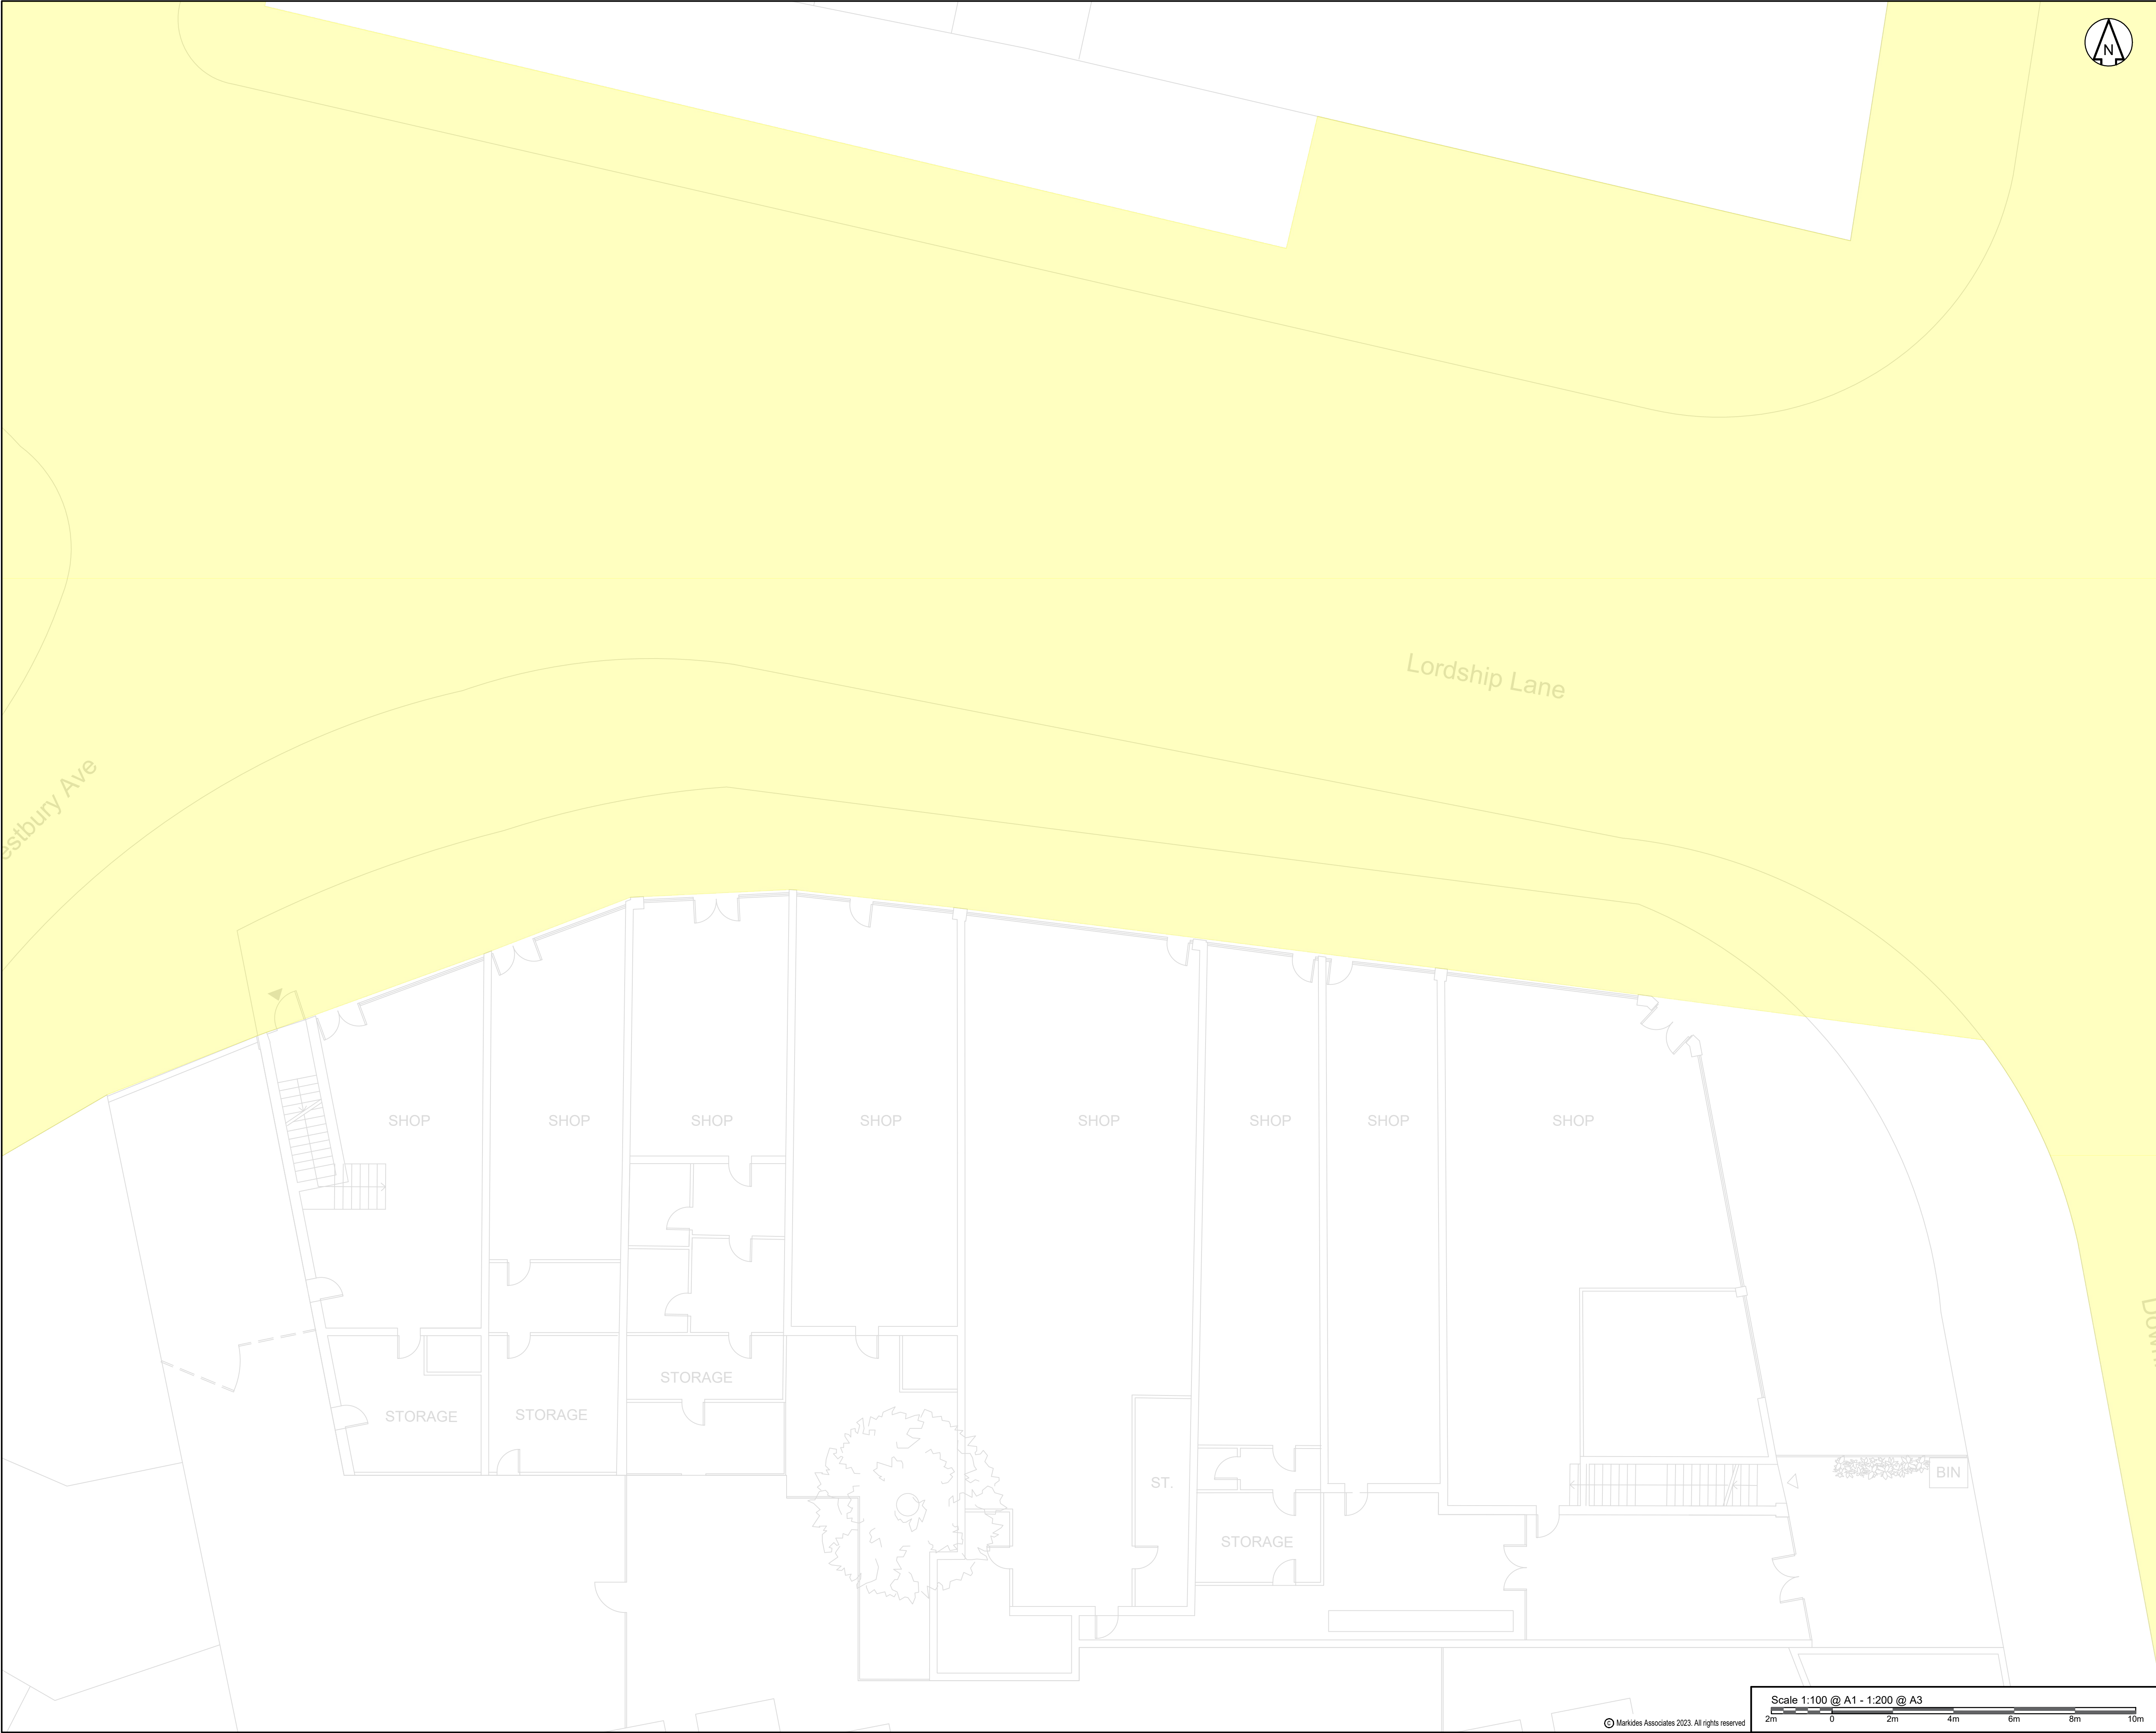

DO NOT SCALE OFF THIS DRAWING

NOTES

1.

This drawing is indicative and subject to discussions with local & national highway authorities. This design is also subject to confirmation of land ownership, topography, location of statutory services, detailed design and traffic modelling.

2.

This drawing is based upon drawing number Westbury Court Existing Floor Plans supplied by Kruszelnicki Leetch Architects and Markides Associates shall not be liable for any inaccuracies or deficiencies.

3.

Markides Associates accept no responsibility for any unauthorised amendments to this drawing. Do not rely on dimensions scaled from this plan.

4.

Highway boundary information has been provided by Southwark County Council and has been transcribed by Markides Associates onto an Ordnance Survey base. Markides Associates accepts no liability for the accuracy of the data provided and the highway boundary information shown is subject to checks by a licensed conveyancer.

5.

Any swept path analysis has been undertaken using Transoft Solutions AutoTURN software and Markides Associates shall not be liable for any inaccuracies or deficiencies.

KEY

Received Information

Highway Boundary

Revision History

Rev	Comment	By	Chkd	Appr	Date
P01	FOR INFORMATION	LB	EJ	DT	09.03.23

Current Revision

Rev	Comment	By	Chkd	Appr	Date
P01	FOR INFORMATION	LB	EJ	DT	09.03.23

S2 - FOR INFORMATION

IVORYSTONE INVESTMENTS LTD.

MARKIDES ASSOCIATES

TRANSPORT PLANNING AND ENGINEERING

2nd floor
73 - 81 Southwark Bridge Road
London SE1 1LQ

Telephone: 0207 442 2225
E: enquiries@markidesassociates.co.uk
W: www.markidesassociates.co.uk

Project
WESTBURY COURT
LORDSHIP LANE

Drawing Title
HIGHWAYS BOUNDARY

Scale 1:100 @ A1 - 1:200 @ A3

2m

0

2m

4m

6m

8m

10m

© Markides Associates 2023. All rights reserved

Markides Associates reference: 23057/01

1:100 @ A1

23057-MA-XX-XX-DR-C-0150 - P01