




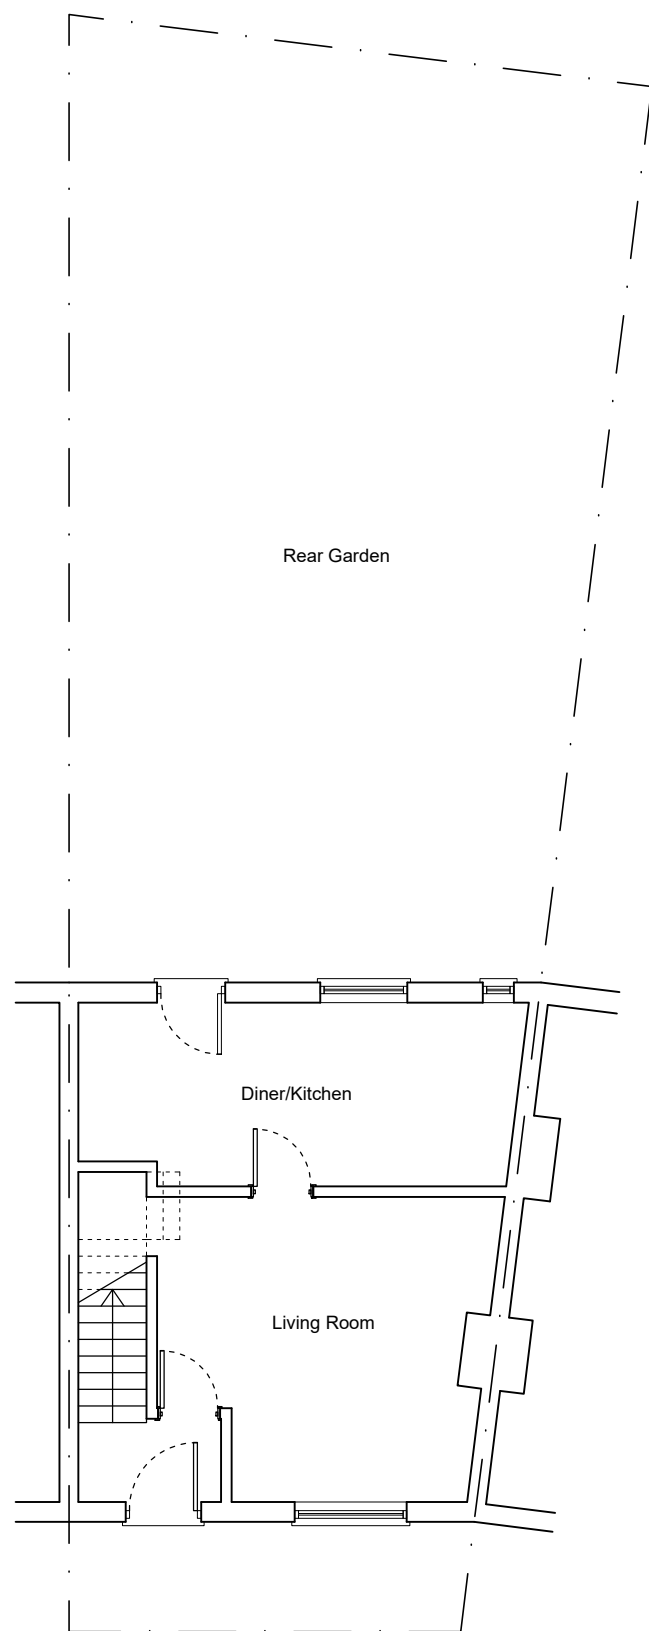

Ground Floor Plan
as Existing

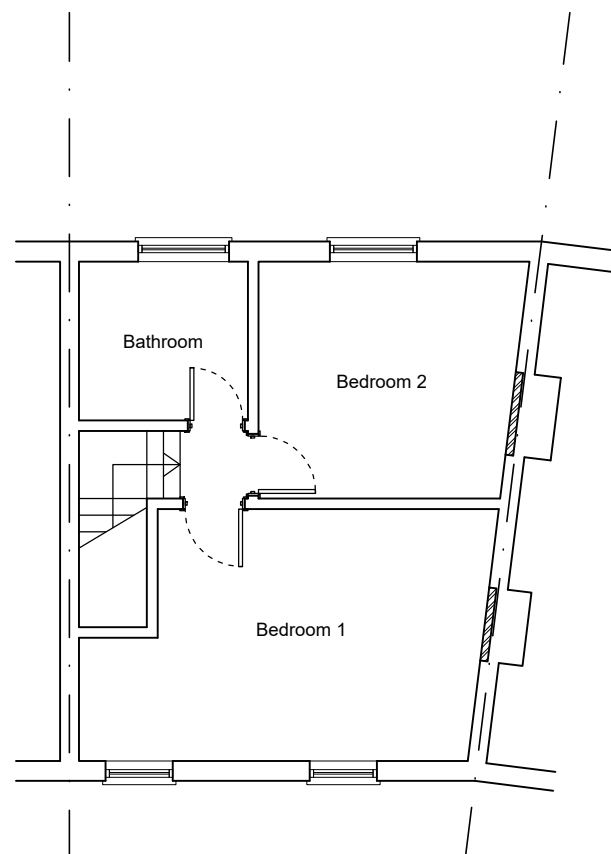

First Floor Plan
as Existing

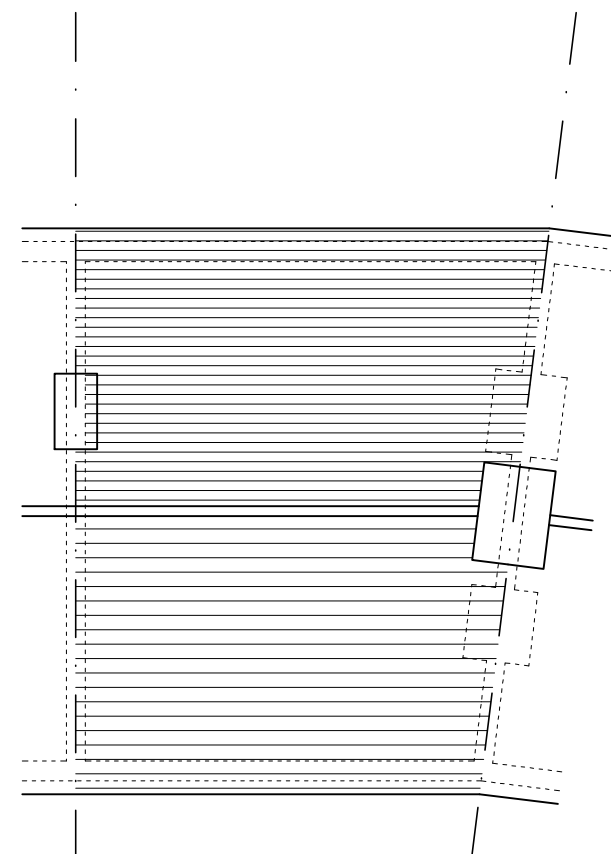

Roof Plan
as Existing

Key:

Existing Walls/Floors

Boundary

0mm 10mm 20mm 30mm
0m 1m 2m 3m

Rev.	Date	Note

Client:
Mr & Mrs Bajaziti

Site:
8 Courtman Road
London
N17 7HU

Title:
Floor Plans
as Existing

Scale: 1:100 | Drg. Size: A3

Drawn: NP | Drg. No. 335_11

Date: Oct. 2022 | Rev. A

PPLX
Architects

58 Pine Grove
Brookmans Park
Herts
AL9 7BW

t: 07886 526 081
f: 01707 642 026
e: papalexandrakos@hotmail.com