





Front Elevation
as Proposed



Rear Elevation
as Proposed

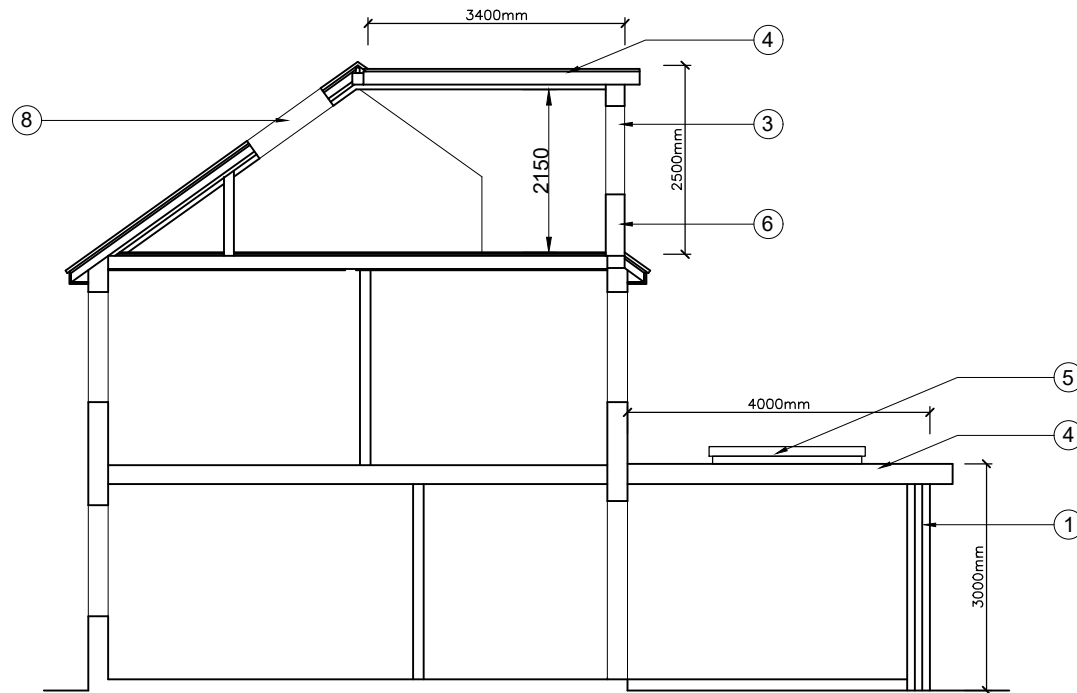

Section
as Proposed

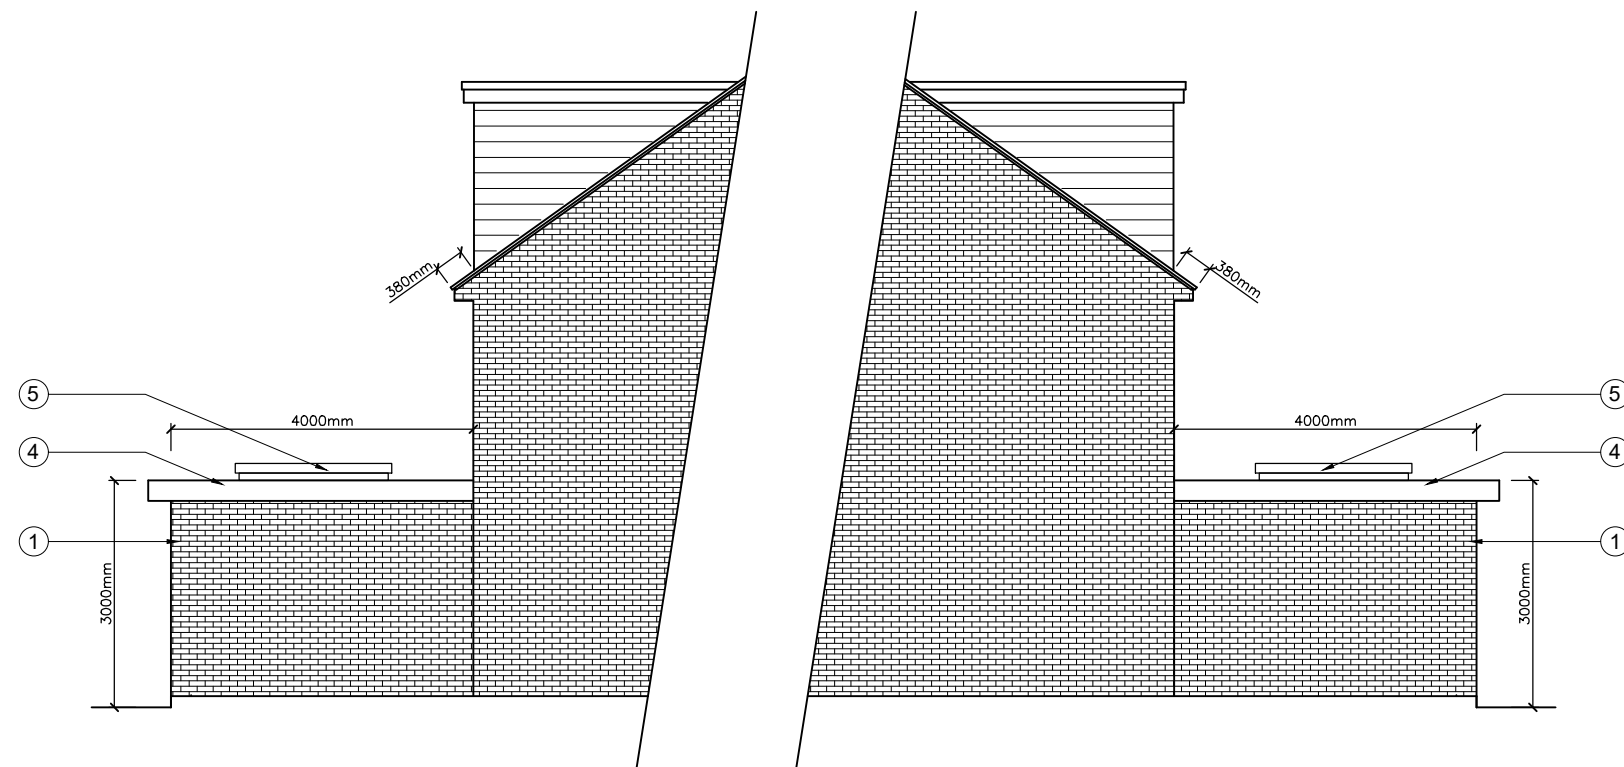

Flank Elevation
as Proposed

Flank Elevation
as Proposed

DORMER AREA


$$\frac{5.7 \times 3.4 \times 2.5}{2} = 24.2\text{m}^2$$

Key

- 1 New cavity wall with brickwork to match existing
- 2 New aluminium double glazed doors
- 3 New uPVC double glazed windows
- 4 New flat roof
- 5 New aluminium flat roof skylight
- 6 New dormer with hanging tiles to match existing
- 7 New aluminium double glazed windows with obscure glazing
- 8 New velux rooflights (not projecting more than 150mm beyond roof plane)

Key:

- Existing Walls/Floors
- Proposed Brickwork
- Proposed Blockwork
- Proposed Partitions
- Proposed Insulation
- Boundary

 

Rev.	Date	Note

Client:
Mr & Mrs Bajaziti

Site:
8 Courtman Road
London
N17 7HU

Title:
Elevations and Section
as Proposed

Scale: 1:100 | Drg. Size: A3

Drawn: NP | Drg. No. 335_14

Date: Oct. 2022 | Rev. A

PPLX
Architects

58 Pine Grove
Brookmans Park
Herts
AL9 7BW

t: 07886 526 081
f: 01707 642 026
e: papalexandrakos@hotmail.com