






Front Elevation
as Existing

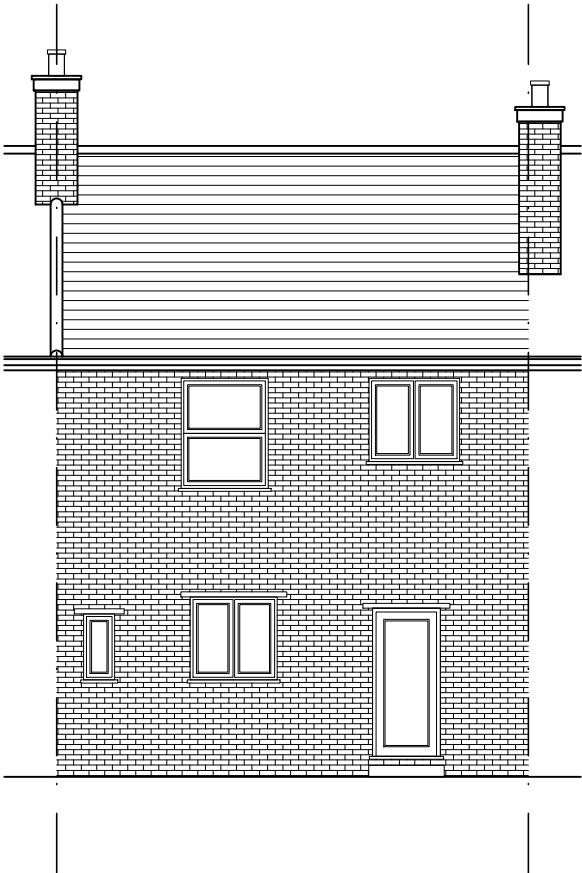

Rear Elevation
as Existing

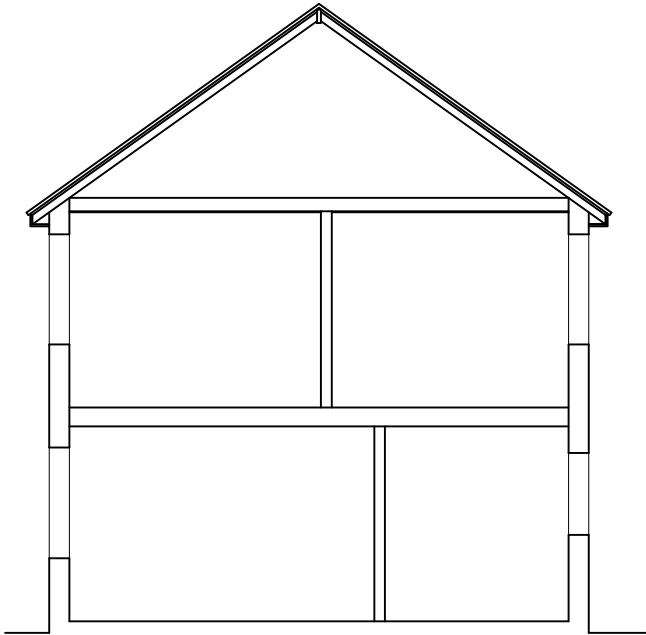


Section
as Existing

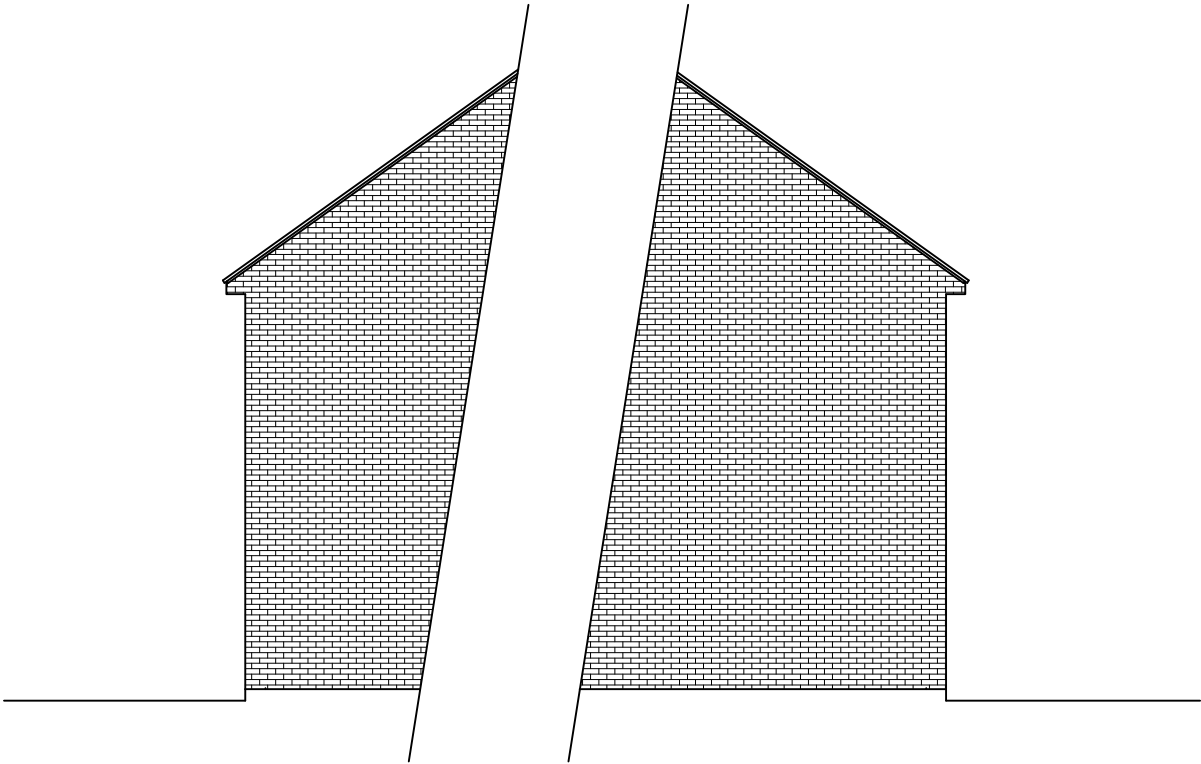

Flank Elevation
as Existing

Flank Elevation
as Existing

Key:
Existing Walls/Floors 
Boundary 

 

Rev.	Date	Note

Client:
Mr & Mrs Bajaziti

Site:
8 Courtman Road
London
N17 7HU

Title:
Elevations and Section
as Existing

Scale: 1:100 | Drg. Size: A3

Drawn: NP | Drg. No. 335_12

Date: Oct. 2022 | Rev. A

PPLX
Architects

58 Pine Grove
Brookmans Park
Herts
AL9 7BW

t: 07886 526 081
f: 01707 642 026
e: papalexandrakos@hotmail.com