



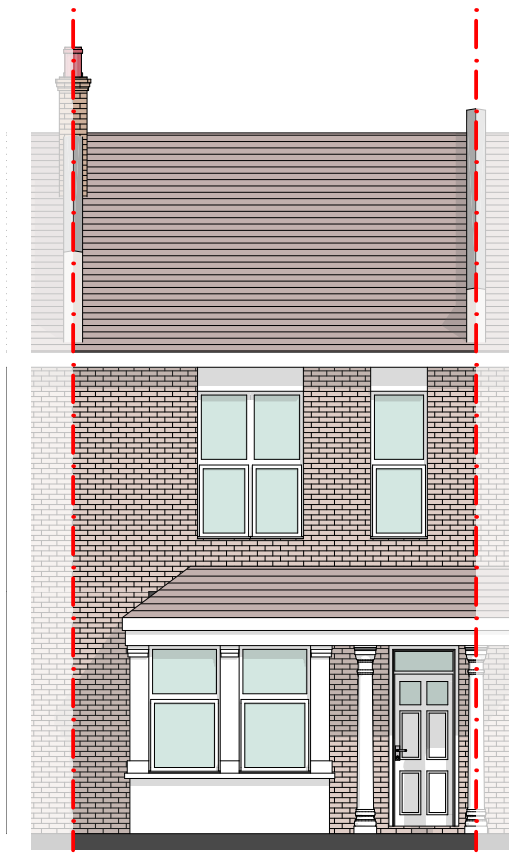


Existing Front Elevation 1:100

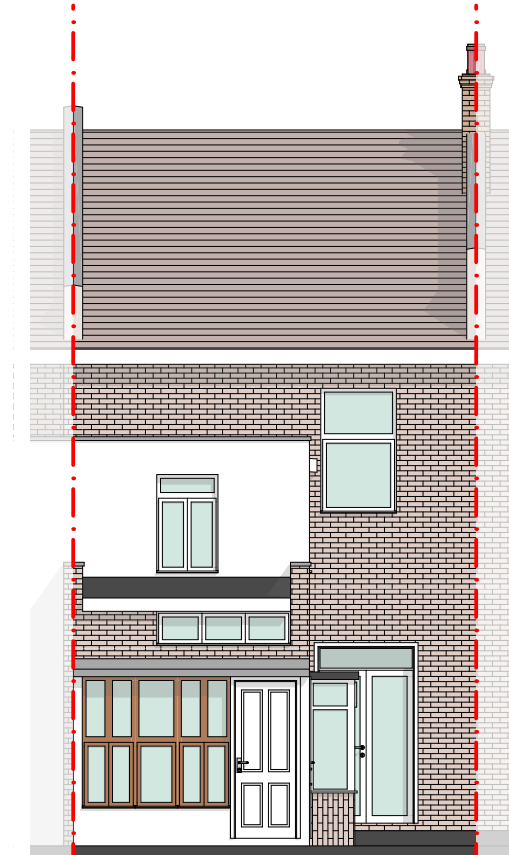


Existing Rear Elevation 1:100



Existing Side Elevation 1:100

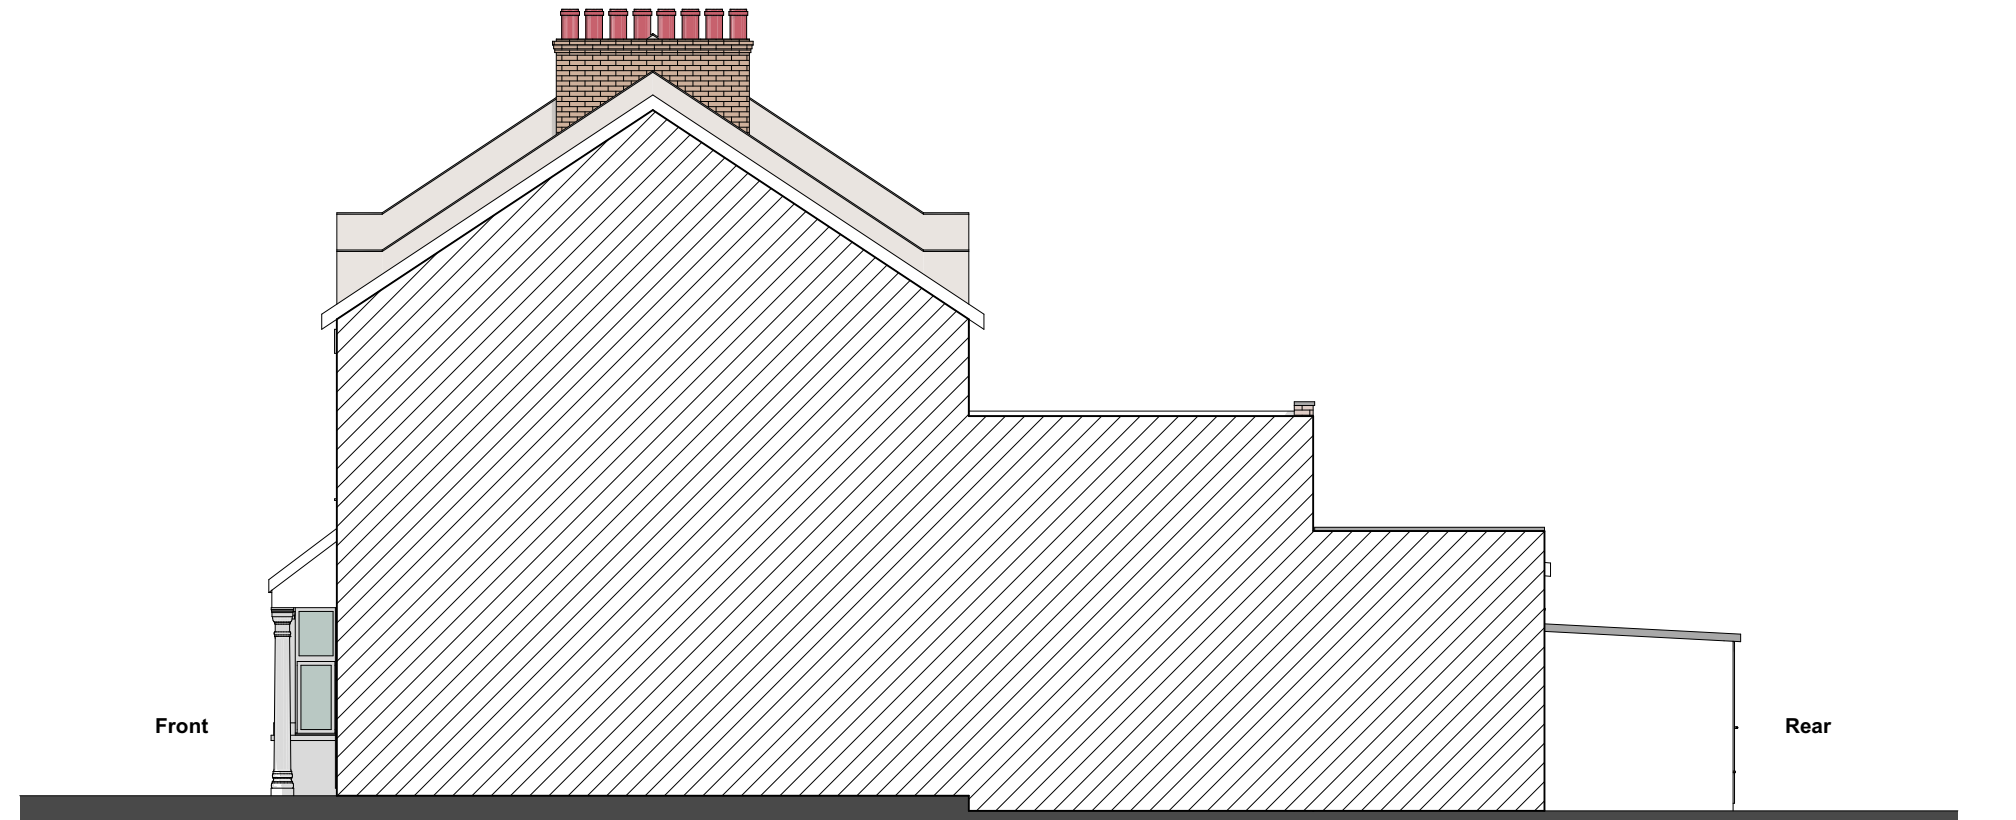

Existing Flank Elevation 1:100

 

Meters @ 1:100 @ A3

Drawings to be read in conjunction with relevant drawing and specs.
Drawings not to be scaled, figured dimensions only.
Any discrepancies are to be pointed to the
Agent/Engineer/Contractor. The Agent is not liable for any faults not
raised. Drawings not to be scaled for land transfer purposes

TEL : 07380132957
email: man.design.co@gmail.com
web : manstudio.co.uk

REVISION :

DRAWING NO :

PROJECT NO :

DRAWING TITLE :

PROJECT TITLE :

Date : JAN 2023

Scale : 1:100@A3

COPYRIGHT: The contents of this drawing may not be reproduced in whole or in part without express written consent of MAN Design and Construction LTD.



MAN Design and Construction

D03

230103

EXISTING ELEVATIONS

PROPOSED DEVELOPMENT AT
25 LASCOTTS ROAD, N22 8JN