




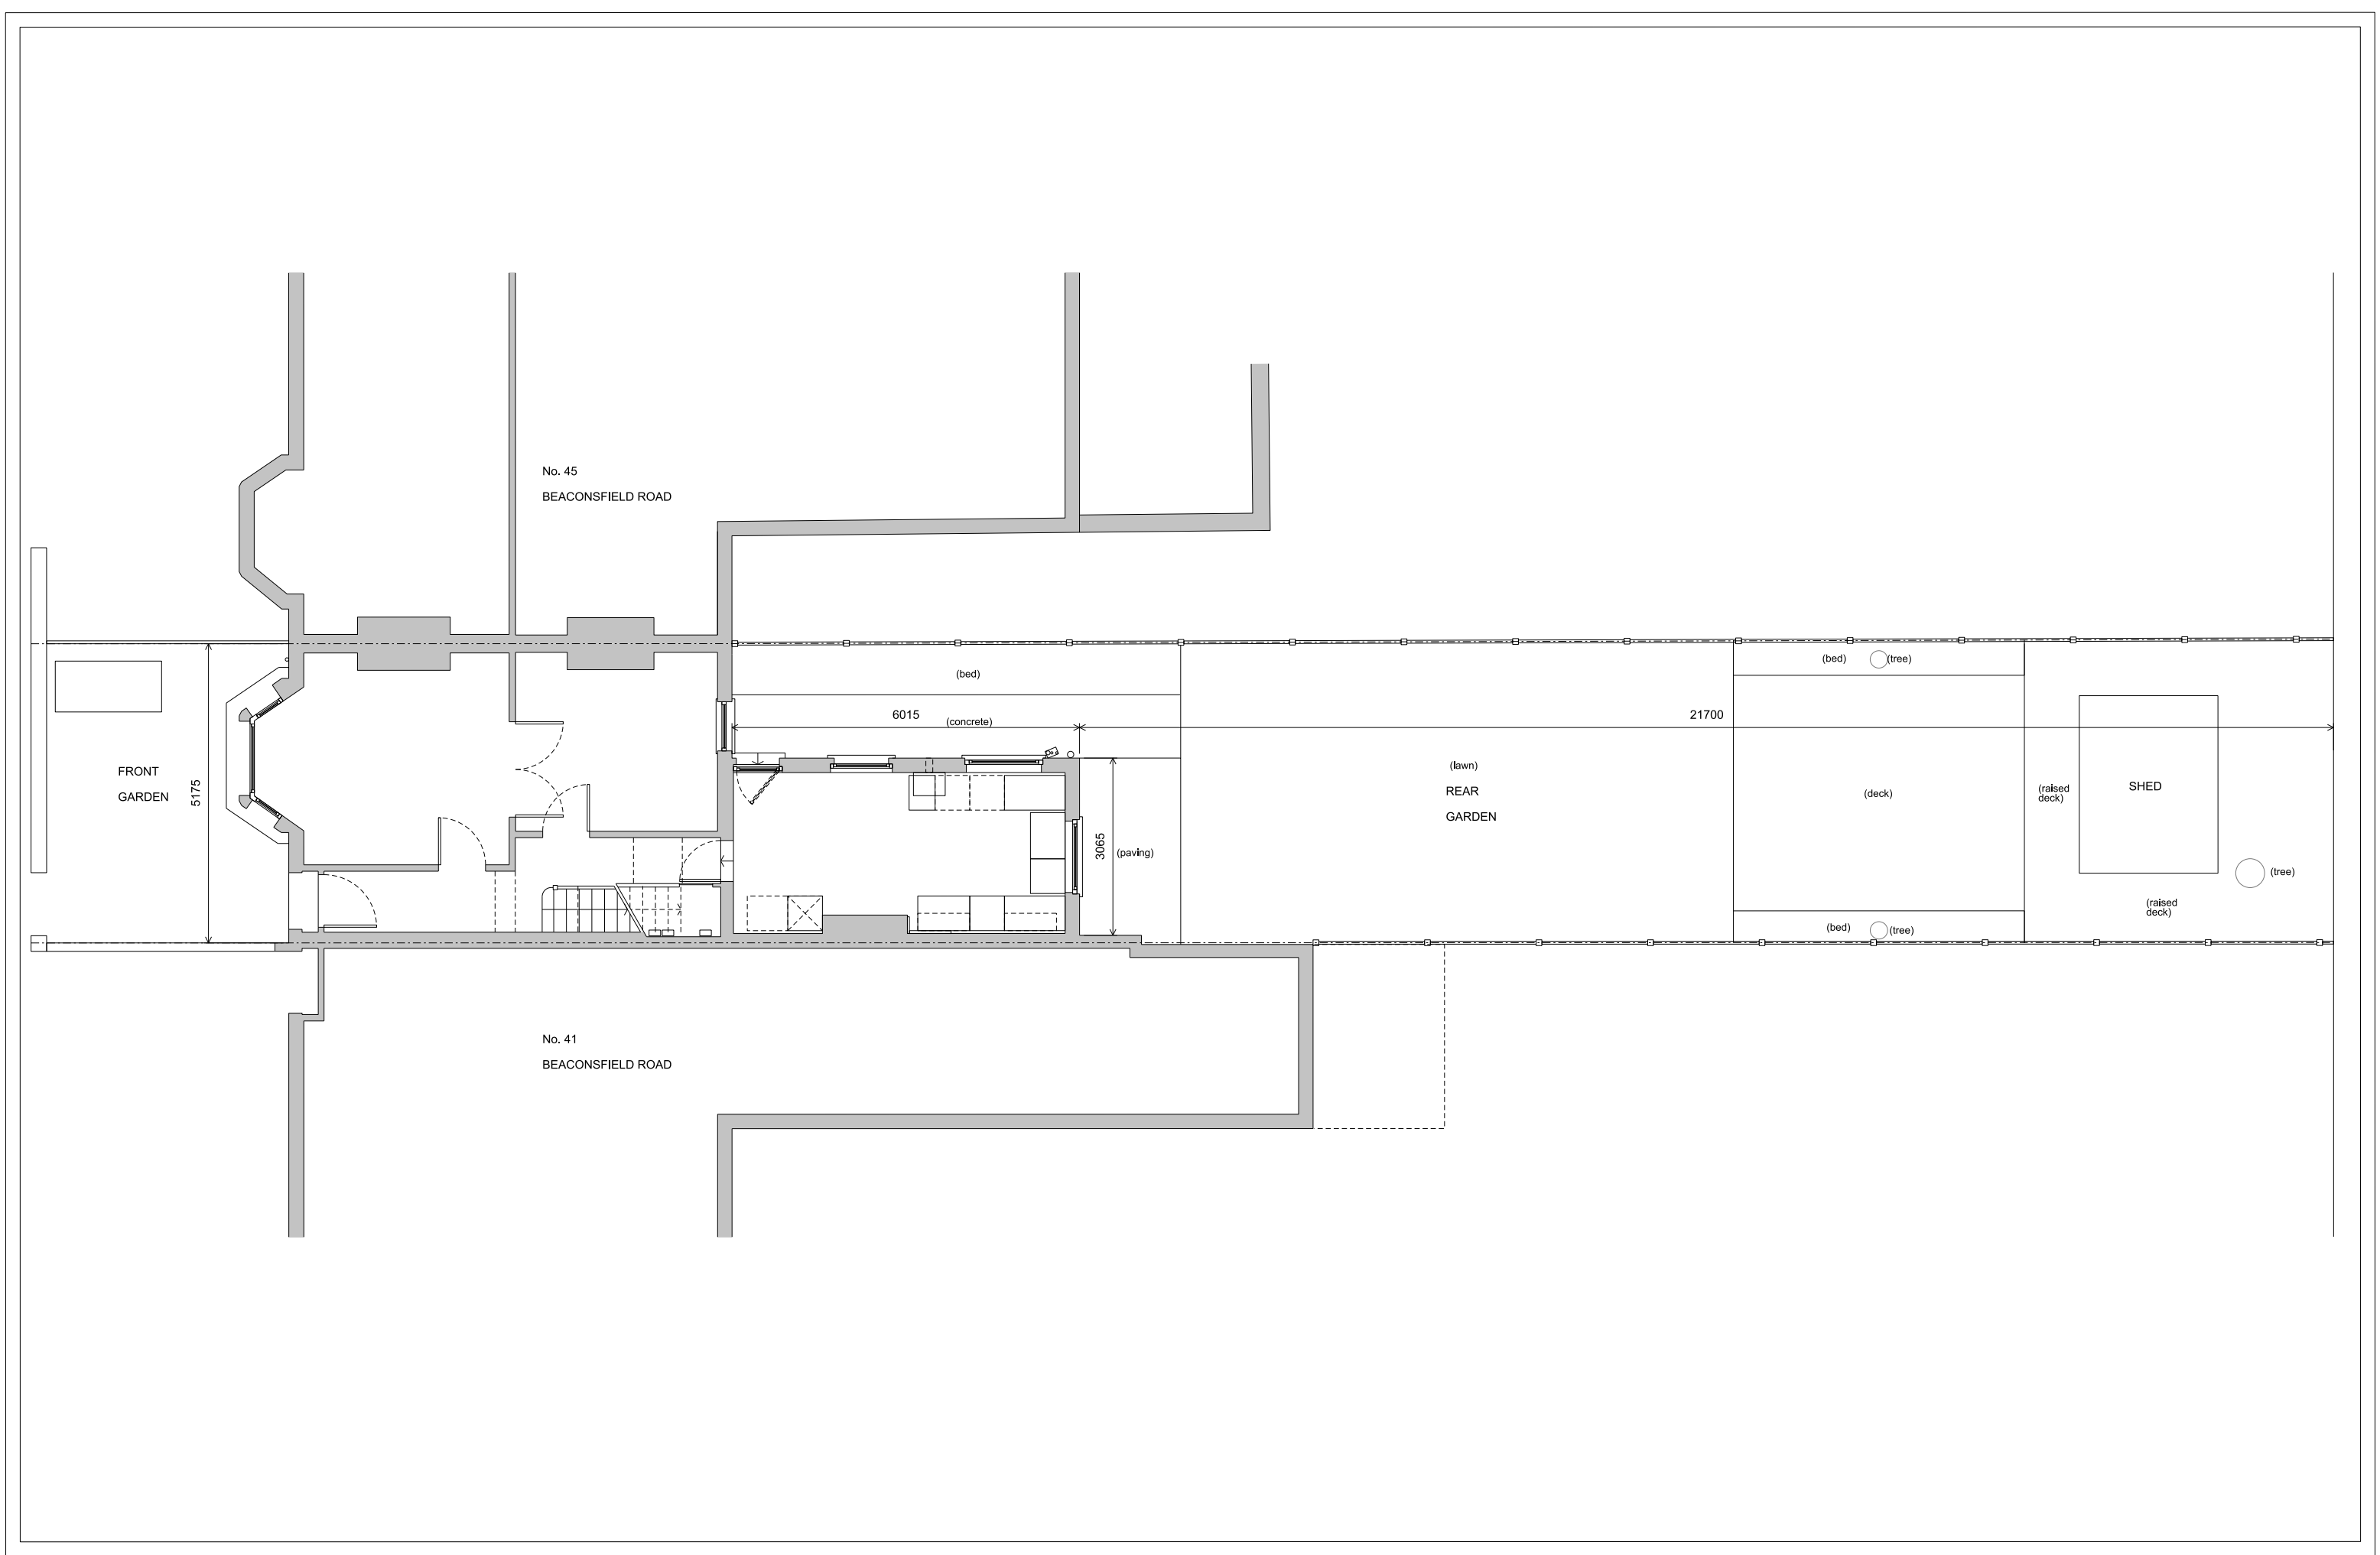


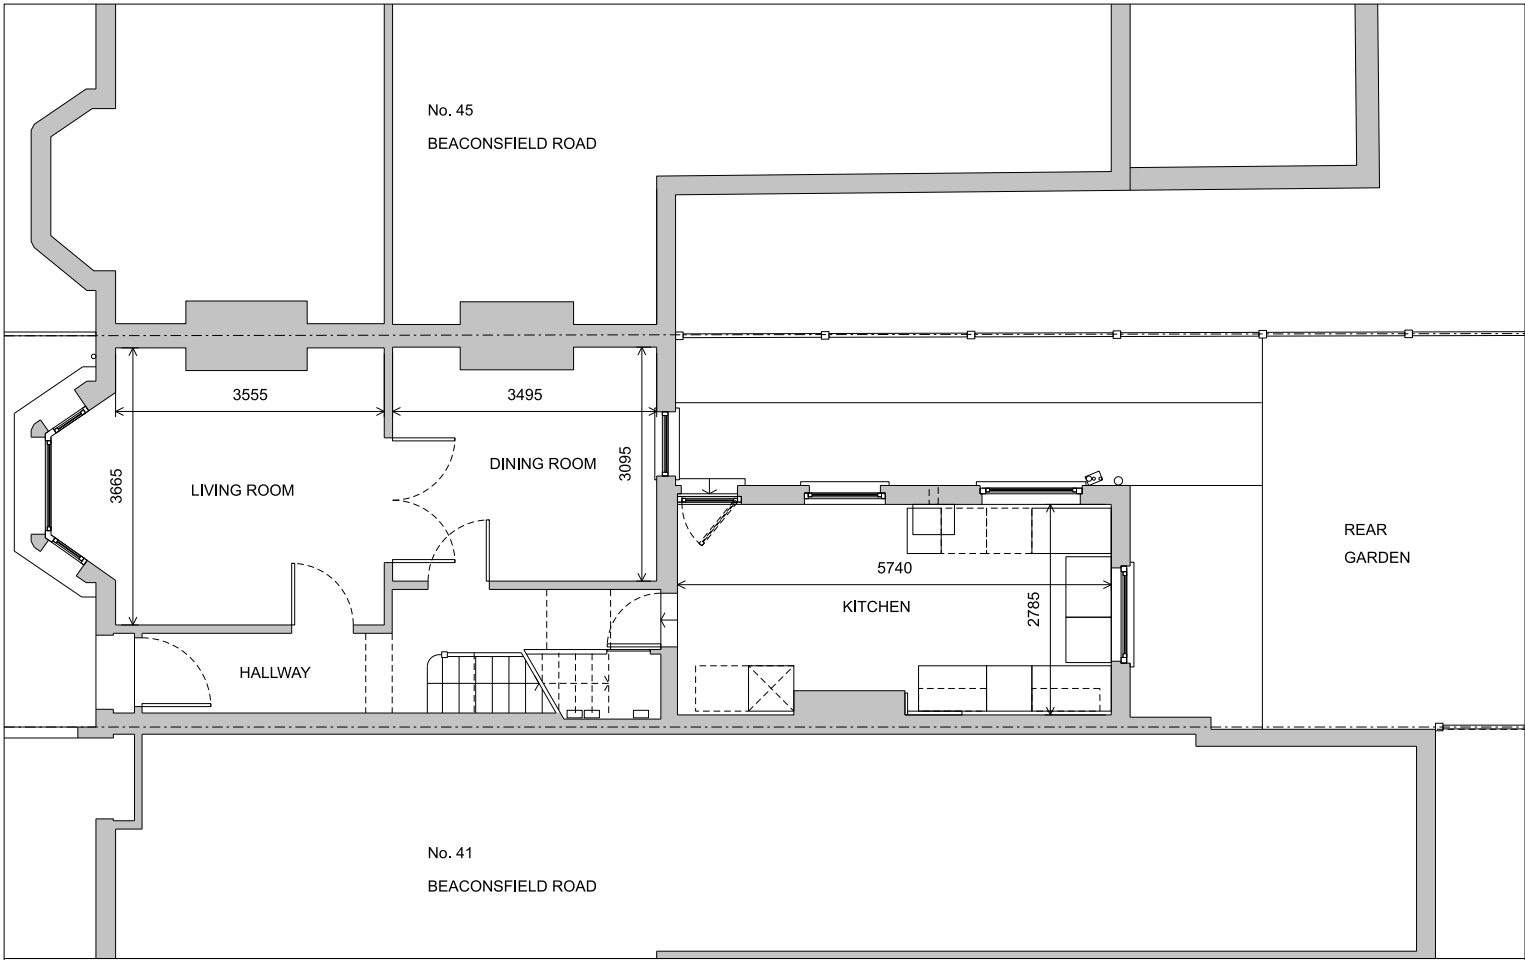


GROUND FLOOR PLAN

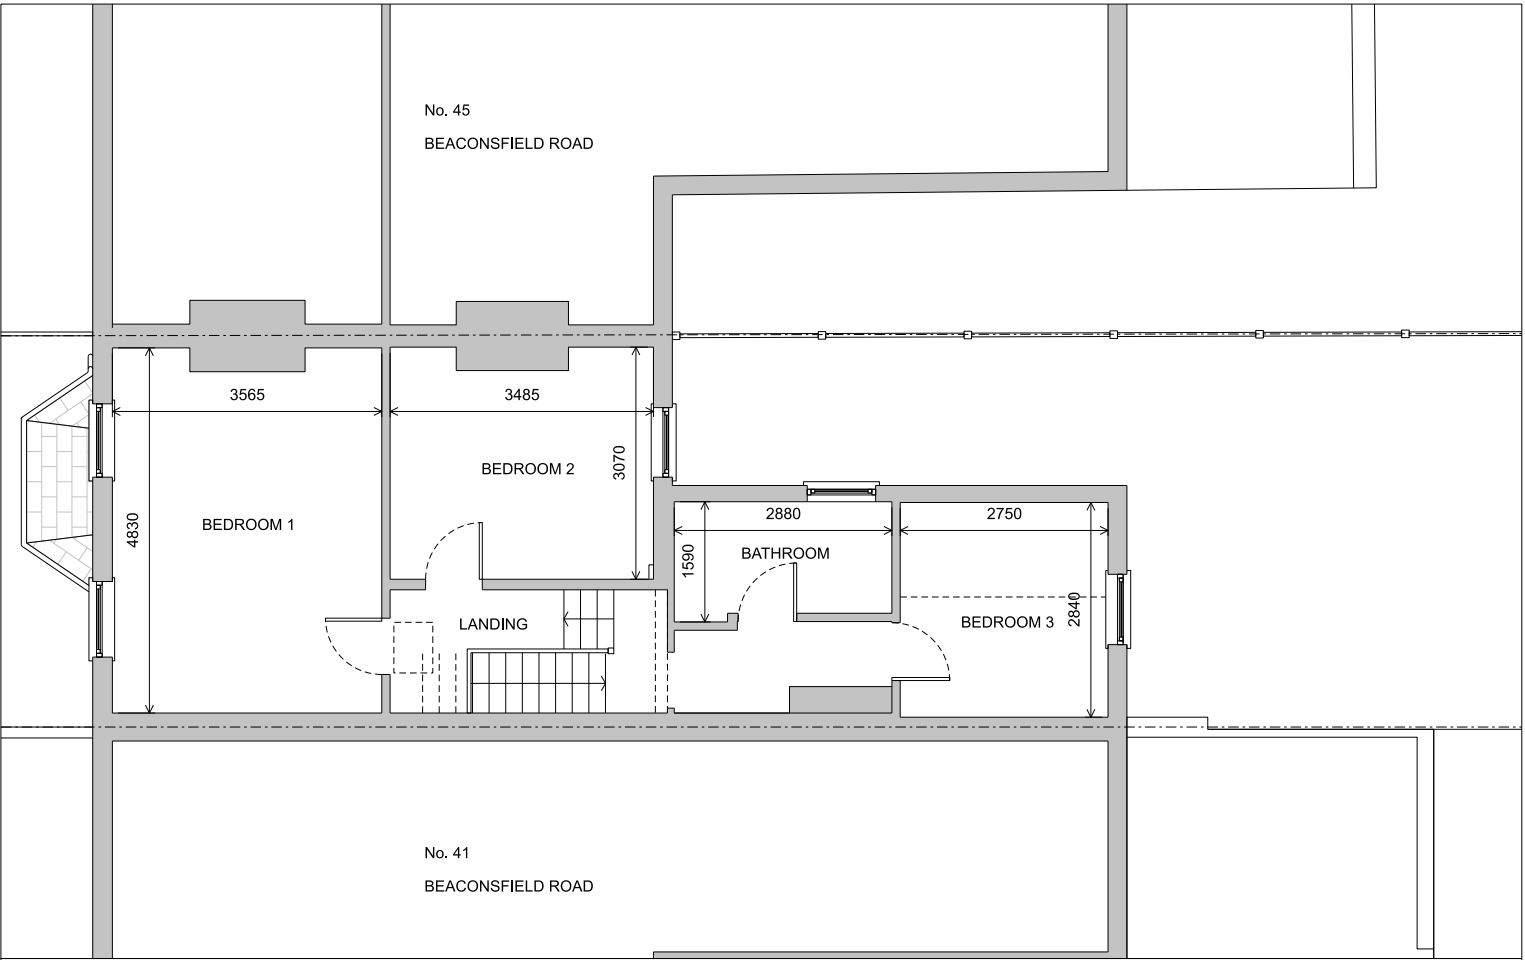

FIRST FLOOR PLAN

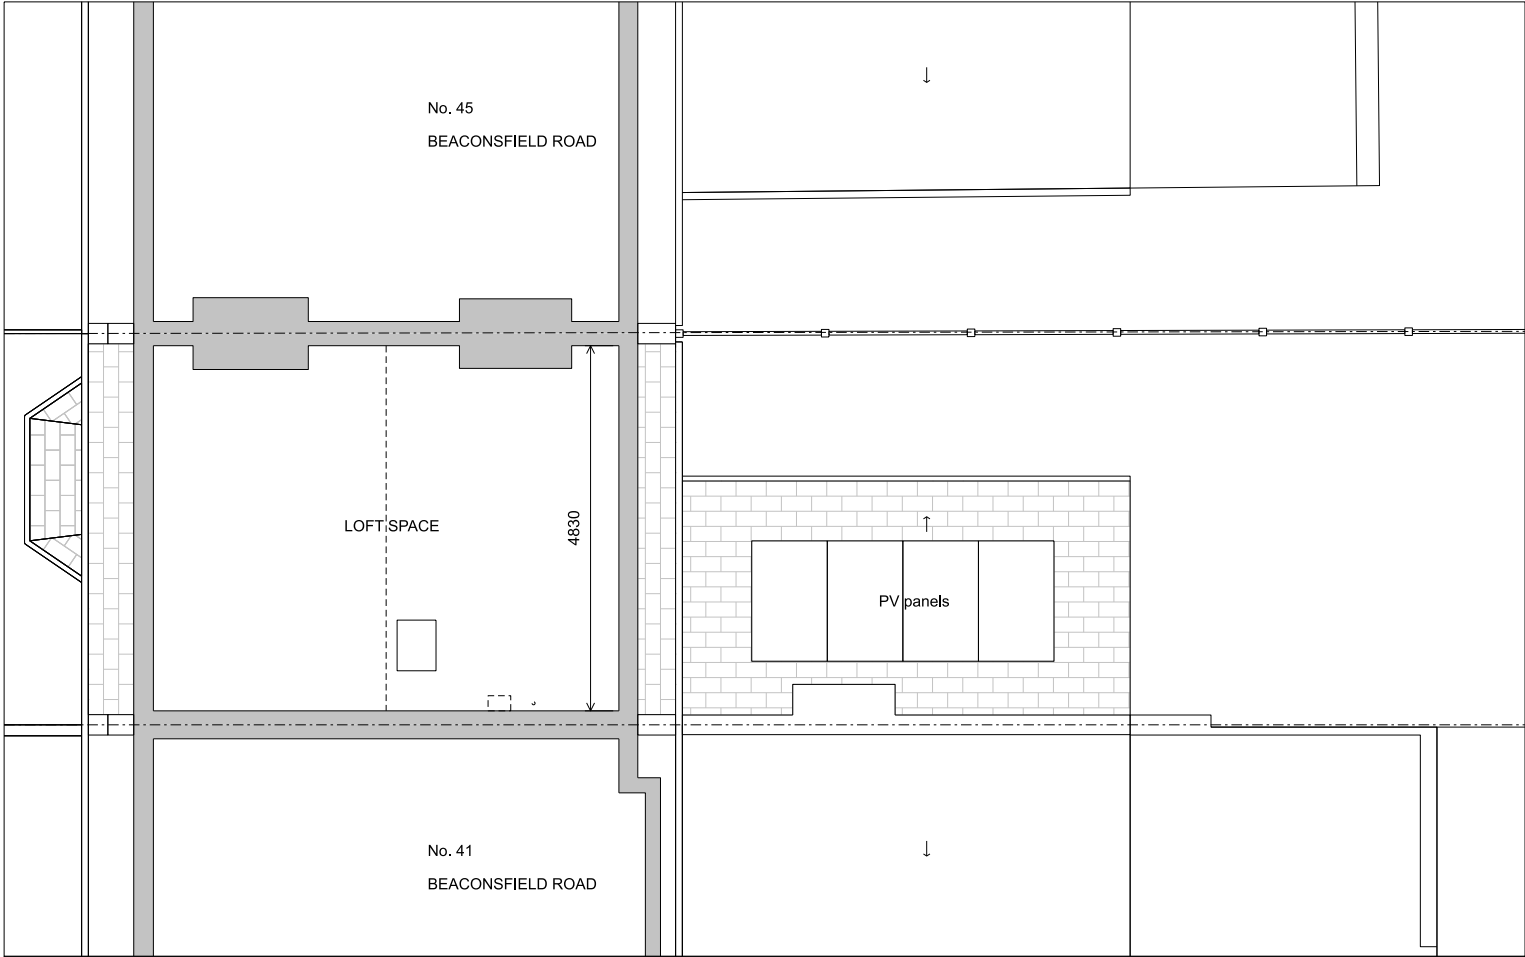

LOFT PLAN

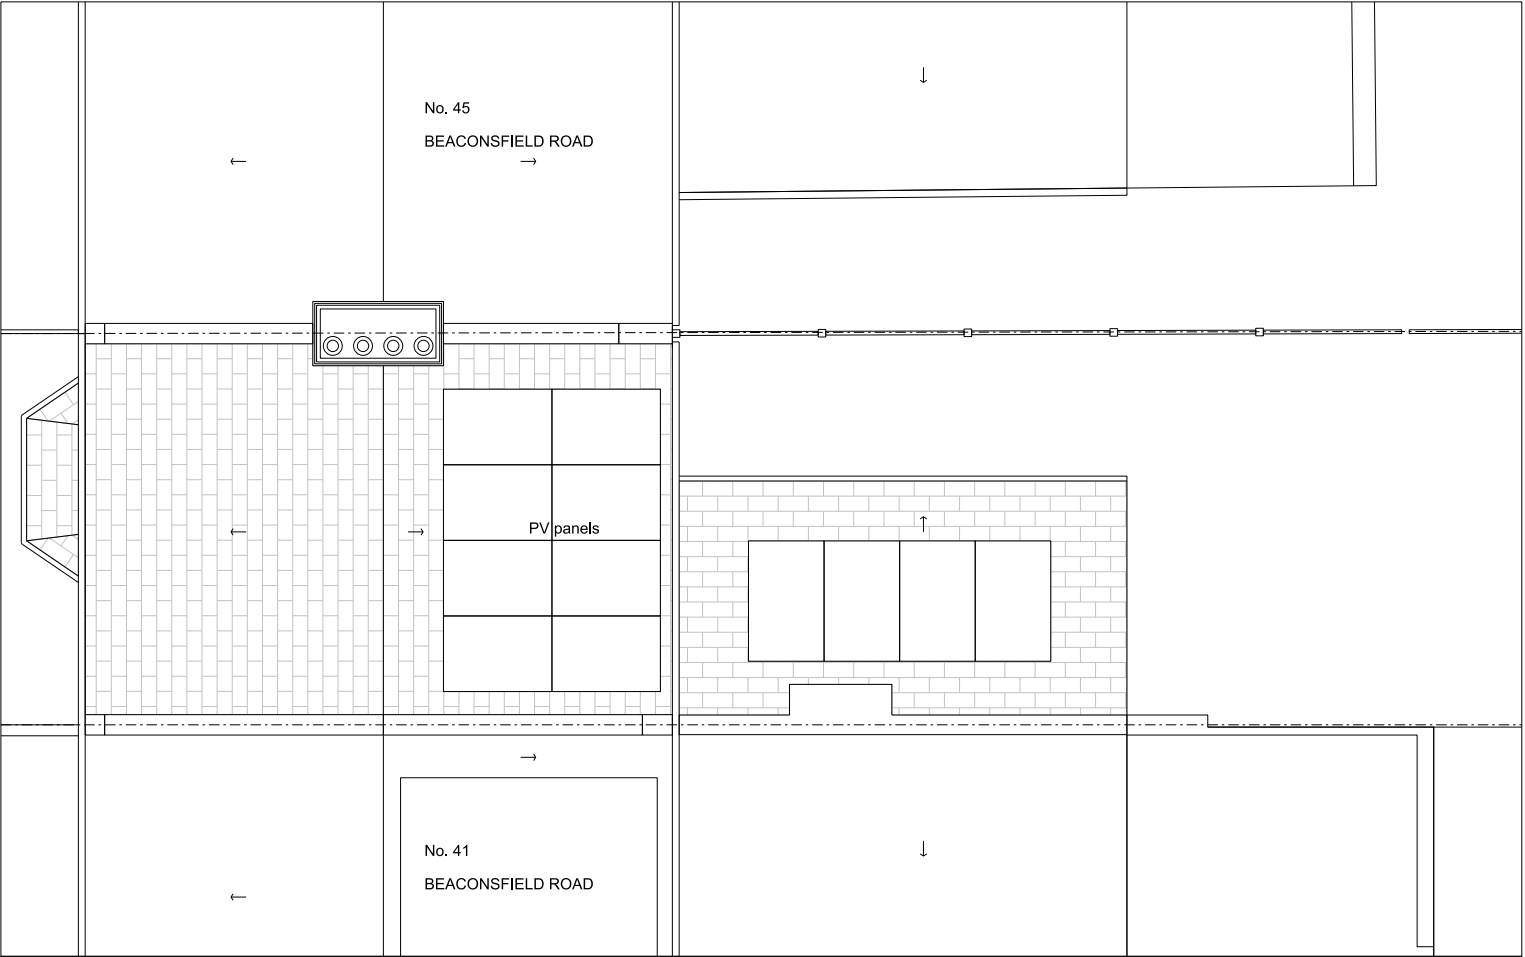

ROOF PLAN

Rev:

Notes:

Unless stated otherwise, all dimensions are in millimetres. All dimensions to be checked and confirmed on site by contractor and as such are to be his responsibility. Any errors, omissions or discrepancies on this drawing are to be reported to the architect.

JOE WRIGHT ARCHITECTS

t: www.joewrightarchitects.co.uk e: info@joewrightarchitects.co.uk

Project: 43 Beaconsfield Road, N15 4SH

Extension and refurbishment

Drawing Existing Drawings



Title: Plans

Scale: 1:100 @ A3

Drwg No: 2208-03_PL_002

Date: 22.12.2022

Rev: B

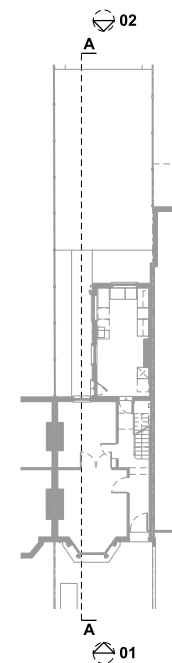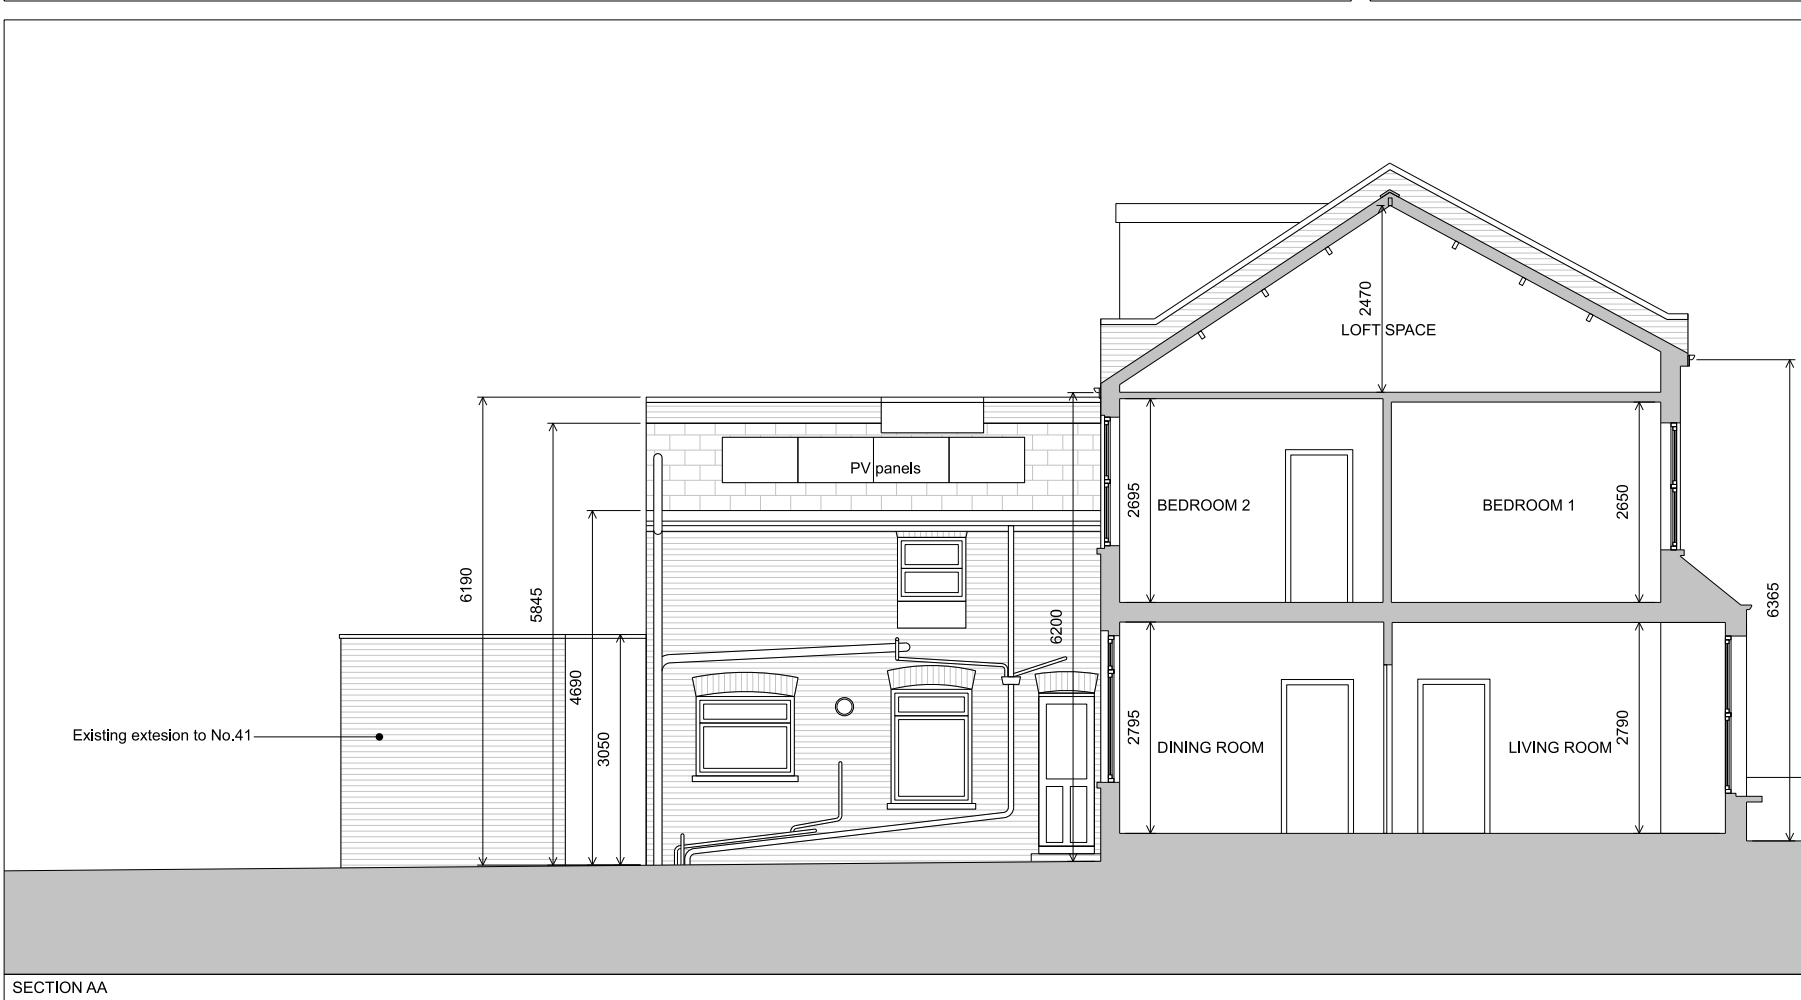

BEACONSFIELD ROAD

KEY PLAN



Rev:

Notes:

Unless stated otherwise, all dimensions are in millimetres. All dimensions to be checked and confirmed on site by contractor and as such are to be his responsibility. Any errors, omissions or discrepancies on this drawing are to be reported to the architect.



JOE WRIGHT ARCHITECTS

t: www.joewrightarchitects.co.uk e: info@joewrightarchitects.co.uk

Project: 43 Beaconsfield Road, N15 4SH

Extension and refurbishment

Scale: 1:100 @ A3



Date: 09.03.2023

Drawing Existing Drawings

Title: Elevations and Section

Drwg No: 2208-03_PL_003

Rev: C

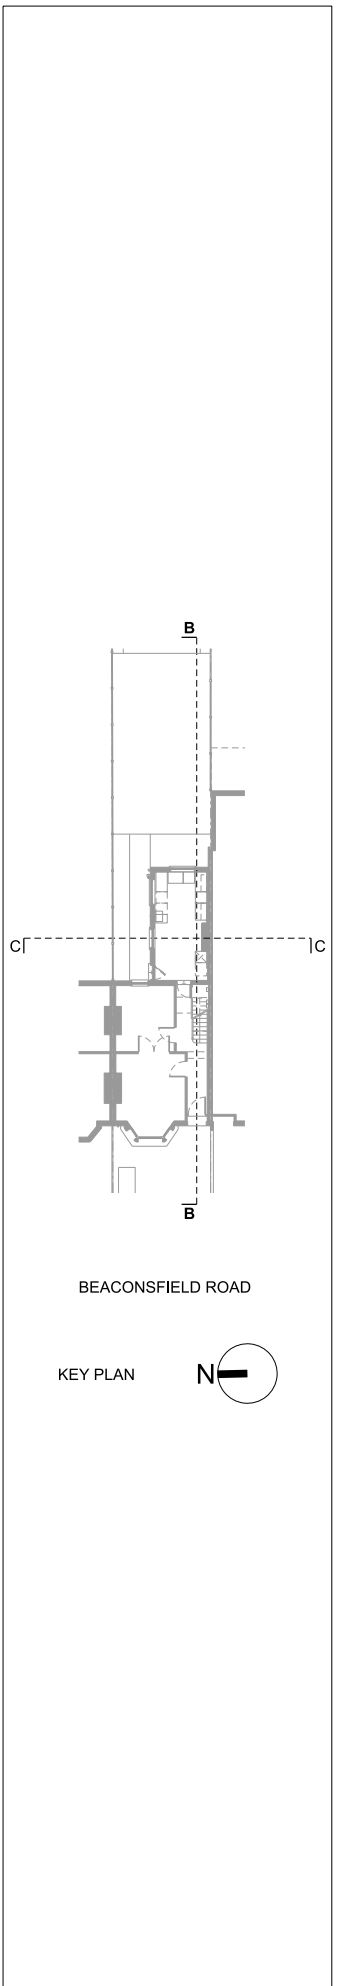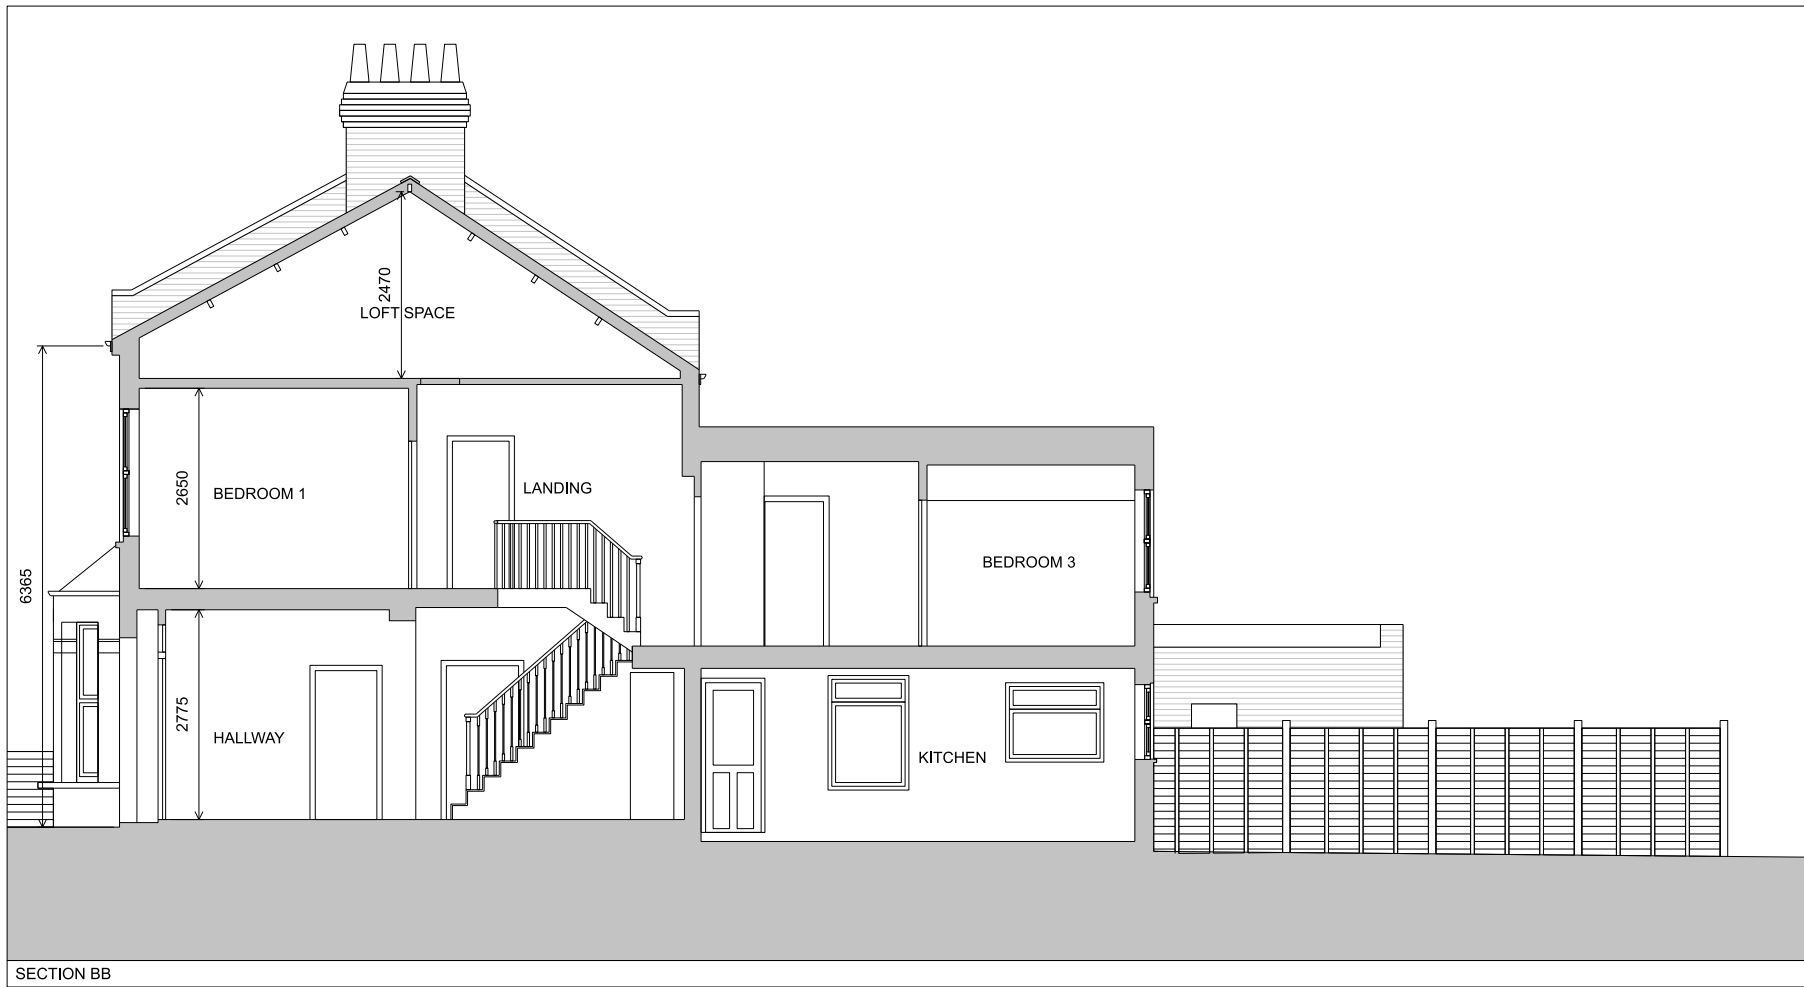

Rev:

Notes:

Unless stated otherwise, all dimensions are in millimetres.
All dimensions to be checked and confirmed on site by contractor and as such are to be his responsibility.
Any errors, omissions or discrepancies on this drawing are to be reported to the architect.

JOE WRIGHT ARCHITECTS

t: www.joewrightarchitects.co.uk e: info@joewrightarchitects.co.uk

Project: 43 Beaconsfield Road, N15 4SH

Extension and refurbishment

Drawing Existing Drawings

Title: Sections

Scale: 1:100 @ A3

Drwg No: 2208-03_PL_004

Date: 22.12.2022

Rev: B

