



Southern Testing
Environmental & Geotechnical

ST Consult
Environmental & Geotechnical

APPENDIX A


Site Plans






Contains Ordnance Survey Data © Crown Copyright and Database Right 2022.


Site:	The Grove Lawn Tennis Club, Cascade Avenue, Haringey	Project ID	J15256
Figure 1	Site Location Plan	Date:	31/10/2022

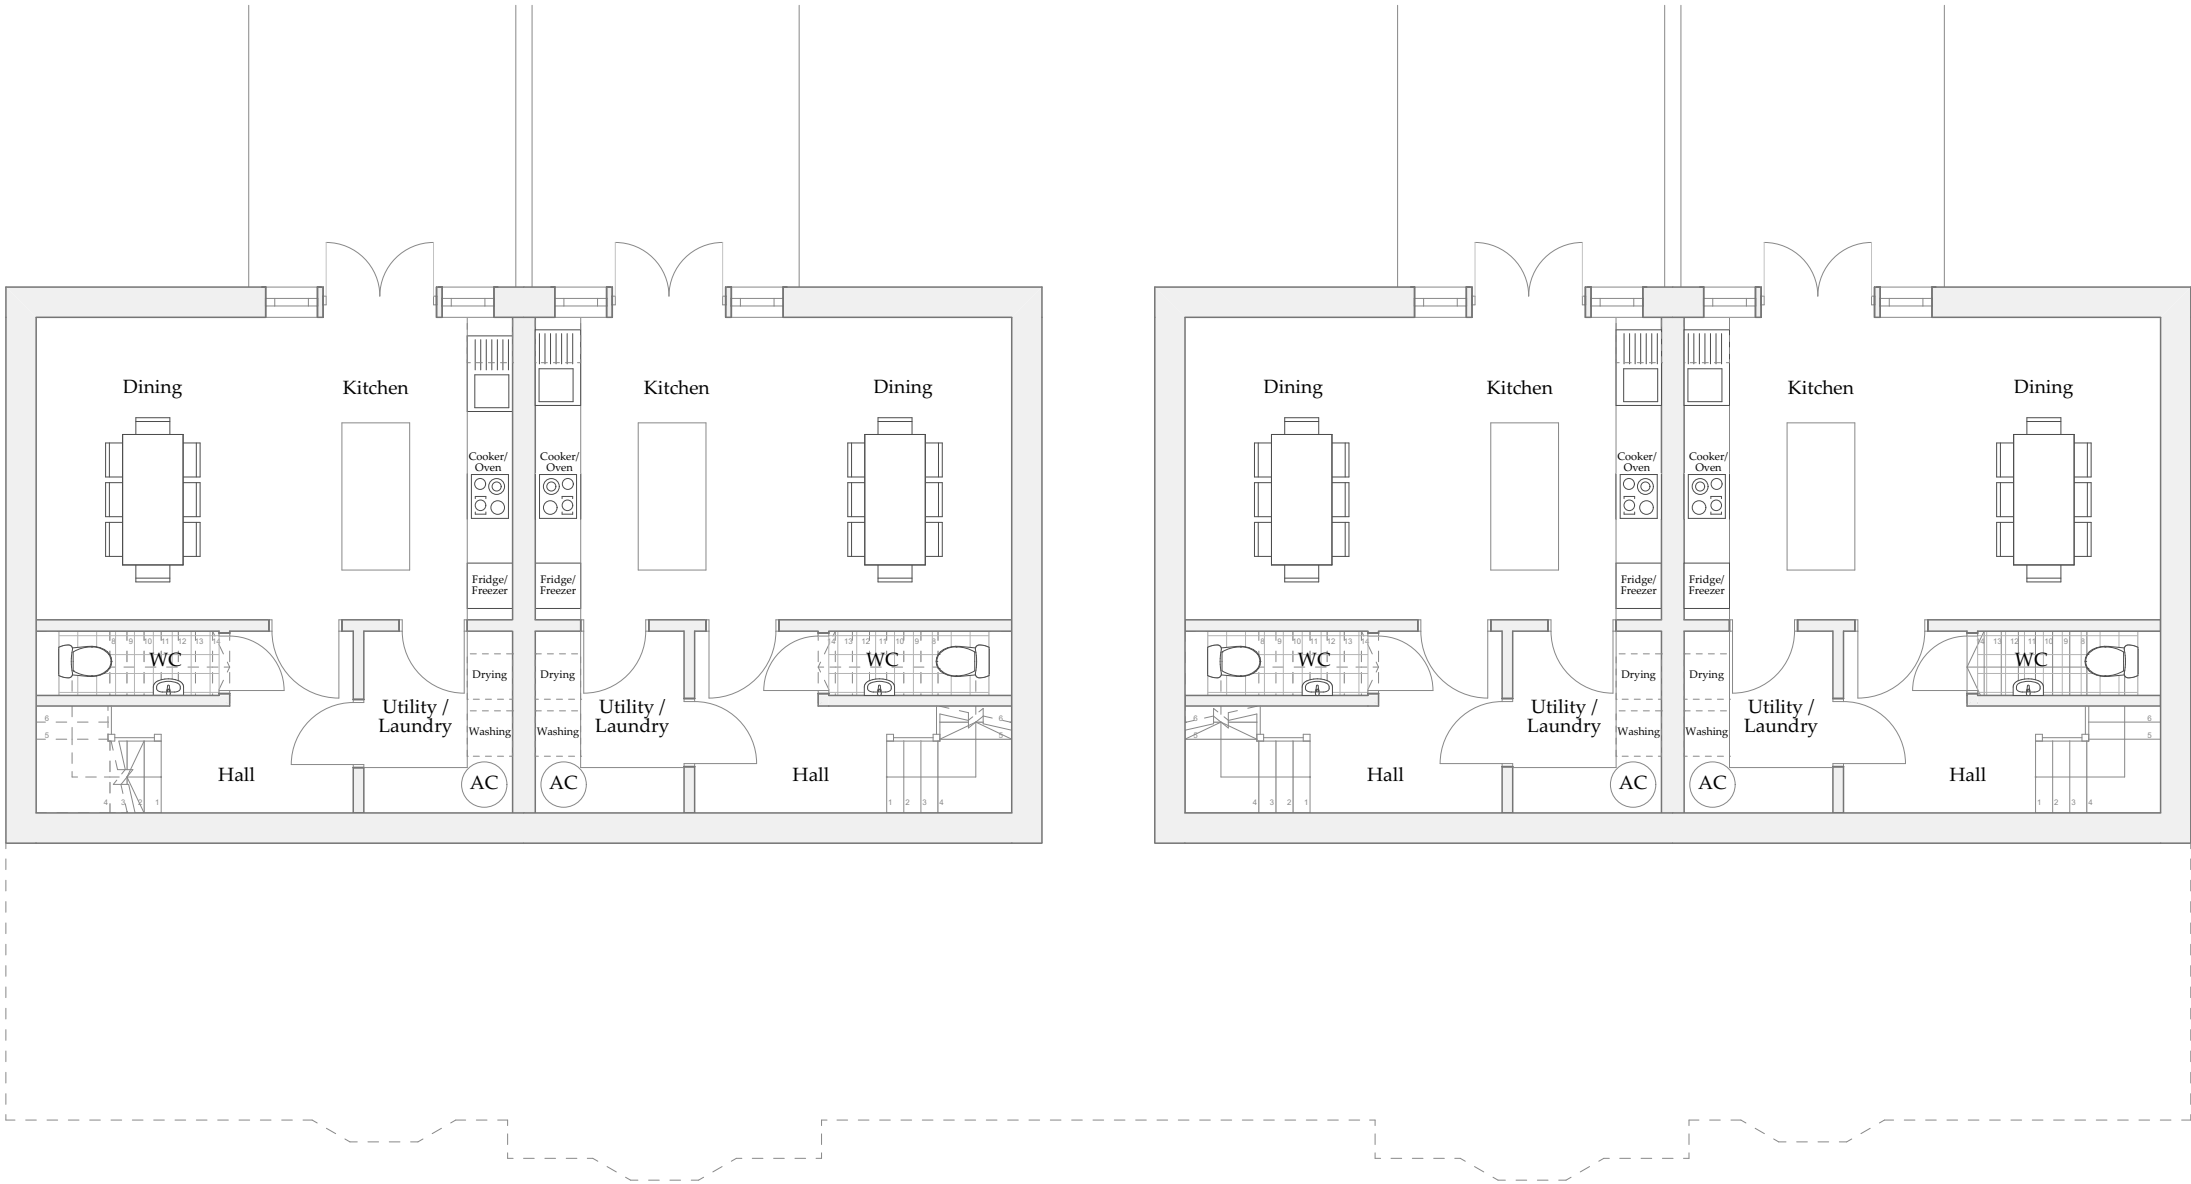

Basement Floor Plan

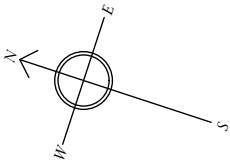

Adjacent Properties and Boundaries are shown for illustrative purposes only and have not been surveyed unless otherwise stated.
All areas shown are approximate and should be verified before forming the basis of a decision.
Do not scale other than for Planning Application purposes.
All dimensions must be checked by the contractor before commencing work on site.
No deviation from this drawing will be permitted without the prior written consent of the Architect.
The copyright of this drawing remains with the Architect and may not be reproduced in any form without prior written consent.
Ground Floor Slabs, Foundations, Sub-Structures, etc. All work below ground level is shown provisionally. Inspection of ground condition is essential prior to work commencing.
Reassessment is essential when the ground conditions are apparent, and redesign may be necessary in the light of soil conditions found. The responsibility for establishing the soil and sub-soil conditions rests with the contractor.

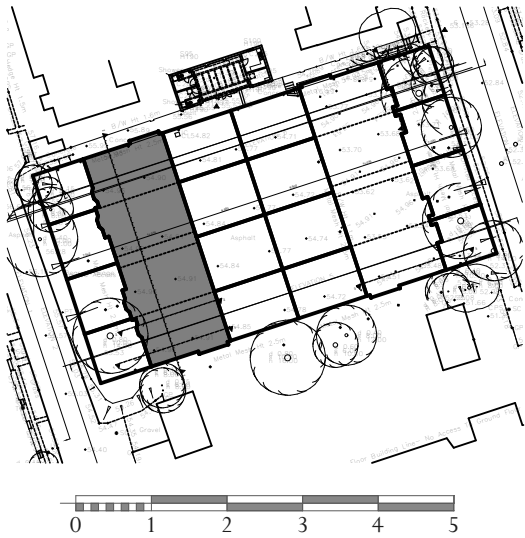

Rev	Date	Description	Initials
PROJECT		The Grove Cascade Avenue	
TITLE:		Basement Floor Plan	
SCALE:		1:100 @A3	
DATE:		August 2022	
DRAWING No:		SK/6299 - 02	
DRAWN BY:		MB/SDR/CL	


ADAM

ARCHITECTURE

OLD HYDE HOUSE, 75 HYDE STREET
WINCHESTER, HANTS, SO23 7DW, TEL. 01962 843843


WEST WING, SOMERSET HOUSE, STRAND
LONDON, WC2R 1LA, TEL. 020 7841 0140

www.adamarchitecture.com contact@adamarchitecture.com

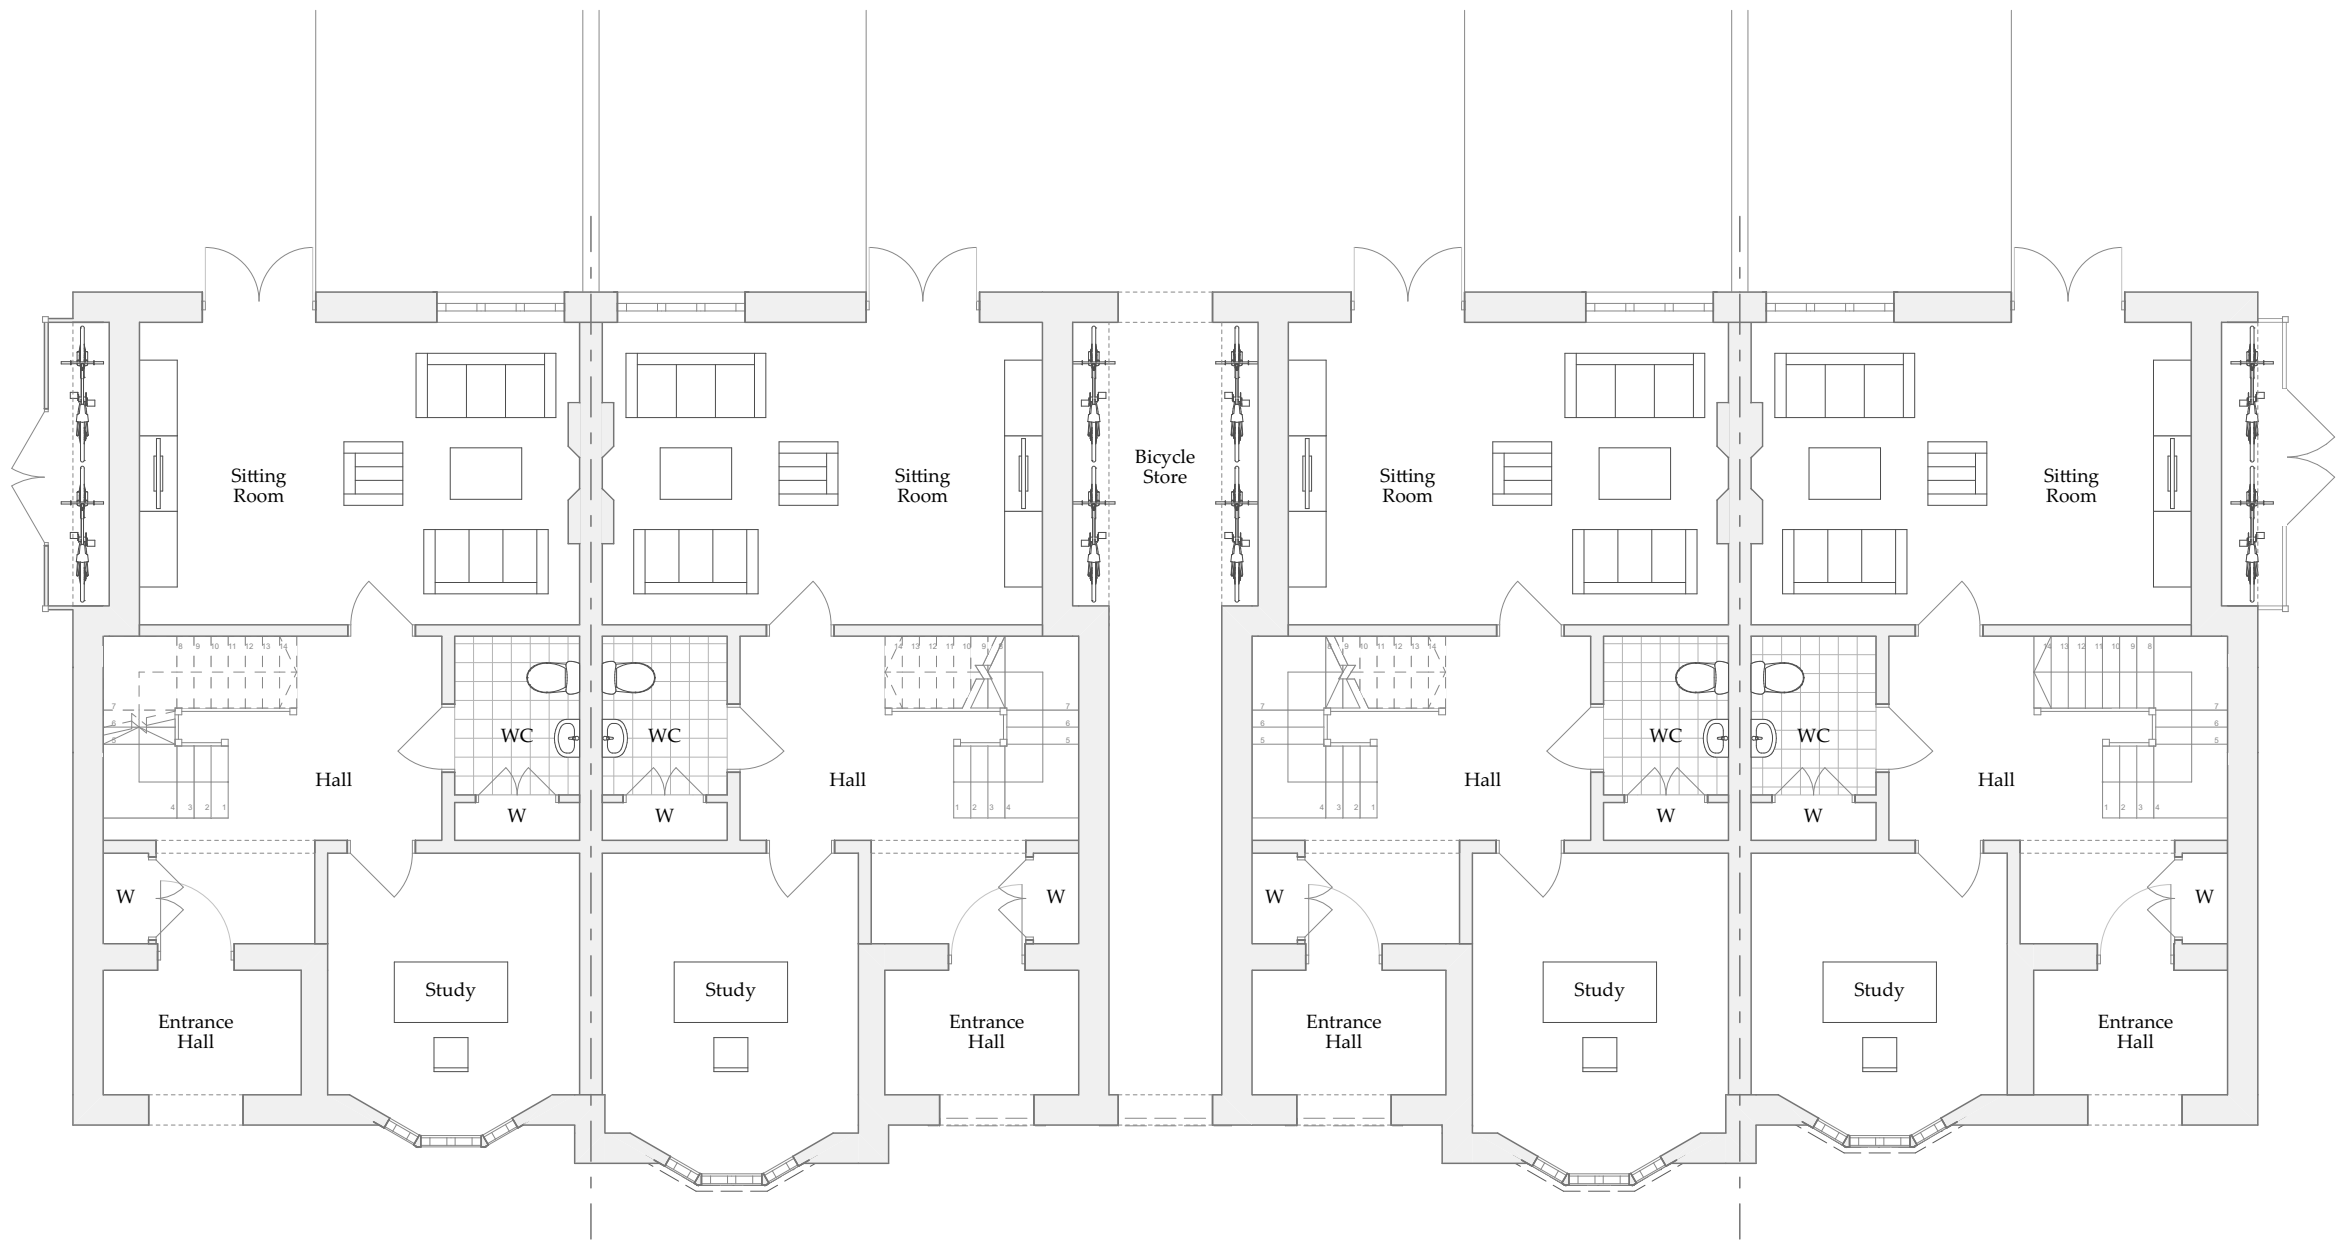


Ground Floor Plan

Adjacent Properties and Boundaries are shown for illustrative purposes only and have not been surveyed unless otherwise stated.
All areas shown are approximate and should be verified before forming the basis of a decision.
Do not scale other than for Planning Application purposes.
All dimensions must be checked by the contractor before commencing work on site.
No deviation from this drawing will be permitted without the prior written consent of the Architect.
The copyright of this drawing remains with the Architect and may not be reproduced in any form without prior written consent.
Ground Floor Slabs, Foundations, Sub-Structures, etc. All work below ground level is shown provisionally. Inspection of ground condition is essential prior to work commencing.
Reassessment is essential when the ground conditions are apparent, and redesign may be necessary in the light of soil conditions found. The responsibility for establishing the soil and sub-soil conditions rests with the contractor.

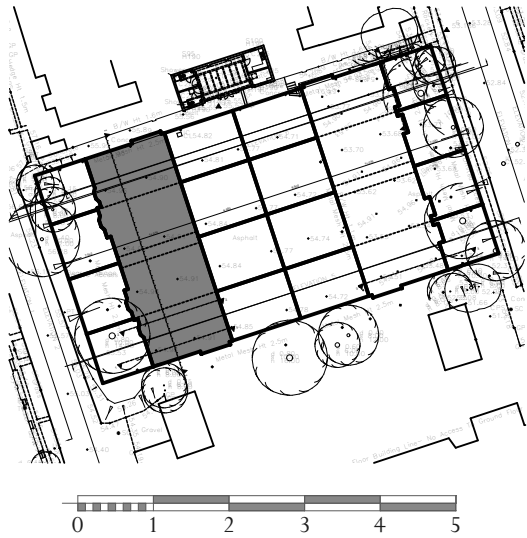

Rev	Date	Description	Initials
PROJECT		The Grove Cascade Avenue	
TITLE:		Ground Floor Plan	
SCALE:	1:100	@A3	
DATE:	August 2022		
DRAWING No:	SK/6299 - 03		
DRAWN BY:	MB/SDR/CL		

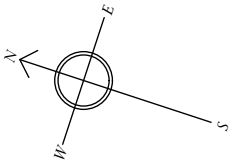

Adjacent Properties and Boundaries are shown for illustrative purposes only and have not been surveyed unless otherwise stated.

All areas shown are approximate and should be verified before forming the basis of a decision.

Do not scale other than for Planning Application purposes.


All dimensions must be checked by the contractor before commencing work on site.

No deviation from this drawing will be permitted without the prior written consent of the Architect.


The copyright of this drawing remains with the Architect and may not be reproduced in any form without prior written consent.

Ground Floor Slabs, Foundations, Sub-Structures, etc. All work below ground level is shown provisionally. Inspection of ground condition is essential prior to work commencing.


Reassessment is essential when the ground conditions are apparent, and redesign may be necessary in the light of soil conditions found. The responsibility for establishing the soil and sub-soil conditions rests with the contractor.

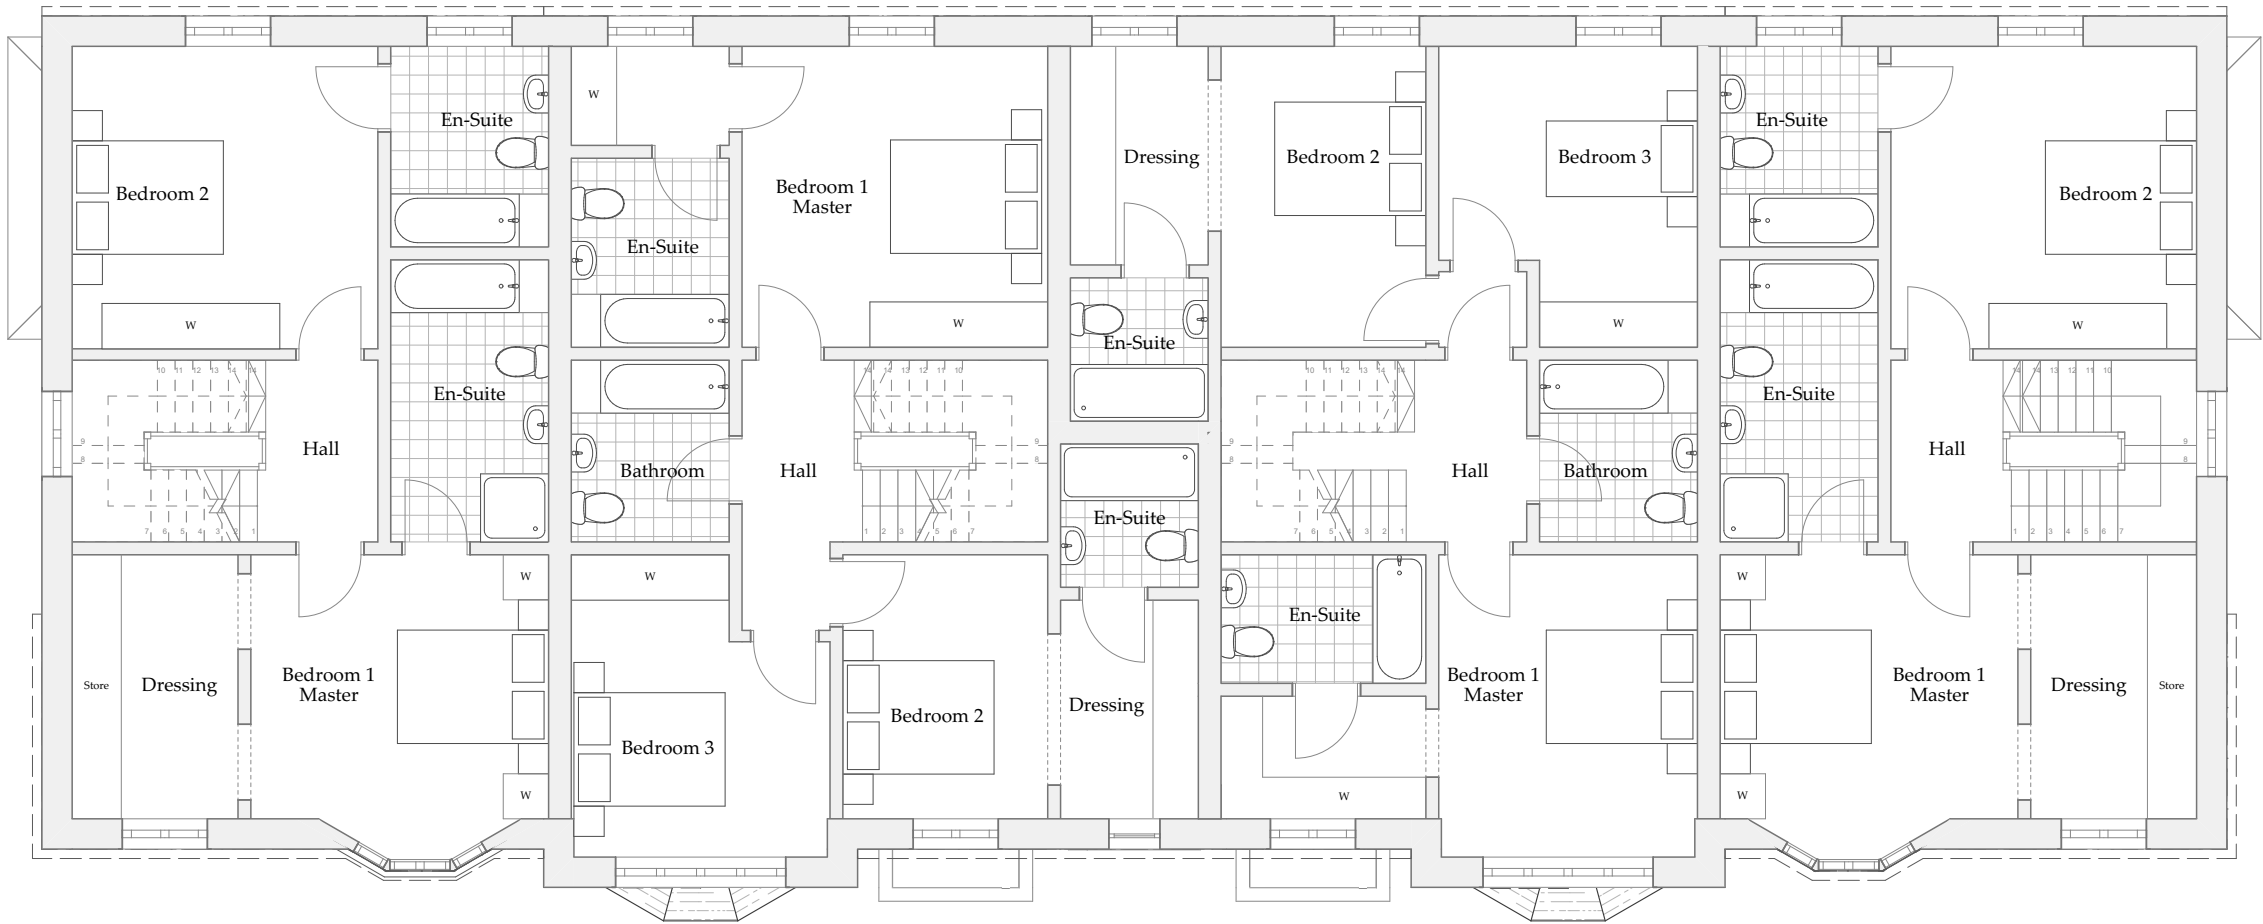


First Floor Plan

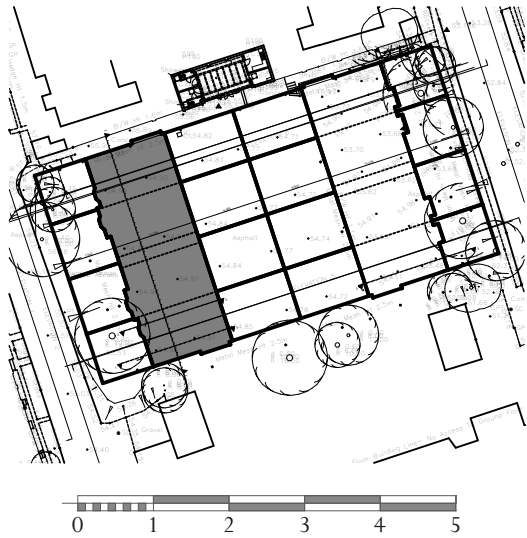


Rev	Date	Description	Initials
PROJECT		The Grove Cascade Avenue	
TITLE:		First Floor Plan	
SCALE:		1:100, 1:1000 @A3	
DATE:		August 2022	
DRAWING No:		SK/6299 - 04	
DRAWN BY:		MB/SDR/CL	

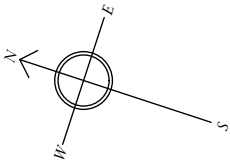


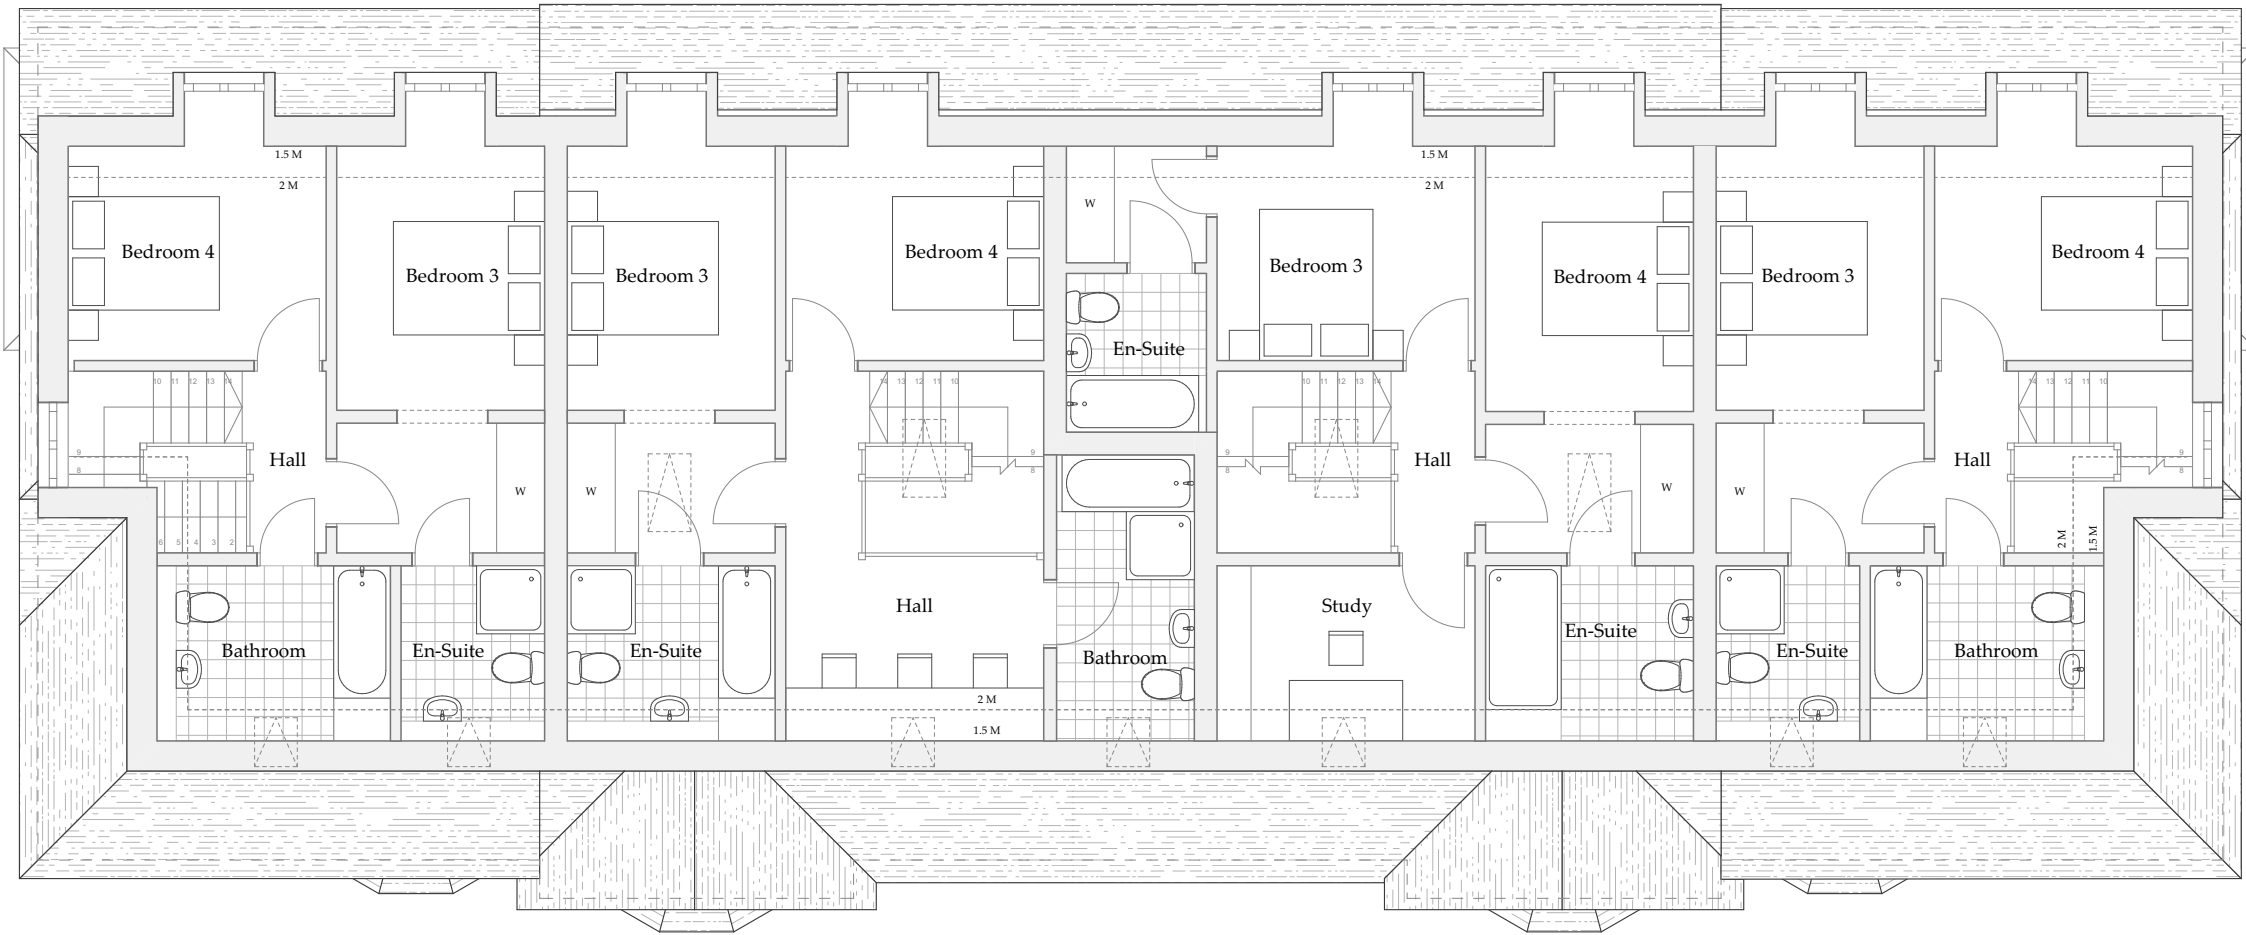

Second Floor Plan

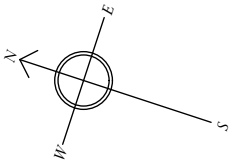

Adjacent Properties and Boundaries are shown for illustrative purposes only and have not been surveyed unless otherwise stated.
All areas shown are approximate and should be verified before forming the basis of a decision.
Do not scale other than for Planning Application purposes.
All dimensions must be checked by the contractor before commencing work on site.
No deviation from this drawing will be permitted without the prior written consent of the Architect.
The copyright of this drawing remains with the Architect and may not be reproduced in any form without prior written consent.
Ground Floor Slabs, Foundations, Sub-Structures, etc. All work below ground level is shown provisionally. Inspection of ground condition is essential prior to work commencing.
Reassessment is essential when the ground conditions are apparent, and redesign may be necessary in the light of soil conditions found. The responsibility for establishing the soil and sub-soil conditions rests with the contractor.

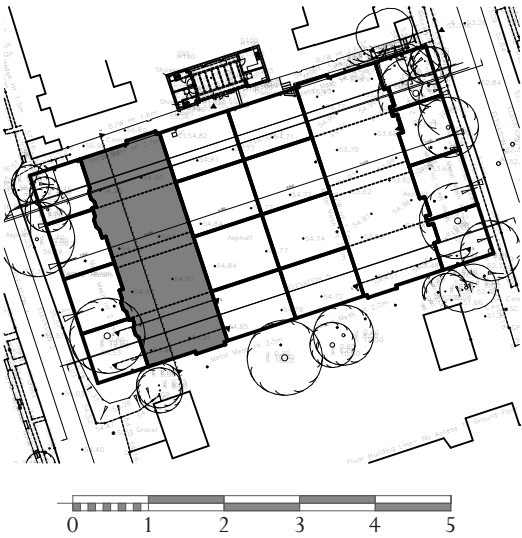

Rev	Date	Description	Initials
PROJECT		The Grove Cascade Avenue	
TITLE:		Second Floor Plan	
SCALE:		1:100, 1:1000 @A3	
DATE:		August 2022	
DRAWING No:		SK/6299 - 05	
DRAWN BY:		MB/SDR/CL	

ADAM

ARCHITECTURE

OLD HYDE HOUSE, 75 HYDE STREET
WINCHESTER, HANTS, SO23 7DW, TEL. 01962 843843

WEST WING, SOMERSET HOUSE, STRAND
LONDON, WC2R 1LA, TEL. 020 7841 0140

www.adamarchitecture.com contact@adamarchitecture.com



Adjacent Properties and Boundaries are shown for illustrative purposes only and have not been surveyed unless otherwise stated.

All areas shown are approximate and should be verified before forming the basis of a decision.

Do not scale other than for Planning Application purposes.

All dimensions must be checked by the contractor before commencing work on site.

No deviation from this drawing will be permitted without the prior written consent of the Architect.

The copyright of this drawing remains with the Architect and may not be reproduced in any form without prior written consent.

Ground Floor Slabs, Foundations, Sub-Structures, etc. All work below ground level is shown provisionally. Inspection of ground condition is essential prior to work commencing.

Reassessment is essential when the ground conditions are apparent, and redesign may be necessary in the light of soil conditions found. The responsibility for establishing the soil and sub-soil conditions rests with the contractor.

- Areas shaded in red denote where arboricultural impact is significant. Tree roots are likely to be in abundance in these areas; excavation should be avoided. Significant planning risk; works in these areas are unlikely to be supported by the local authority tree officer. Low impact pedestrian surfacing may be deemed acceptable in these areas so long as excavation is minimal and follows existing site contours.
- Areas shaded in orange denote where trees will be subject to some arboricultural impact. Tree roots are likely to be present in these areas, however if sympathetic foundations are installed (e.g. ground lowering, or shallow raft/broom supported on piles), the impact on roots ought to be tolerated. An encroachment into these areas is still at risk of being unsupported by the tree officer due to potential impact on tree roots and the requirement for canopy pruning.
- Areas shaded in green denote low arboricultural impact due to proximity from canopies and likelihood of low root proliferation.

Rev	Date	Description	Initials
PROJECT		The Grove Cascade Avenue	
TITLE:		Tree Constraints Overlay 02	
SCALE:		1:200	
DATE:		August 2022	
DRAWING No:		SK/6299 - 13	
DRAWN BY:		SDR	

ADAM

ARCHITECTURE

OLD HYDE HOUSE, 75 HYDE STREET
WINCHESTER, HANTS, SO23 7DW, TEL. 01962 843843

WEST WING, SOMERSET HOUSE, STRAND
LONDON, WC2R 1LA, TEL. 020 7841 0140

www.adamarchitecture.com contact@adamarchitecture.com

Basement