




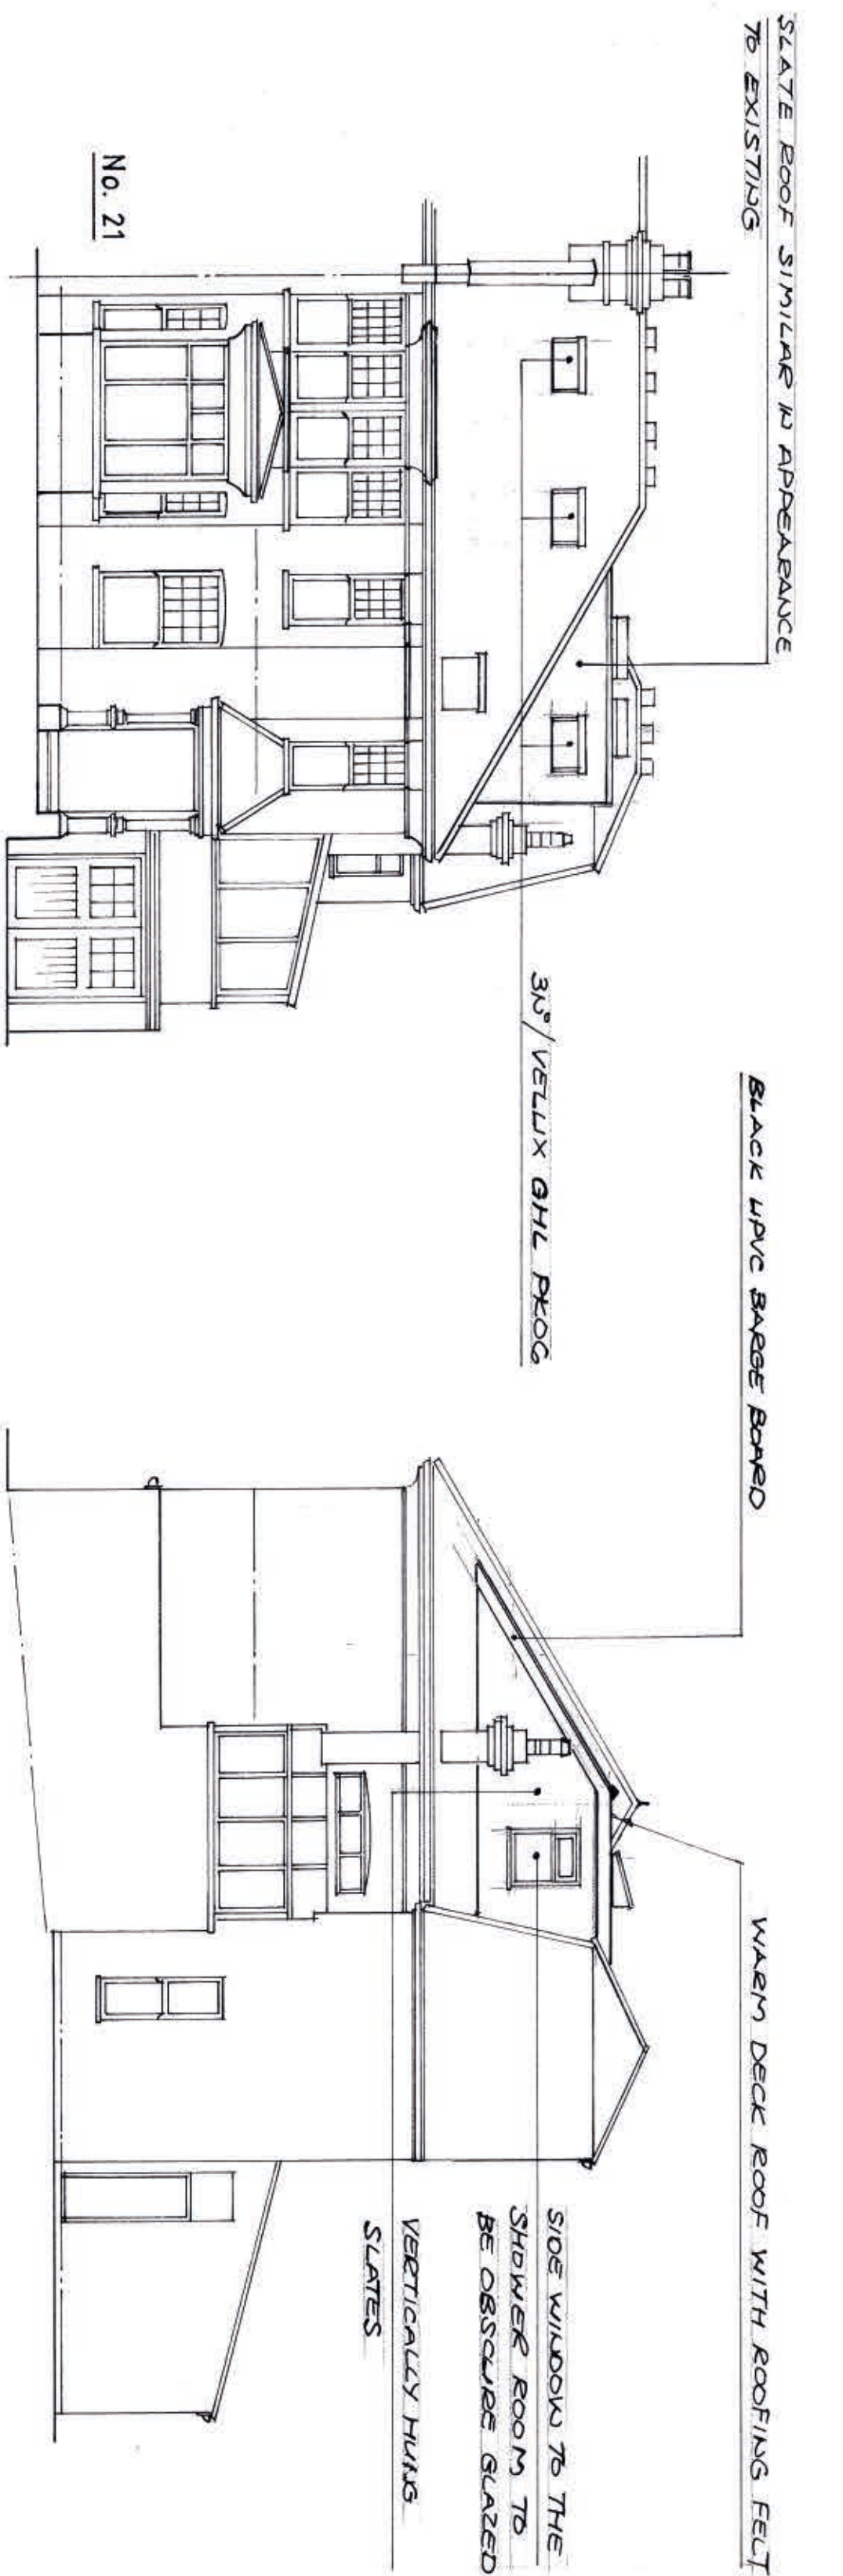

front elevation




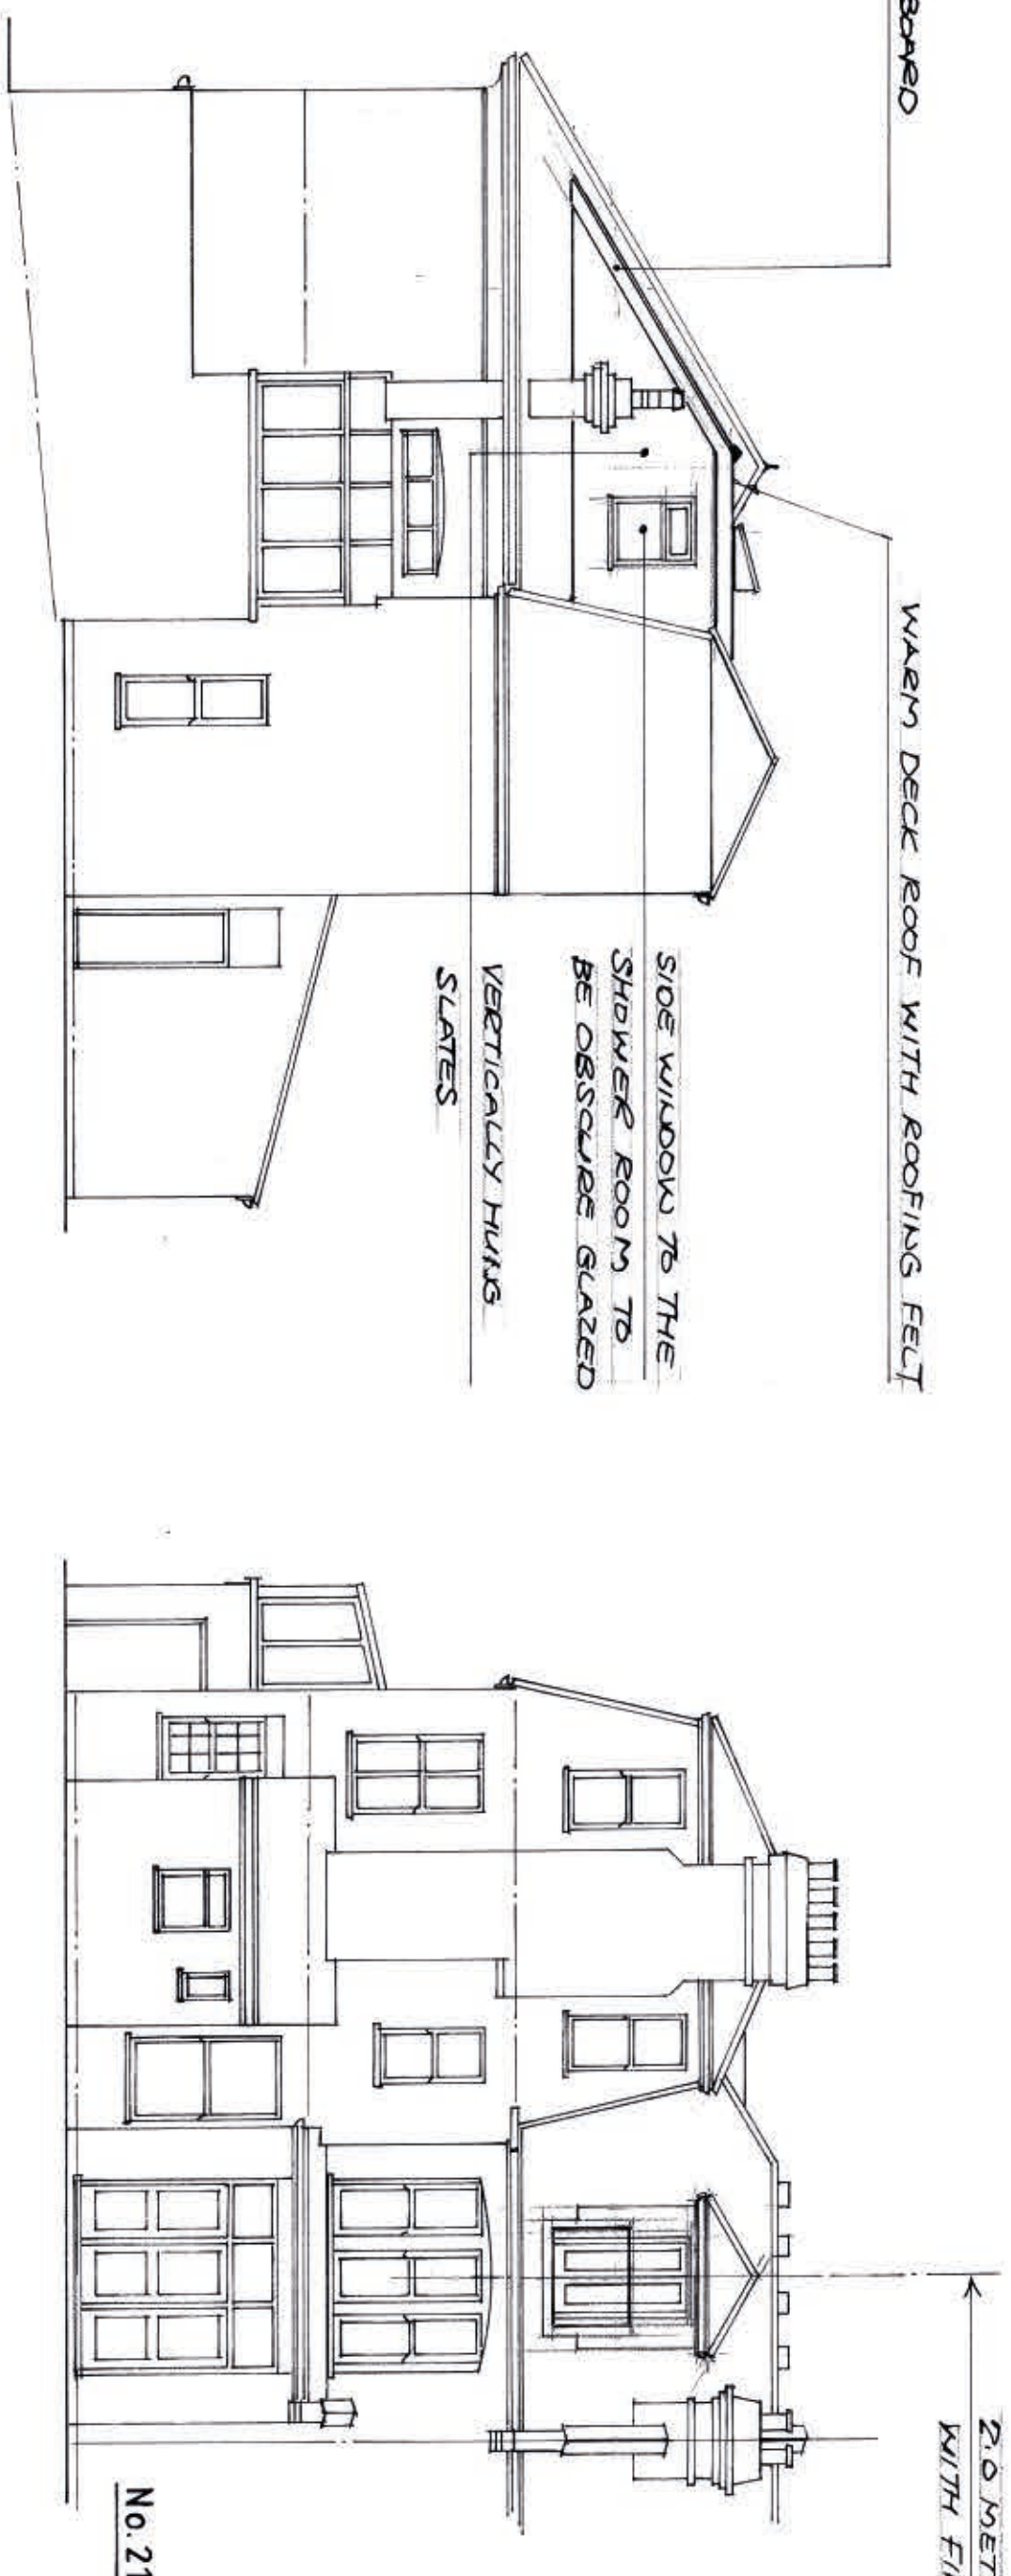


side elevation

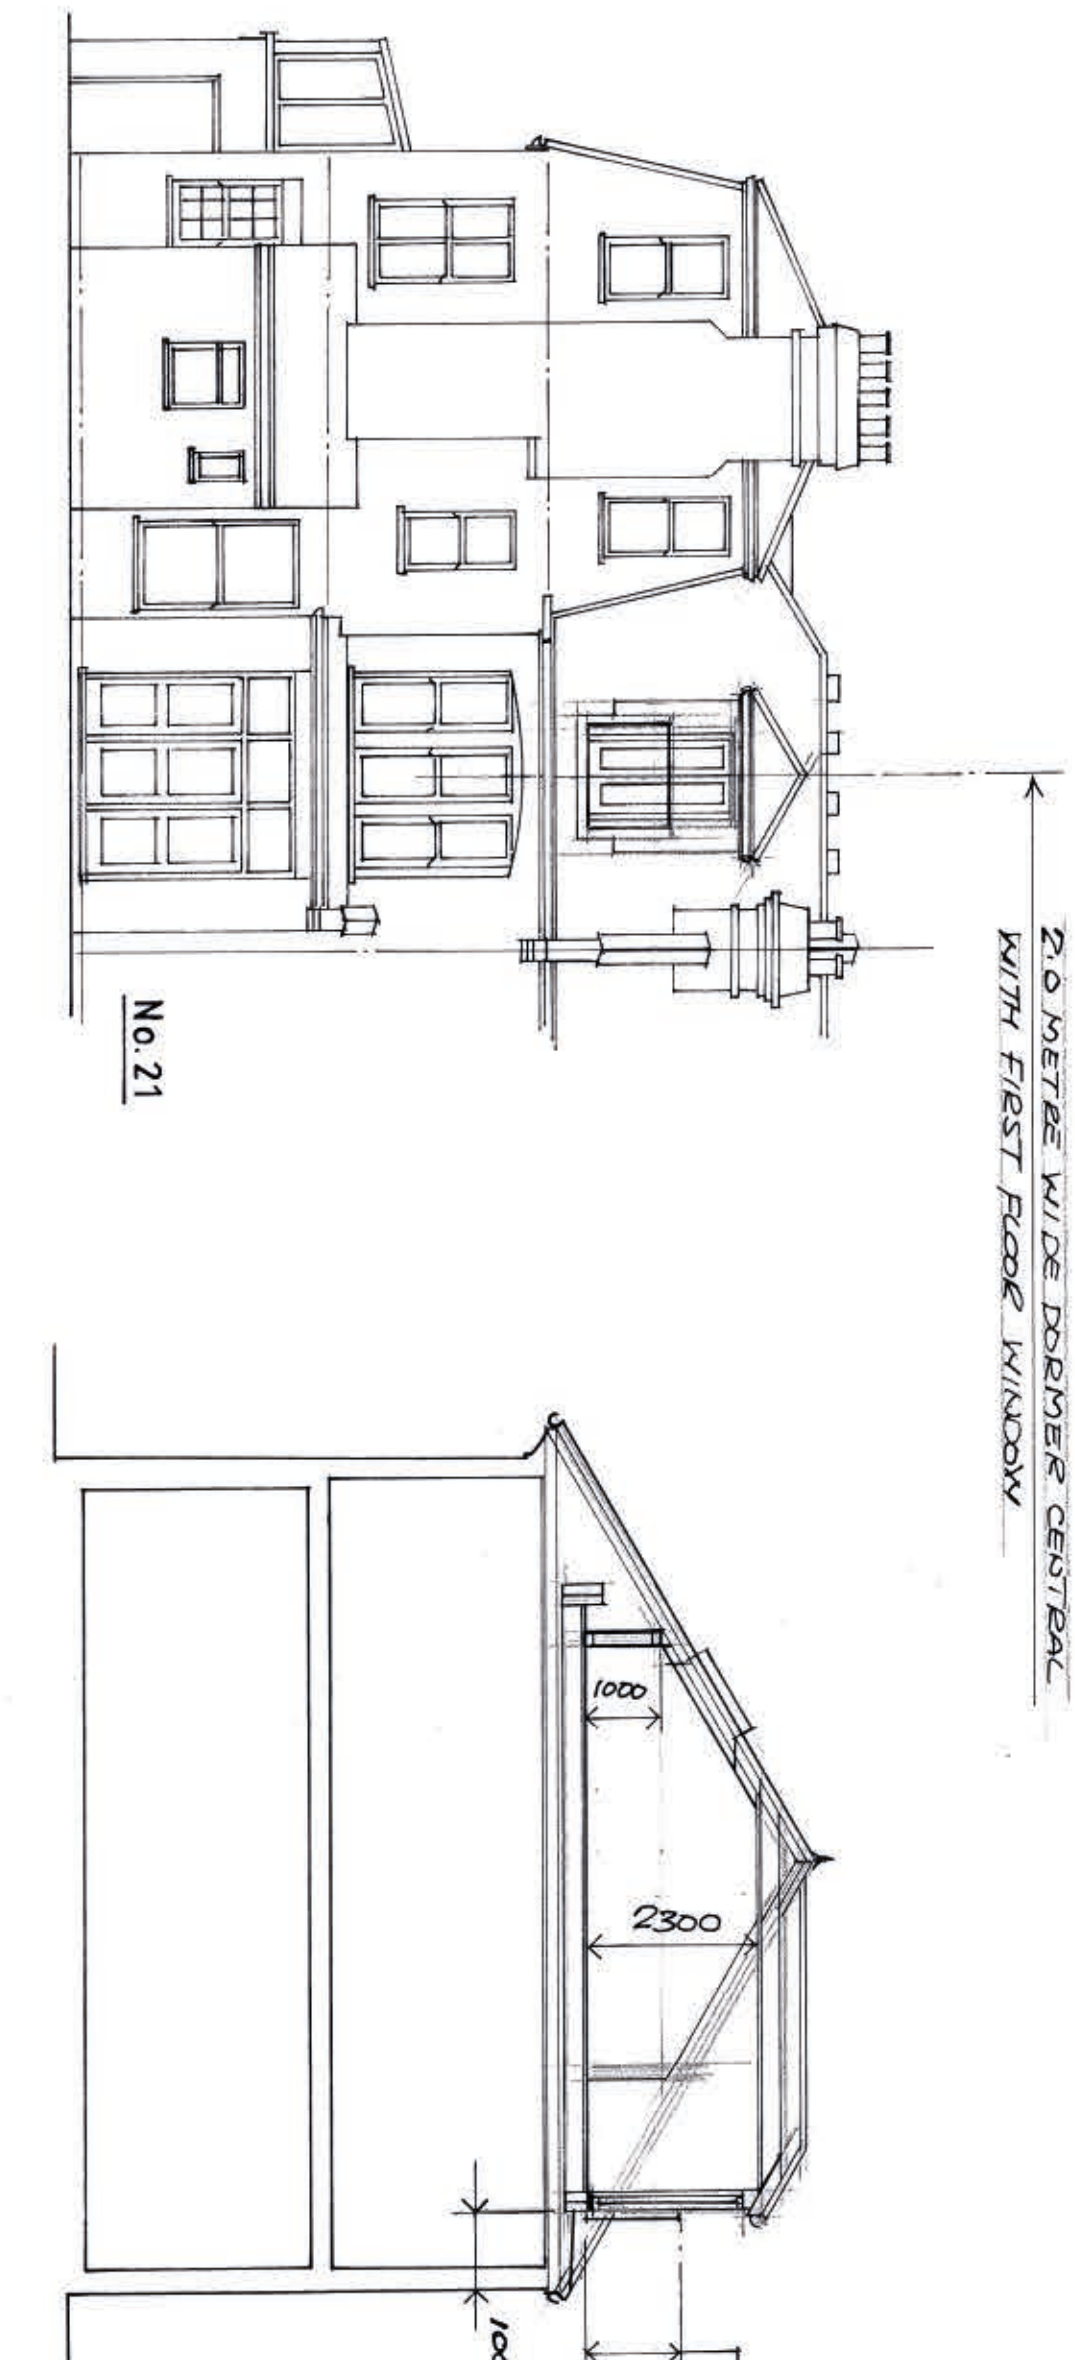

rear elevation

floor plans - 1:50 at B1

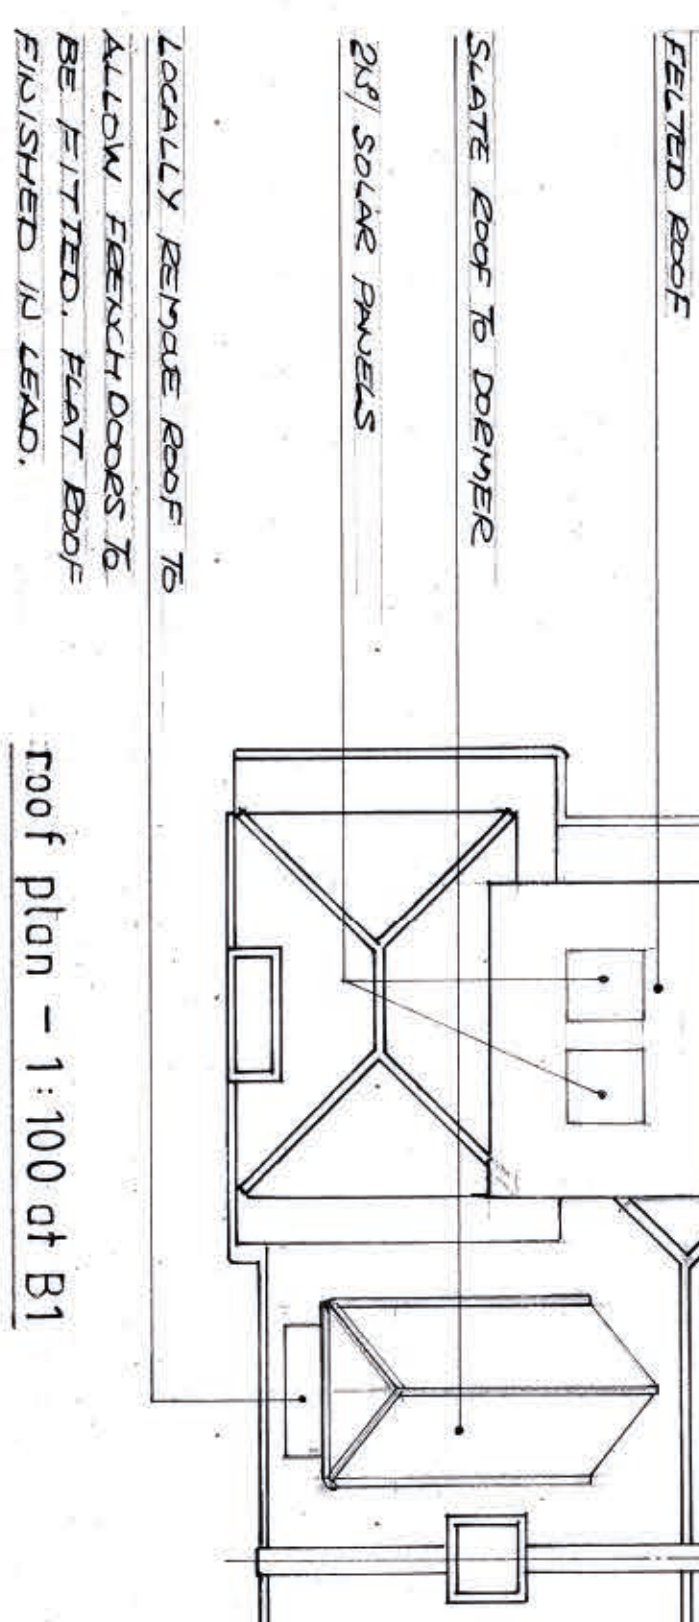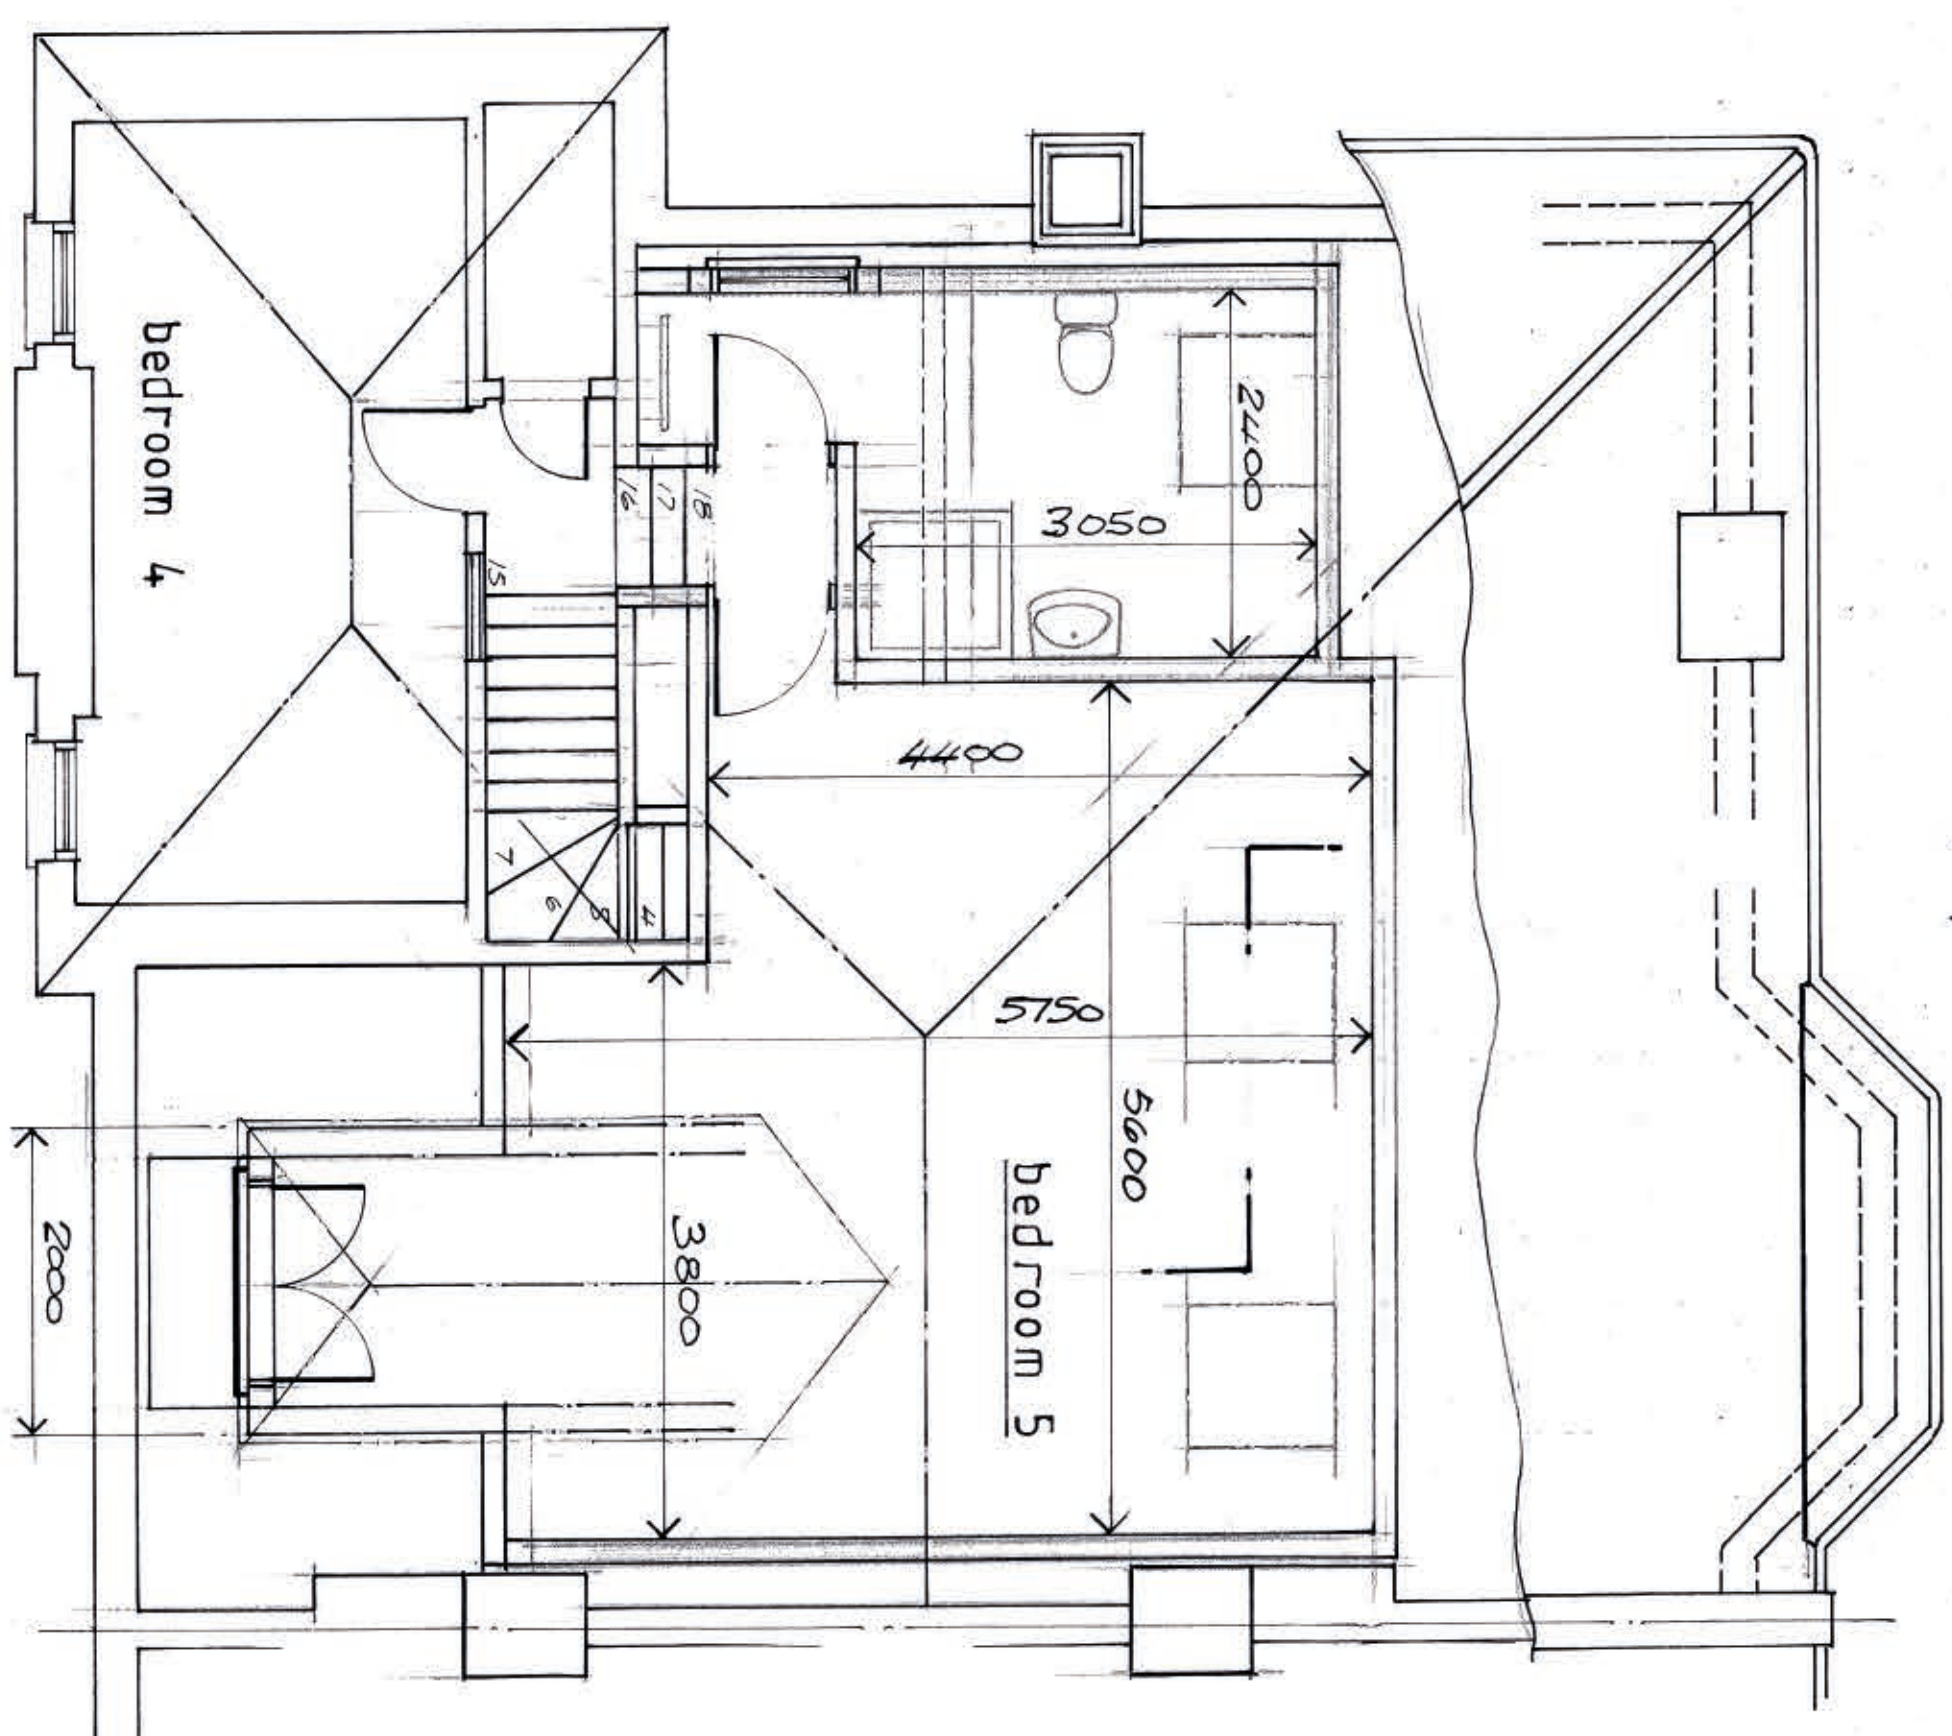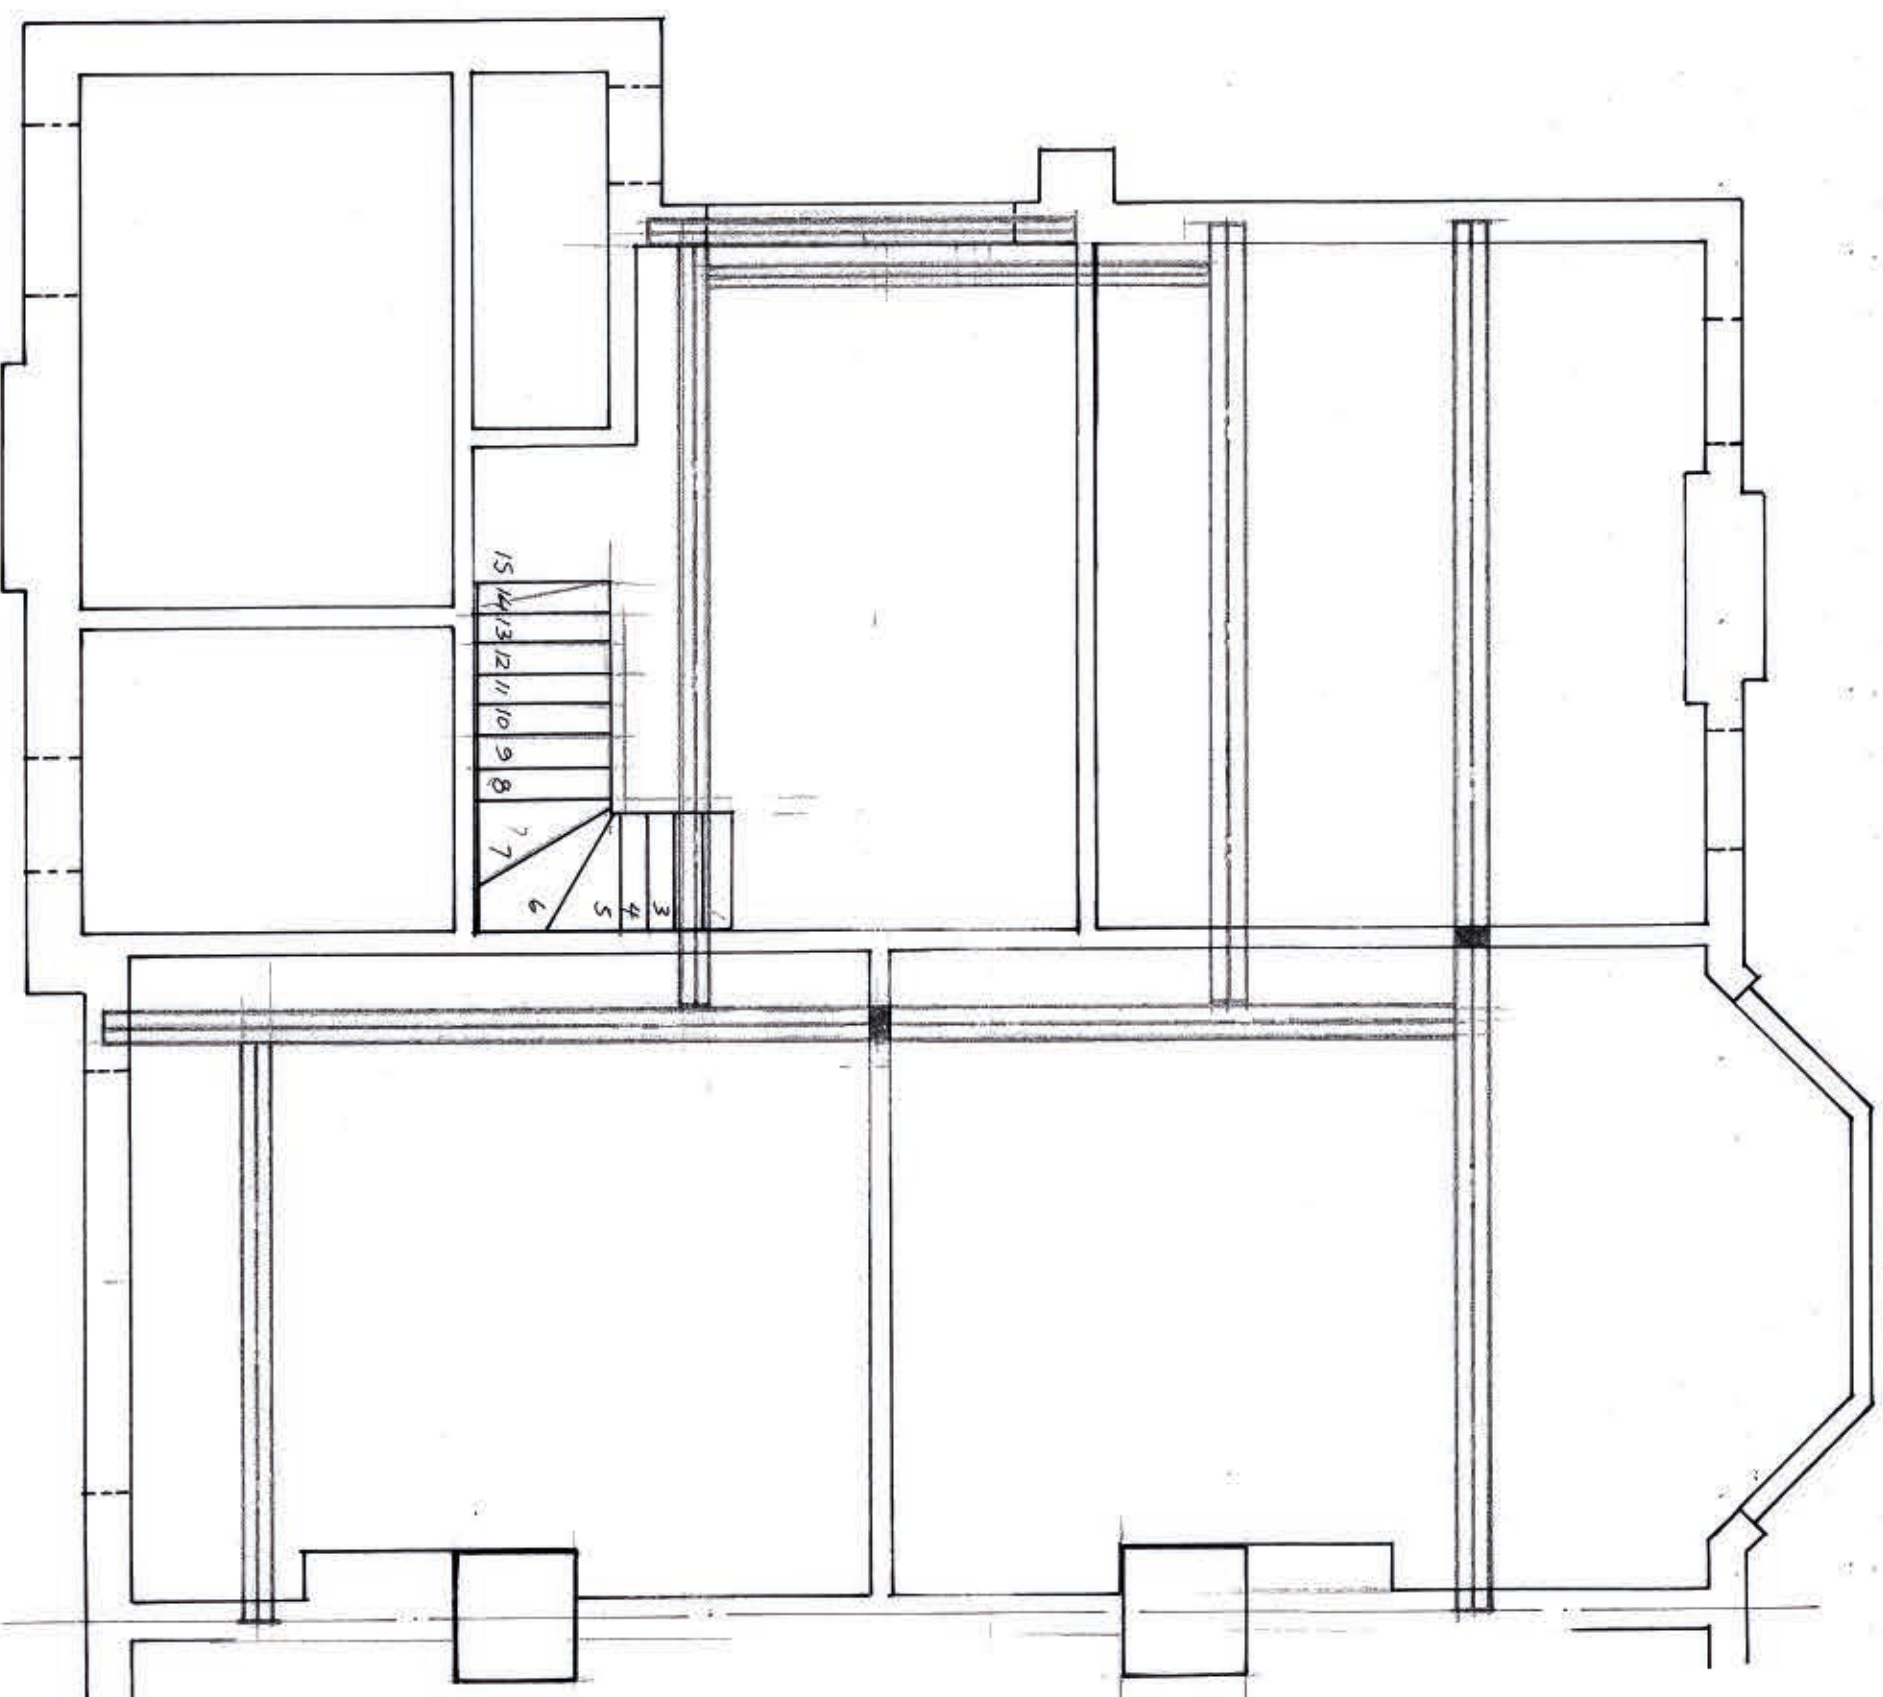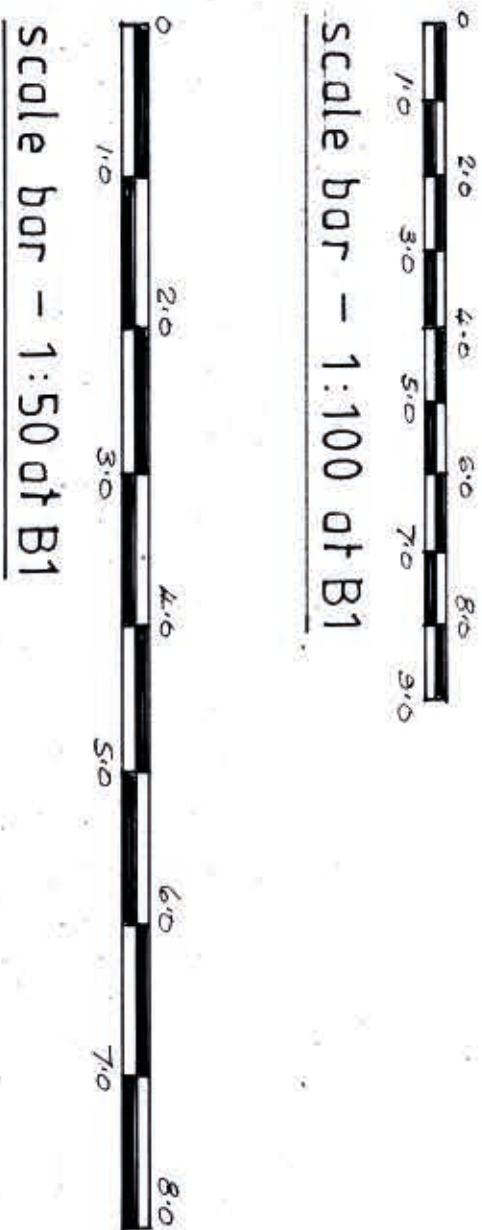

Rev	Date	Description
B	31/3/23	SOLAR PANELS REVIEWED
A	1/12/23	SITE DETAILS CHANGED
Rev	Date	Description

PREMIER LOFTS
Unit 10 Beaumont Gate Shenley Hill Rodlett W07 7AR
Office - 01923 859 522 Mobile - 07 831 371948

Site	W.S. A. SAVVA
Project	23 ELMS AVENUE, LONDON N10 2TN
Project	EXTENSIONS AND ALTERATIONS TO PROVIDE LOFT CONVERSION
Drawing	PLANS, ELEVATIONS AND DETAILS AS PROPOSED
Drawn	J. A.
Date	2023
Scale	1:50 & 1:100 @ B1
Drawing no	2023 - 03
Revision	B

beam/joist layout (in obeyance)

second floor plan