


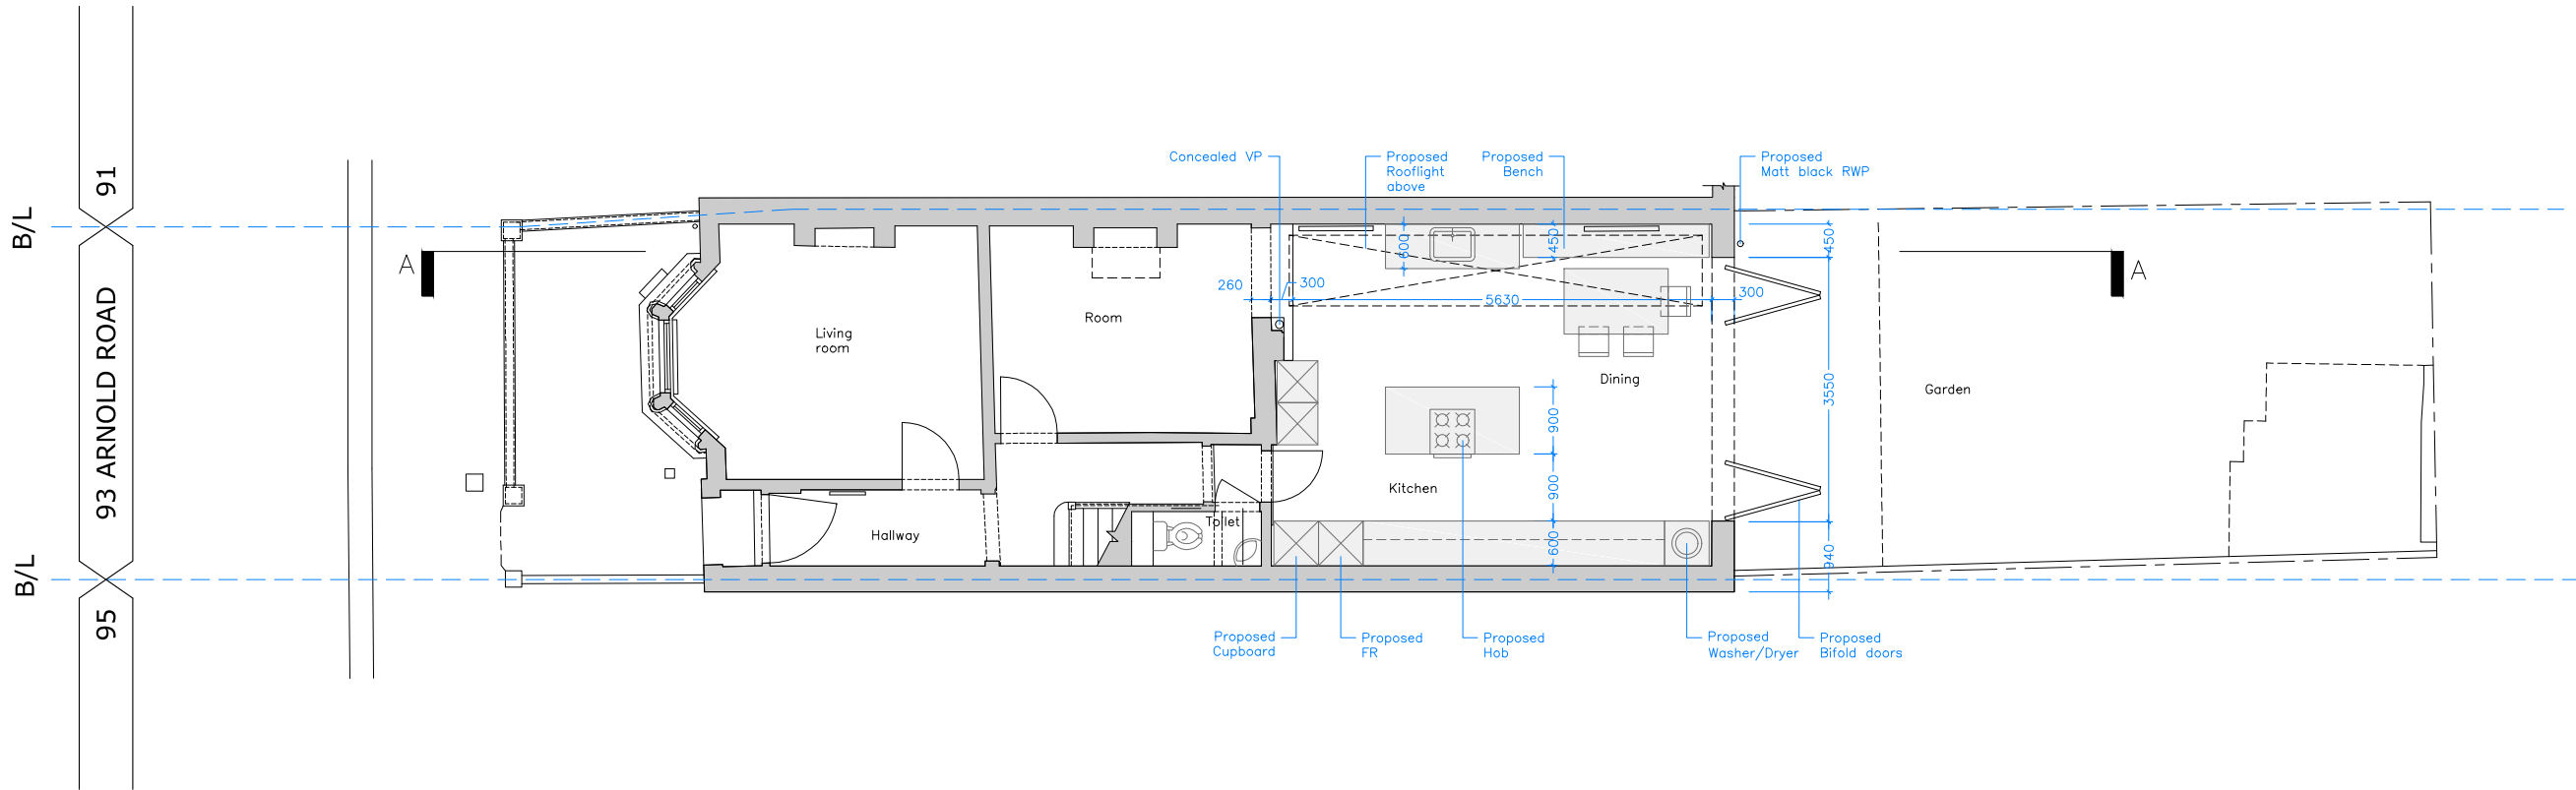

REV.	DATE	REASON FOR ISSUE	INITIAL
R02	24/02/2023	Planning Set	AD
R01	21/02/2023	Planning Set	AD

PROJECT
93 Arnold Rd,
London
Lee Grayson


DRAWING TITLE
Ground Floor Plan
Proposed



SCALE
1:100 @A3
DRAWN
AD

DATE
FEB 2023
CHECKED
VK

JOB. No	DWG. No	REV.
010	GF-PR.01	R02
STATUS		Planning

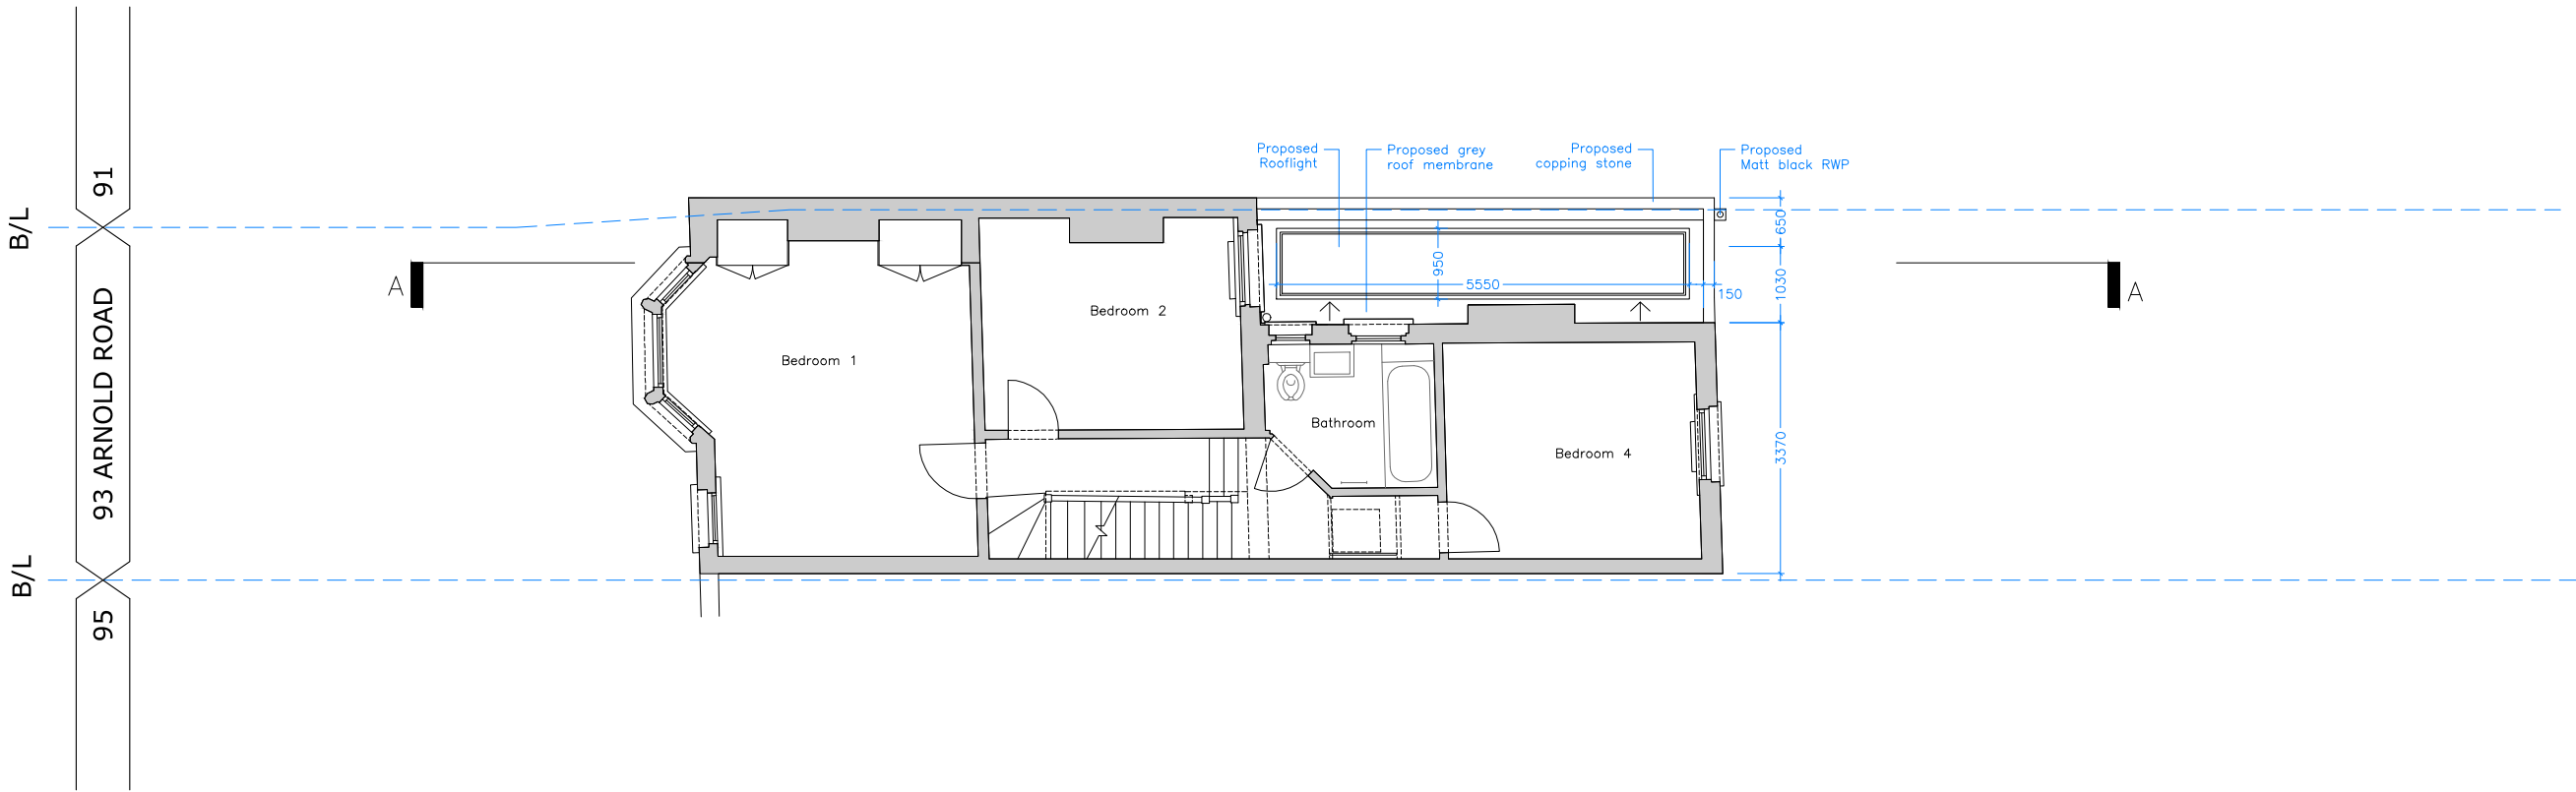

REV.	DATE	REASON FOR ISSUE	INITIAL
R02	24/02/2023	Planning Set	AD
R01	21/02/2023	Planning Set	AD

PROJECT
93 Arnold Rd,
London
Lee Grayson

DRAWING TITLE
First Floor Plan
Proposed



SCALE
1:100 @A3

JOB. No
010


DWG. No
FF-PR.02

STATUS
Planning

DATE
FEB 2023

CHECKED
VK

REV.
R02

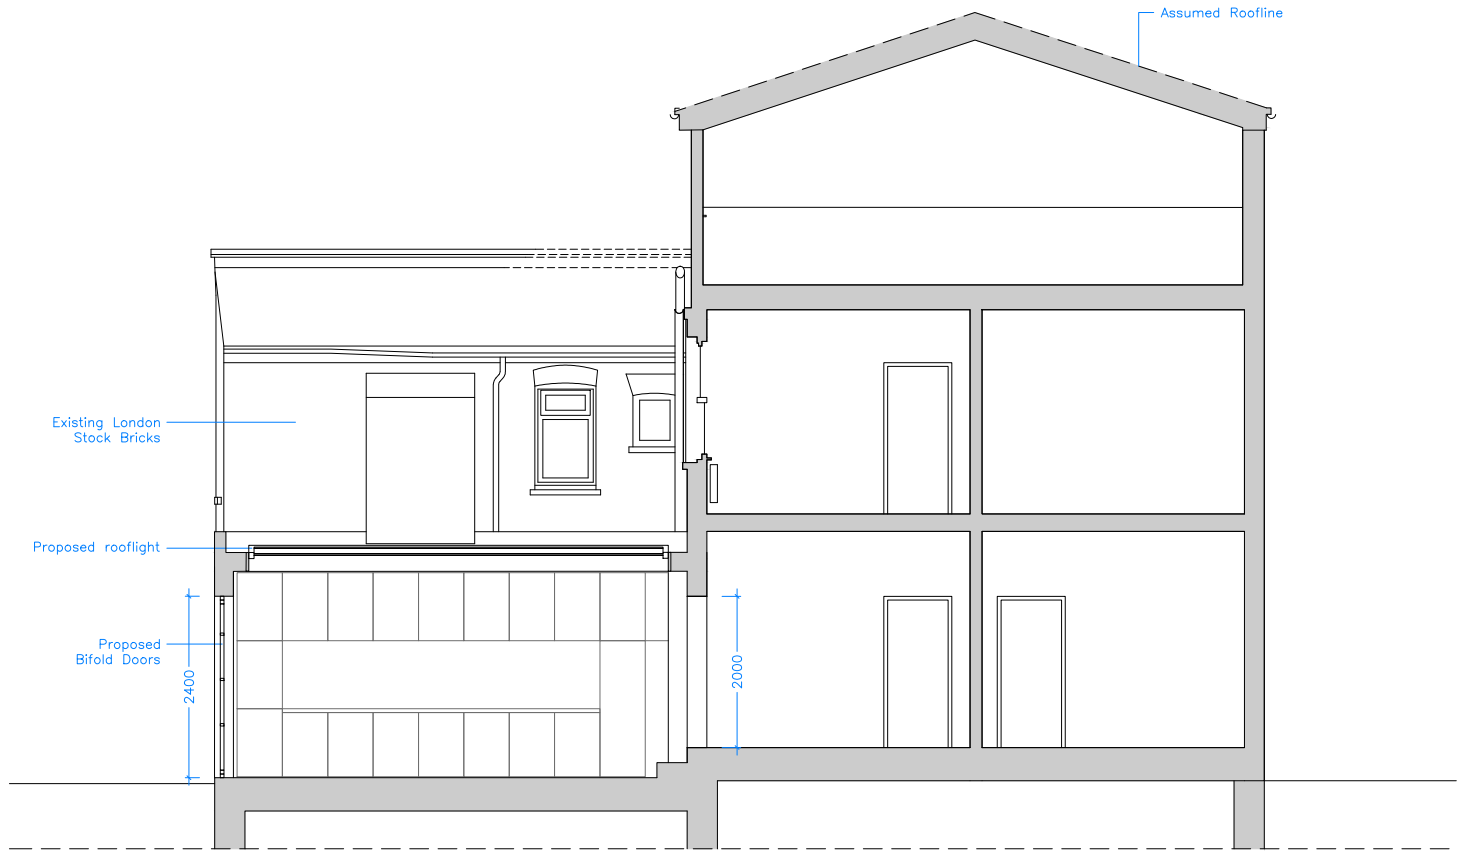

R02 24/02/2023 Planning Set AD			
R01 21/02/2023 Planning Set AD			
REV.	DATE	REASON FOR ISSUE	INITIAL

PROJECT
93 Arnold Rd,
London
Lee Grayson

DRAWING TITLE
Section A-A
Proposed

SCALE
1:100 @A3


DRAWN
AD

DATE
FEB 2023

CHECKED
VK

JOB. No 010 DWG. No SA-PR.03 REV. R02

STATUS Planning

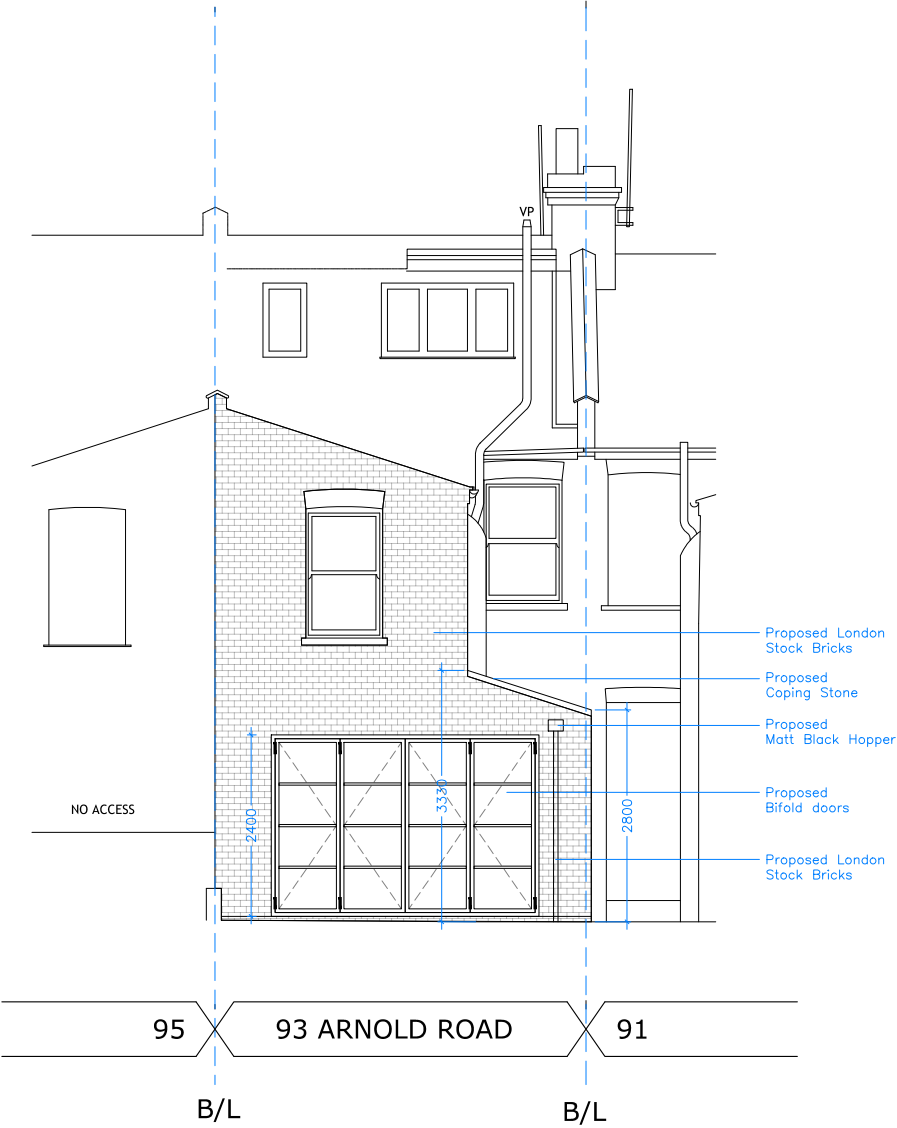

R02	24/02/2023	Planning Set	AD
R01	21/02/2023	Planning Set	AD
REV.	DATE	REASON FOR ISSUE	INITIALS


PROJECT
**93 Arnold Rd,
London**
Lee Grayson

DRAWING TITLE

**Rear Elevation
Proposed**

SCALE	DATE
1:100 @A3	FEB 2023

DRAWN	CHECKED
AD	VK

 

JOB. No	DWG. No	REV.
010	RE-PR.04	R02

STATUS	Planning
--------	----------

NO ALTERATIONS PROPOSED
TO FRONT ELEVATION



REV.	DATE	REASON FOR ISSUE	INITIALS
R02	24/02/2023	Planning Set	AD
R01	21/02/2023	Planning Set	AD

PROJECT
93 Arnold Rd
London
Lee Grayson

**Front Elevation
Proposed**

SCALE
1:100 @A3

DRAWN
AD

DATE
FEB 2023

CHECKED
VK

