



100
0 10
Millimetres


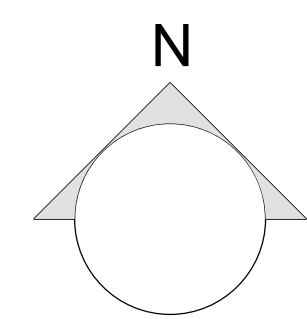


Location Plan (Scale 1:1250 @ A1)

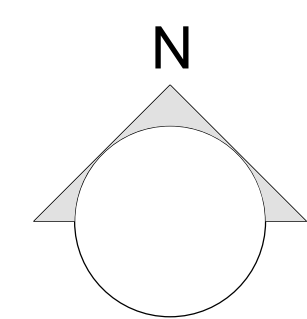



Block Plan (Scale 1:500 @ A1)

132 Falkland Road N8 0NP

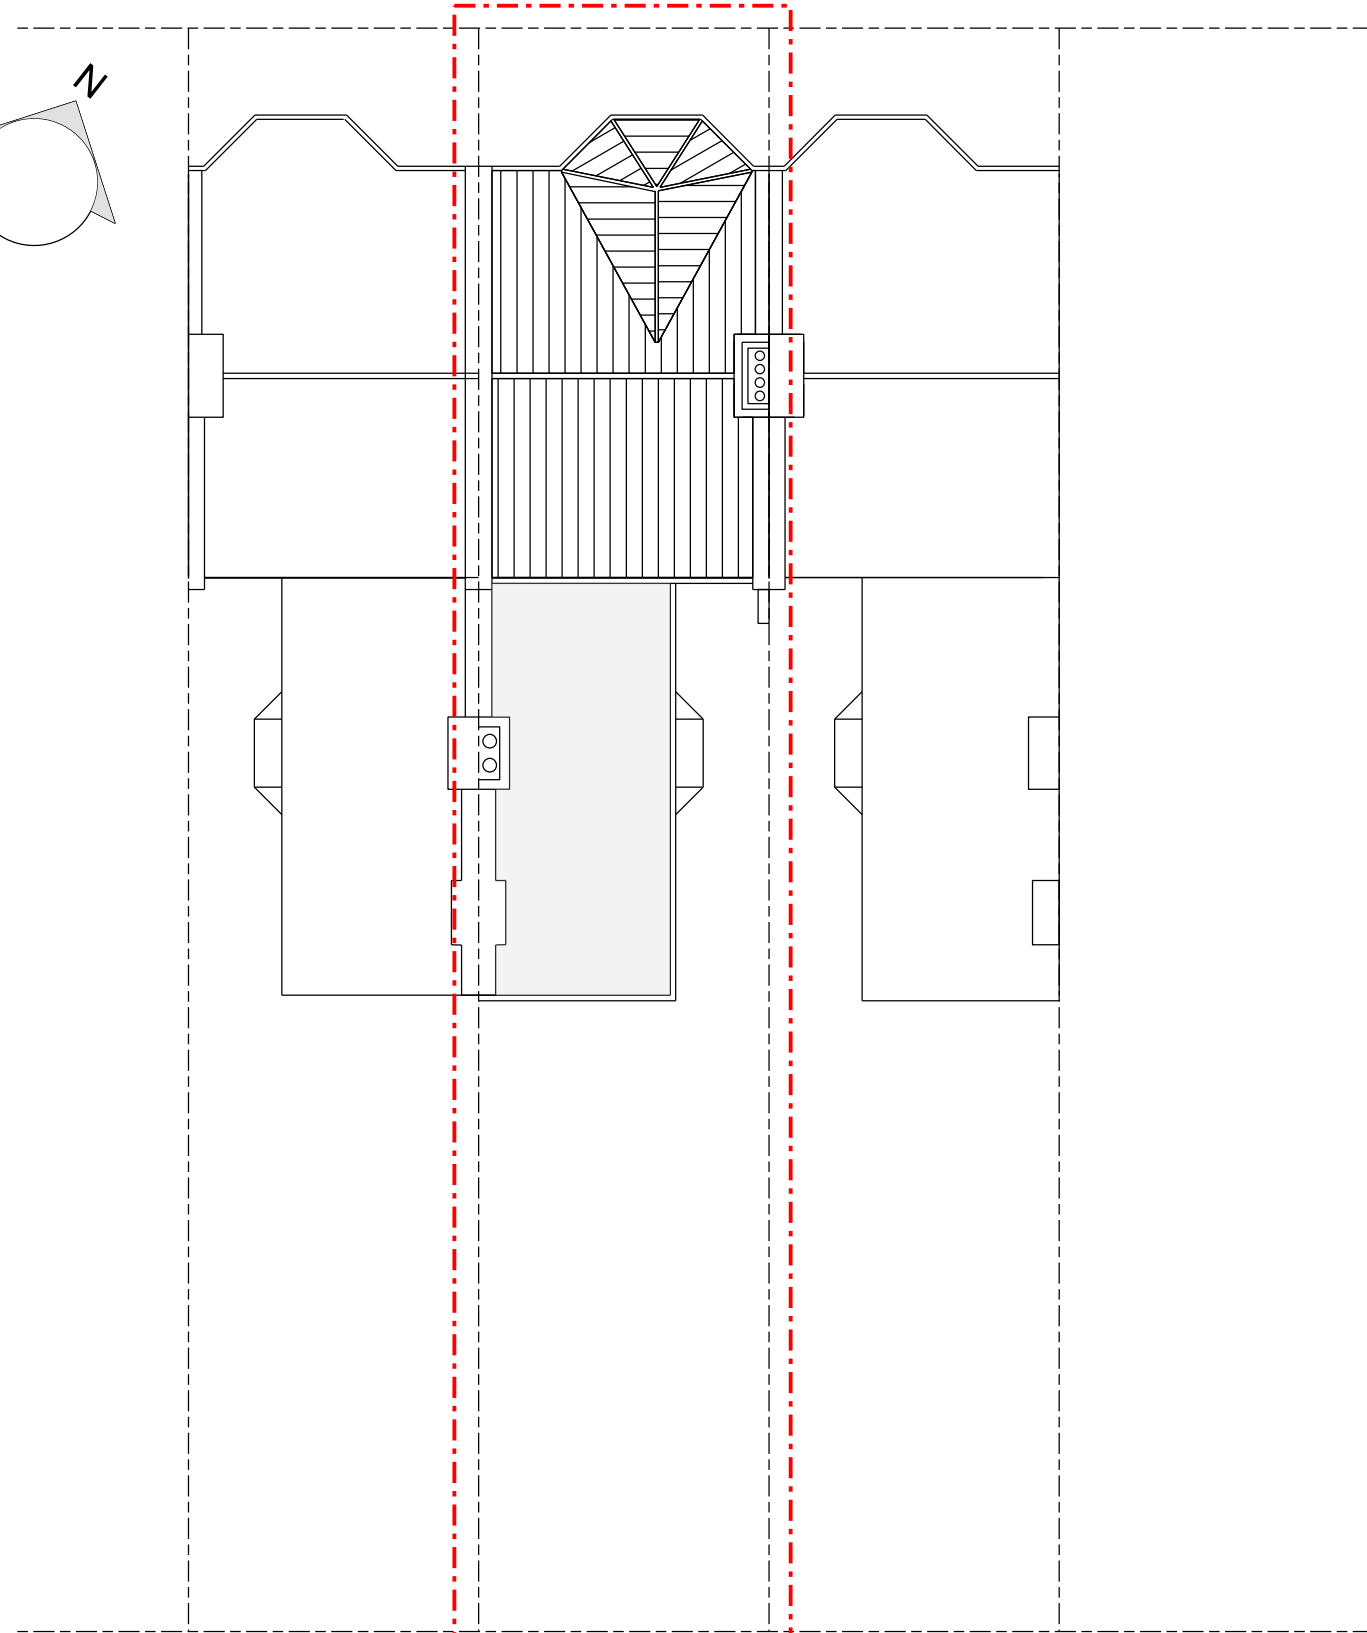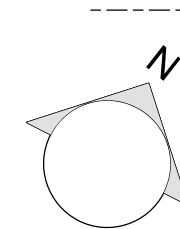

Existing Boundary and
Roof Plan (Scale 1:200 @A1)

132 Falkland Road N8 0NP

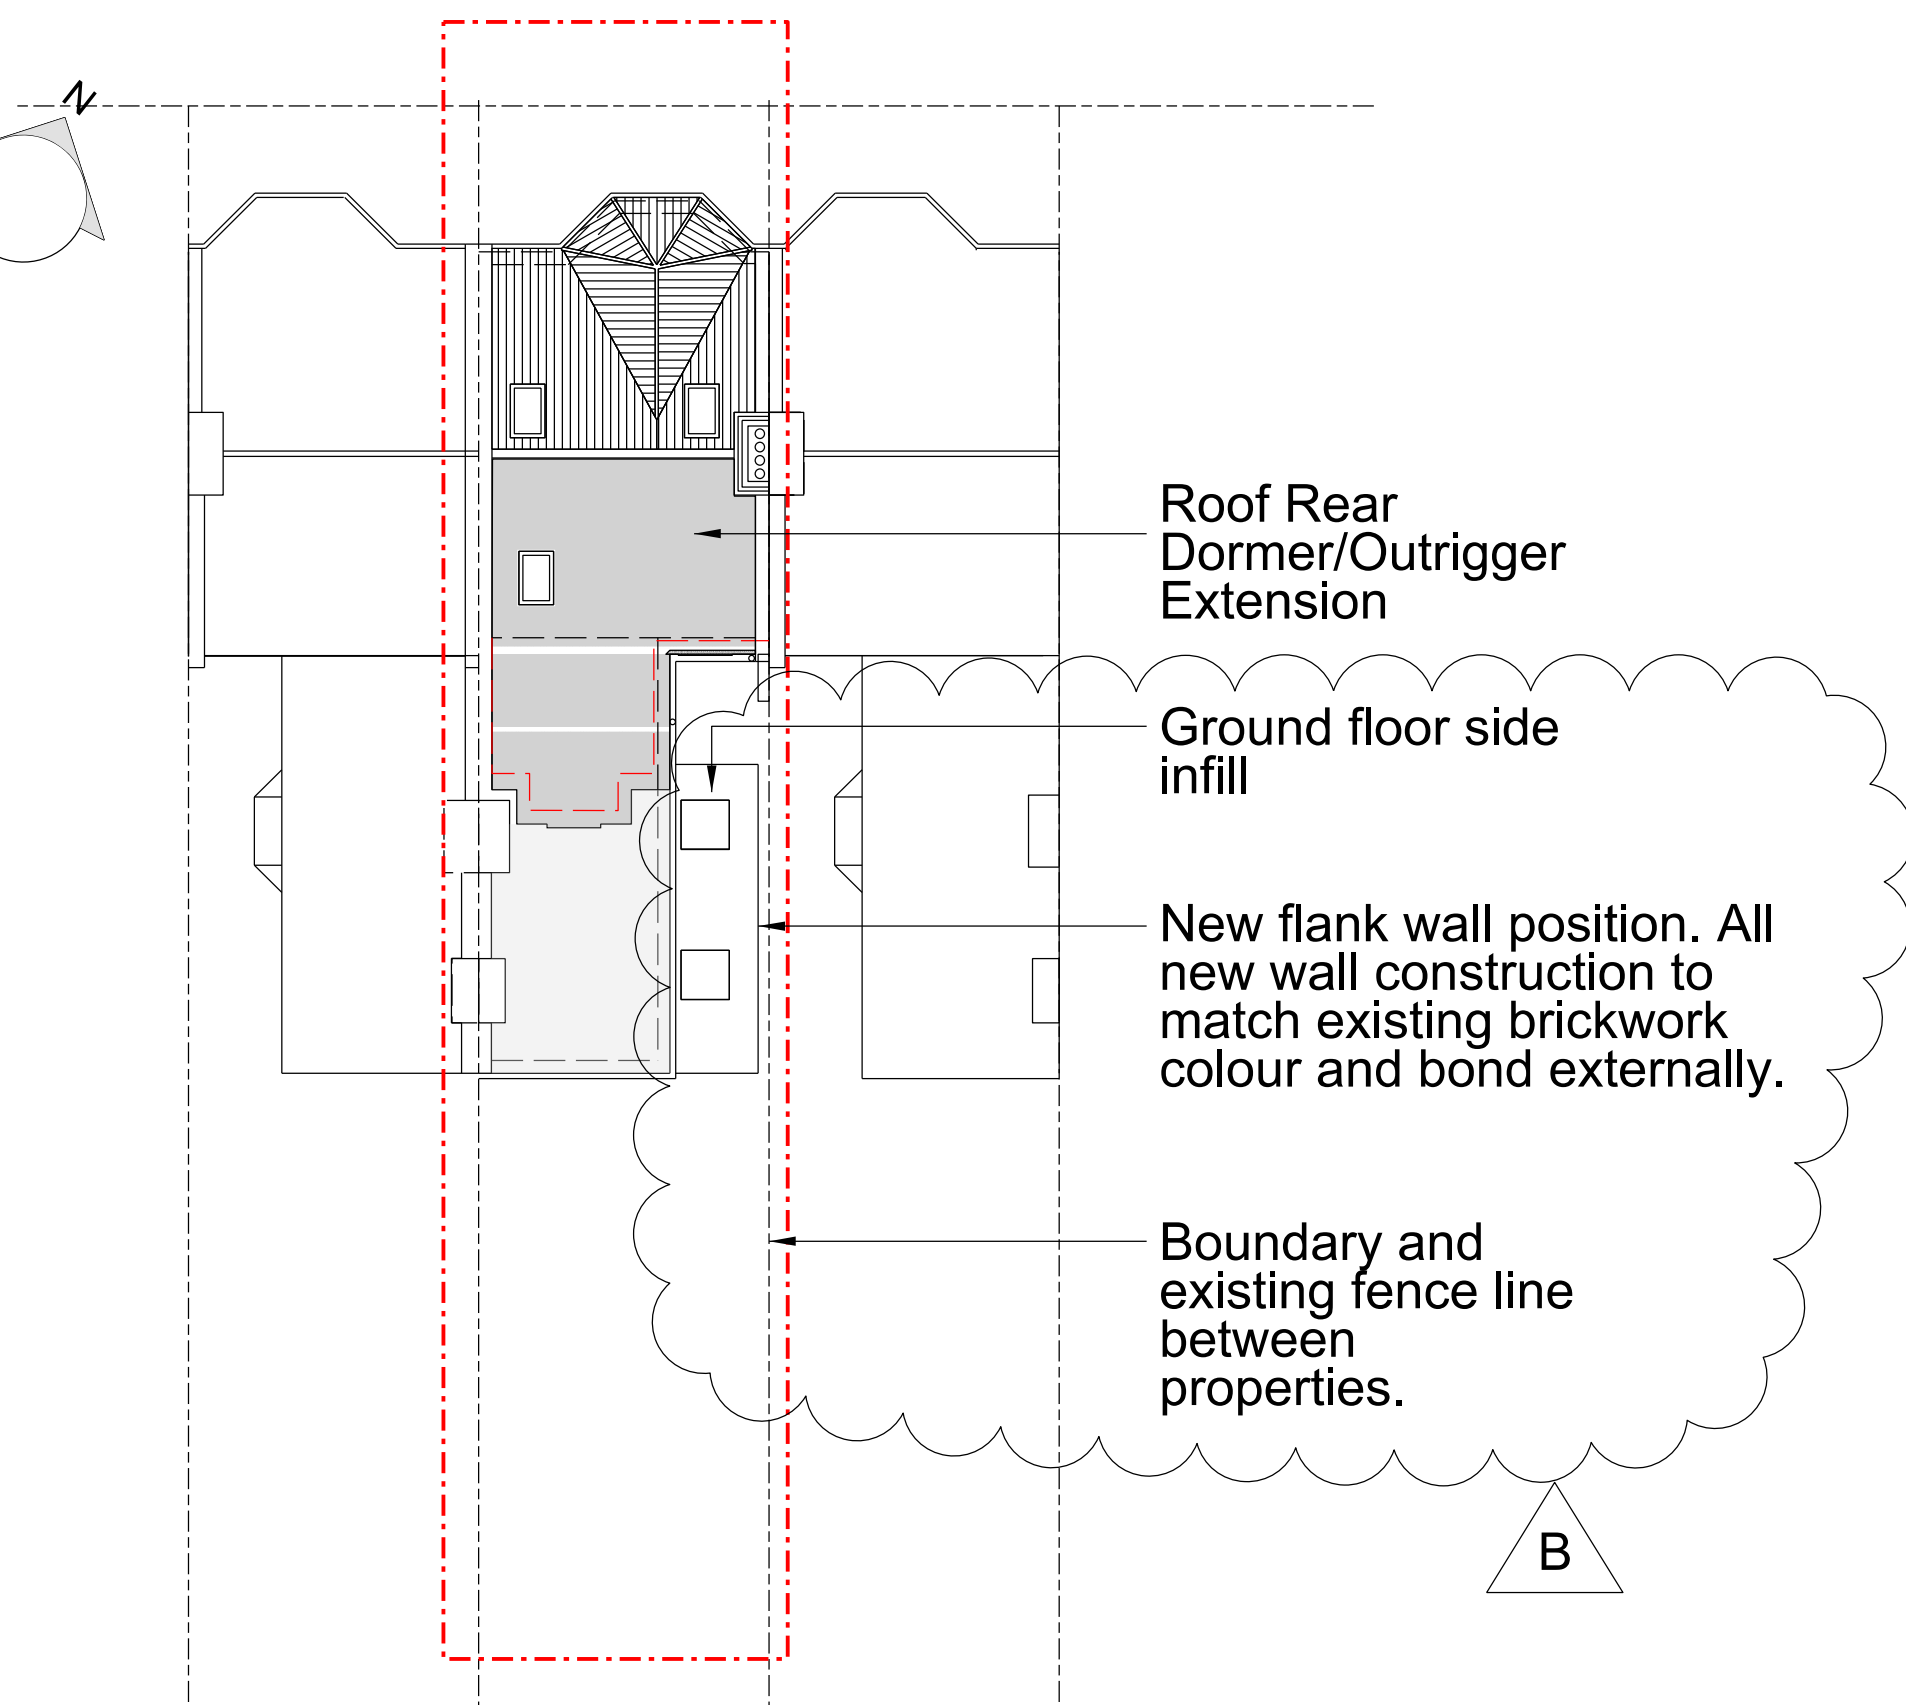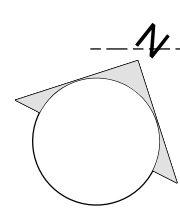

Proposed Boundary and
Roof Plan (Scale 1:200 @A1)

Revision	Purpose of Issue / Description of Change		
B	16/03/22: Change of external fabric of flank wall amended in accordance with LPA comments.		
A	Planning Application		
Purpose of Issue / Description of Change			
Drawn	KEC	Checked	CKA
		Approved	EE
Designer			
K H Emmenegger-Clos			
Architect (RIBA/ARB)			
07763 099690			
Site Location			
132 Falkland Road, London, N8 0NP			
Project			
Ground Floor Side Infill and Roof Rear Dormer/Outrigger Extension			
Title			
Location and Block Plan Existing/Proposed Roof Plans			
A1	Original Scale	Location Code	Rev B
Drawing Number			
FALK132-005 LOC-251122-KEC05			