




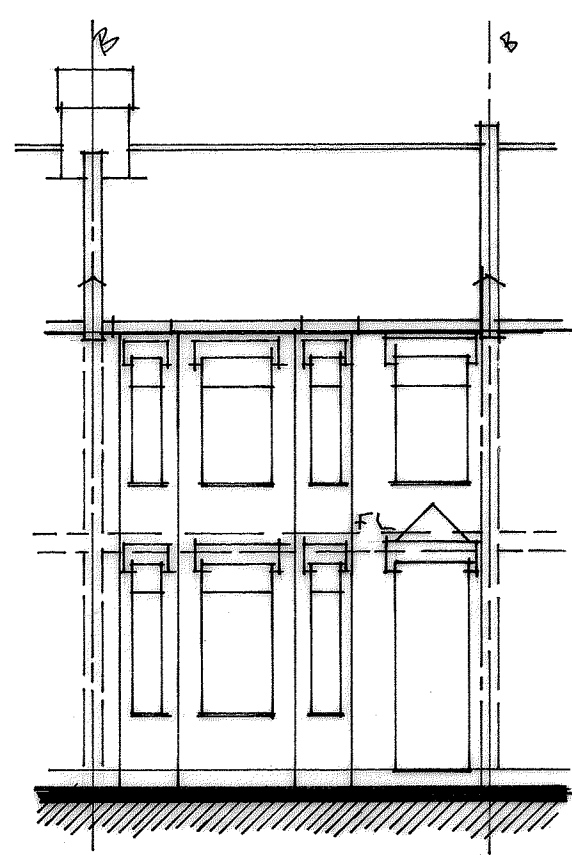


Exg. Front Elevation.

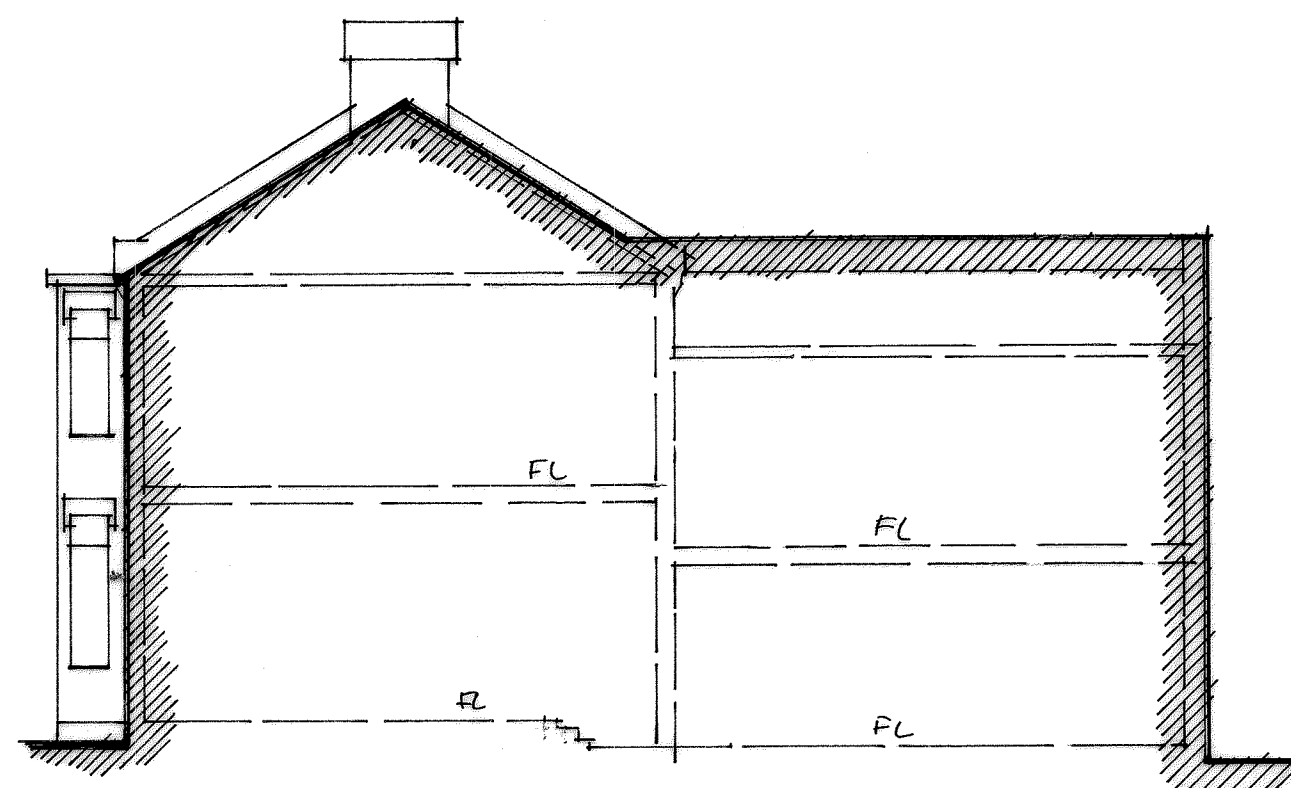


Exg. Side Elevation.

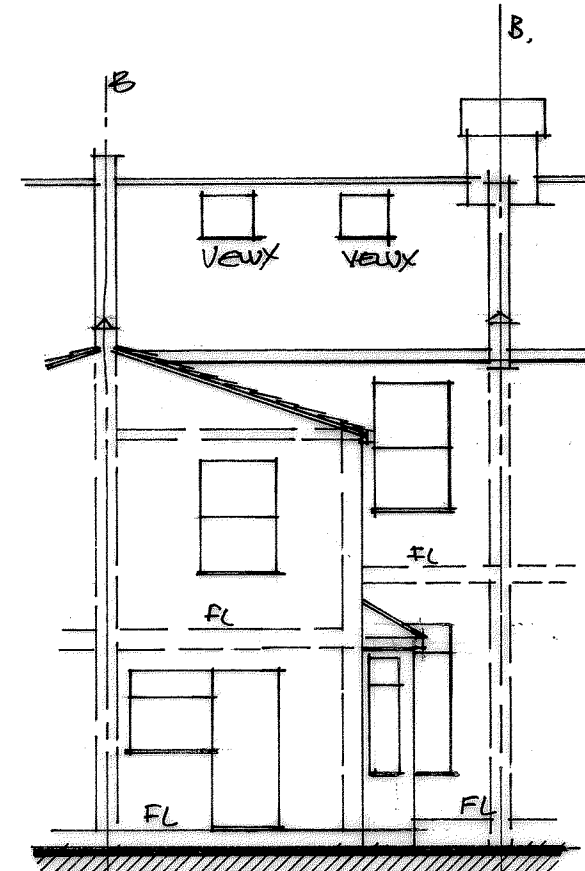


Exg. Rear Elevation.

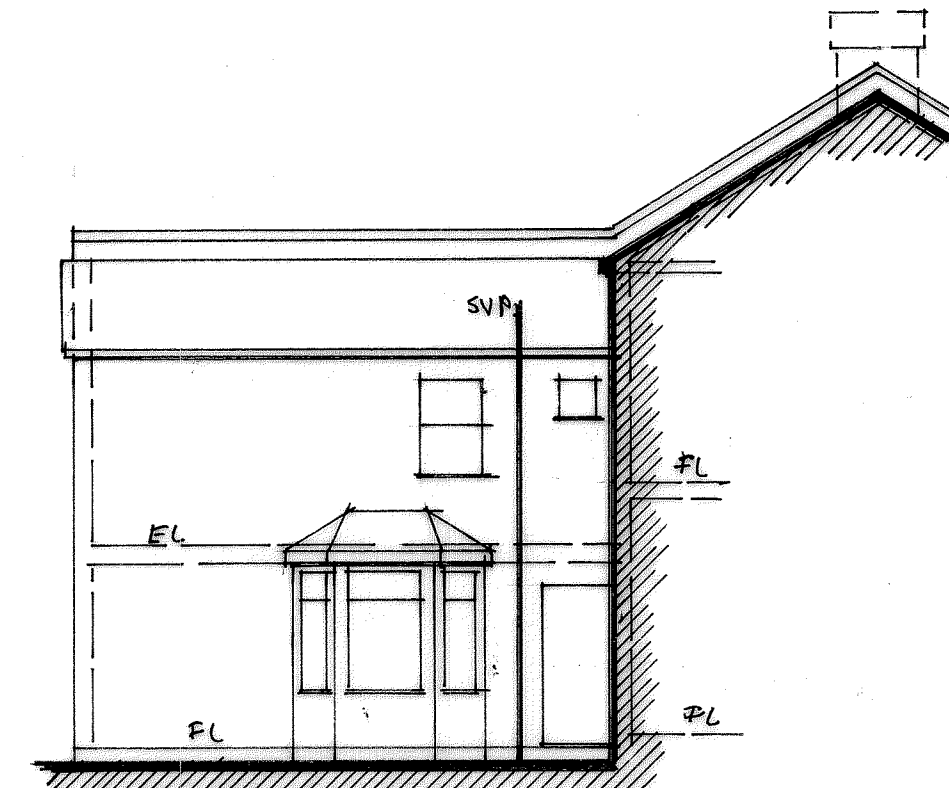


Exg. Side Elevation.

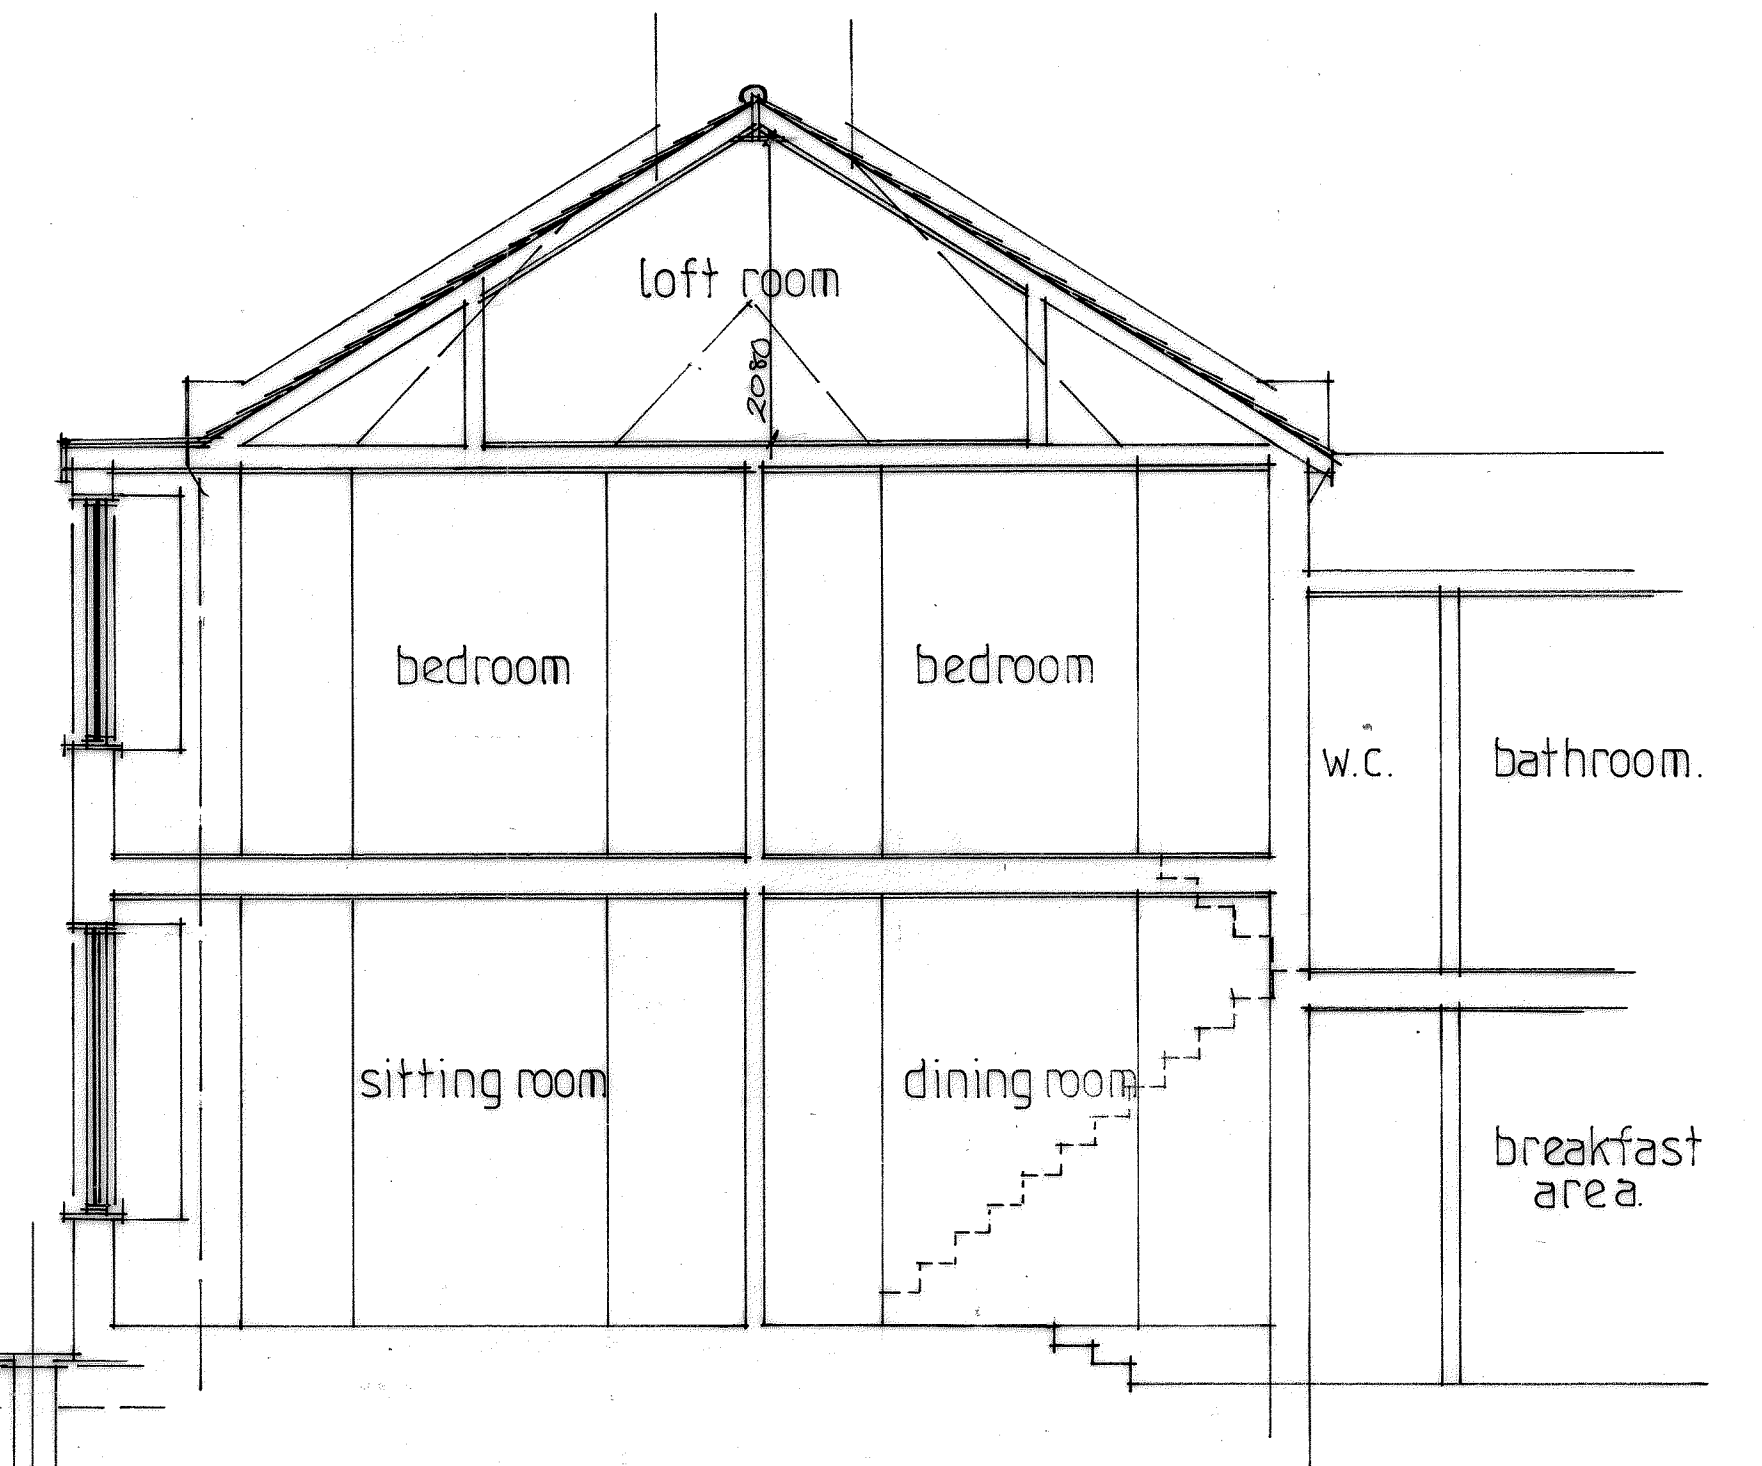


Typical Section.

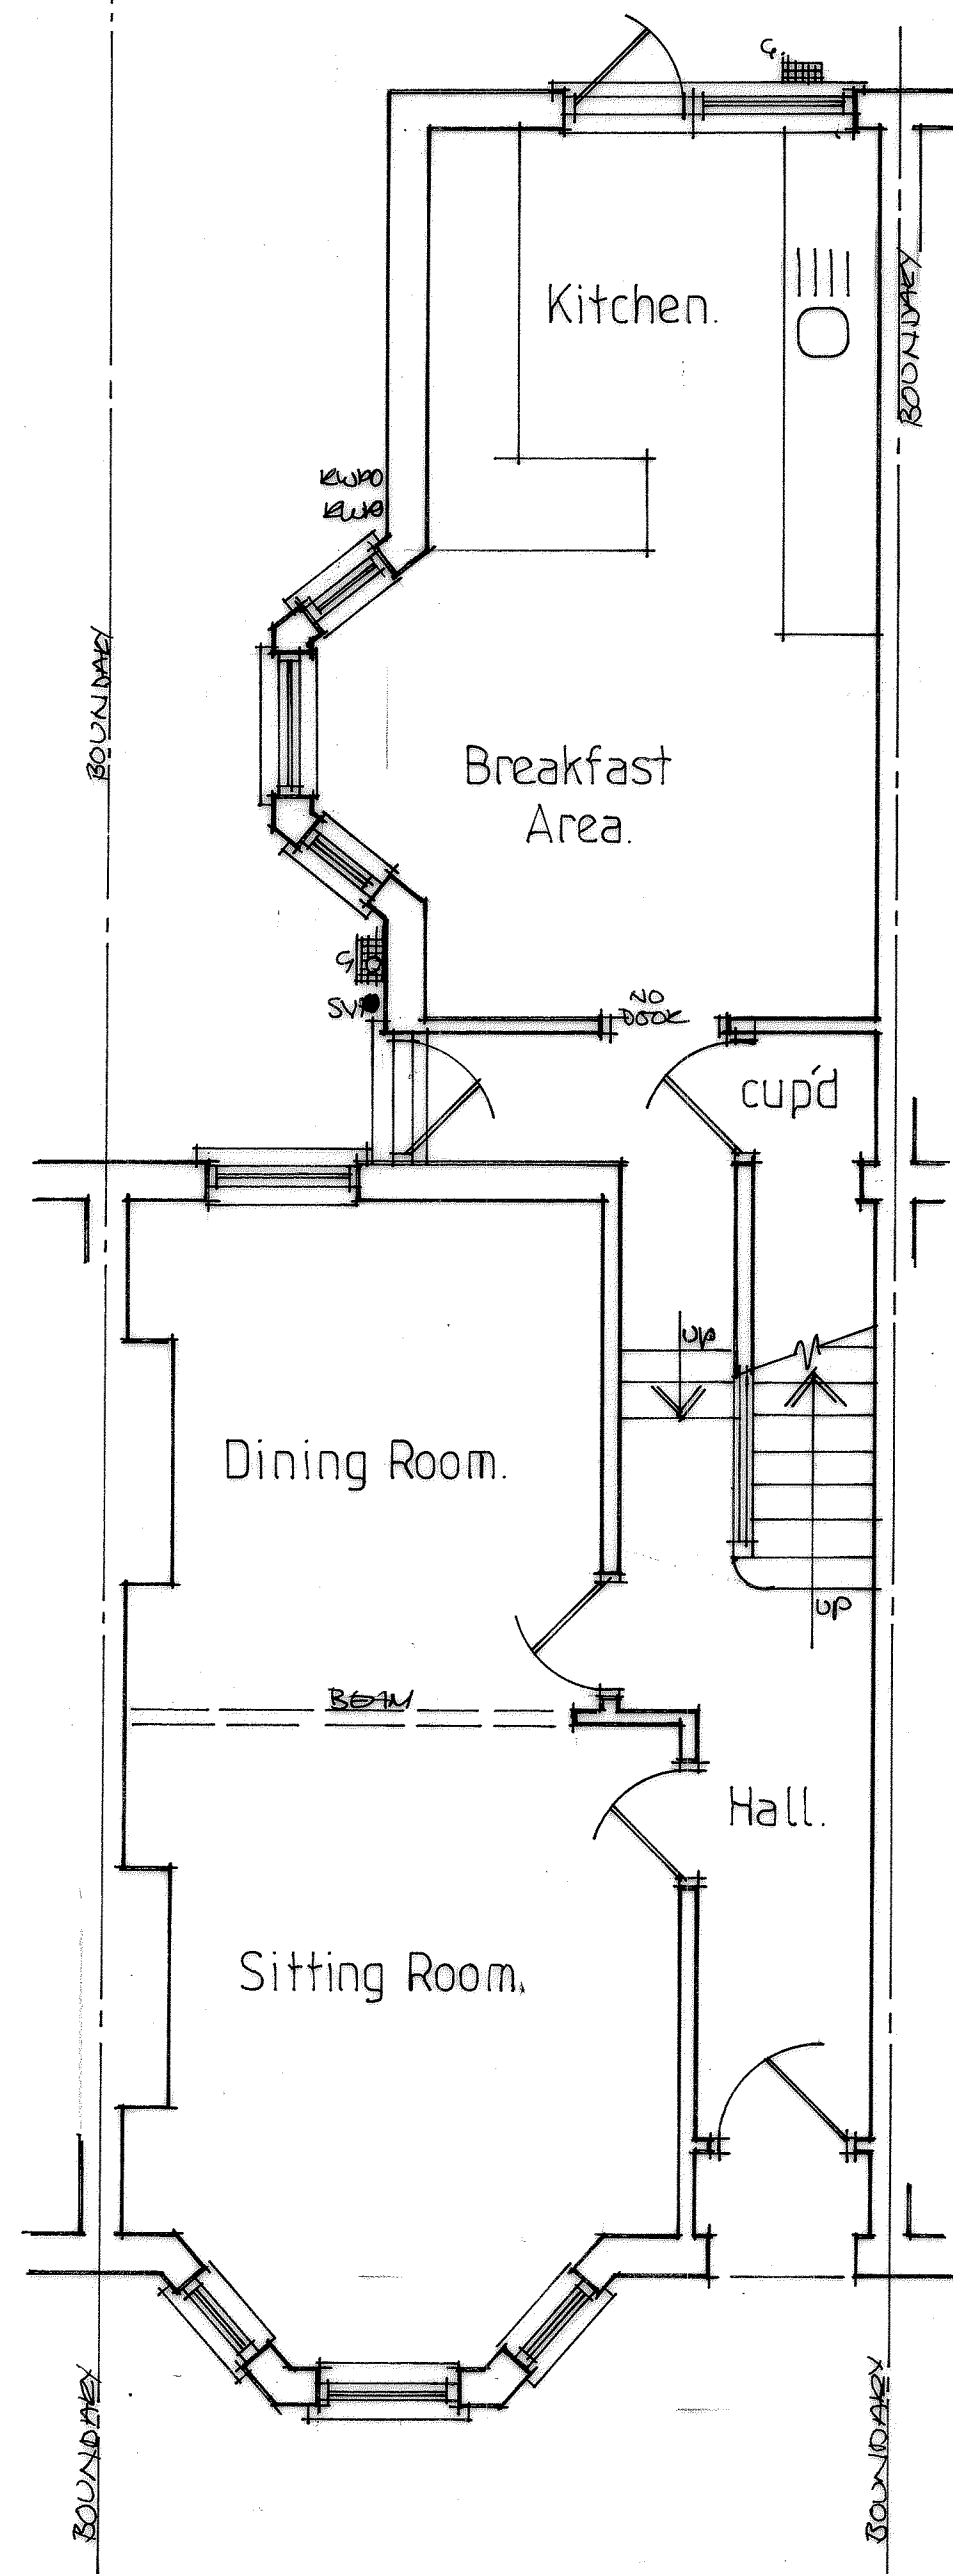


Exg. Ground Floor Layout

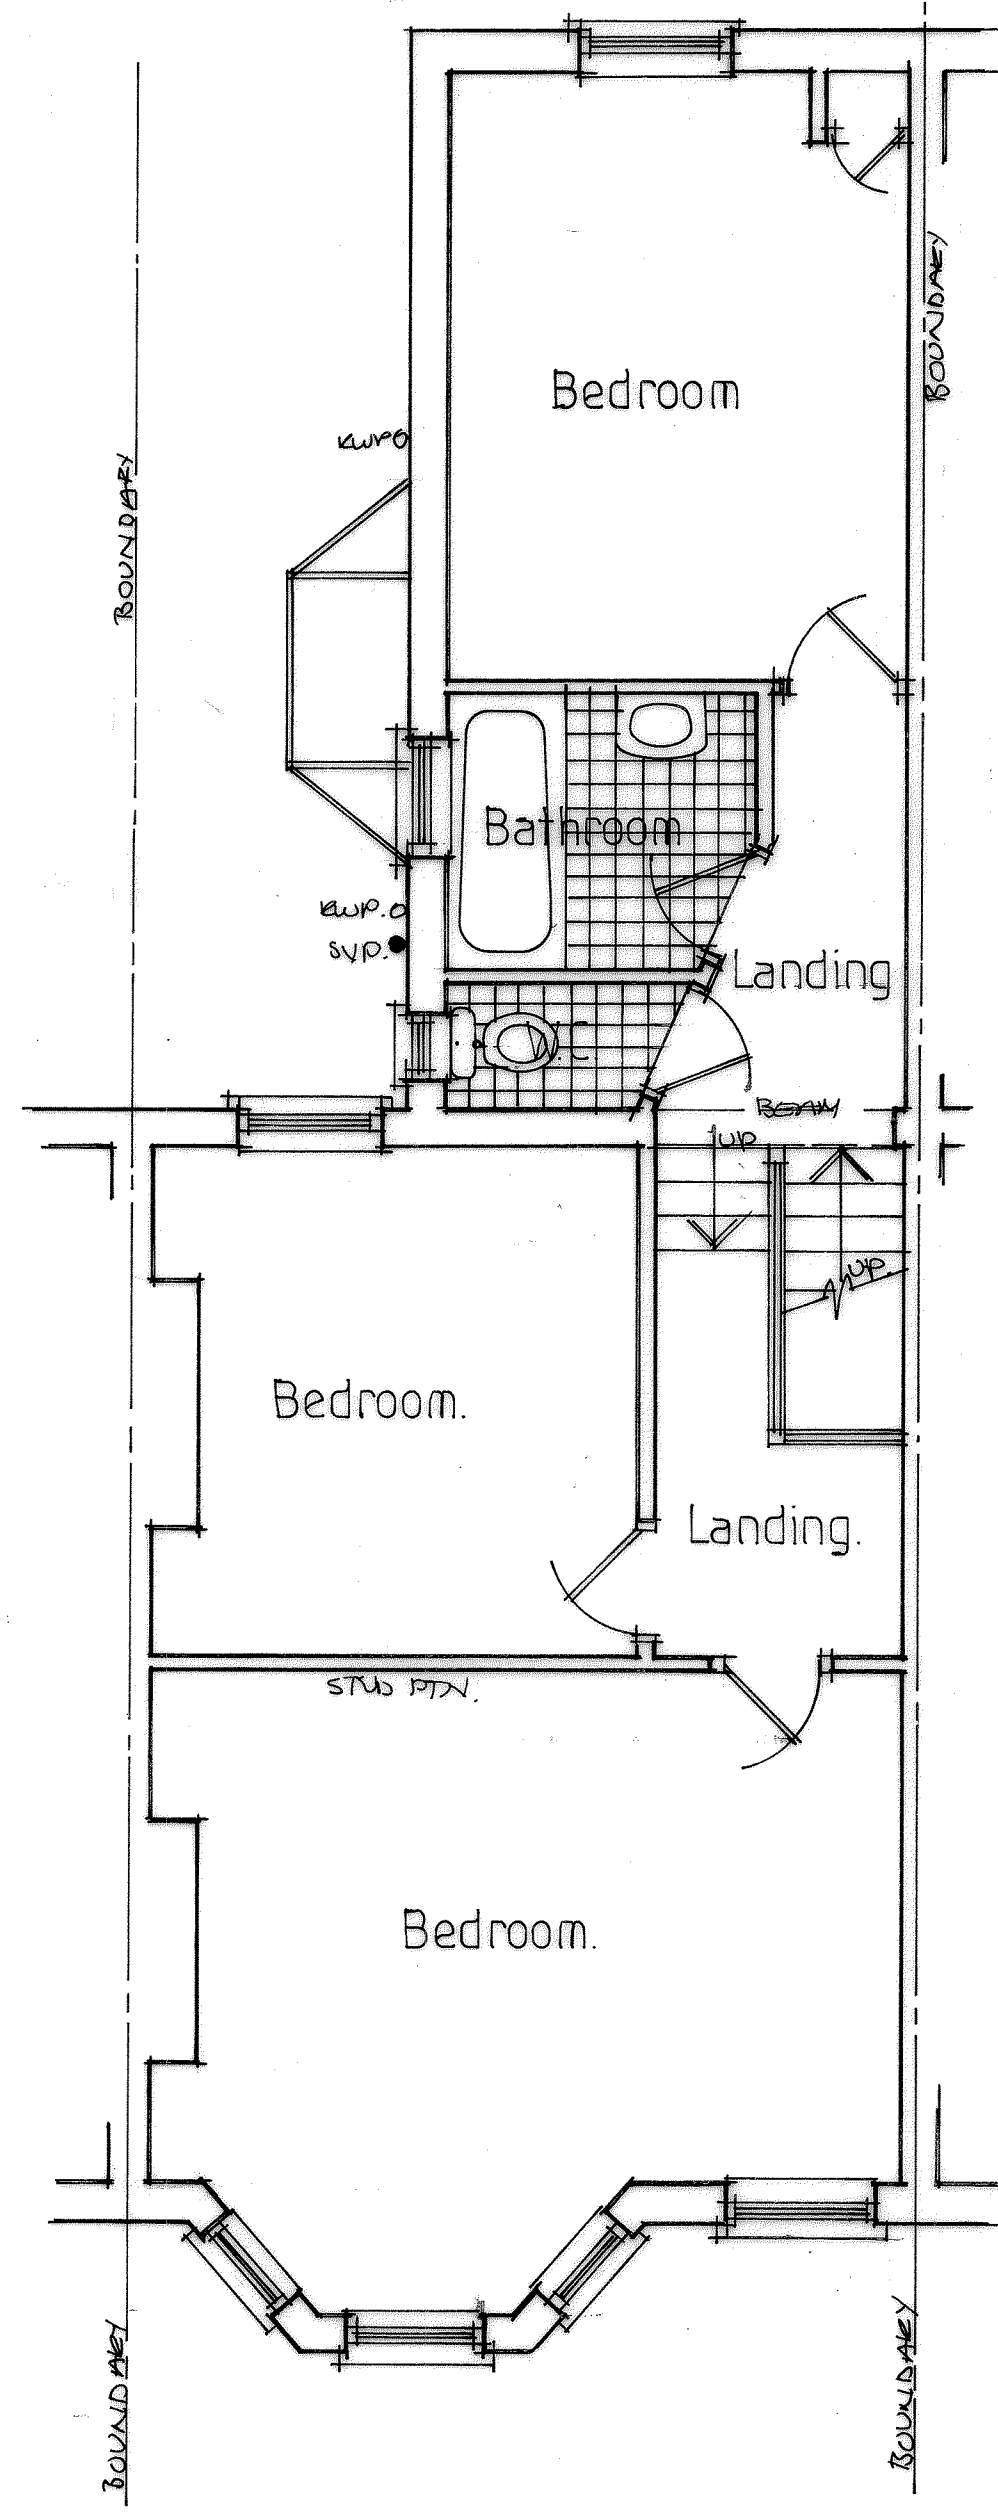

Exg. First Floor Layout.

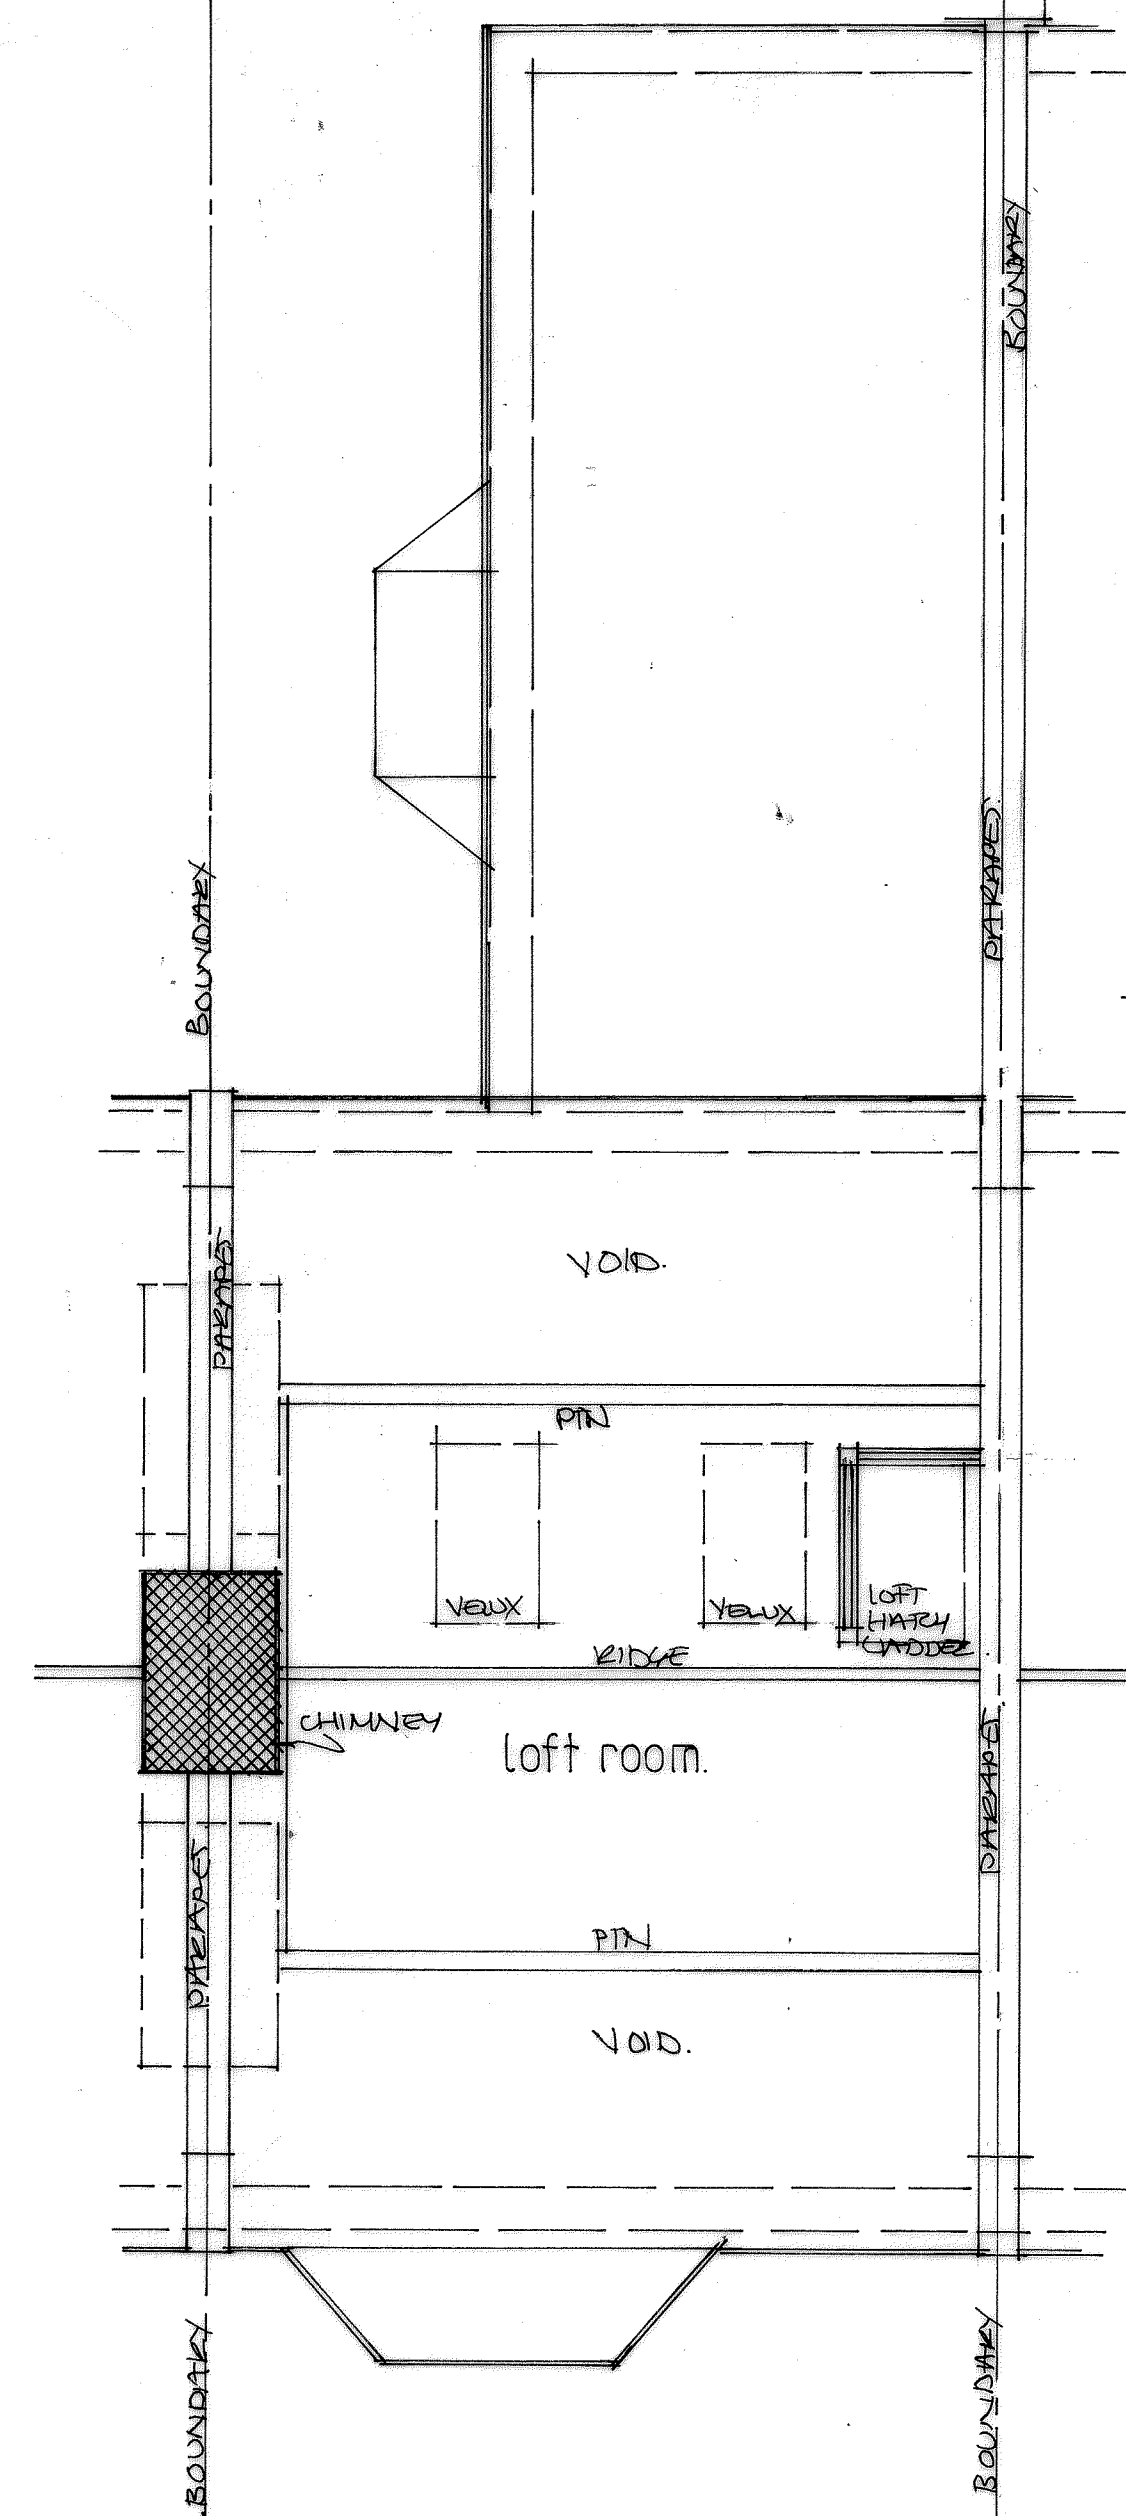

Exg. Loft Room/Roof Layout.

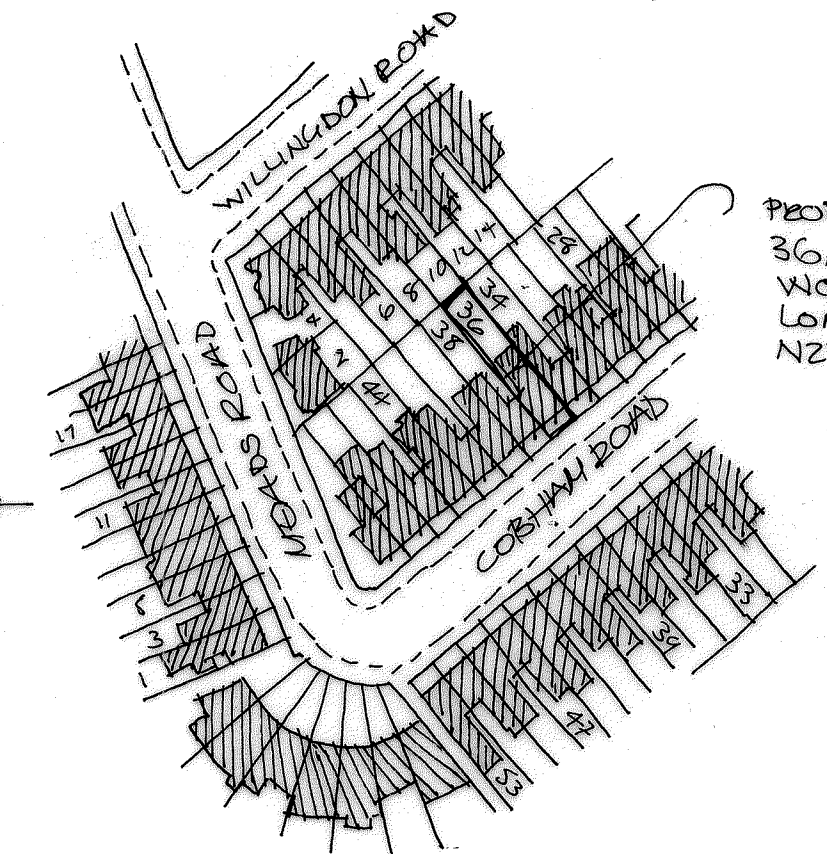

Location Plan.

PROPOSED WORKS TO:-  
36, COBHAM ROAD,  
WOOD GREEN,  
LONDON  
N22 6RP.

REV. A- PLAN COMPLETED 9/3/2023

**Russell A Broad & Associates.**  
\*Architecture\*Surveying\*Supervision\*  
approved designs since 1986.

*The Architectural Design Studio.*  
"The Old Cycle Shop", 200 High Street,  
Wickham Market, Suffolk IP13 0RF.  
Mobile:- 07931 150805.  
Email:- RussellBroad1986@gmail.com

Project:-  
Existing / Survey Floor  
Layouts, Elevations,  
Section & Location Plan.

Project Address:-  
36, Cobham Road,  
Wood Green,  
London. N22 6RP.  
For:-  
Ms. A. Ahluwalia & Mr. R. Toal.

Drawn:-  
Submitted:-  
Approved:-

Date:-  
Feb. 2023  
Scale:-  
1:50, 1:100, 1:1250.

Do Not Scale From Drawing.  
All Dimensions are to be Checked on Site.  
All Works to Relevant Codes of Practice & B.S.'s.  
Client and Contractor to ensure compliance with  
C.D.M., Health & Safety Regulations & Party Wall  
Agreement Act where applicable.

Project Ref:-  
81159.  
Drawing Number:-  
01.  
Rev  
A

scale bar: 1:50.