



Millimetres


500

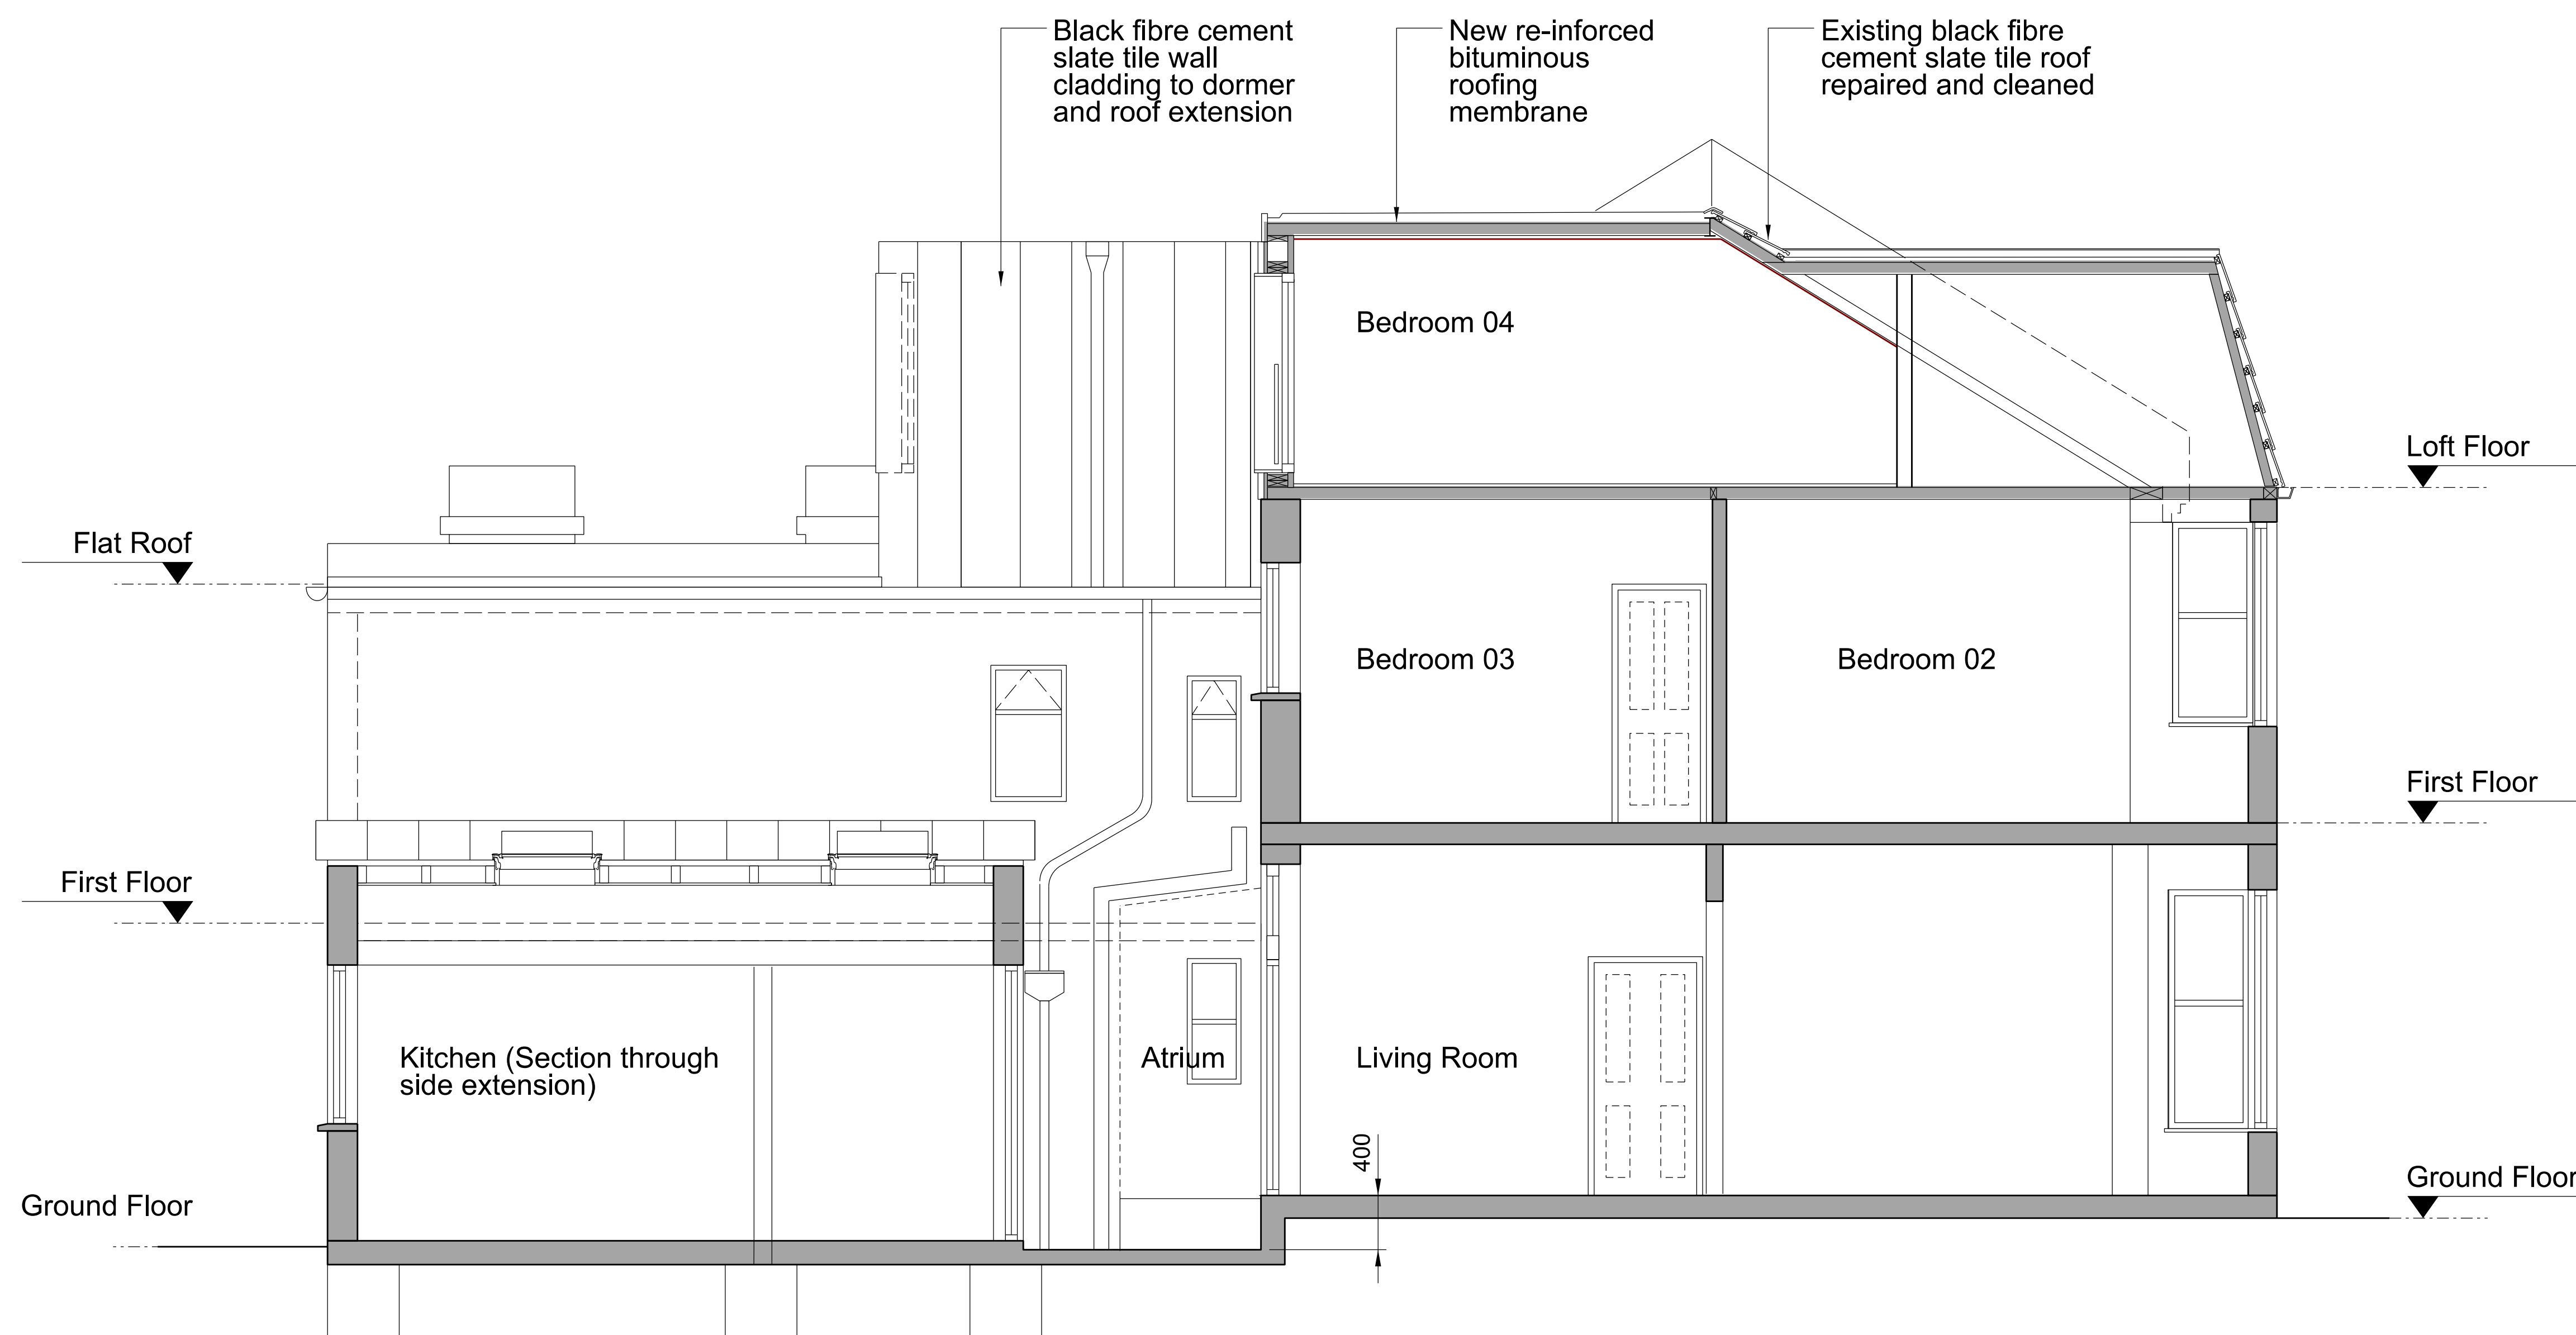


Proposed Section A-A

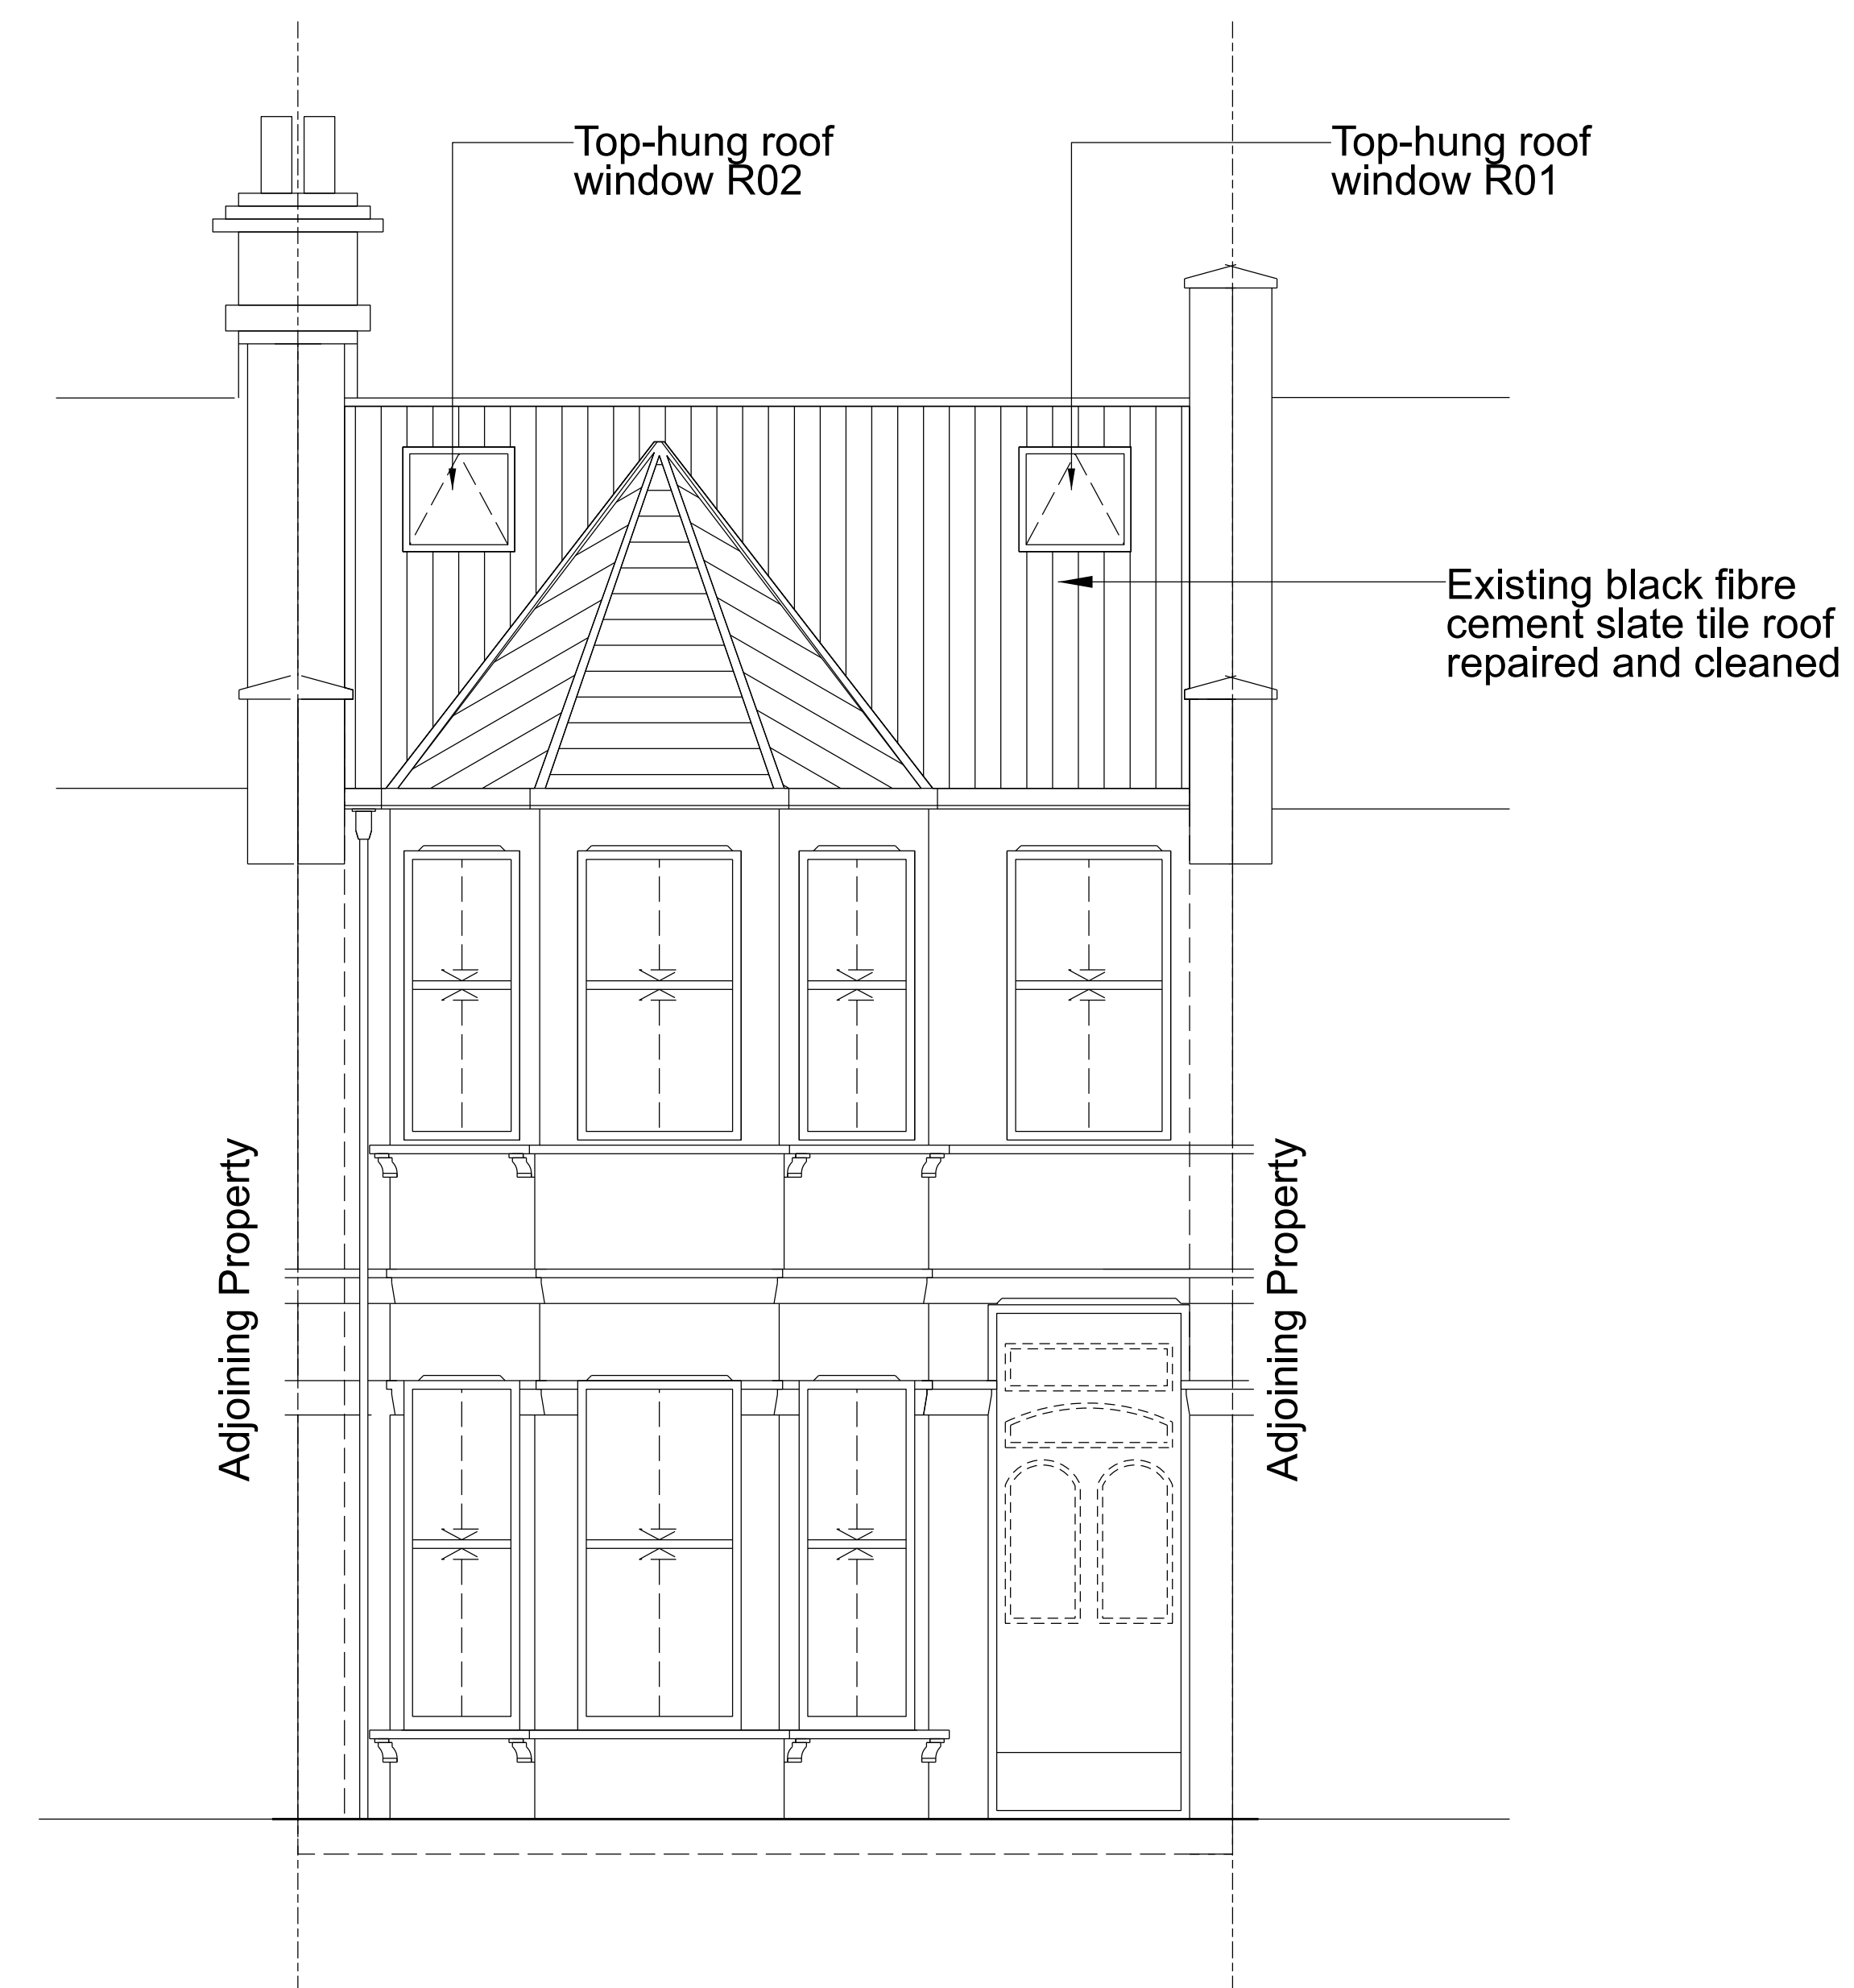


Proposed Front Elevation

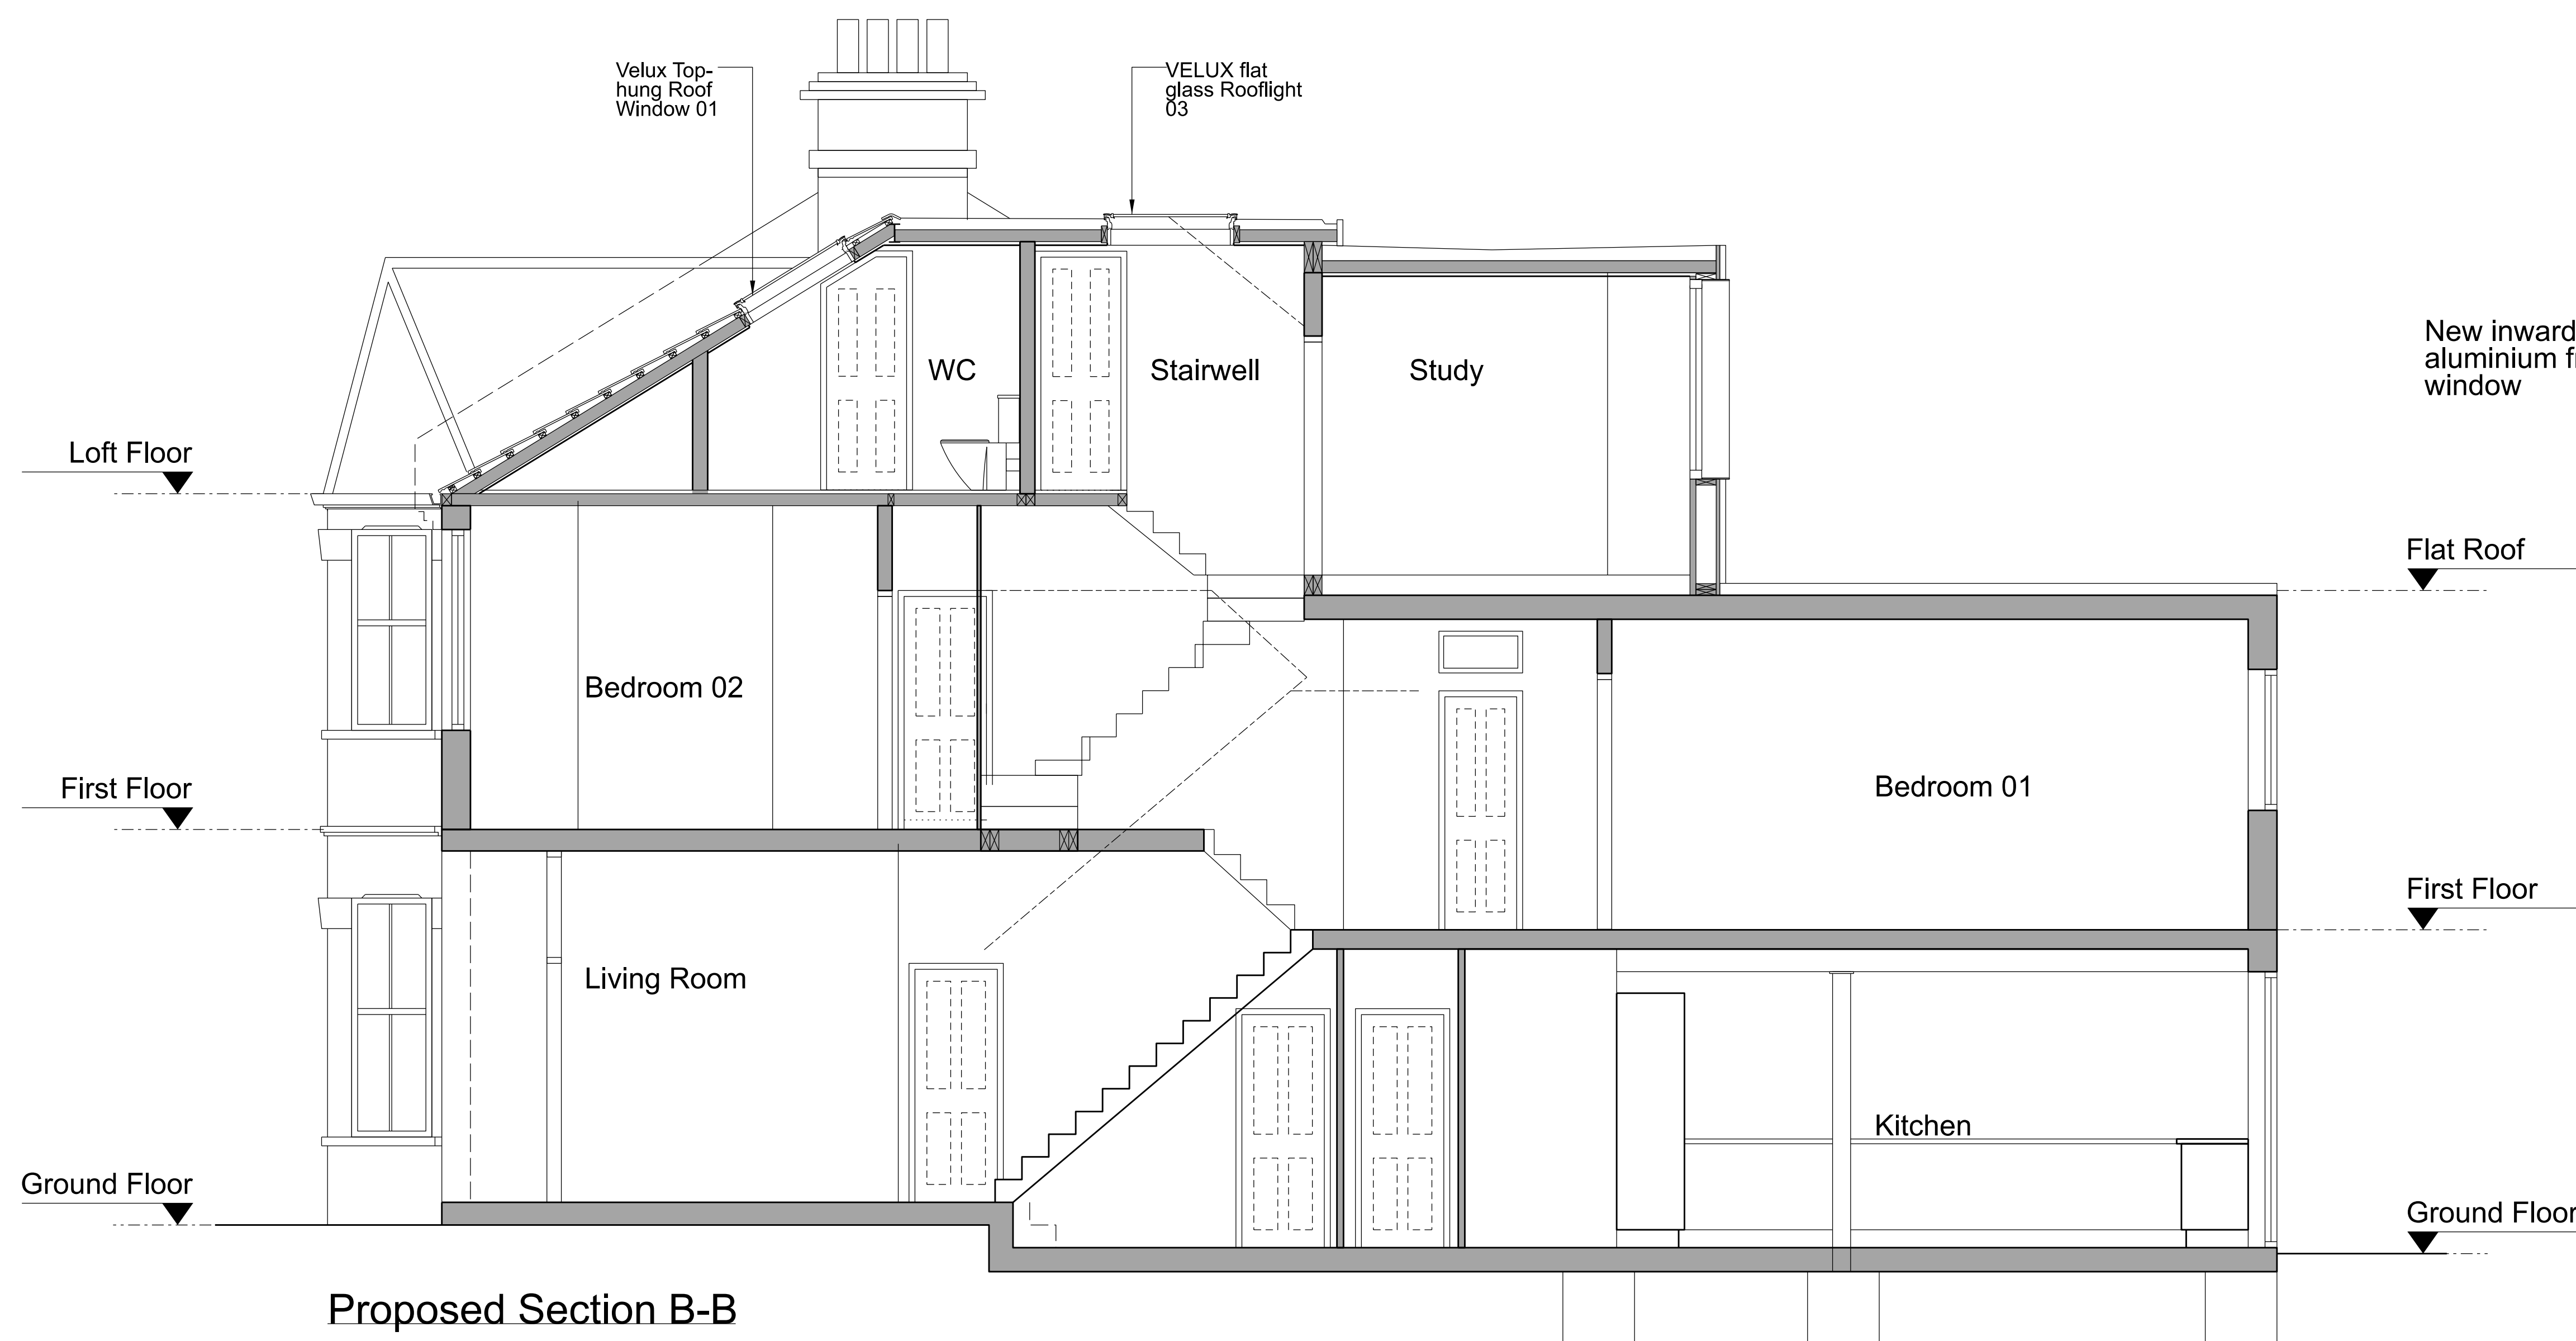

Proposed Section B-B

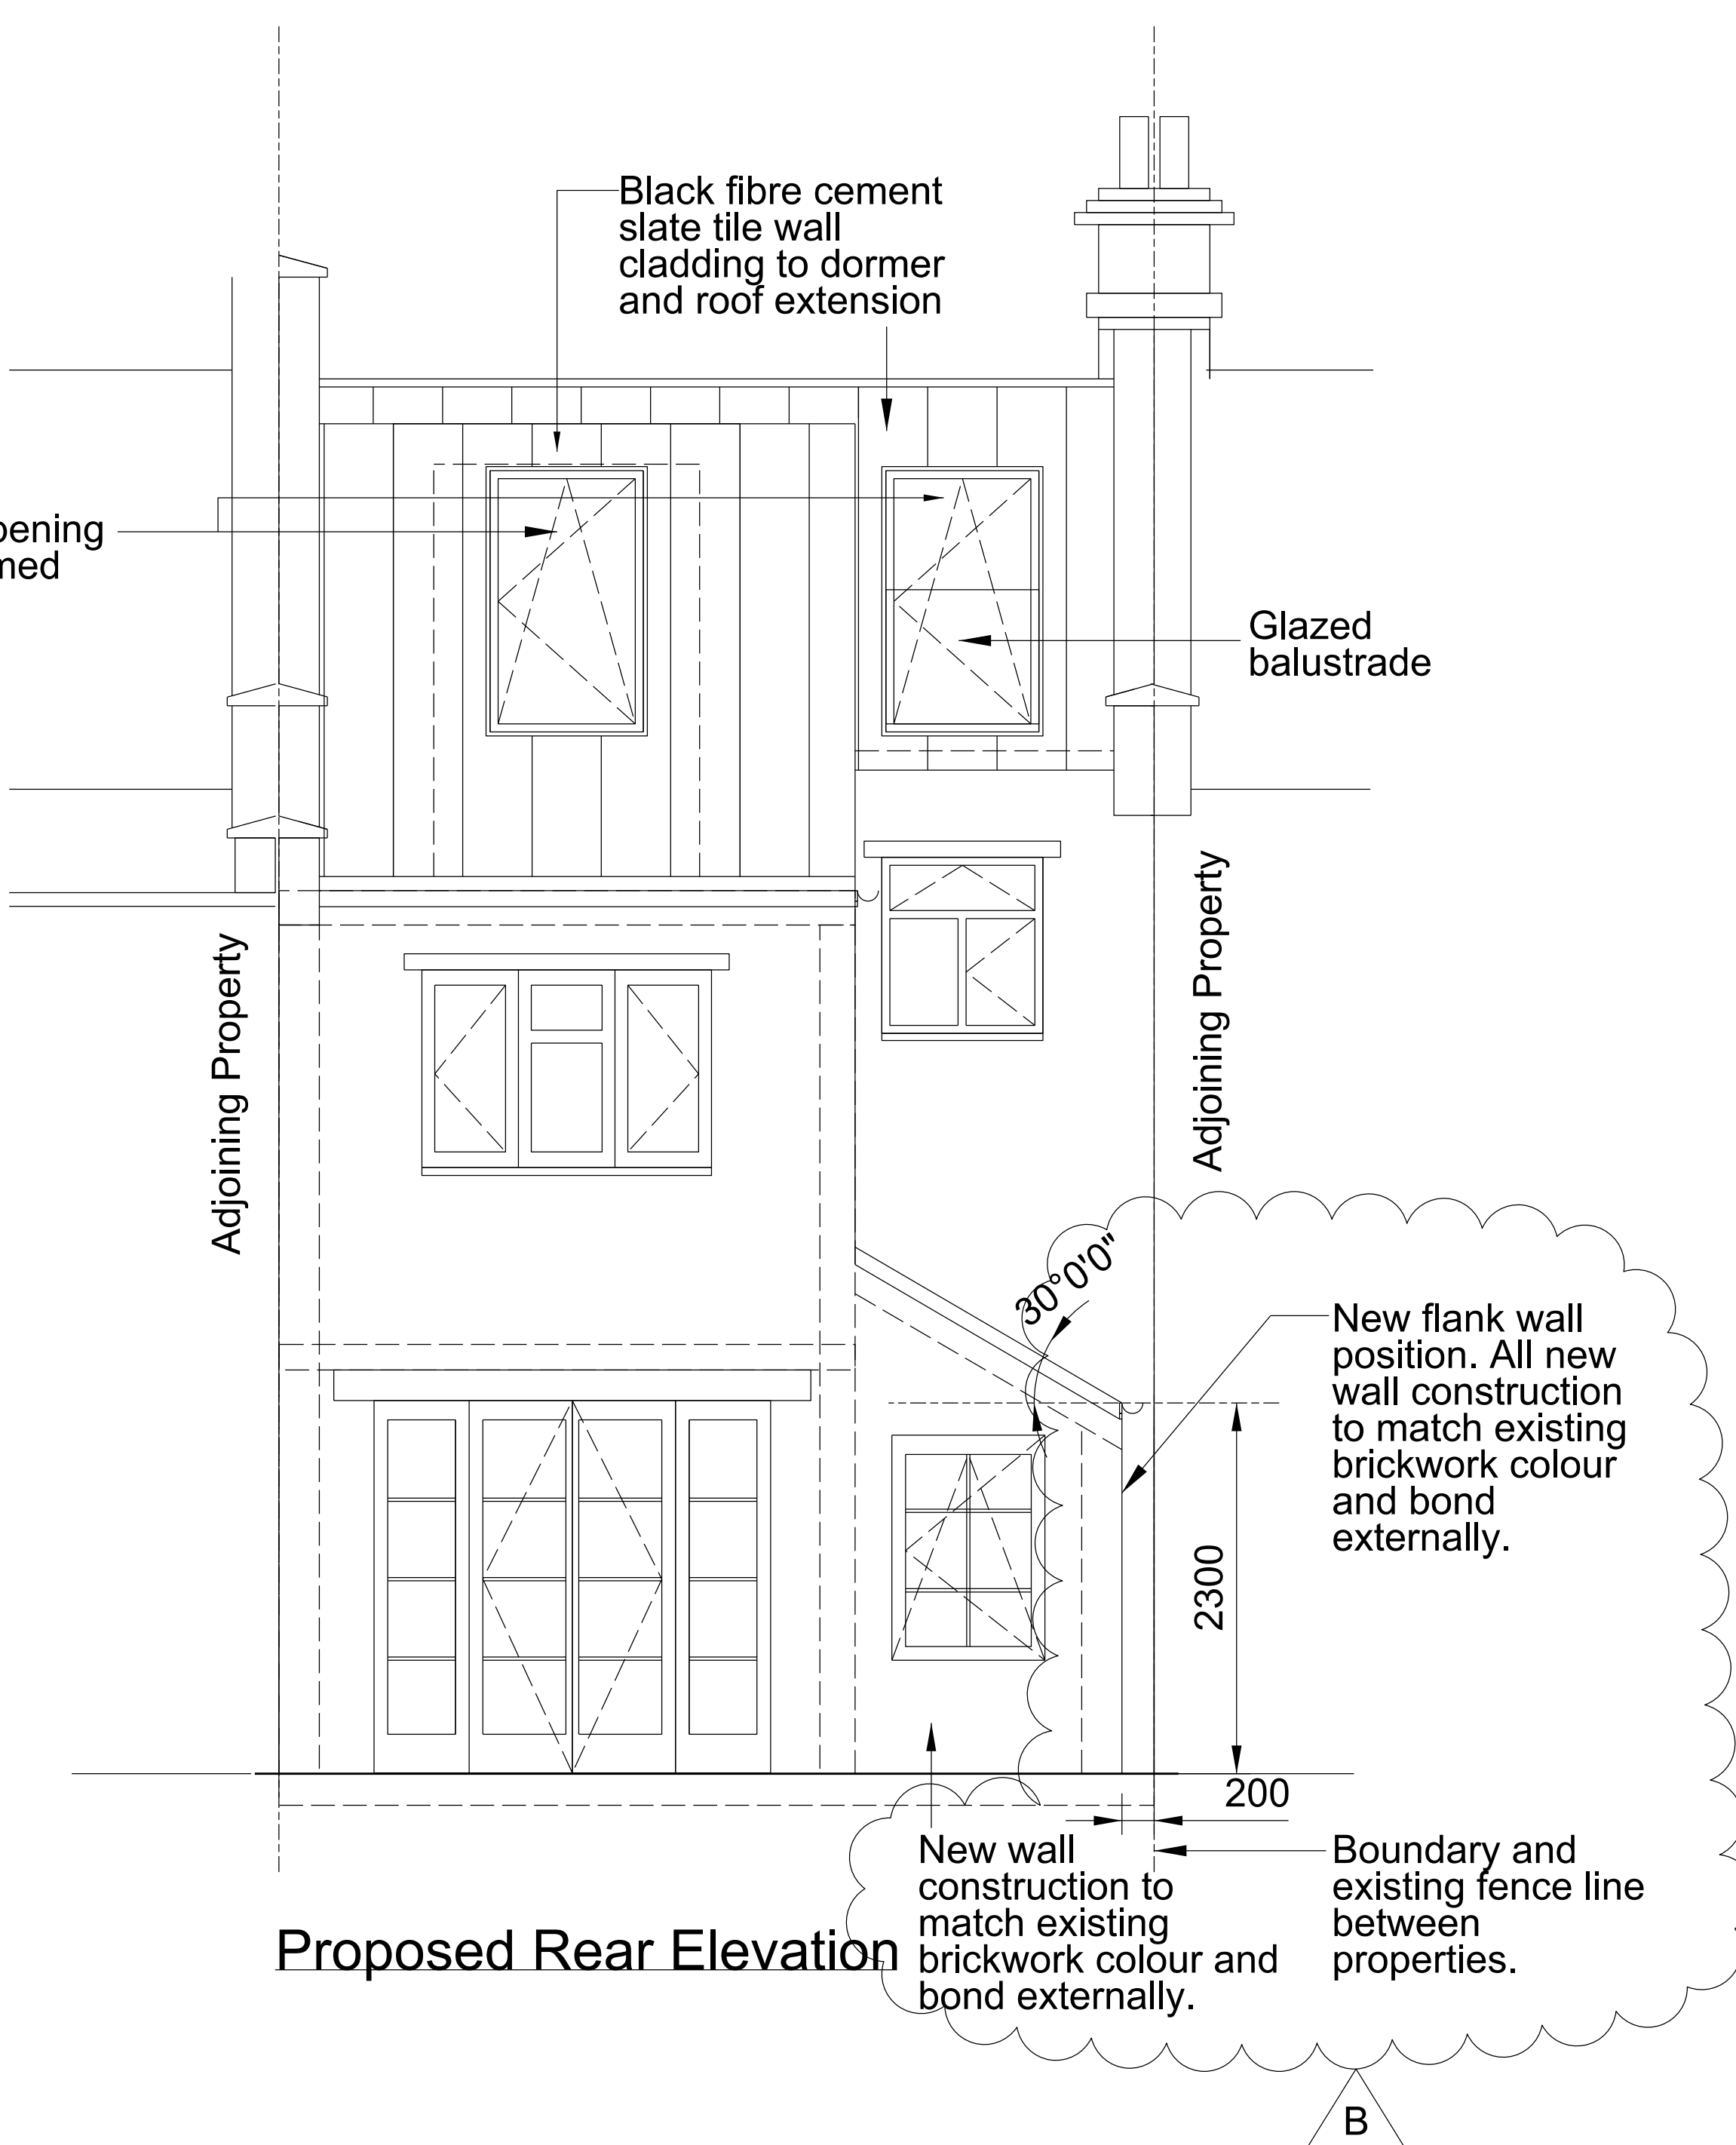

Proposed Rear Elevation

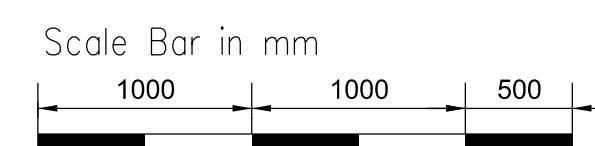

Revision	Purpose of Issue / Description of Change		
B	16/03/2: Change of external fabric of flank wall amended in accordance with LPA comments.		
A	Planning Application		
Purpose of Issue / Description of Change			
Drawn	Checked	Approved	
KEC	CKA	EE	
Designer			
K H Emmenegger-Clos Architect (RIBA/ARB) 07763 099690			
Site Location			
132 Falkland Road, London, N8 0NP			
Project			
Ground Floor Side Infill and Roof Rear Dormer/Outrigger Extension			
Title			
Proposed Section A-A, B-B, Front, Rear & Side Elevations			
A1	Original Scale 1:50 @ A1	Location Code	Rev B
Drawing Number			
FALK132-004-PROPOS-251122-KEC04			