




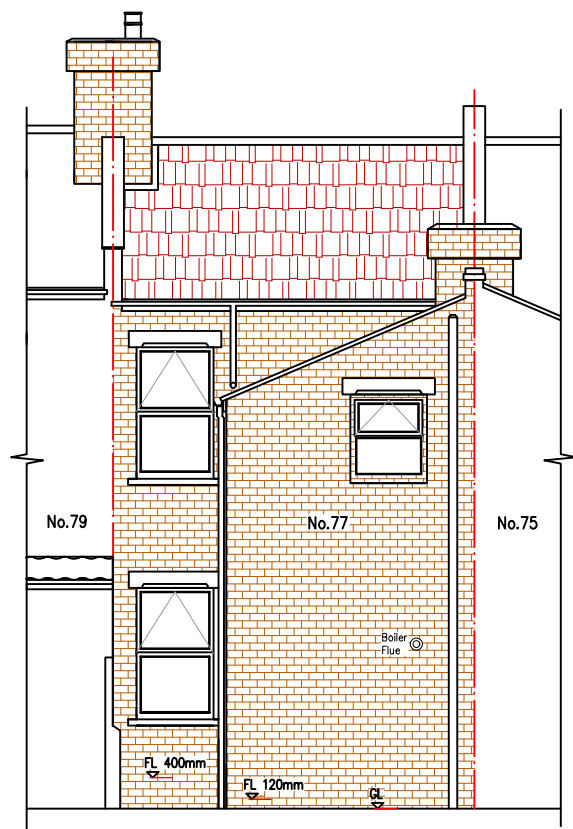


EXISTING REAR ELEVATION B

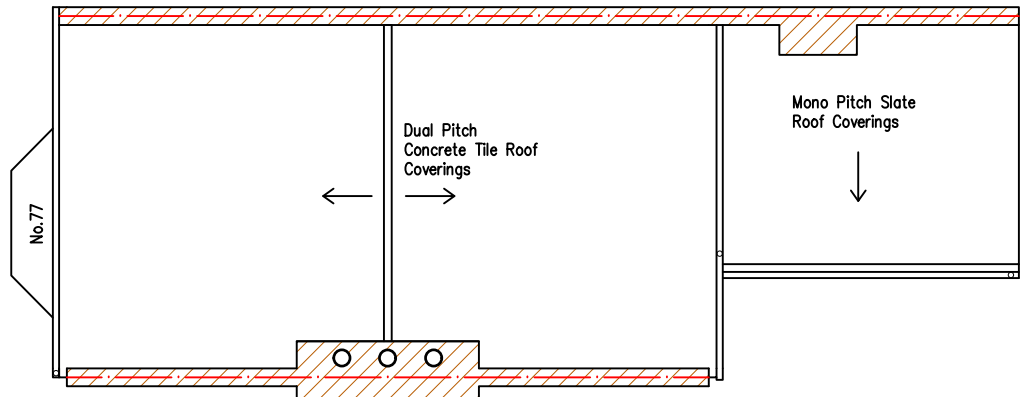


EXISTING ROOF PLAN

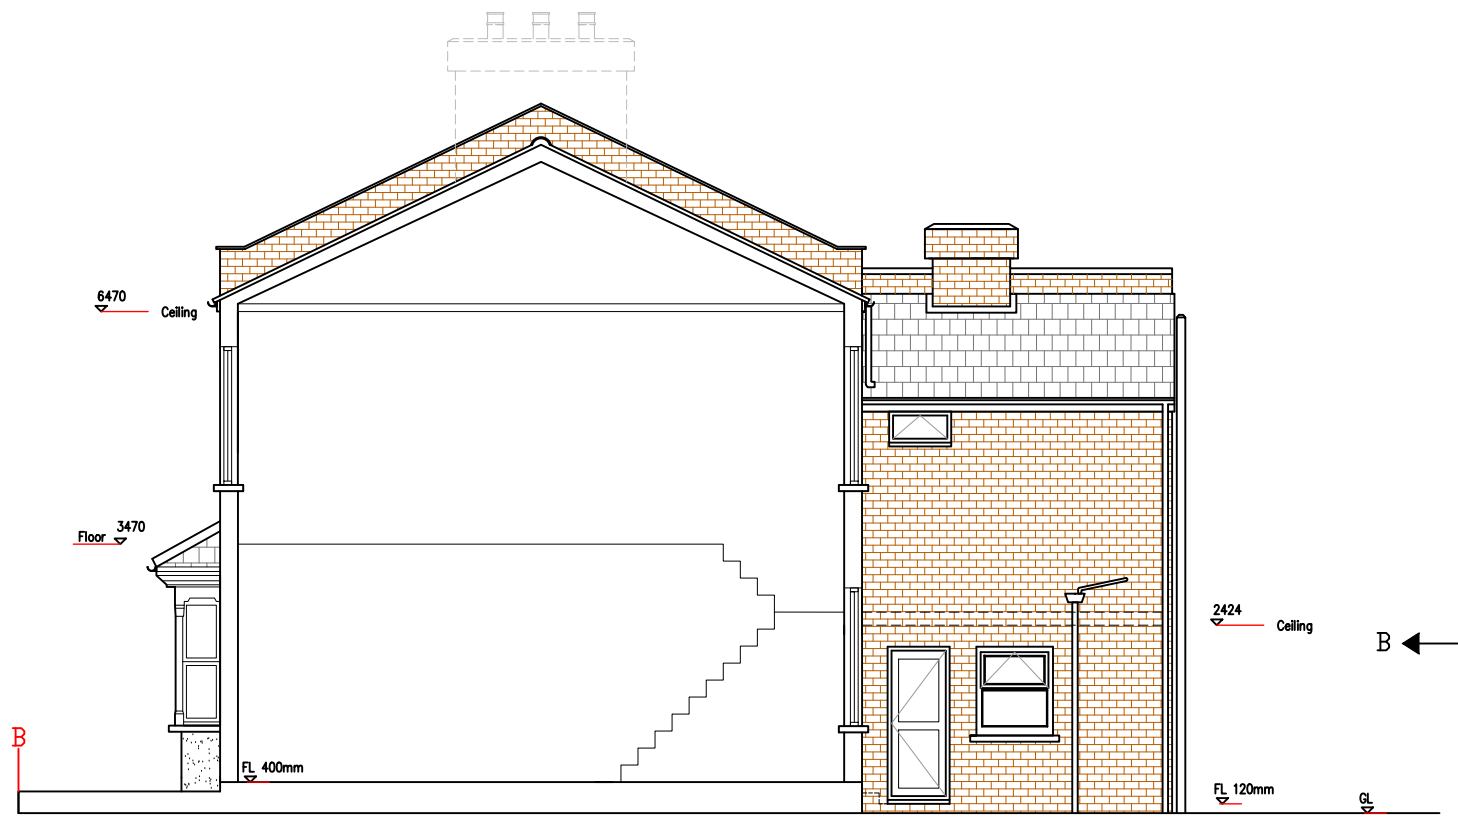


EXISTING SECTIONAL ELE. 'AA'

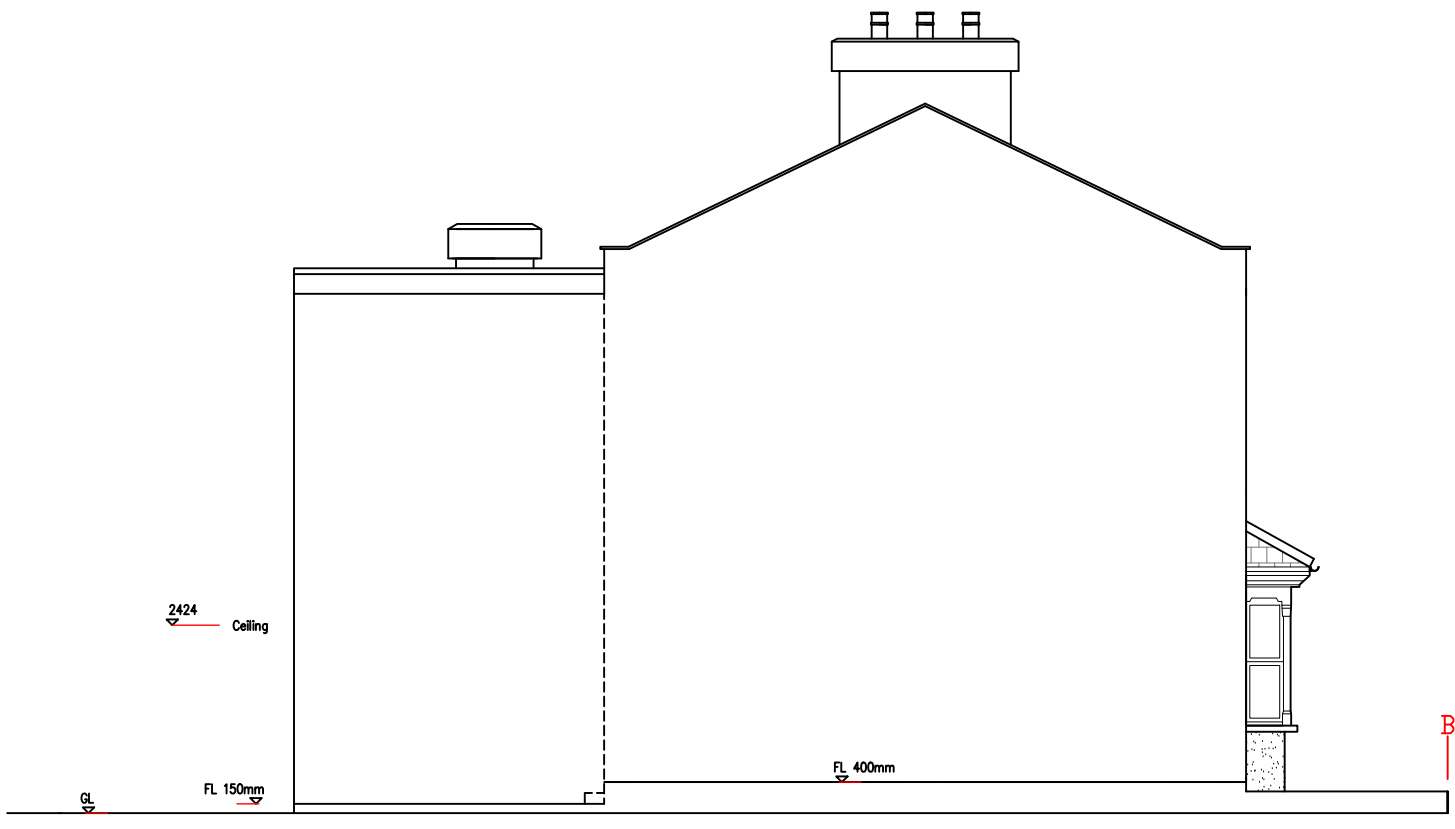

EXISTING END ELEVATION 'CC'

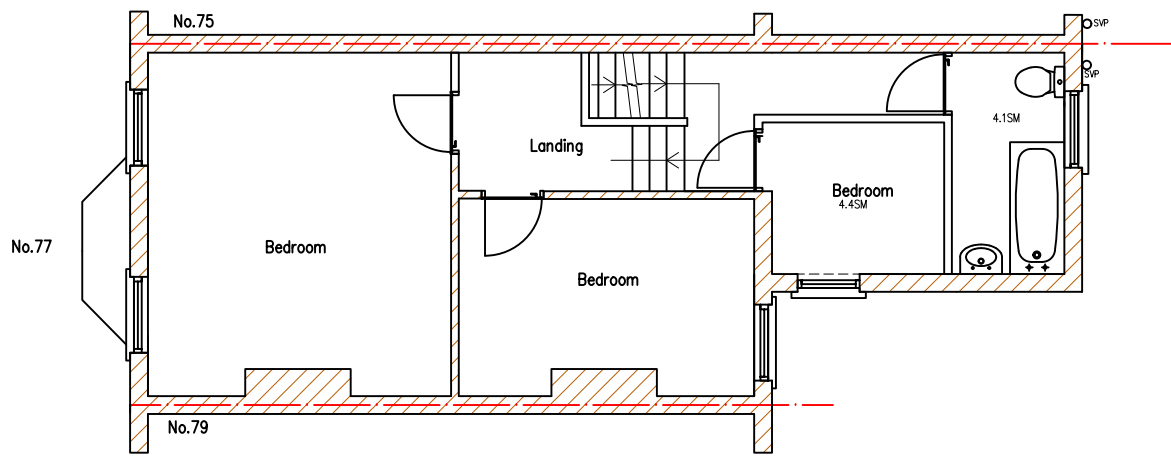

EXISTING FIRST FLOOR PLAN

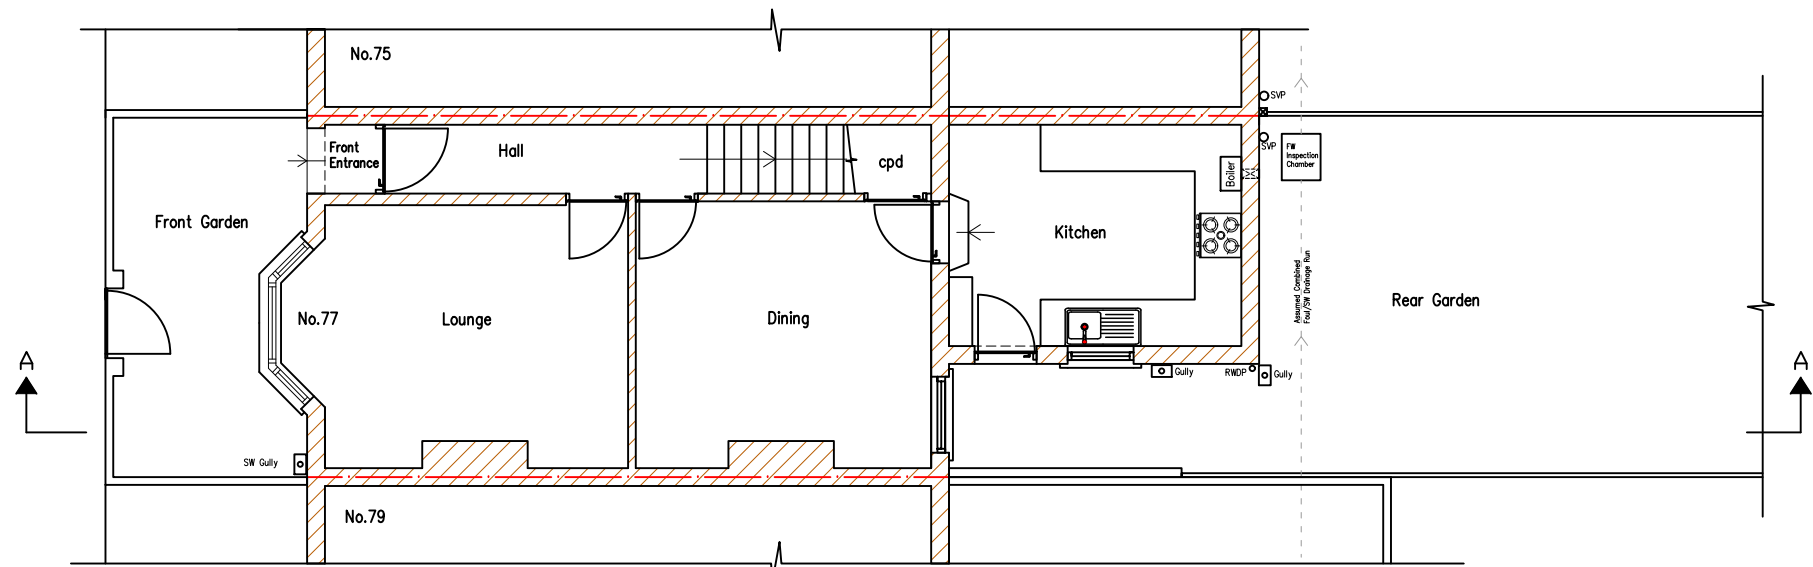

EXISTING GROUND FLOOR PLAN

KEY

ASSUMED BOUNDARY EXTENT



REV	DATE	DESC	BY



Email: Omnisoftdesigns@aol.com

project
Proposed Ground Floor Rear Extension

client
Mr Femi & Mrs Ranti Badmos
51 Northumberland Ave, Enfield EN1 4HF

site
77 St Loys Road
London N17 6UE

title
Existing Plans & Elevations

drawn by  scale 1 : 100 paper size A1

date 06.03.2023 project / drawing no. 77STL - 01