



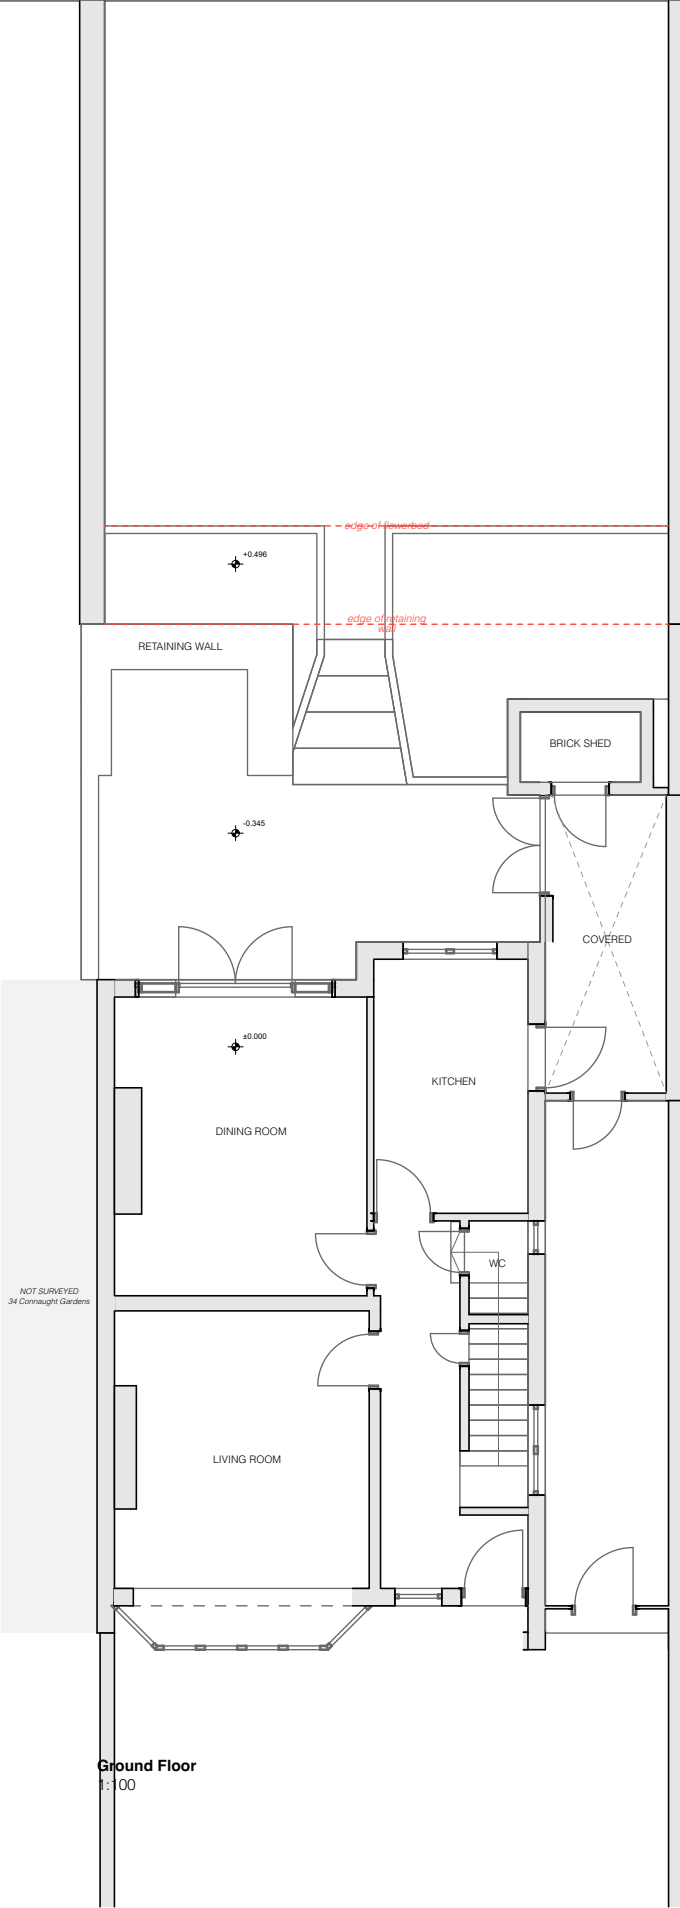


Ground Floor
1:100

K

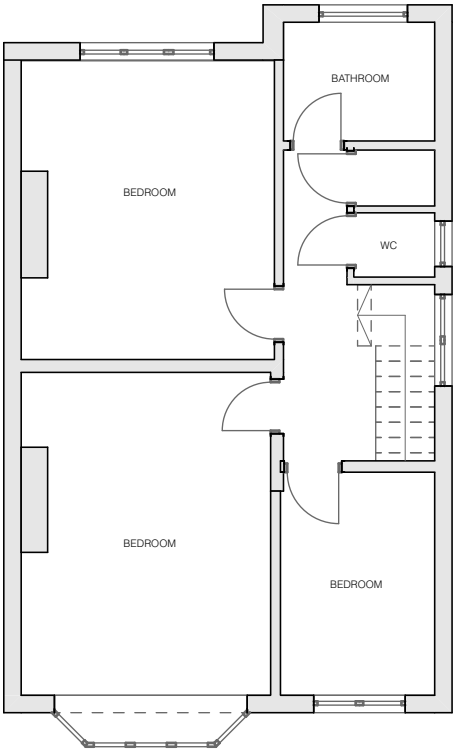

First Floor
1:100

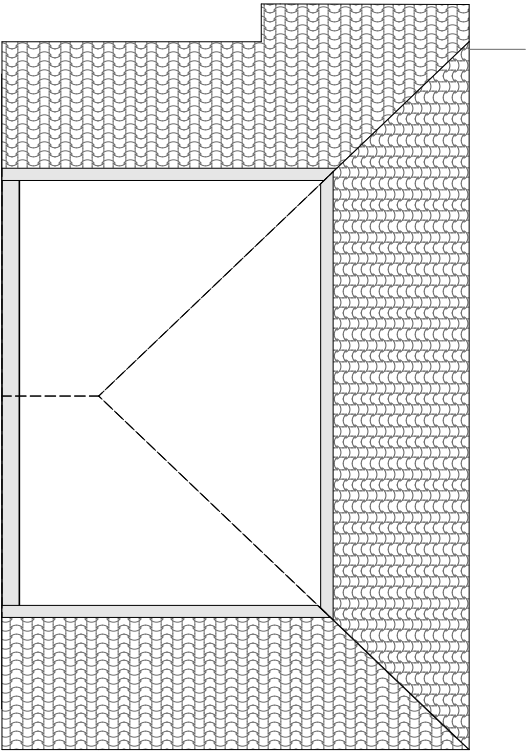

Roof / Loft
1:100

Elli Farrant Architects
Unit 5F Canonbury Yard
London. N1 7BJ
ellifarrantarchitects.com

Ref: 046 - CONN
Project: 36 Connaught Gardens, London.
Client: Emma & James Keyse

Drawing Title: **Floor Plans**
Status: Prior Approval
Scale: **1:100**
Date: 01.06.22


Drawing No.: **EFA-046-A-04-100**
Revision: /

REV.	DATE	DESCRIPTION
/	01.06.22	Prior Approval


1. Do not scale drawings for construction.
2. Neighbouring buildings are approximate.
3. All dimensions, levels and conditions shall be checked on site before proceeding with the work.
4. Elli Farrant Architects shall be notified of any discrepancies.
5. Spot levels are subject to variation.
6. All drawings to be read in conjunction with all consultant information and the specification.
7. Do not use for construction unless expressly permitted.



0m 1m 5m

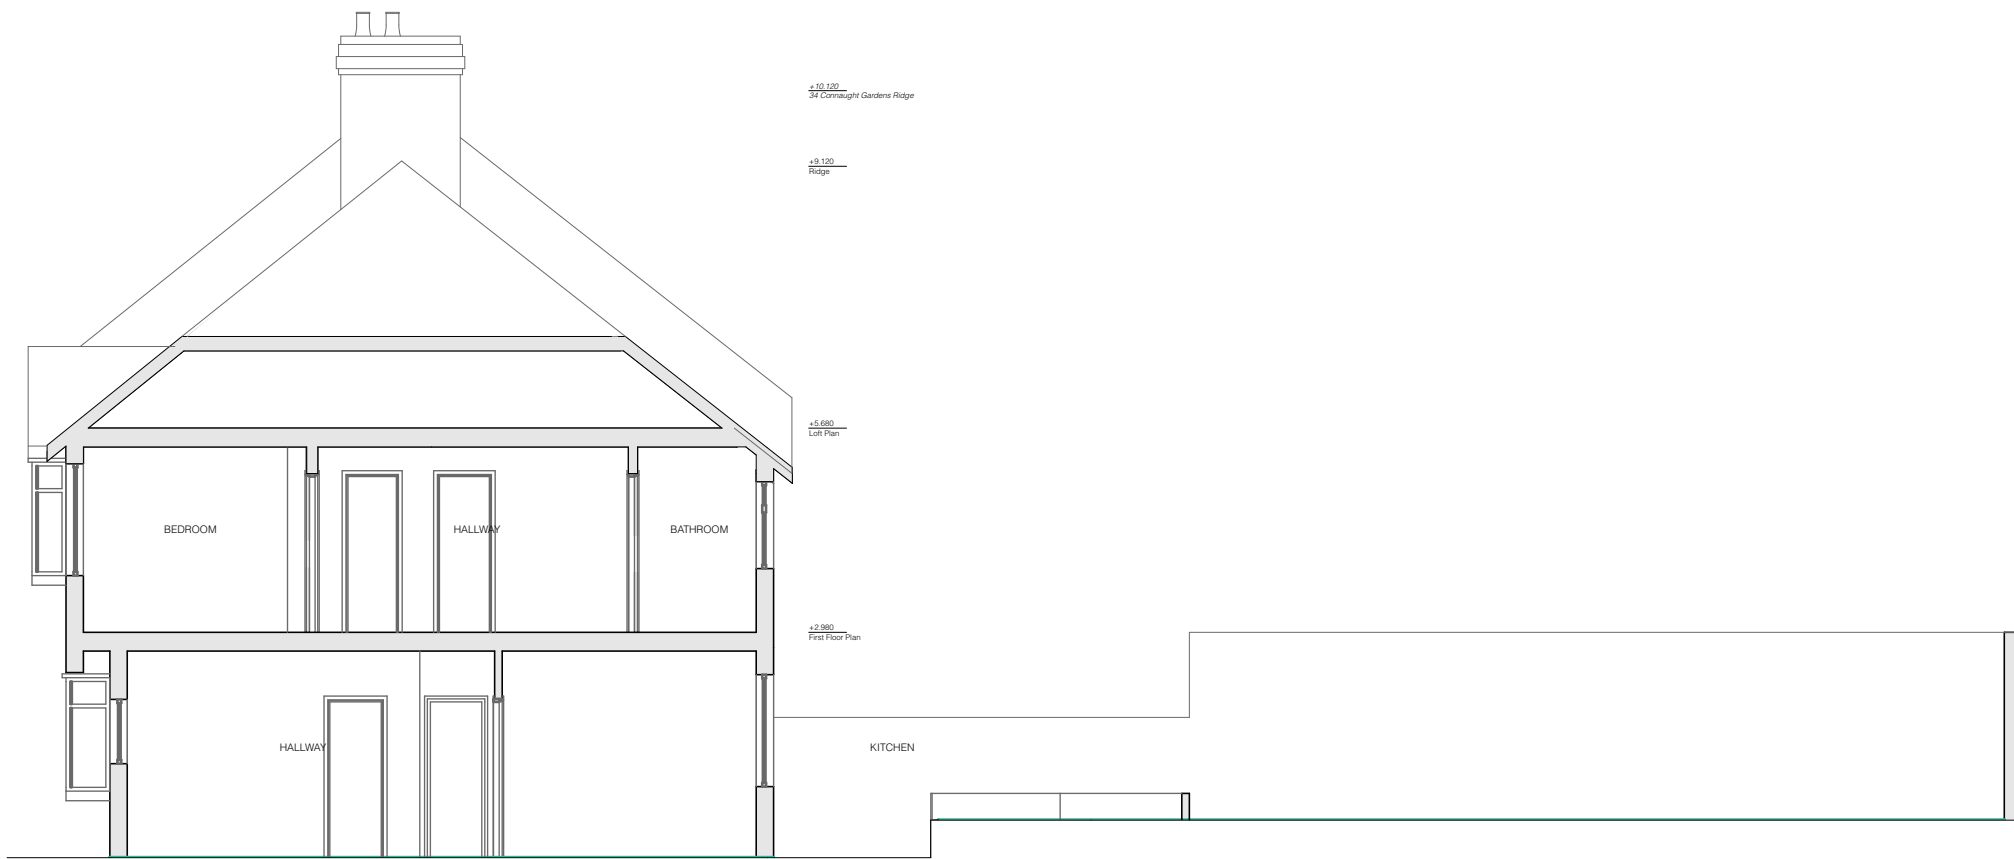

Section AA
1:100

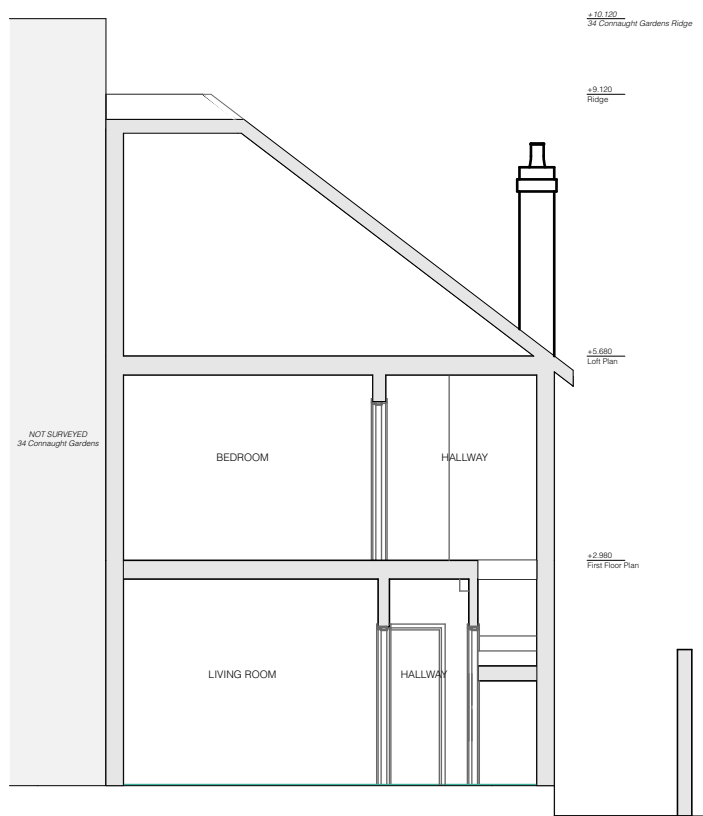

Section BB
1:100

Elli Farrant Architects

Unit 5F Canonbury Yard
London. N1 7BJ
ellifarrantarchitects.com

Ref: 046 - CONN
Project: 36 Connaught Gardens, London.
Client: Emma & James Keyse

Drawing Title: **Sections**
Status: Prior Approval

Scale: **1:100**
Date: 01.06.22

Drawing No.: **EFA-046-A-04-200**
Revision: /


REV.	DATE	DESCRIPTION
/	01.06.22	Prior Approval

1. Do not scale drawings for construction.
2. Neighbouring buildings are approximate.
3. All dimensions, levels and conditions shall be checked on site before proceeding with the work.
4. Elli Farrant Architects shall be notified of any discrepancies.
5. Spot levels are subject to variation.
6. All drawings to be read in conjunction with all consultant information and the specification.
7. Do not use for construction unless expressly permitted.

0m 1m 5m



Front Elevation
East

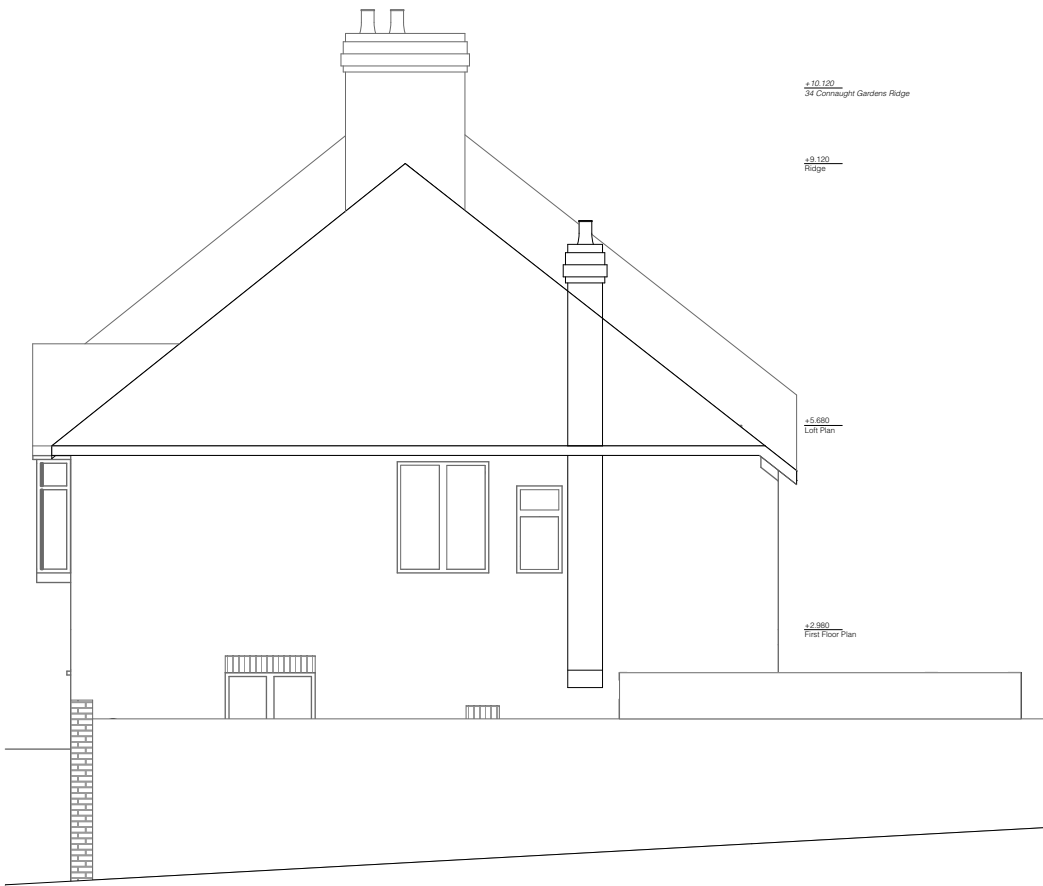

Side Elevation
North



Rear Elevation
West

Elli Farrant Architects
Unit 5F Canonbury Yard
London. N1 7BJ
ellifarrantarchitects.com

Ref: 046 - CONN
Project: 36 Connaught Gardens, London.
Client: Emma & James Keyse

Drawing Title: **Elevations**
Status: Prior Approval

Scale: **1:100**
Date: 01.06.22

Drawing No.: **EFA-046-A-04-300**
Revision: /

REV.	DATE	DESCRIPTION
/	01.06.22	Prior Approval

1. Do not scale drawings for construction.
2. Neighbouring buildings are approximate.
3. All dimensions, levels and conditions shall be checked on site before proceeding with the work.
4. Elli Farrant Architects shall be notified of any discrepancies.
5. Spot levels are subject to variation.
6. All drawings to be read in conjunction with all consultant information and the specification.
7. Do not use for construction unless expressly permitted.

