



PLANNING

GENERAL NOTES:
1. Do not scale from this drawing.
2. The Contractor is to check all dimensions on site.
All dimensions must be checked and all discrepancies immediately verified by the Architect.
3. All dimensions in millimetres unless otherwise stated.
4. The Copyright of this drawing belongs to Virginia Barbisan.
No reproduction without permission.
5. These drawings must be read in conjunction with both the project specification and the all drawings and specifications of Structural Engineer & M+E.

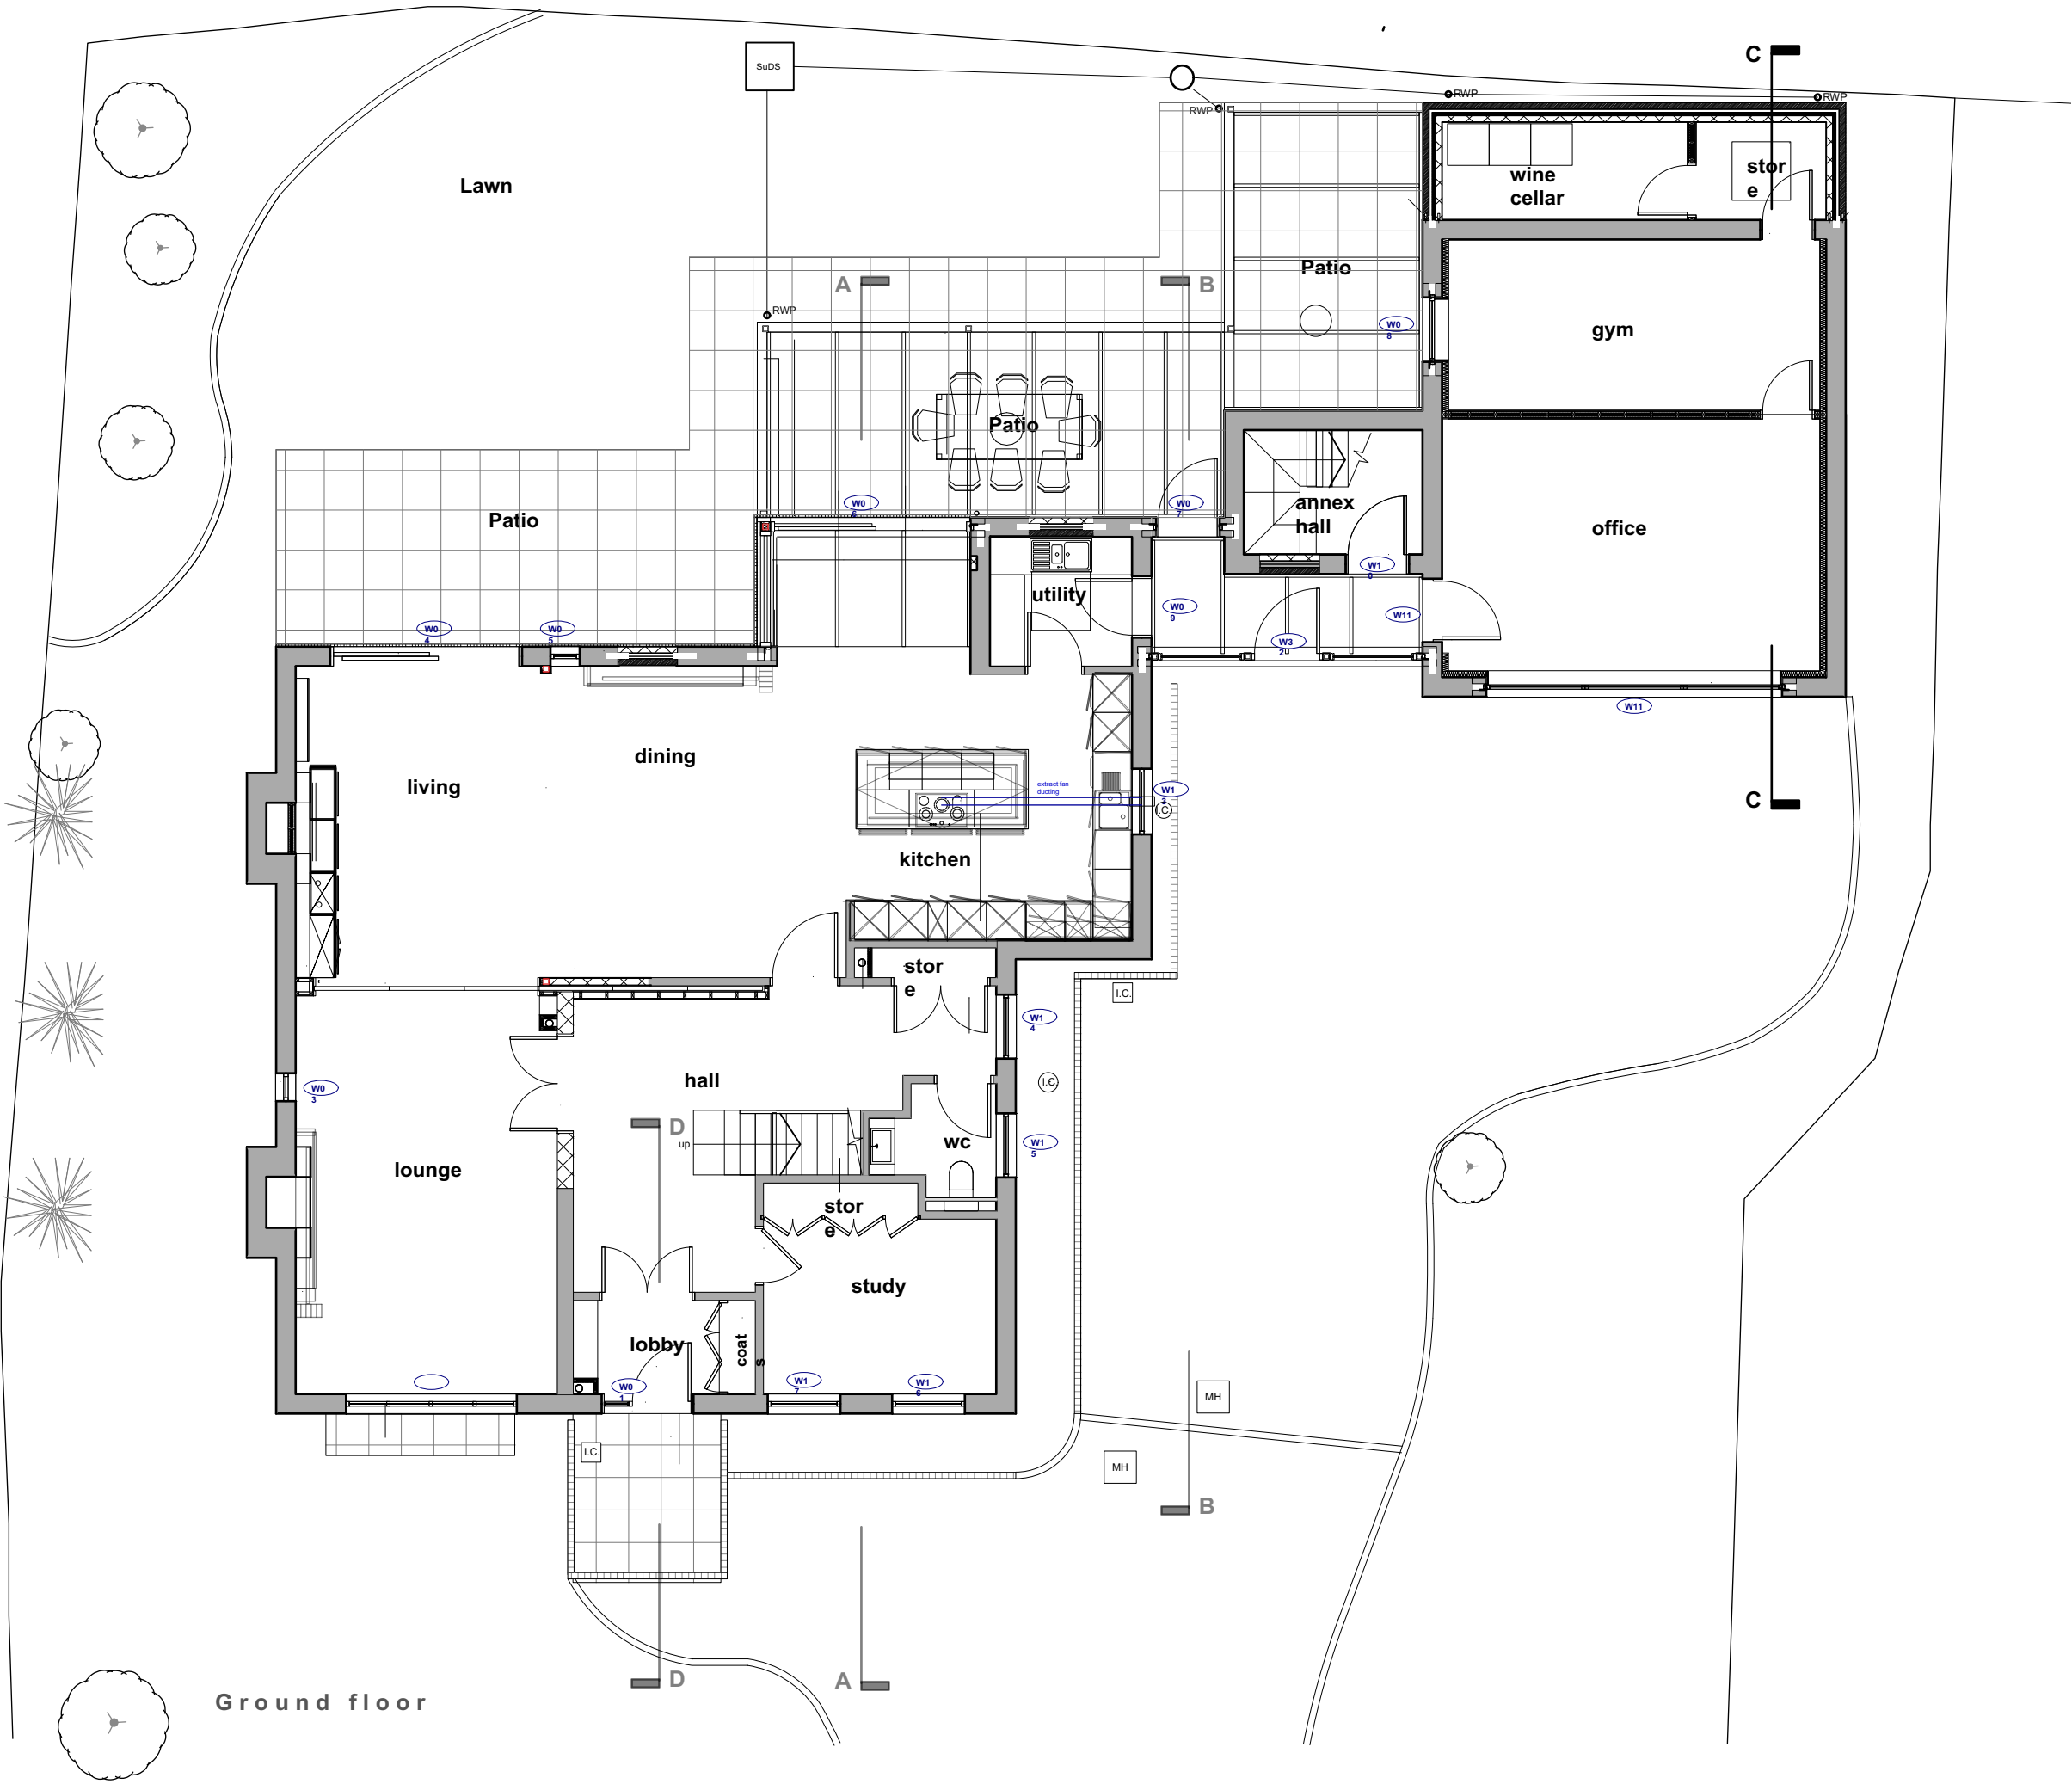

1 PROPOSED GROUND FLOOR PLAN
08 Scale 1:100

 

1A VIEW ROAD N6 4DJ
DAVID AND SANDRA SHEINMAN

PLANNING

DATE: 23/11/22
SCALE: 1:100@A2

PROPOSED GROUND FLOOR PLAN

2217-08