


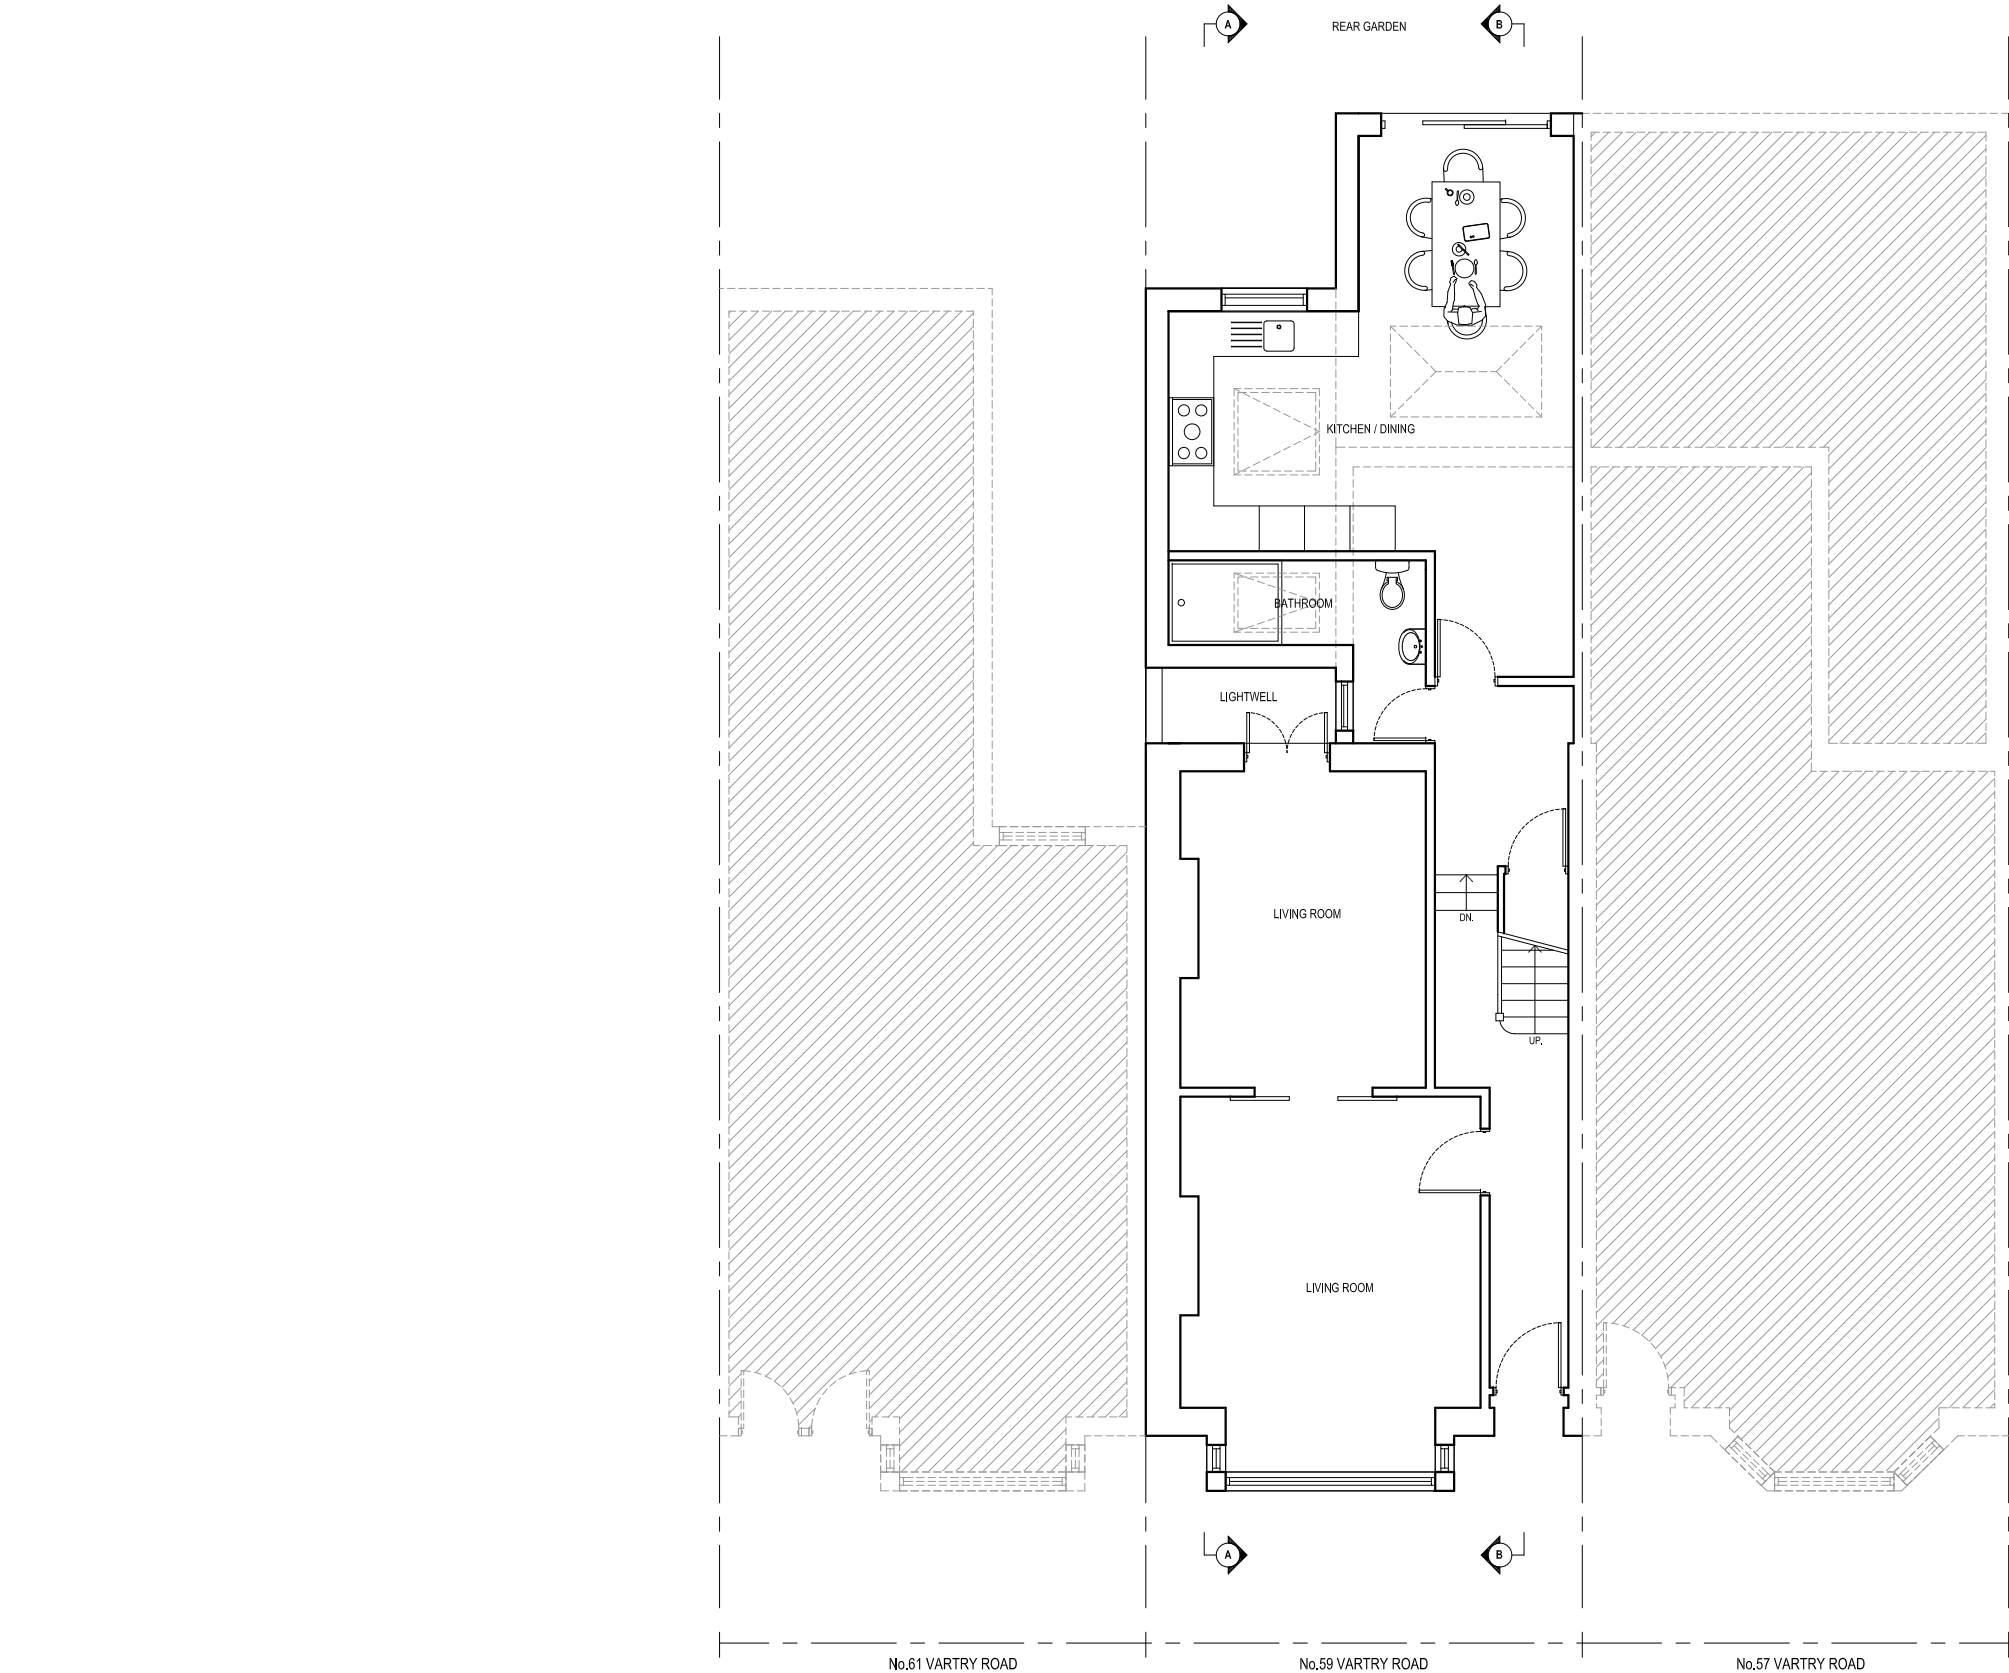

PROPOSED GROUND FLOOR PLAN



PLEASE NOTE:

ANY CONSTRUCTION MUST ONLY BE CARRIED OUT IN ACCORDANCE WITH ANY PLANNING PERMISSION/ CERTIFICATE OF LAWFULNESS/ PRIOR APPROVAL ACQUIRED OR OTHER STATUTORY APPROVALS. PLEASE ENSURE PARTY WALL NOTICES/ AGREEMENTS ARE IN PLACE BEFORE WORKS COMMENCE. IF NECESSARY, ENSURE ANY WATER AUTHORITY'S BUILD OVER & DIVERSIONS AGREEMENTS ARE IN PLACE BEFORE WORKS COMMENCE. ENSURE ANY GUTTERING DOES NOT OVERHANG ANY NEIGHBOURING LAND/ PROPERTY.

ANY DEVELOPMENT WITHOUT PLANNING PERMISSION/ CERTIFICATE OF LAWFULNESS/ PRIOR APPROVAL IS SOLELY AT OWNERS/ APPLICANTS RISK. PLEASE BE ADVISED, IT IS THE RESPONSIBILITY OF THE OWNER/ APPLICANT TO CHECK ANY LAND REGISTRY TITLE RESTRICTIONS/ COVENANTS PRIOR TO COMMENCING ANY WORKS. PLANNING PERMISSION/ CERTIFICATE OF LAWFULNESS/ PRIOR APPROVAL DOES NOT OVERRIDE ANY LEGAL OBLIGATIONS ON THE LAND, THE PLANNING USE CLASS INFORMATION OF THE PROPERTY IS PROVIDED BY THE OWNER/ APPLICANT.

THIS DRAWING IS ISSUED FOR PLANNING PERMISSION/ CERTIFICATE OF LAWFULNESS/ PRIOR APPROVAL PURPOSES ONLY AND NOT TO BE USED FOR ANY OTHER PURPOSES. THIS IS NOT A BUILDING REGULATIONS/ WORKING CONSTRUCTION/ STRUCTURAL ENGINEERS DRAWINGS. WHILST EVERY EFFORT HAS BEEN MADE TO ACCURATELY MEASURE THE PROPERTY AND PRODUCE THESE CAD DRAWINGS, SOME MEASUREMENTS HAVE BEEN DERIVED/ ESTIMATED FROM PHOTOGRAPHS. ALL DIMENSIONS TO BE CHECKED ON SITE AND VERIFIED BEFORE FABRICATION/ CONSTRUCTION. THE AGENT HOLDS NO RESPONSIBILITY OF ANY MISUSE OF THIS DRAWING.

THIS DRAWING IS THE COPYRIGHT OF THE AGENT AND IT MUST NOT BE COPIED, AMENDED, EXTRACTED OR REPRODUCED WITHOUT WRITTEN CONSENT (UNLESS IF REPRODUCED FOR PRINTING, ELECTRONIC COPIES OR CONSULTATION PURPOSES BY THE RELEVANT AUTHORITIES).

PROPOSED MATERIALS KEY:

- DOORS / WINDOWS: TO BE DOUBLE GLAZED UPVC FRAME - COLOUR: WHITE OR GREY
- FLAT ROOF: TO BE BUILT-UP FELT OR GRP FIBRE RESIN - COLOUR: GREY
- WALL: TO BE LONDON STOCK BRICK- COLOUR: YELLOW (TO MATCH EXISTING)
- ROOFLIGHT: TO BE ALUMINIUM FRAMED VELUX ROOFLIGHT OR ROOF LANTERN STYLE GLASS ROOFLIGHT
- PICTHED ROOF: TO BE FIBRE CEMENT SLATES - COLOUR: GREY

Agent:

MINIMASPACE Architecture
Abu Bakr Akhoun
92 Stellman Close
London, E5 8QZ

Tel: 020 0888 0858
Mob: 0791 248 5017
Email: info@minimaspacespace.co.uk
Web: www.minimaspacespace.co.uk

Client:

Mrs Zulekha Hafesji & Ms Fatima Hafesji
59 Vartry Road
London
N15 6PS

Project:


Single Storey Rear Extension

Drawing Title:

Planning - Proposed Ground Floor Plan

Job:	Scale:	Rev:
925	1:100 @ A3	B

Date:	Drawn by:	Dwg No:
07.06.21	SH / AA	ZHFH / PP - 100

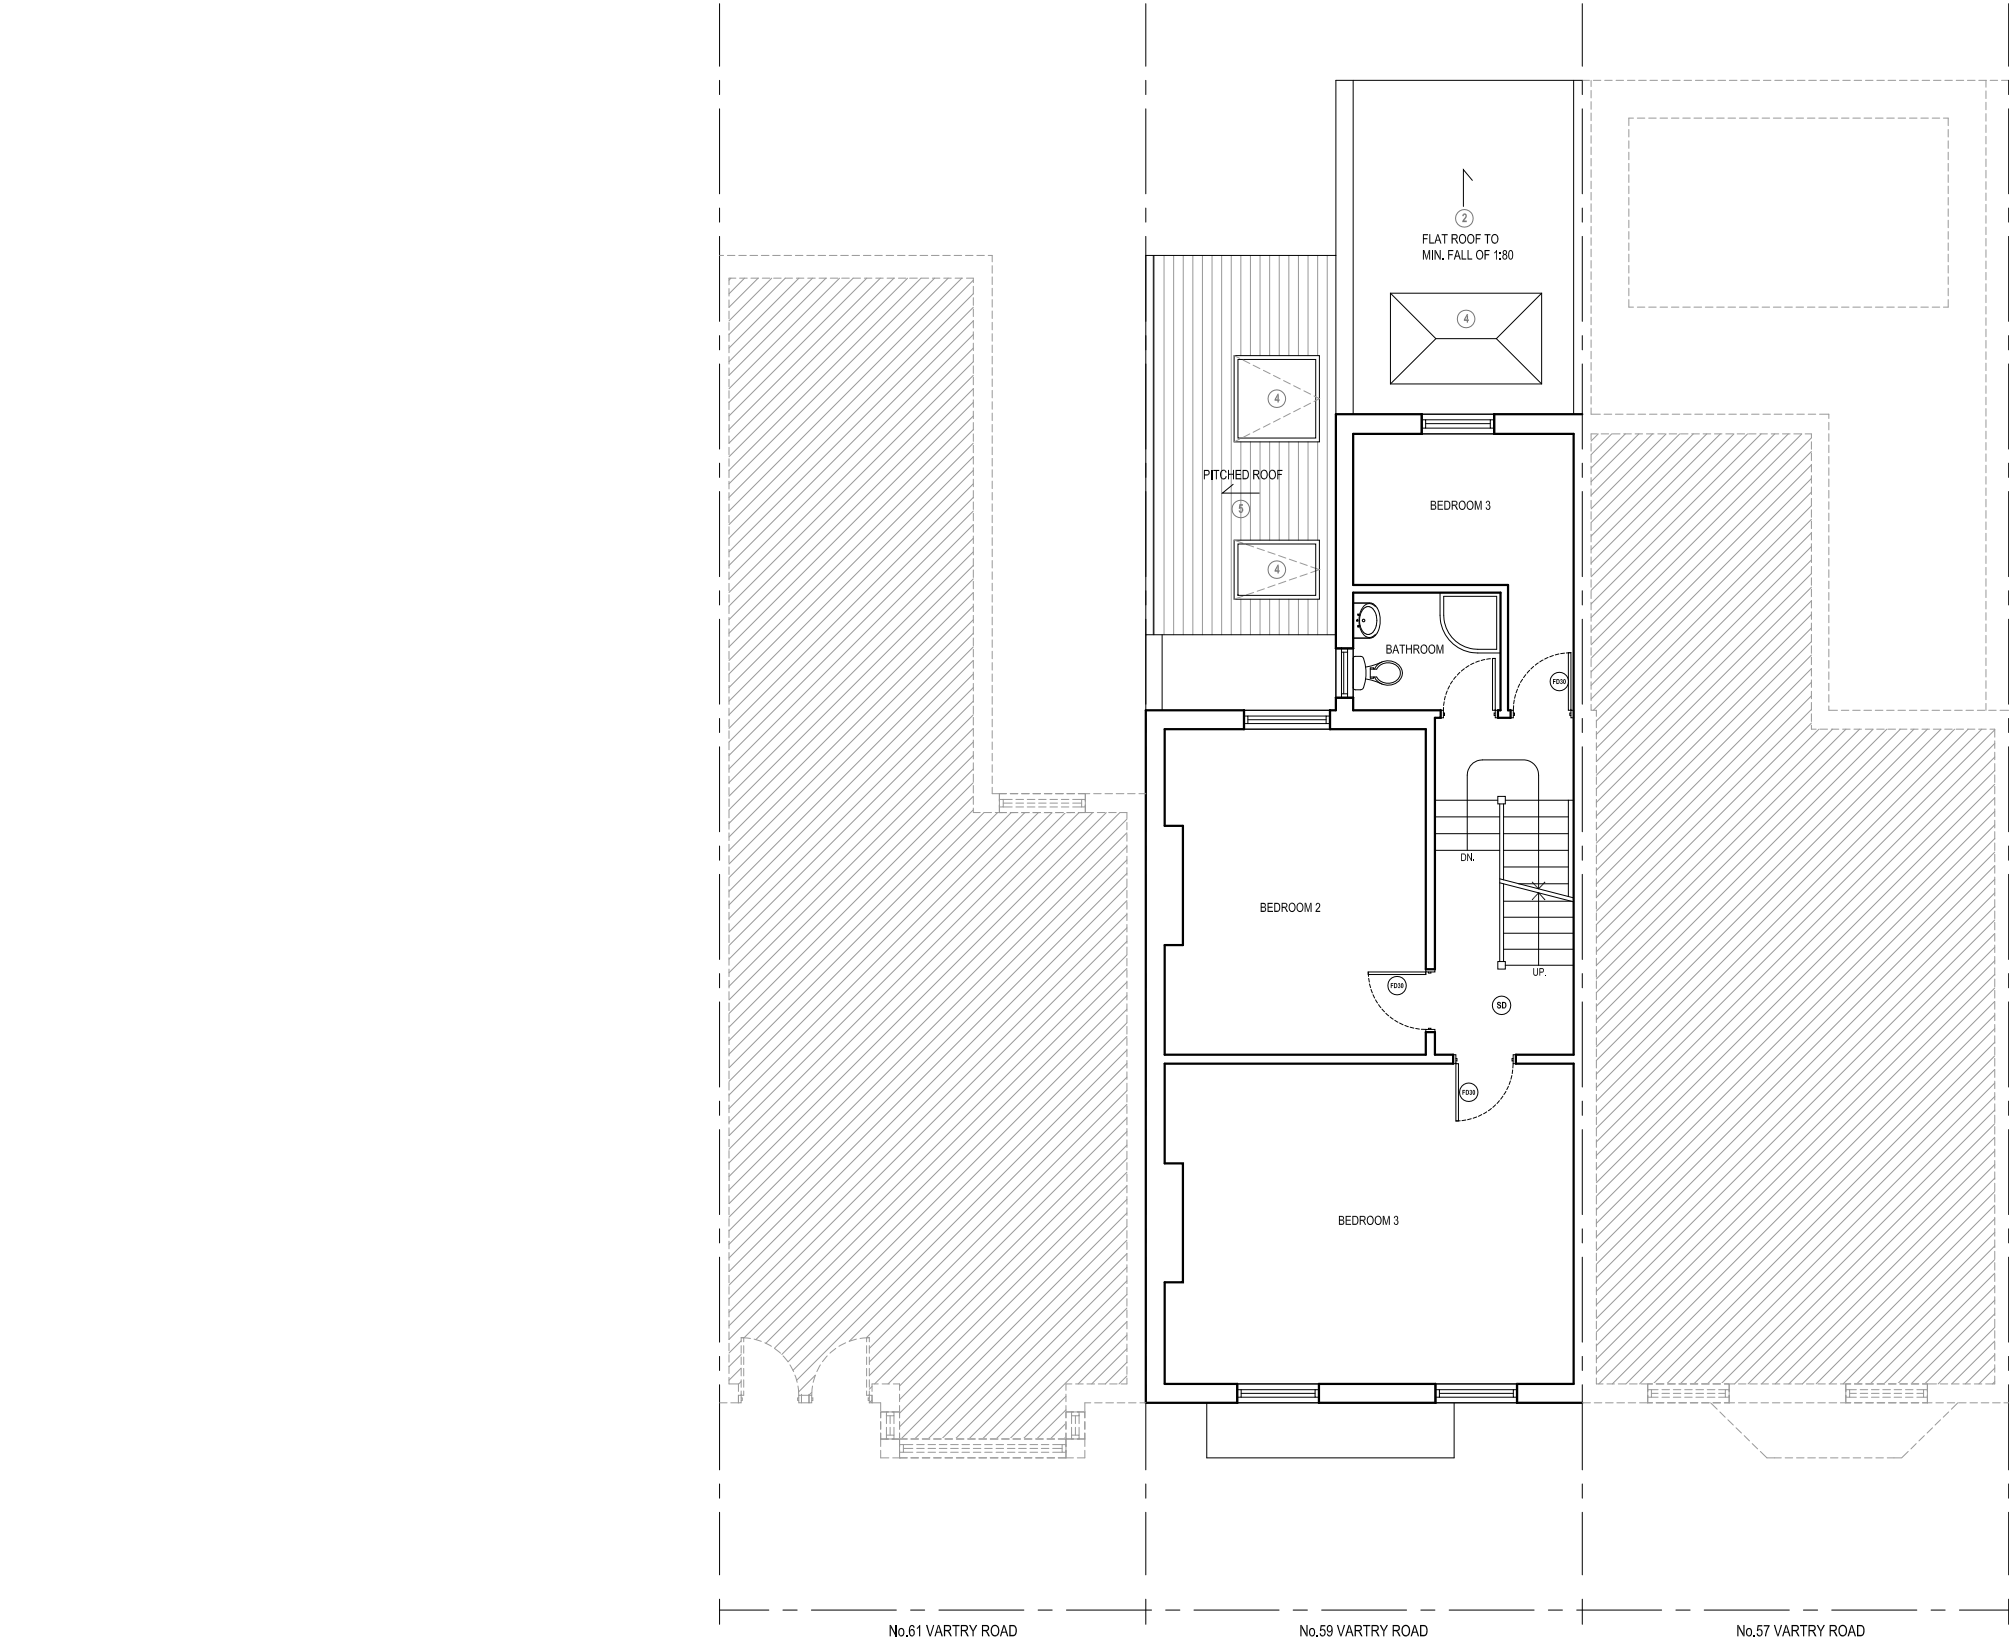

PROPOSED FIRST FLOOR PLAN

PLEASE NOTE:

ANY CONSTRUCTION MUST ONLY BE CARRIED OUT IN ACCORDANCE WITH ANY PLANNING PERMISSION/ CERTIFICATE OF LAWFULNESS/ PRIOR APPROVAL ACQUIRED OR OTHER STATUTORY APPROVALS. PLEASE ENSURE PARTY WALL NOTICES/ AGREEMENTS ARE IN PLACE BEFORE WORKS COMMENCE. IF NECESSARY, ENSURE ANY WATER AUTHORITY'S BUILD OVER & DIVERSIONS AGREEMENTS ARE IN PLACE BEFORE WORKS COMMENCE. ENSURE ANY GUTTERING DOES NOT OVERHANG ANY NEIGHBOURING LAND/ PROPERTY.

ANY DEVELOPMENT WITHOUT PLANNING PERMISSION/ CERTIFICATE OF LAWFULNESS/ PRIOR APPROVAL IS SOLELY AT OWNERS/ APPLICANTS RISK. PLEASE BE ADVISED, IT IS THE RESPONSIBILITY OF THE OWNER/ APPLICANT TO CHECK ANY LAND REGISTRY TITLE RESTRICTIONS/ COVENANTS PRIOR TO COMMENCING ANY WORKS. PLANNING PERMISSION/ CERTIFICATE OF LAWFULNESS/ PRIOR APPROVAL DOES NOT OVERRIDE ANY LEGAL OBLIGATIONS ON THE LAND, THE PLANNING USE CLASS INFORMATION OF THE PROPERTY IS PROVIDED BY THE OWNER/ APPLICANT.

THIS DRAWING IS ISSUED FOR PLANNING PERMISSION/ CERTIFICATE OF LAWFULNESS/ PRIOR APPROVAL PURPOSES ONLY AND NOT TO BE USED FOR ANY OTHER PURPOSES. THIS IS NOT A BUILDING REGULATIONS/ WORKING CONSTRUCTION/ STRUCTURAL ENGINEERS DRAWINGS. WHILST EVERY EFFORT HAS BEEN MADE TO ACCURATELY MEASURE THE PROPERTY AND PRODUCE THESE CAD DRAWINGS, SOME MEASUREMENTS HAVE BEEN DERIVED/ ESTIMATED FROM PHOTOGRAPHS. ALL DIMENSIONS TO BE CHECKED ON SITE AND VERIFIED BEFORE FABRICATION/ CONSTRUCTION. THE AGENT HOLDS NO RESPONSIBILITY OF ANY MISUSE OF THIS DRAWING.

THIS DRAWING IS THE COPYRIGHT OF THE AGENT AND IT MUST NOT BE COPIED, AMENDED, EXTRACTED OR REPRODUCED WITHOUT WRITTEN CONSENT (UNLESS IF REPRODUCED FOR PRINTING, ELECTRONIC COPIES OR CONSULTATION PURPOSES BY THE RELEVANT AUTHORITIES).

PROPOSED MATERIALS KEY:

- 1 DOORS / WINDOWS: TO BE DOUBLE GLAZED UPVC FRAME - COLOUR: WHITE OR GREY
- 2 FLAT ROOF: TO BE BUILT-UP FELT OR GRP FIBRE RESIN - COLOUR: GREY
- 3 WALL: TO BE LONDON STOCK BRICK- COLOUR: YELLOW (TO MATCH EXISTING)
- 4 ROOFLIGHT: TO BE ALUMINIUM FRAMED VELUX ROOFLIGHT OR ROOF LANTERN STYLE GLASS ROOFLIGHT
- 5 PICTHED ROOF: TO BE FIBRE CEMENT SLATES - COLOUR: GREY

Agent:

MINIMASPACE Architecture
Abu Bakr Akhoun
92 Stellman Close
London, E5 8QZ

Tel: 020 0888 0858
Mob: 0791 248 5017
Email: info@minimaspacespace.co.uk
Web: www.minimaspacespace.co.uk

Client:

Mrs Zulekha Hafesji & Ms Fatima Hafesji
59 Vartry Road
London
N15 6PS

Project:

Single Storey Rear Extension

Drawing Title:

Planning - Proposed First Floor Plan

Job: 925	Scale: 1:100 @ A3	Rev: B
Date: 07.06.21	Drawn by: SH / AA	Dwg No: ZHFH / PP - 101


PLEASE NOTE:

ANY CONSTRUCTION MUST ONLY BE CARRIED OUT IN ACCORDANCE WITH ANY PLANNING PERMISSION/ CERTIFICATE OF LAWFULNESS/ PRIOR APPROVAL ACQUIRED OR OTHER STATUTORY APPROVALS. PLEASE ENSURE PARTY WALL NOTICES/ AGREEMENTS ARE IN PLACE BEFORE WORKS COMMENCE. IF NECESSARY, ENSURE ANY WATER AUTHORITY'S BUILD OVER & DIVERSIONS AGREEMENTS ARE IN PLACE BEFORE WORKS COMMENCE. ENSURE ANY GUTTERING DOES NOT OVERHANG ANY NEIGHBOURING LAND/ PROPERTY.

ANY DEVELOPMENT WITHOUT PLANNING PERMISSION/ CERTIFICATE OF LAWFULNESS/ PRIOR APPROVAL IS SOLELY AT OWNERS/ APPLICANTS RISK. PLEASE BE ADVISED, IT IS THE RESPONSIBILITY OF THE OWNER/ APPLICANT TO CHECK ANY LAND REGISTRY TITLE RESTRICTIONS/ COVENANTS PRIOR TO COMMENCING ANY WORKS. PLANNING PERMISSION/ CERTIFICATE OF LAWFULNESS/ PRIOR APPROVAL DOES NOT OVERRIDE ANY LEGAL OBLIGATIONS ON THE LAND, THE PLANNING USE CLASS INFORMATION OF THE PROPERTY IS PROVIDED BY THE OWNER/ APPLICANT.

THIS DRAWING IS ISSUED FOR PLANNING PERMISSION/ CERTIFICATE OF LAWFULNESS/ PRIOR APPROVAL PURPOSES ONLY AND NOT TO BE USED FOR ANY OTHER PURPOSES. THIS IS NOT A BUILDING REGULATIONS/ WORKING CONSTRUCTION/ STRUCTURAL ENGINEERS DRAWINGS. WHILST EVERY EFFORT HAS BEEN MADE TO ACCURATELY MEASURE THE PROPERTY AND PRODUCE THESE CAD DRAWINGS, SOME MEASUREMENTS HAVE BEEN DERIVED/ ESTIMATED FROM PHOTOGRAPHS. ALL DIMENSIONS TO BE CHECKED ON SITE AND VERIFIED BEFORE FABRICATION/ CONSTRUCTION. THE AGENT HOLDS NO RESPONSIBILITY OF ANY MISUSE OF THIS DRAWING.

THIS DRAWING IS THE COPYRIGHT OF THE AGENT AND IT MUST NOT BE COPIED, AMENDED, EXTRACTED OR REPRODUCED WITHOUT WRITTEN CONSENT (UNLESS IF REPRODUCED FOR PRINTING, ELECTRONIC COPIES OR CONSULTATION PURPOSES BY THE RELEVANT AUTHORITIES).

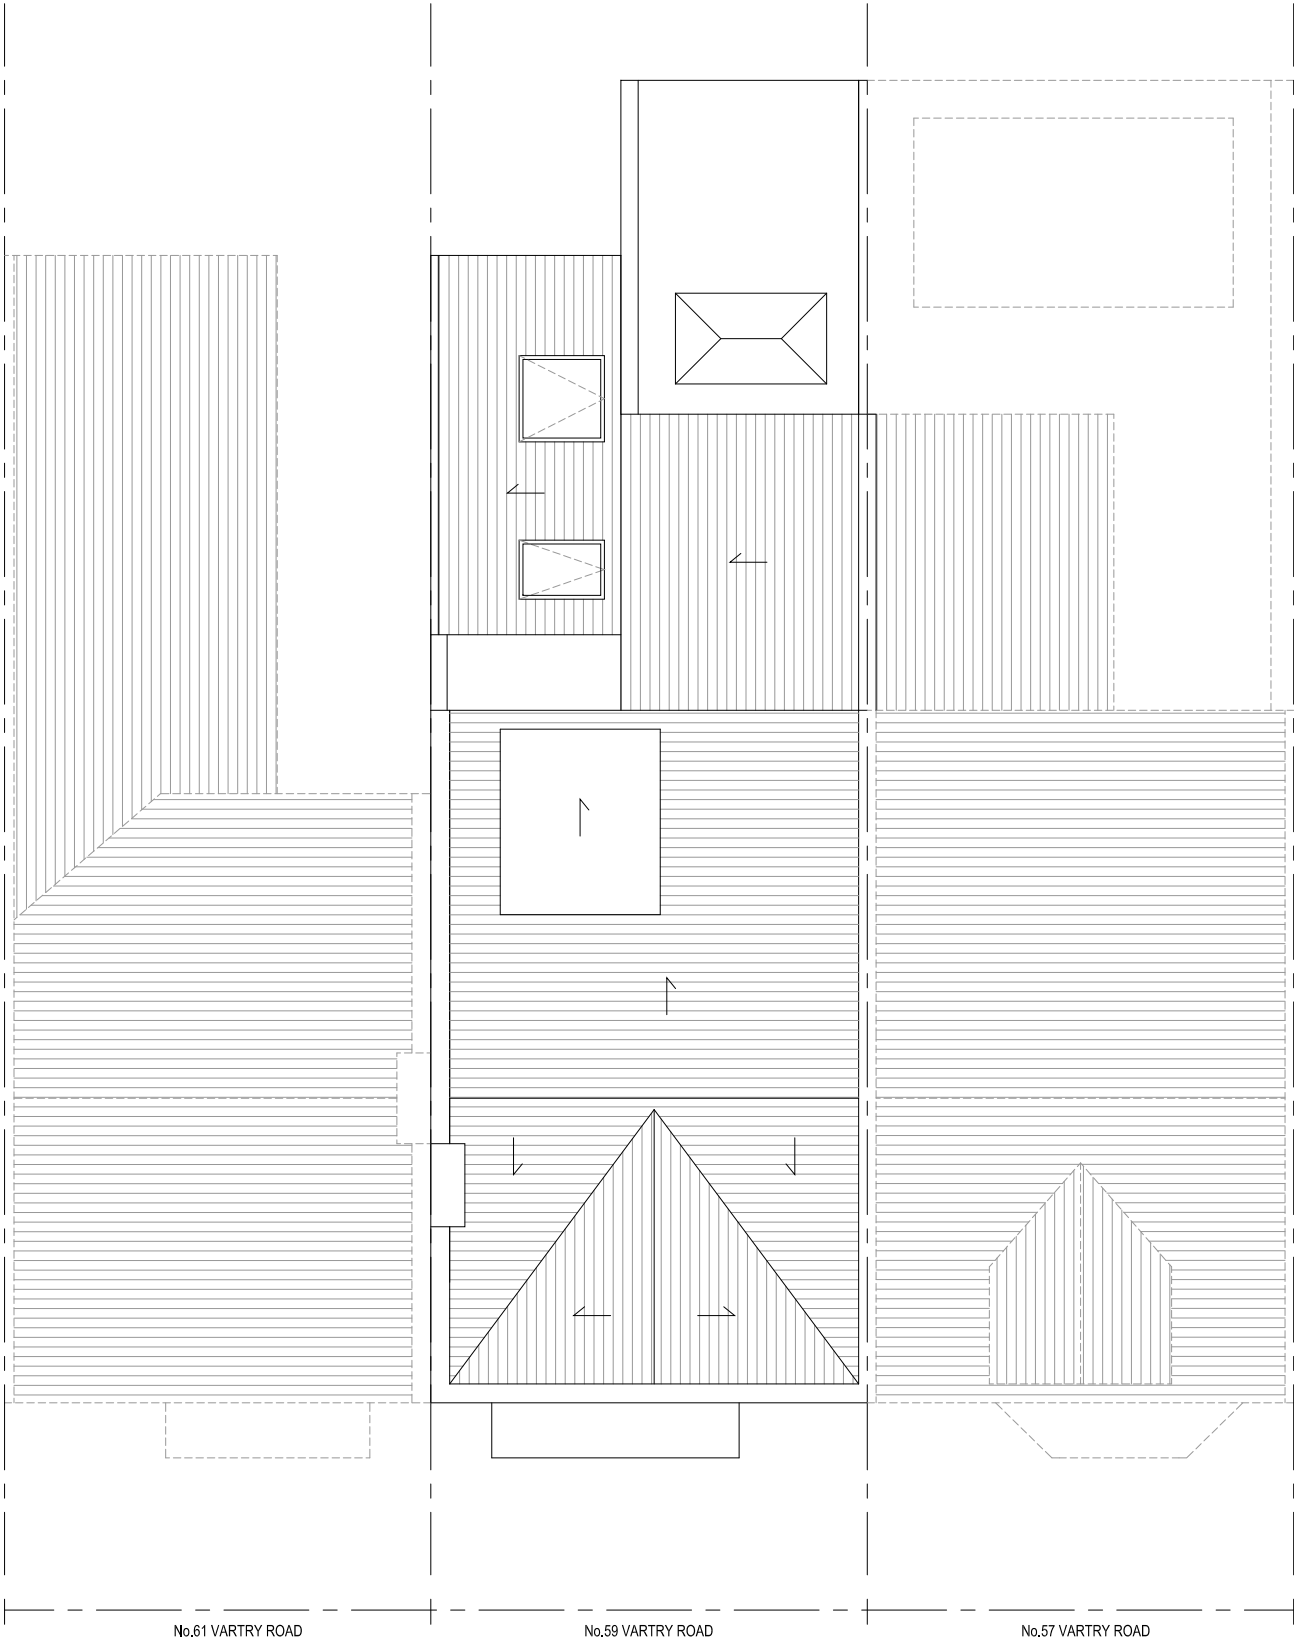

PROPOSED ROOF PLAN

PROPOSED MATERIALS KEY:

- DOORS / WINDOWS: TO BE DOUBLE GLAZED UPVC FRAME - COLOUR: WHITE OR GREY
- FLAT ROOF: TO BE BUILT-UP FELT OR GRP FIBRE RESIN - COLOUR: GREY
- WALL: TO BE LONDON STOCK BRICK- COLOUR: YELLOW (TO MATCH EXISTING)
- ROOFLIGHT: TO BE ALUMINIUM FRAMED VELUX ROOFLIGHT OR ROOF LANTERN STYLE GLASS ROOFLIGHT
- PICTHED ROOF: TO BE FIBRE CEMENT SLATES - COLOUR: GREY

Agent: M I N I M A S P A C E Architecture Abu Bakr Akhoun 92 Stellman Close London, E5 8QZ			Tel: 020 0888 0858 Mob: 0791 248 5017 Email: info@minimaspacespace.co.uk Web: www.minimaspacespace.co.uk
Client: Mrs Zulekha Hafesji & Ms Fatima Hafesji 59 Vartry Road London N15 6PS			
Project: Single Storey Rear Extension			
Drawing Title: Planning - Proposed Roof Plan			
Job: 925	Scale: 1:100 @ A3	Rev: B	
Date: 07.06.21	Drawn by: SH / AA	Dwg No: ZHfH / PP - 102	

PLEASE NOTE:

ANY CONSTRUCTION MUST ONLY BE CARRIED OUT IN ACCORDANCE WITH ANY PLANNING PERMISSION/ CERTIFICATE OF LAWFULNESS/ PRIOR APPROVAL ACQUIRED OR OTHER STATUTORY APPROVALS. PLEASE ENSURE PARTY WALL NOTICES/ AGREEMENTS ARE IN PLACE BEFORE WORKS COMMENCE. IF NECESSARY, ENSURE ANY WATER AUTHORITY'S BUILD OVER & DIVERSIONS AGREEMENTS ARE IN PLACE BEFORE WORKS COMMENCE. ENSURE ANY GUTTERING DOES NOT OVERHANG ANY NEIGHBOURING LAND/ PROPERTY.

ANY DEVELOPMENT WITHOUT PLANNING PERMISSION/ CERTIFICATE OF LAWFULNESS/ PRIOR APPROVAL IS SOLELY AT OWNERS/ APPLICANTS RISK. PLEASE BE ADVISED, IT IS THE RESPONSIBILITY OF THE OWNER/ APPLICANT TO CHECK ANY LAND REGISTRY TITLE RESTRICTIONS/ COVENANTS PRIOR TO COMMENCING ANY WORKS. PLANNING PERMISSION/ CERTIFICATE OF LAWFULNESS/ PRIOR APPROVAL DOES NOT OVERRIDE ANY LEGAL OBLIGATIONS ON THE LAND, THE PLANNING USE CLASS INFORMATION OF THE PROPERTY IS PROVIDED BY THE OWNER/ APPLICANT.

THIS DRAWING IS ISSUED FOR PLANNING PERMISSION/ CERTIFICATE OF LAWFULNESS/ PRIOR APPROVAL PURPOSES ONLY AND NOT TO BE USED FOR ANY OTHER PURPOSES. THIS IS NOT A BUILDING REGULATIONS/ WORKING CONSTRUCTION/ STRUCTURAL ENGINEERS DRAWINGS. WHILST EVERY EFFORT HAS BEEN MADE TO ACCURATELY MEASURE THE PROPERTY AND PRODUCE THESE CAD DRAWINGS, SOME MEASUREMENTS HAVE BEEN DERIVED/ ESTIMATED FROM PHOTOGRAPHS. ALL DIMENSIONS TO BE CHECKED ON SITE AND VERIFIED BEFORE FABRICATION/ CONSTRUCTION. THE AGENT HOLDS NO RESPONSIBILITY OF ANY MISUSE OF THIS DRAWING.

THIS DRAWING IS THE COPYRIGHT OF THE AGENT AND IT MUST NOT BE COPIED, AMENDED, EXTRACTED OR REPRODUCED WITHOUT WRITTEN CONSENT (UNLESS IF REPRODUCED FOR PRINTING, ELECTRONIC COPIES OR CONSULTATION PURPOSES BY THE RELEVANT AUTHORITIES).



PROPOSED REAR ELEVATION

PROPOSED MATERIALS KEY:

- 1 DOORS / WINDOWS: TO BE DOUBLE GLAZED UPVC FRAME - COLOUR: WHITE OR GREY
- 2 FLAT ROOF: TO BE BUILT-UP FELT OR GRP FIBRE RESIN - COLOUR: GREY
- 3 WALL: TO BE LONDON STOCK BRICK- COLOUR: YELLOW (TO MATCH EXISTING)
- 4 ROOFLIGHT: TO BE ALUMINIUM FRAMED VELUX ROOFLIGHT OR ROOF LANTERN STYLE GLASS ROOFLIGHT
- 5 PICTHED ROOF: TO BE FIBRE CEMENT SLATES - COLOUR: GREY

Agent: MINIMASPACE Architecture Abu Bakr Akhoun 92 Stellman Close London, E5 8QZ			Tel: 020 0888 0858 Mob: 0791 248 5017 Email: info@minimaspacespace.co.uk Web: www.minimaspacespace.co.uk
Client: Mrs Zulekha Hafesji & Ms Fatima Hafesji 59 Vartry Road London N15 6PS			
Project: Single Storey Rear Extension			
Drawing Title: Planning - Proposed Rear Elevation			
Job: 925	Scale: 1:100 @ A3	Rev: B	
Date: 07.06.21	Drawn by: SH / AA	Dwg No: ZHfH / PP - 103	




PLEASE NOTE:
ANY CONSTRUCTION MUST ONLY BE CARRIED OUT IN ACCORDANCE WITH ANY PLANNING PERMISSION/ CERTIFICATE OF LAWFULNESS/ PRIOR APPROVAL ACQUIRED OR OTHER STATUTORY APPROVALS. PLEASE ENSURE PARTY WALL NOTICES/ AGREEMENTS ARE IN PLACE BEFORE WORKS COMMENCE. IF NECESSARY, ENSURE ANY WATER AUTHORITY'S BUILD OVER & DIVERSIONS AGREEMENTS ARE IN PLACE BEFORE WORKS COMMENCE. ENSURE ANY GUTTERING DOES NOT OVERHANG ANY NEIGHBOURING LAND/ PROPERTY.


ANY DEVELOPMENT WITHOUT PLANNING PERMISSION/ CERTIFICATE OF LAWFULNESS/ PRIOR APPROVAL IS SOLELY AT OWNERS/ APPLICANTS RISK. PLEASE BE ADVISED, IT IS THE RESPONSIBILITY OF THE OWNER/ APPLICANT TO CHECK ANY LAND REGISTRY TITLE RESTRICTIONS/ COVENANTS PRIOR TO COMMENCING ANY WORKS. PLANNING PERMISSION/ CERTIFICATE OF LAWFULNESS/ PRIOR APPROVAL DOES NOT OVERRIDE ANY LEGAL OBLIGATIONS ON THE LAND, THE PLANNING USE CLASS INFORMATION OF THE PROPERTY IS PROVIDED BY THE OWNER/ APPLICANT.

THIS DRAWING IS ISSUED FOR PLANNING PERMISSION/ CERTIFICATE OF LAWFULNESS/ PRIOR APPROVAL PURPOSES ONLY AND NOT TO BE USED FOR ANY OTHER PURPOSES. THIS IS NOT A BUILDING REGULATIONS/ WORKING CONSTRUCTION/ STRUCTURAL ENGINEERS DRAWINGS. WHILST EVERY EFFORT HAS BEEN MADE TO ACCURATELY MEASURE THE PROPERTY AND PRODUCE THESE CAD DRAWINGS, SOME MEASUREMENTS HAVE BEEN DERIVED/ ESTIMATED FROM PHOTOGRAPHS. ALL DIMENSIONS TO BE CHECKED ON SITE AND VERIFIED BEFORE FABRICATION/ CONSTRUCTION. THE AGENT HOLDS NO RESPONSIBILITY OF ANY MISUSE OF THIS DRAWING.

THIS DRAWING IS THE COPYRIGHT OF THE AGENT AND IT MUST NOT BE COPIED, AMENDED, EXTRACTED OR REPRODUCED WITHOUT WRITTEN CONSENT (UNLESS IF REPRODUCED FOR PRINTING, ELECTRONIC COPIES OR CONSULTATION PURPOSES BY THE RELEVANT AUTHORITIES).

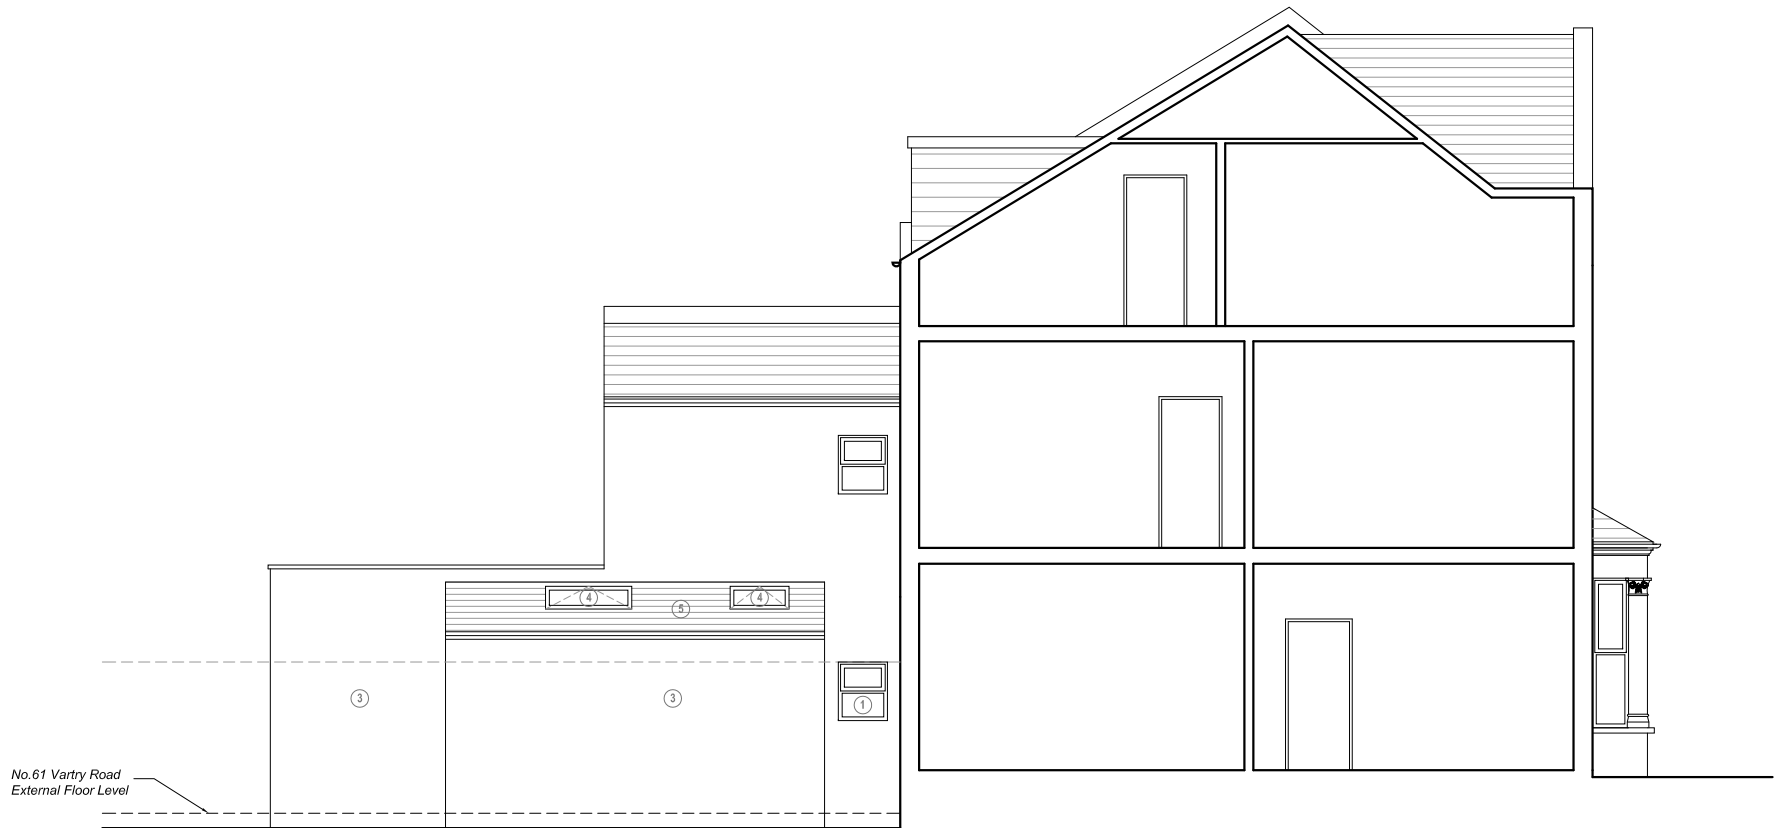

PROPOSED SECTION A-A / PART SIDE ELEVATION

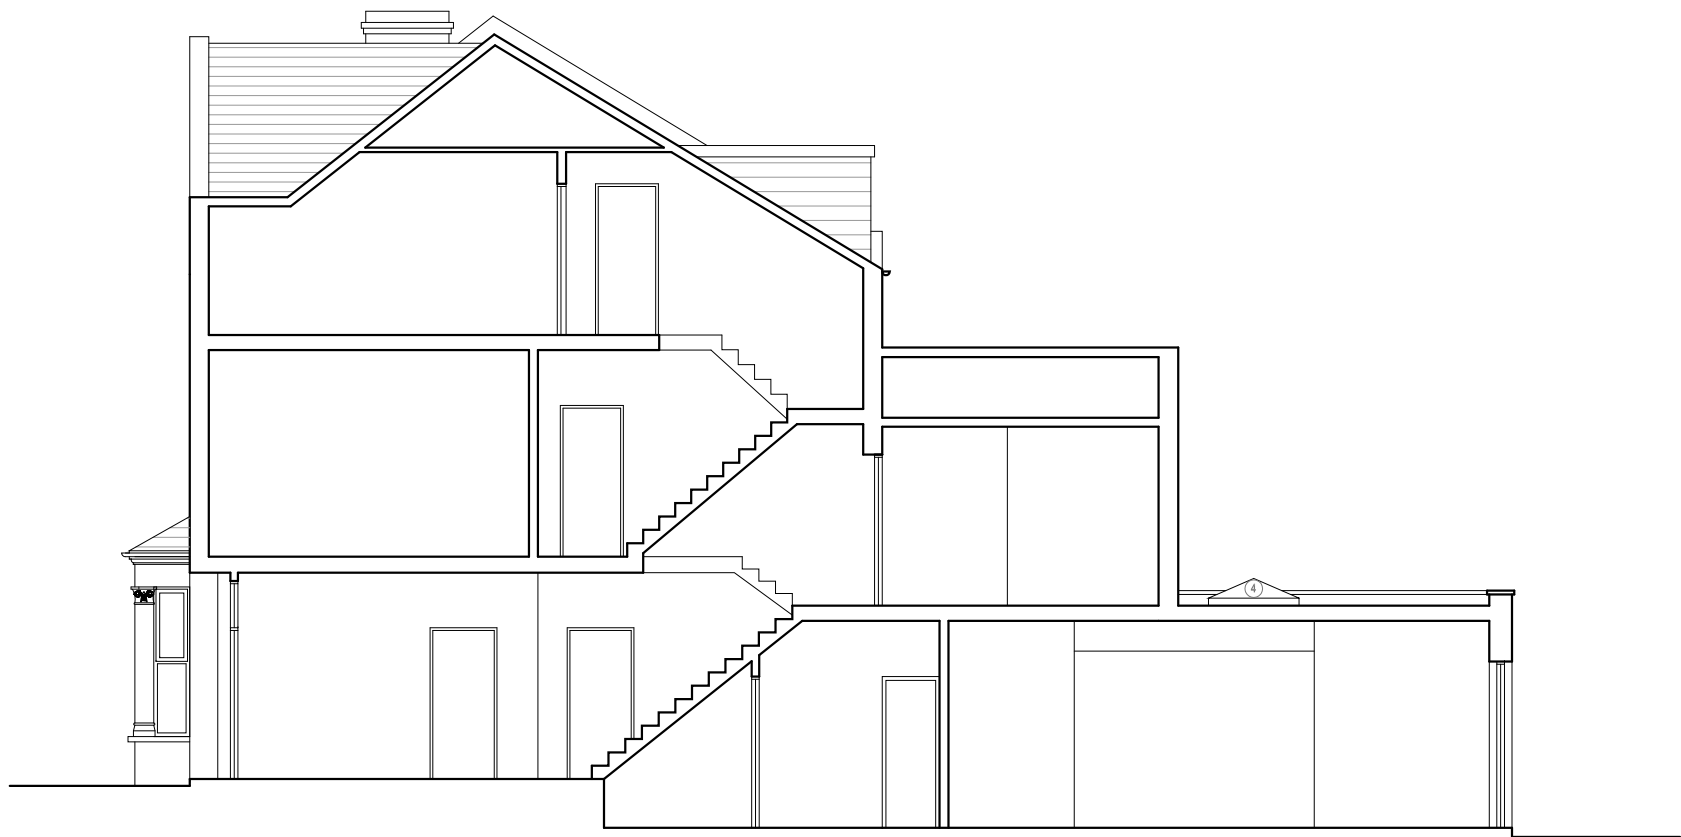

PROPOSED SECTION B-B

PROPOSED MATERIALS KEY:

- ① DOORS / WINDOWS: TO BE DOUBLE GLAZED UPVC FRAME - COLOUR: WHITE OR GREY
- ② FLAT ROOF: TO BE BUILT-UP FELT OR GRP FIBRE RESIN - COLOUR: GREY
- ③ WALL: TO BE LONDON STOCK BRICK- COLOUR: YELLOW (TO MATCH EXISTING)
- ④ ROOFLIGHT: TO BE ALUMINIUM FRAMED VELUX ROOFLIGHT OR ROOF LANTERN STYLE GLASS ROOFLIGHT
- ⑤ PICTHED ROOF: TO BE FIBRE CEMENT SLATES - COLOUR: GREY

Agent:
MINIMASPACE Architecture
Abu Bakr Akhoun
92 Stellman Close
London, E5 8QZ
Tel: 020 0888 0858
Mob: 0791 248 5017
Email: info@minimaspacespace.co.uk
Web: www.minimaspacespace.co.uk

Client:
Mrs Zulekha Hafesji & Ms Fatima Hafesji
59 Vartty Road
London
N15 6PS

Project:
Single Storey Rear Extension

Drawing Title:
Planning - Proposed Sections / Side Elevation

Job:	Scale:	Rev:
925	1:100 @ A3	B

Date:	Drawn by:	Dwg No:
07.06.21	SH / AA	ZHFH / PP - 104

