


ALL DIMENSIONS MUST BE CHECKED ON SITE. INFORM THE ARCHITECT OF ANY DISCREPANCIES PRIOR TO CONSTRUCTION. INTERNAL LAYOUTS INDICATIVE.

NOTES

1. WINDOW MULLION / PATIO GLAZING ARRANGEMENT INDICATIVE SUBJECT TO DETAIL DESIGN
2. SITE FOOTPRINT TAKEN FROM SURVEY. REST OF EXISTING PLAN, ELEVATION RIDGE AND EAVES HEIGHT OF IMMEDIATE NEIGHBOURING BUILDINGS FROM OS & APPROXIMATE
3. DO NOT SCALE OFF THIS DRAWING. FOR CONSTRUCTION ALL DIMENSIONS TO BE CHECKED ON SITE.
4. EXISTING TREES SHOWN INDICATIVELY, PLEASE REFER TO XXX
5. PROPOSED TREE LOCATIONS SHOWN INDICATIVELY
6. INFORM ARCHITECT OF ANY DISCREPANCIES PRIOR TO CONSTRUCTION


ALL ZINC TO BE IN PIGMENTO BROWN BY VM ZINC

ALL NEW BRICKWORK TO BE IN IBSTOCK BEXHILL PURPLE MULTI STOCK

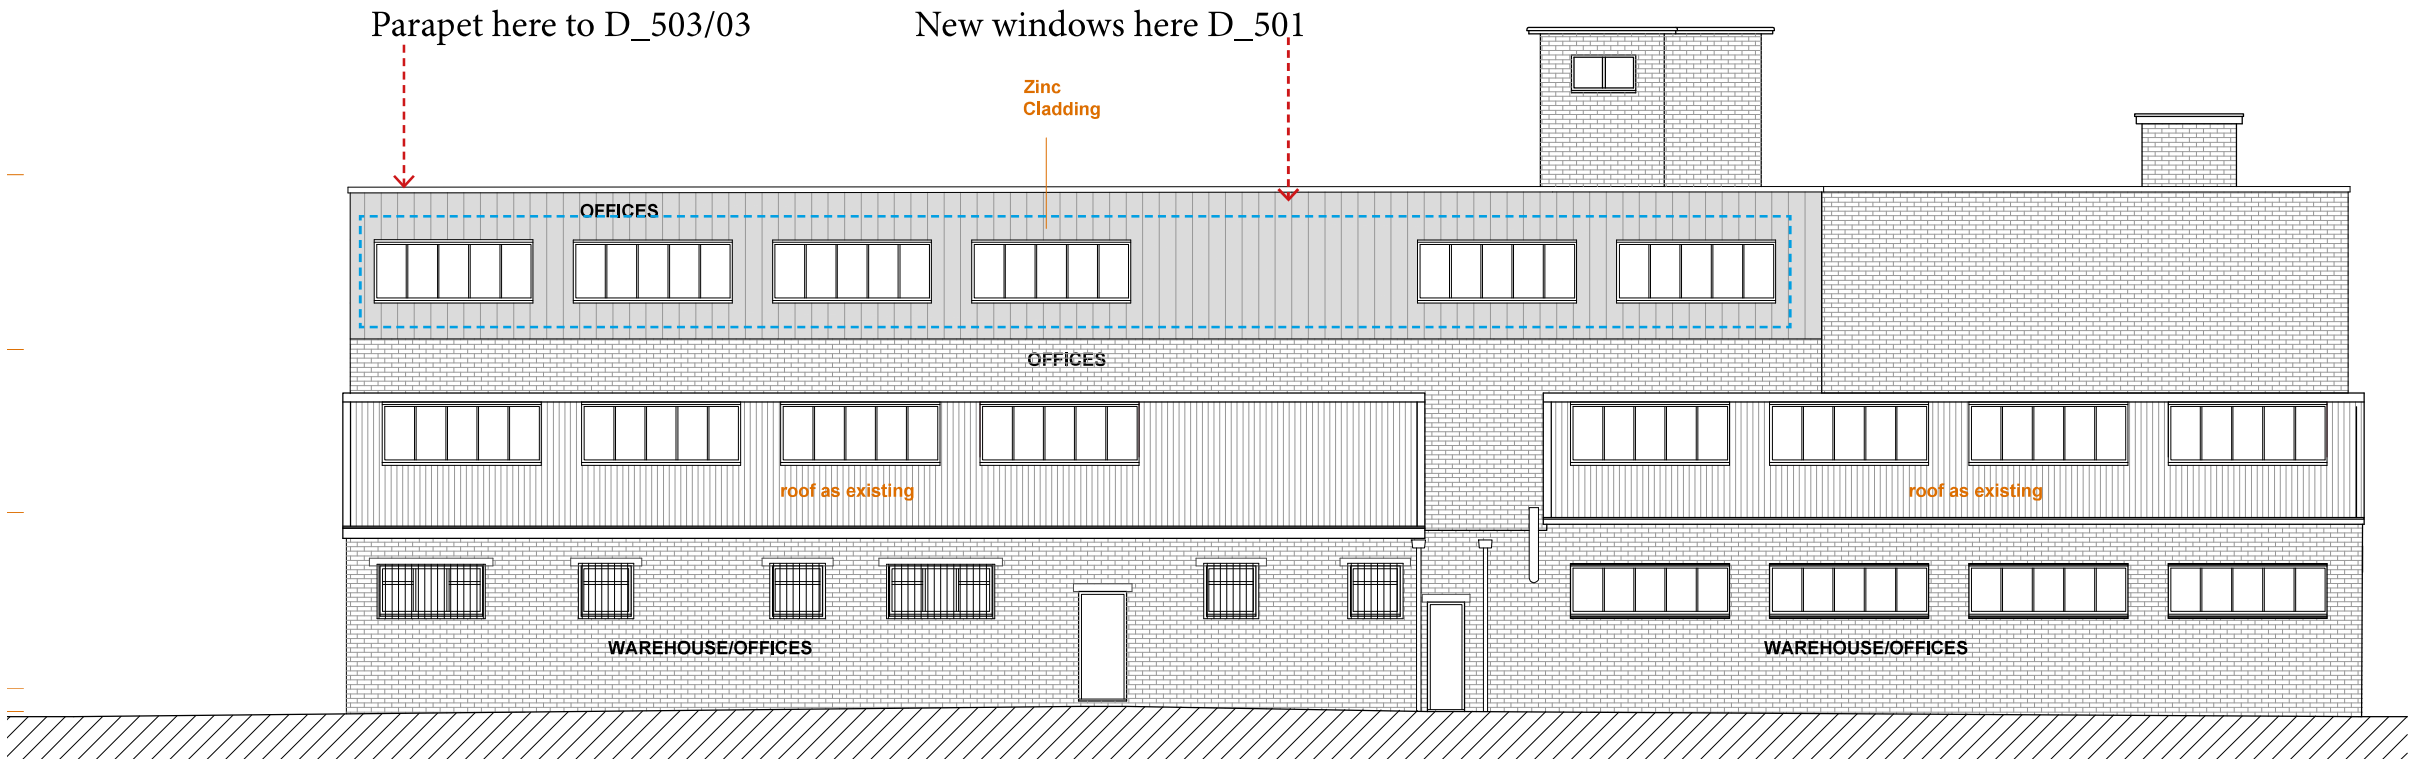

4 Proposed Rear Elevation

Scale 1:100

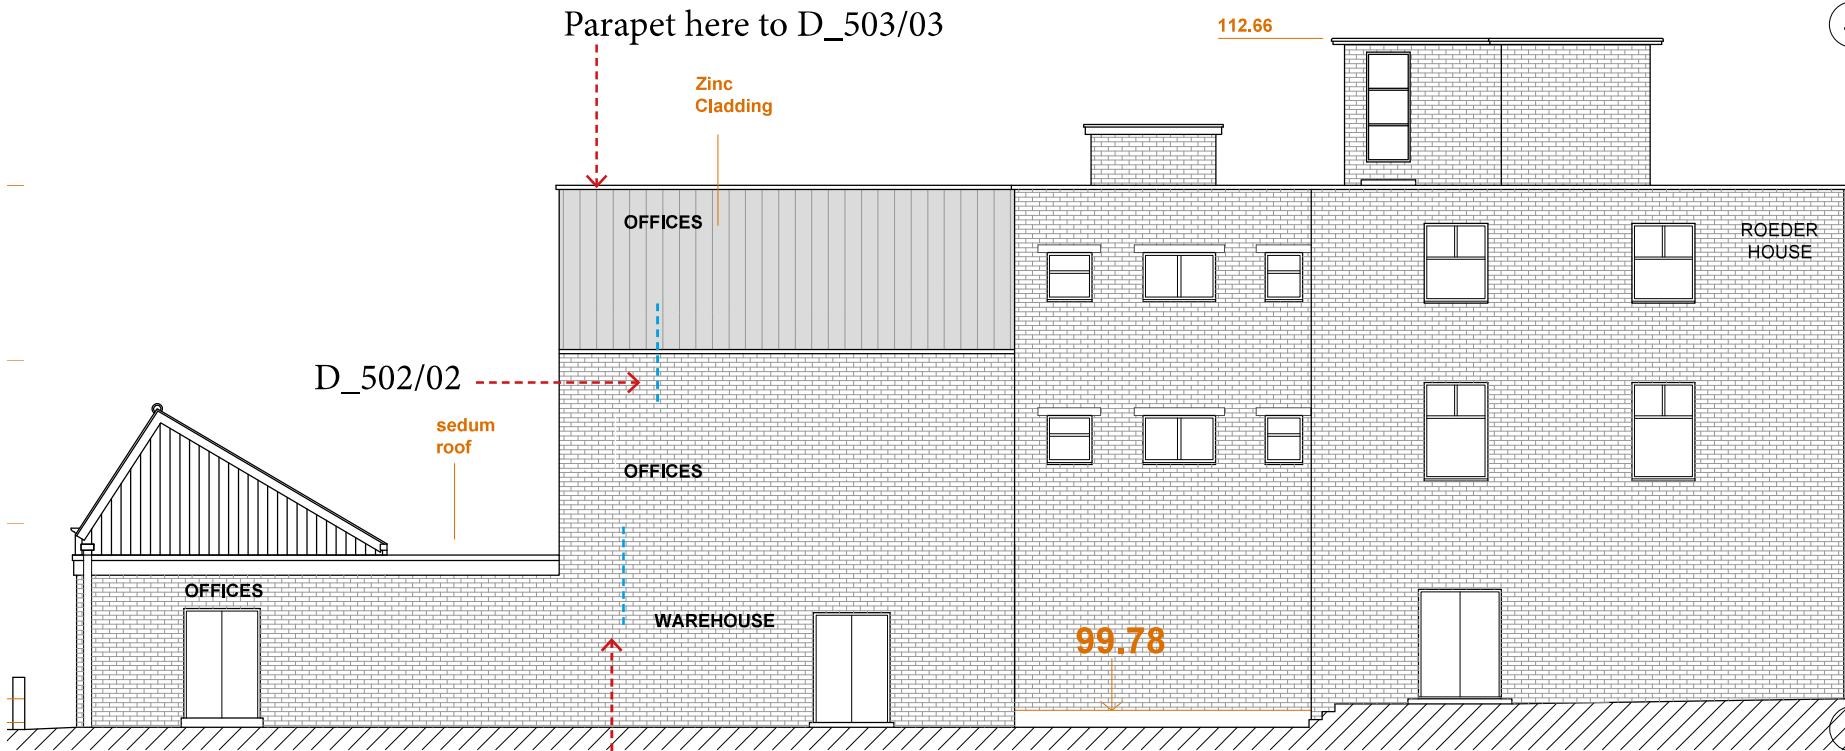

5 Proposed Side Elevation_SW

Scale 1:100

SCALE BAR 1:100



FOR PLANNING.
NOT FOR TENDER /
CONSTRUCTION

P01 25.01.23 FIRST ISSUE FOR REVIEW DG
REV DATE DESCRIPTION DRN CHK

Gouldstone
and Co.

CLIENT
ROEDER HOUSE
PROJECT
ROEDER HOUSE, VALE ROAD
HARINGEY

DRAWING TITLE
Drawing Detail Key 01

SCALE
STATUS
PLANNING
DRAWING NO
RH_D_300
REV
P01

©2023 GOULDSSTONE AND CO. all rights reserved