


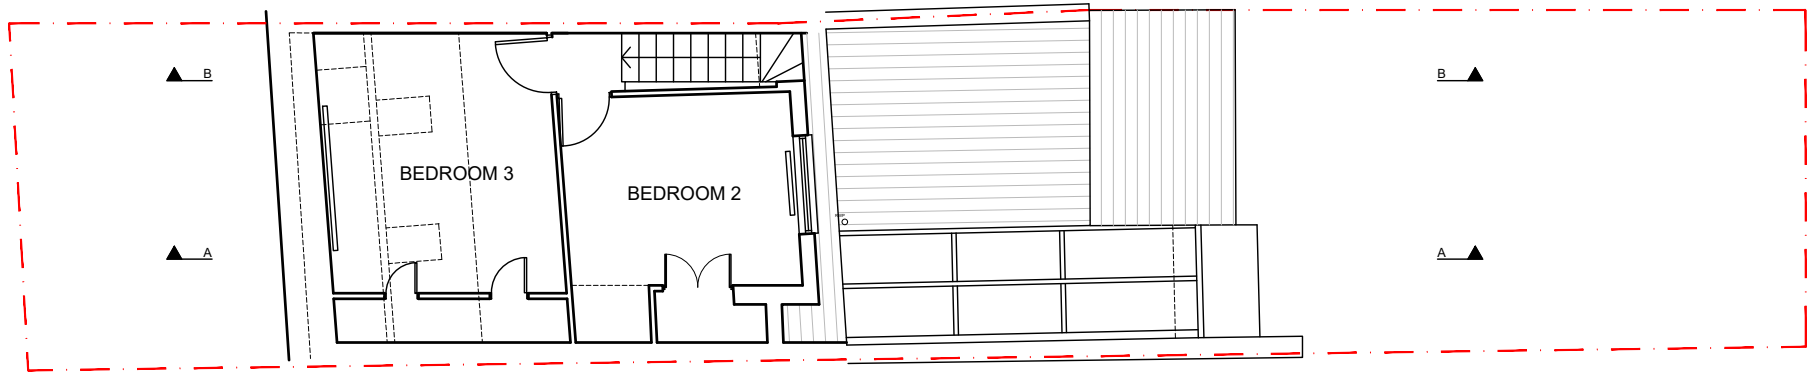


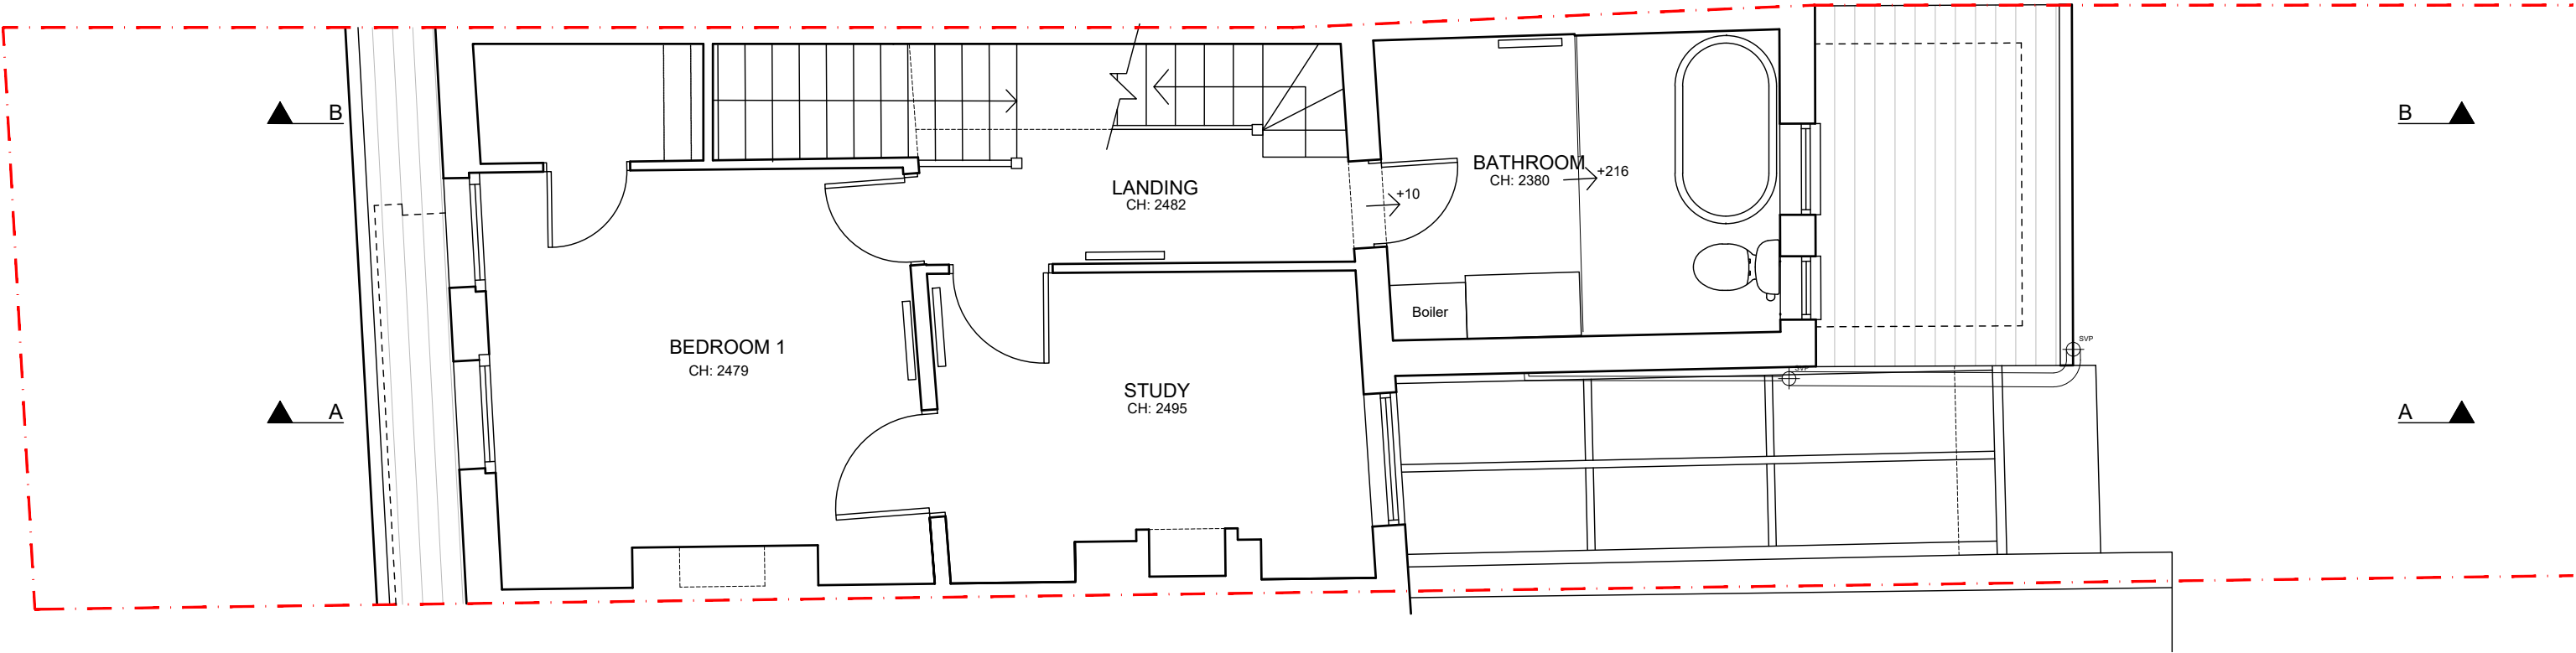

SECOND FLOOR PLAN AS EXISTING 1:100

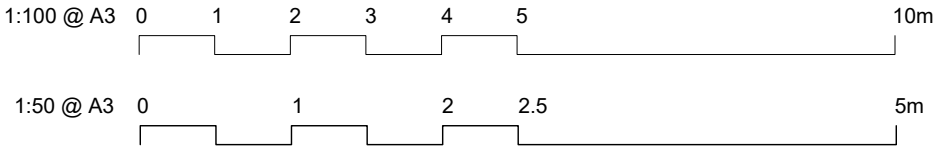

FIRST FLOOR PLAN AS EXISTING 1:50

 

PROJECT Ground Floor Side and Rear Extension to 26 Clarendon Road London N15 3JX CLIENT Mr J Cragg and Ms E Hawkins	TITLE FIRST AND SECOND FLOOR PLAN AS EXISTING STATUS PLANNING	REV DATE DESCRIPTION				
		SCALE VAR	SIZE A3	DATE March '23	DRG No. 2301/PL/02	REV

 **POLYGON ARCHITECTS**
07968544721
polygonarchitects.com