






FRONT ELEVATION AS EXISTING (NO CHANGES)

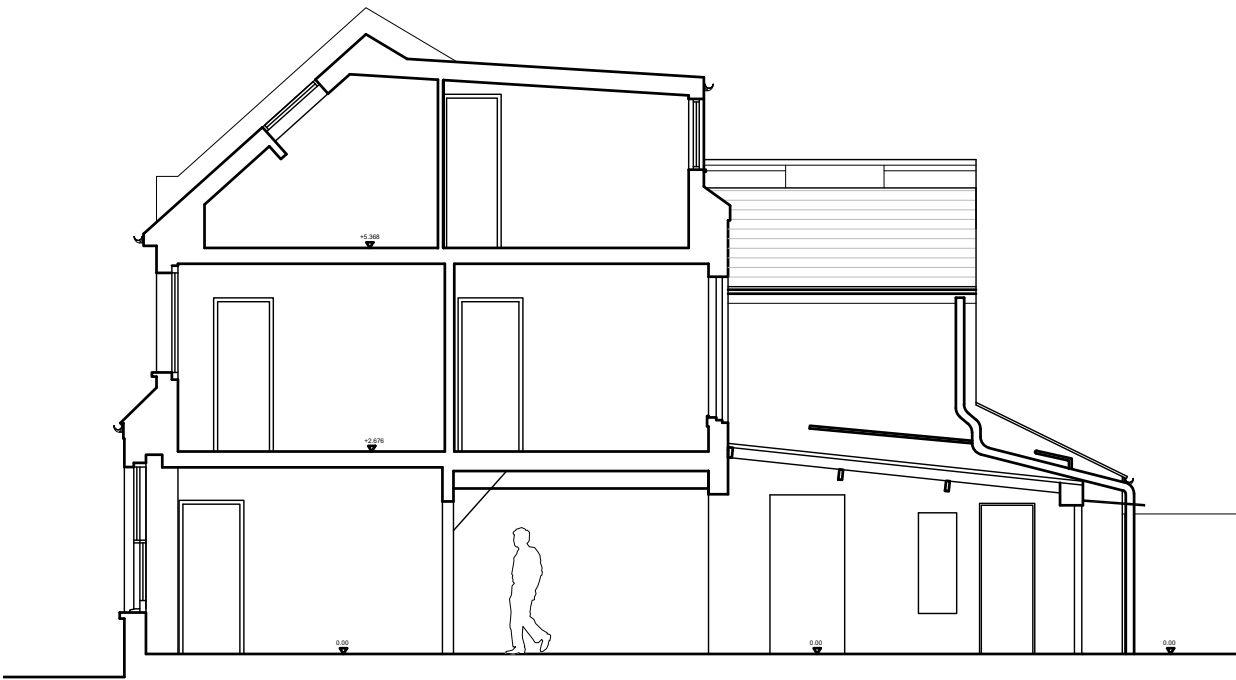

SECTION AA AS EXISTING

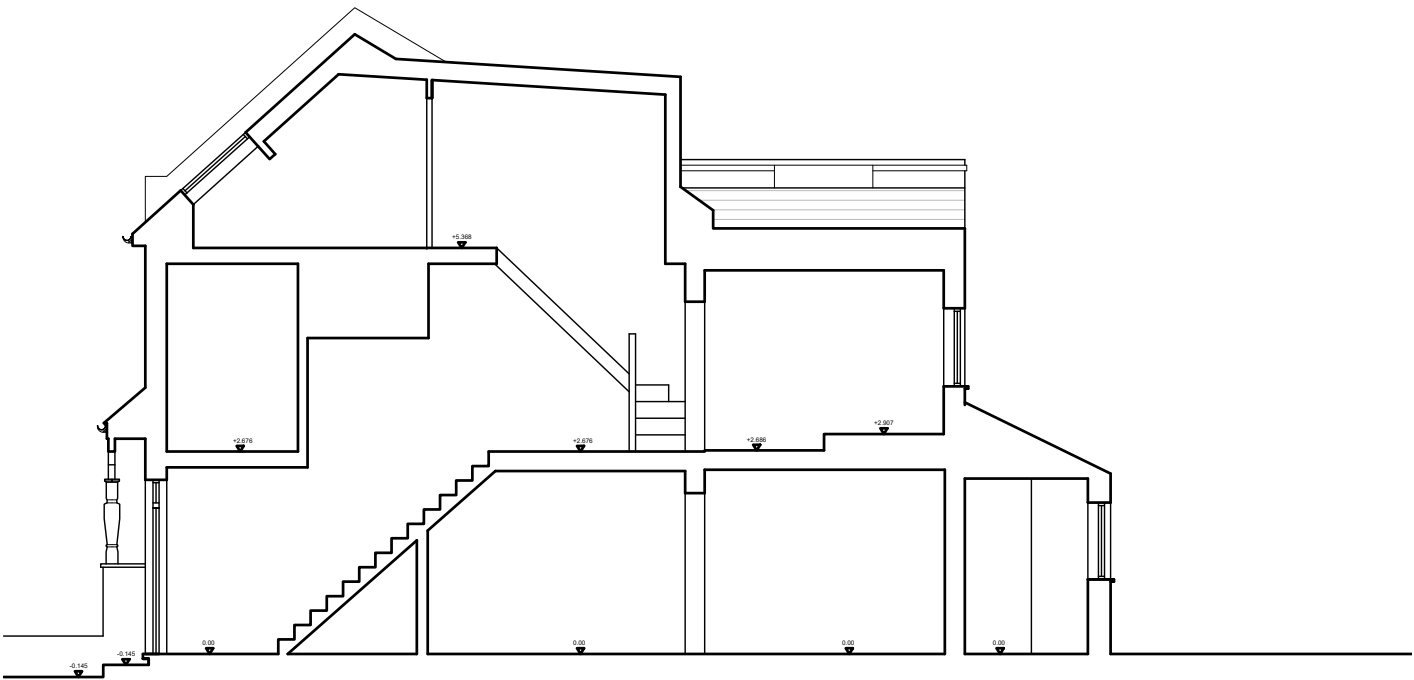

SECTION BB AS EXISTING

 

PROJECT Ground Floor Side and Rear Extension to 26 Clarendon Road London N15 3JX CLIENT Mr J Cragg and Ms E Hawkins	TITLE SECTIONS AND FRONT ELEVATION AS EXISTING STATUS PLANNING	REV DATE DESCRIPTION				
		SCALE	SIZE	DATE	DRG No.	REV
		1:100	A3	March '23	2301/PL/03	

 **POLYGON ARCHITECTS**
07968544721
polygonarchitects.com