


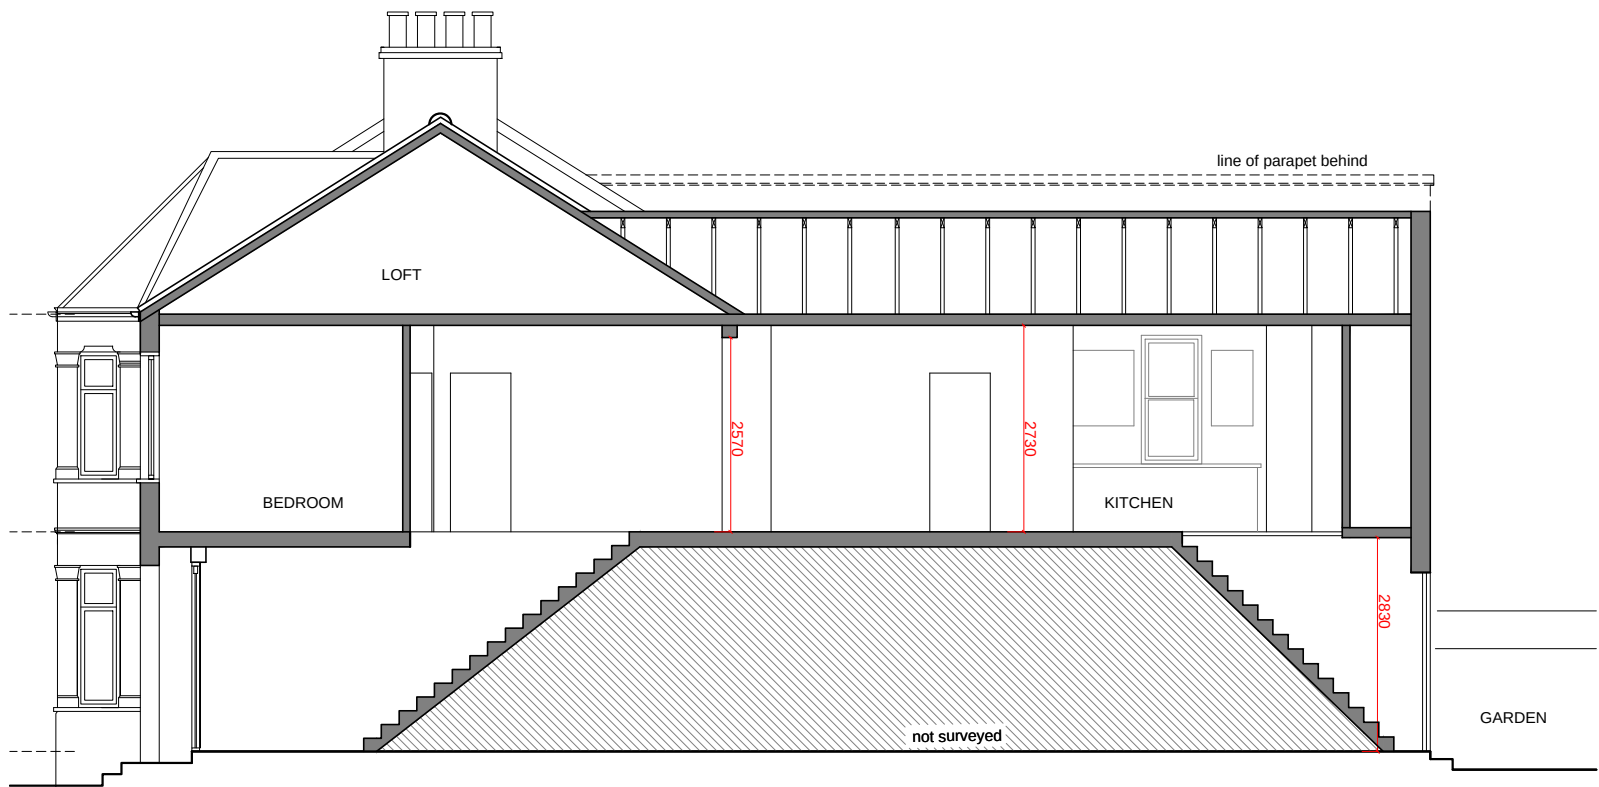

SECTION AA



Image Front Elevation




REAR ELEVATION



Image Rear Elevation



Image from garden towards 159 Albert Road

 


revision

date

FOR PLANNING

173 Albert Road

As existing

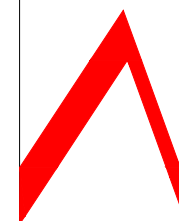

ana alonso architect
Dipl Arch ARB
T1 07754888138
E1 anatruan@yahoo.com
facebook.com/ana.alonso.architect

ana alonso architect | muswell hill

Scale	1:100@A3	Job No	Dwg No	Rev
Date	Feb 23	2023/121	AP(00)03	.
Drawn	AAT			
Checked	AAT	© COPYRIGHT This drawing is the copyright of Ana Alonso.		